
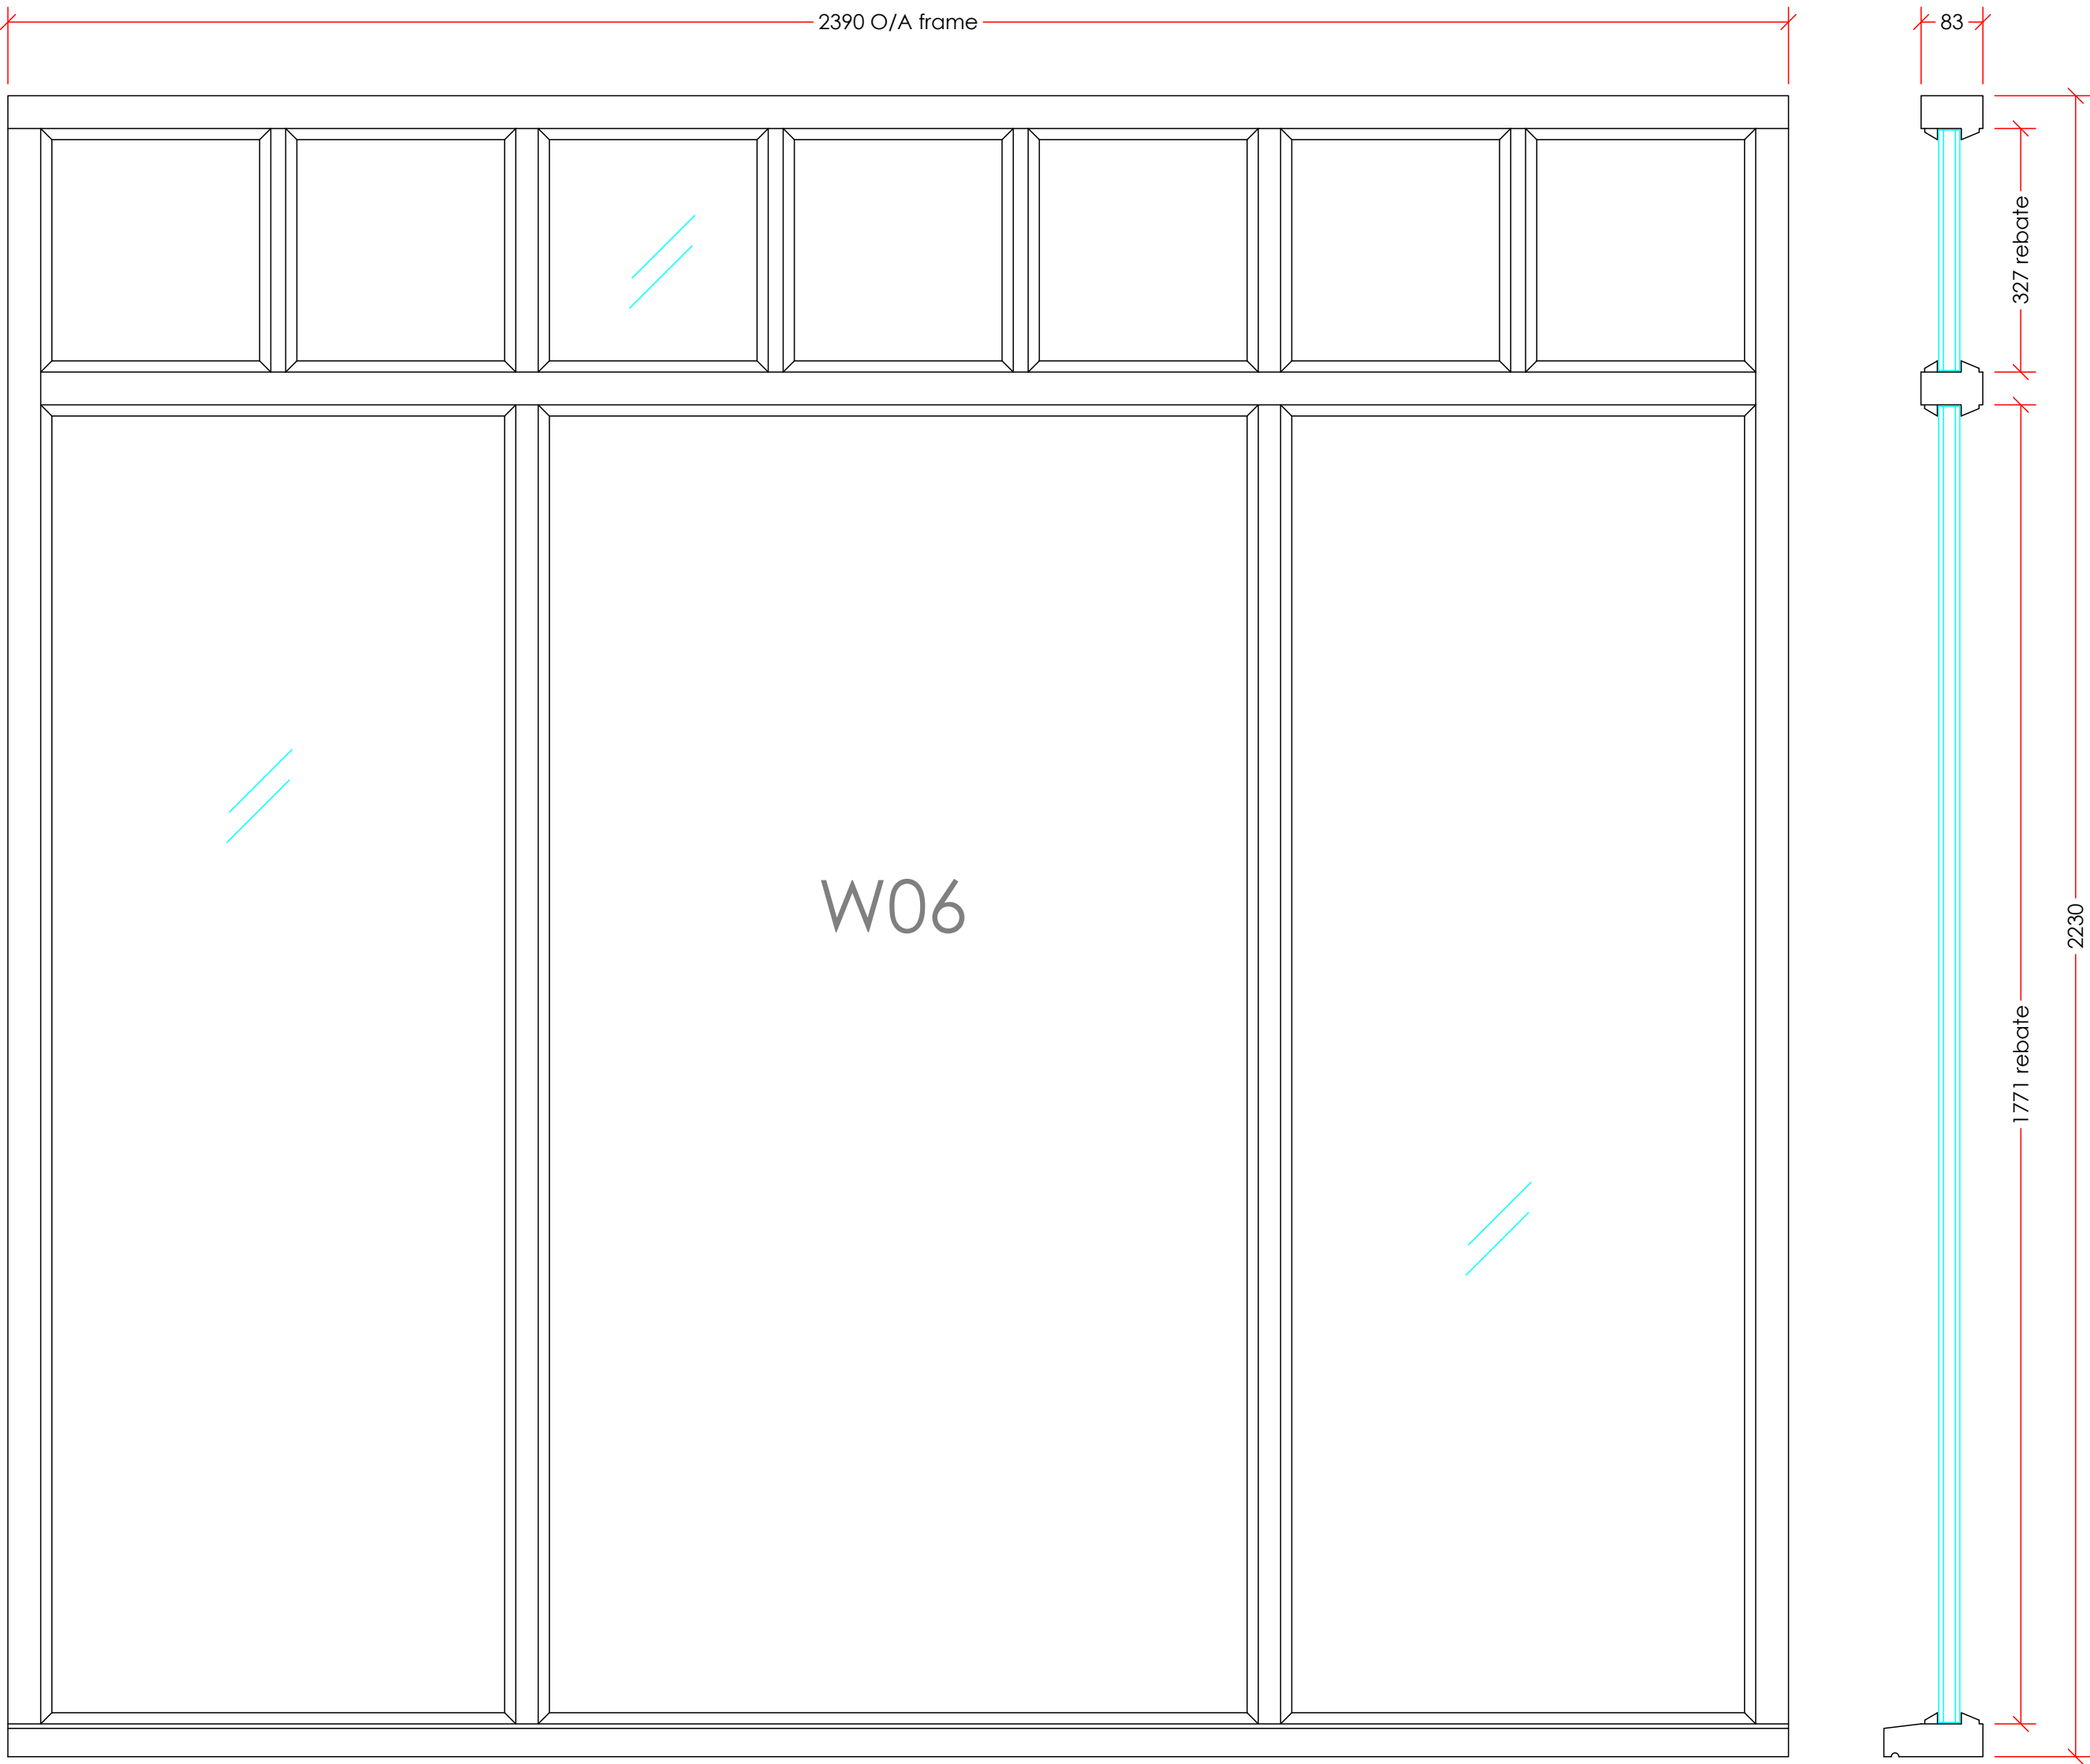


Elevation & Frame Dimensions
Scale 1:8

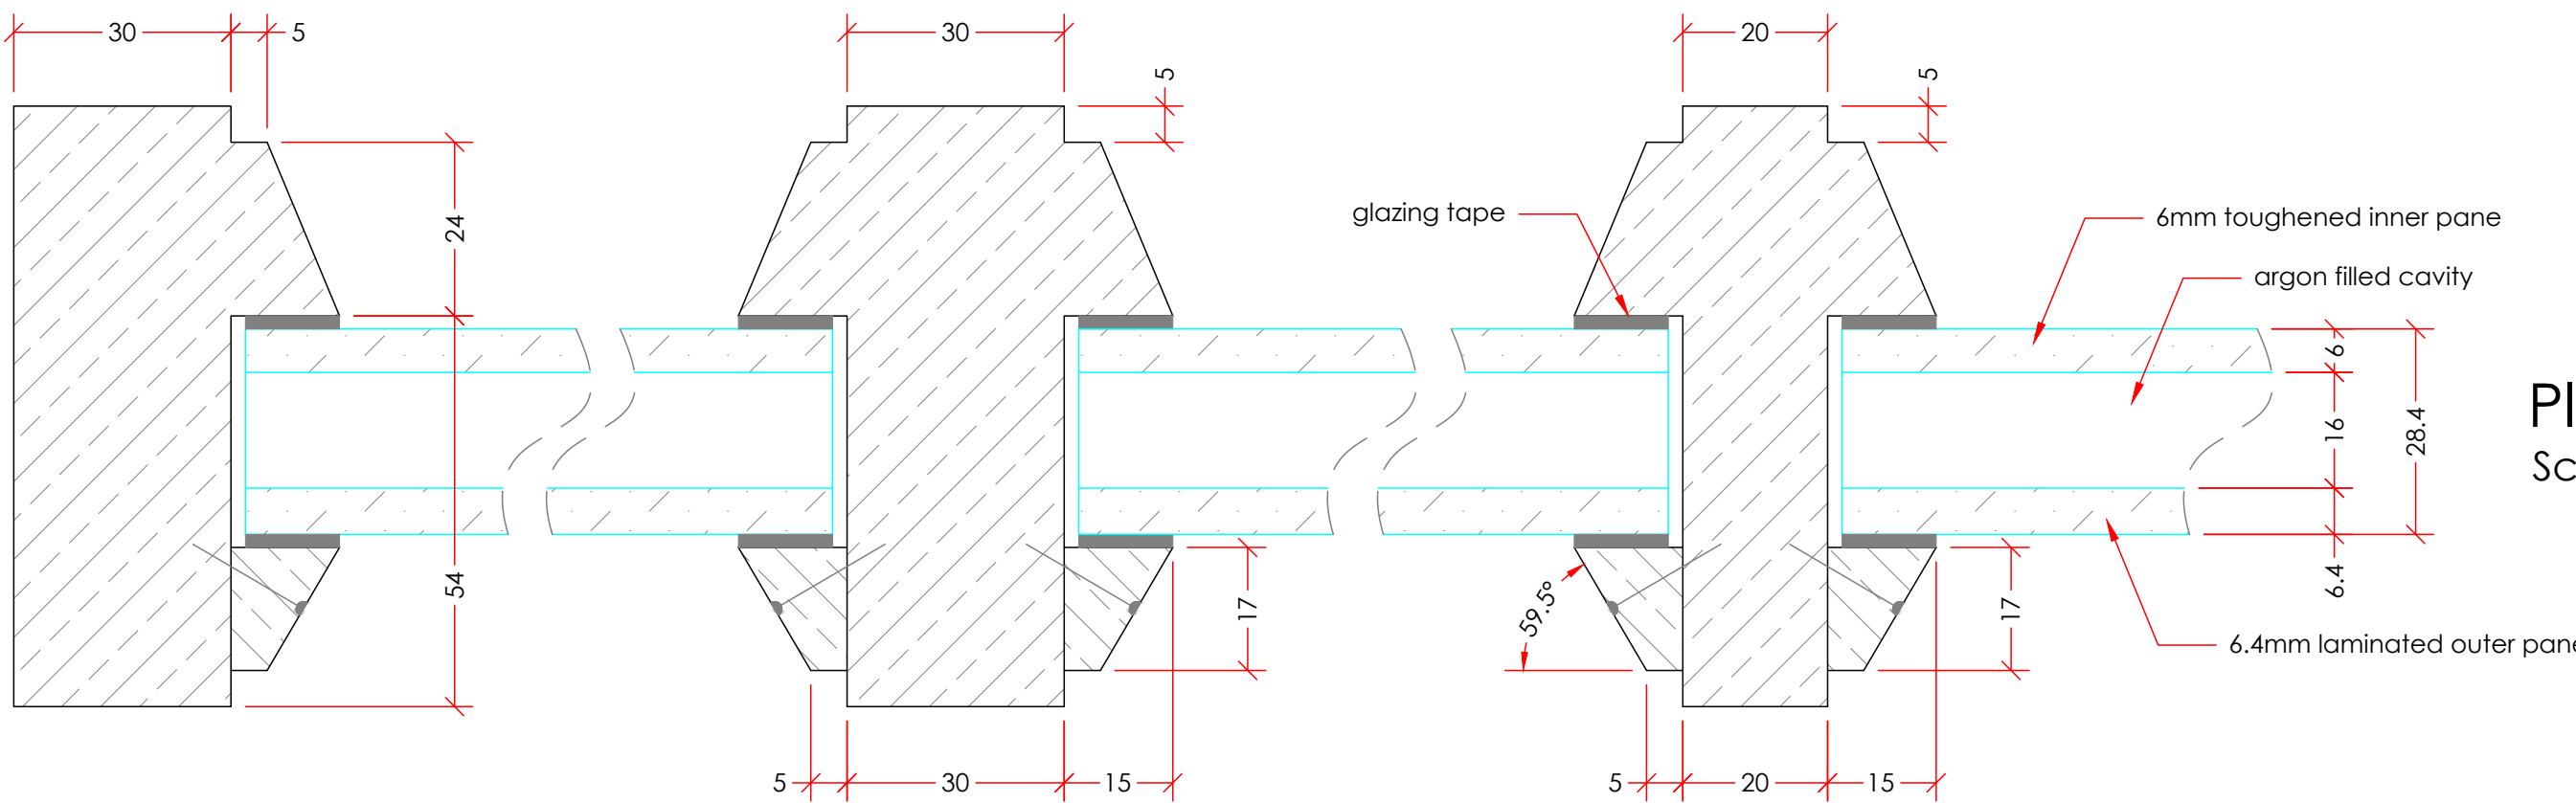


Plan Sections
Scale 1:1

Materials Legend

Sapele frame & beading
All primed

Tenon Hardware Order:

58mtrs 15 x 2mm Glazing tape (colour TBC)

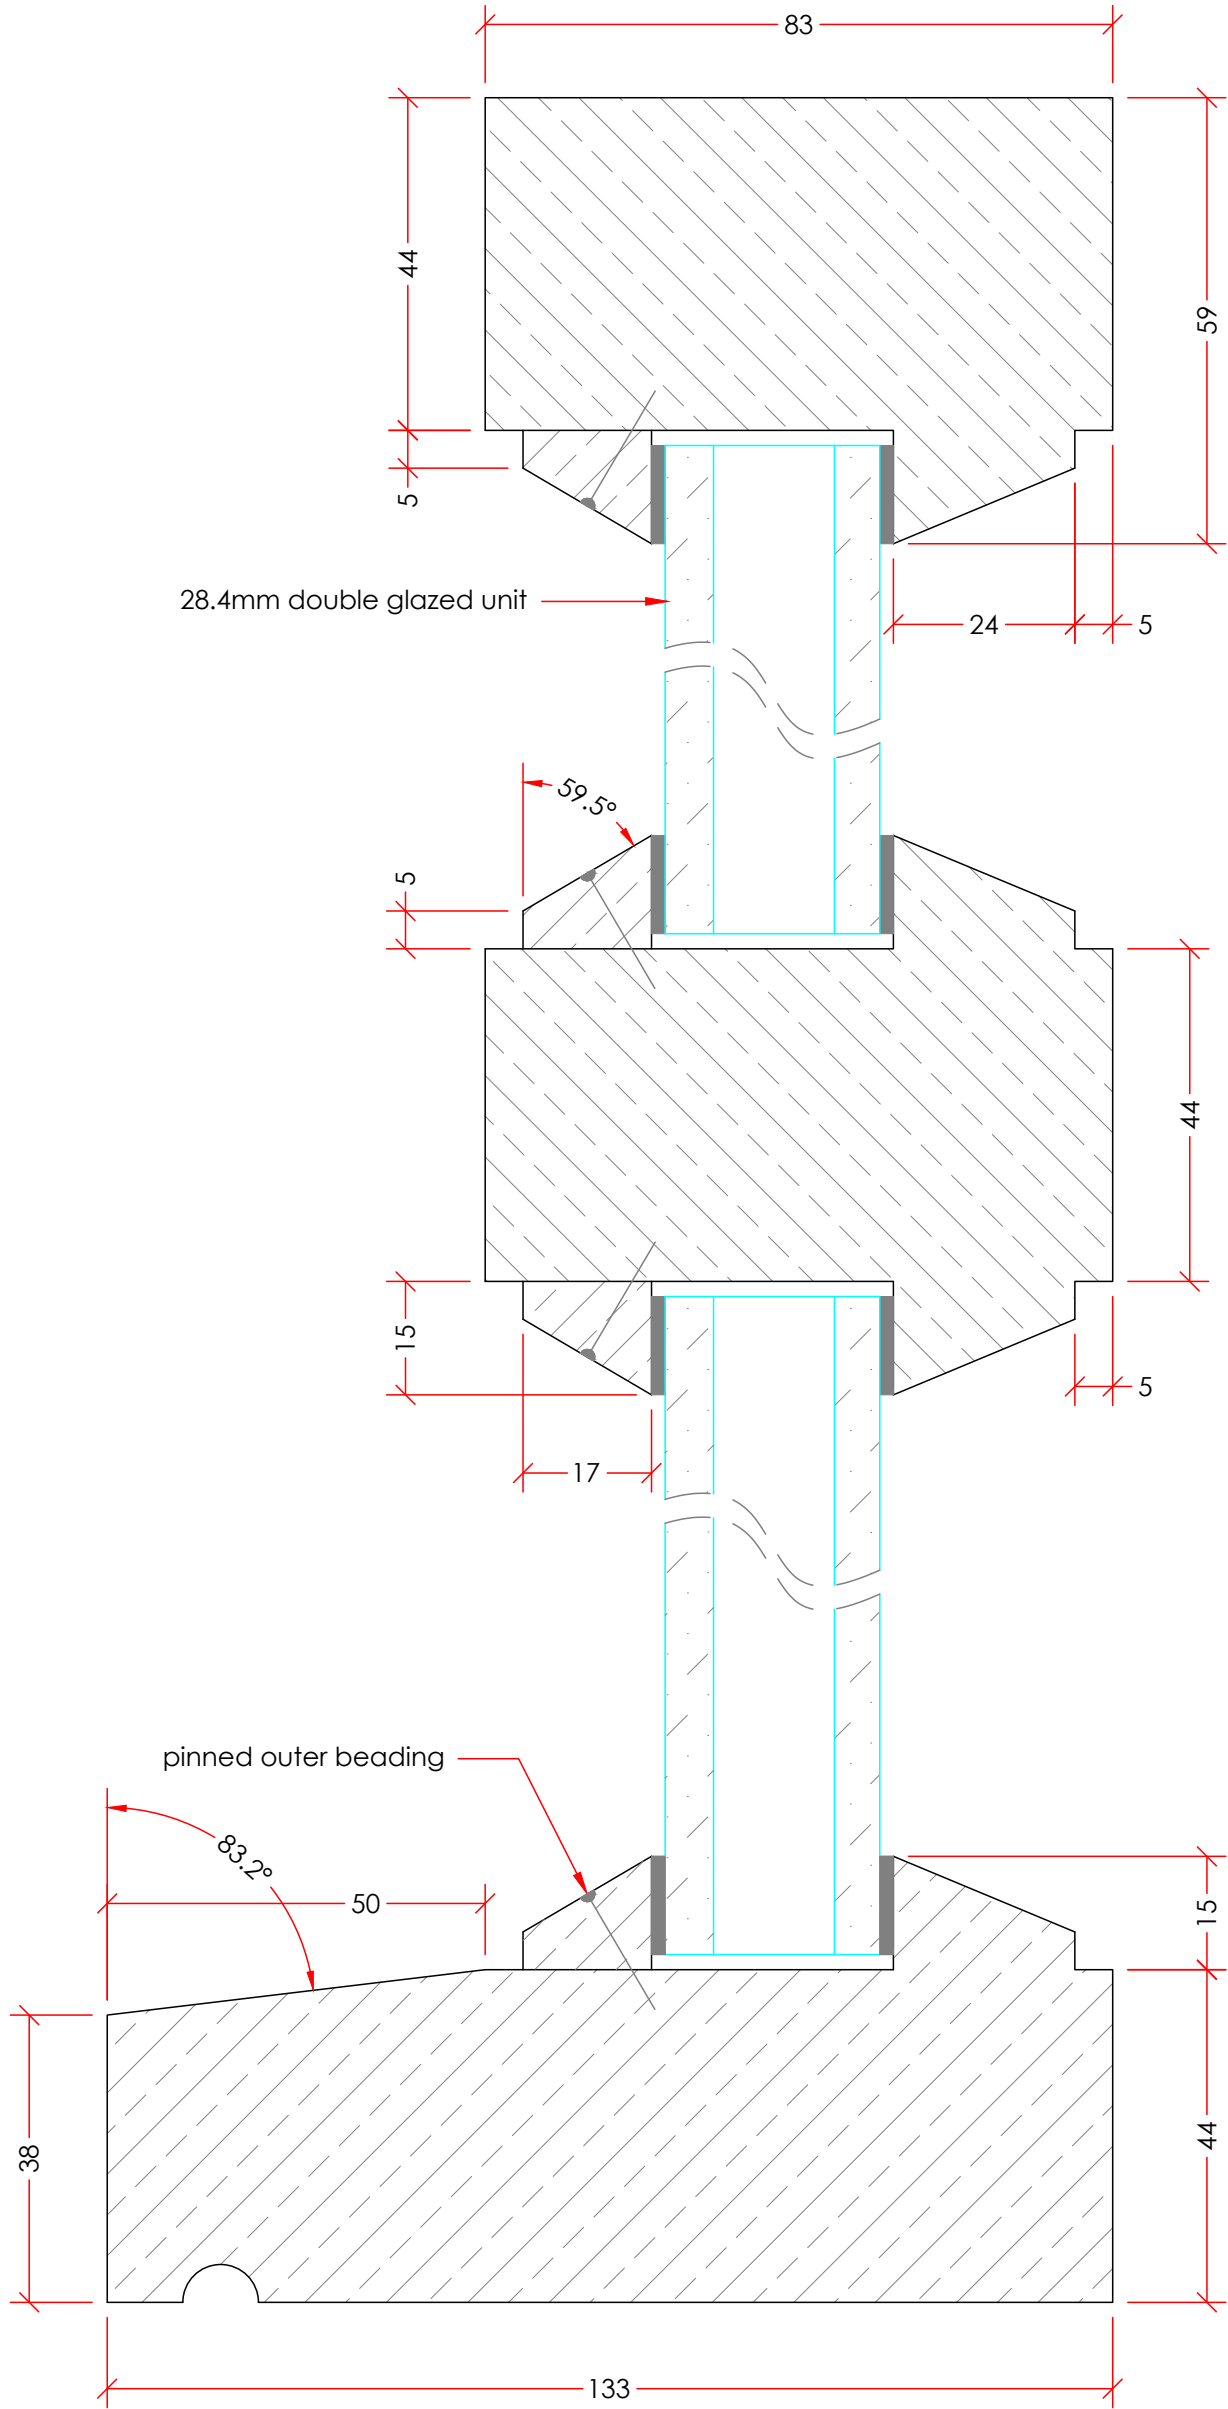

Height Section
Scale 1:1

NB.
This Design and Drawing Is The Exclusive Property of Tenon Ltd and Is Submitted As Confidential Information In Connection With Your Enquiry and Must Not Be Used For Any Other Purposes. It Must Neither be Copied Or Loaned Without Written Permission. Upon request It Must Be Returned Immediately.
A Site Survey May Be Required To Check Sizes and Access Before Manufacture. Accurate sizes of Any Equipment Will Need To Be Confirmed Before Manufacture.

A -

Revision

Status.

Date:-

For Approval

Tenon

JOINERY SERVICES

Mount Farm Romsey Road

Lockerley Romsey

Hampshire

SO51 0GR, UK

Tel +44 (0)1794 342101

www.tenon.co.uk

Client:-

-

Project:-

Bush Walk

W06

Project no:-	TJ0613	Date :-	15.11.25
Dwg.no	613.8	Sheet.no	8
Rev.00			
Scale:-	A1	Drawn. SJ	Ckd