




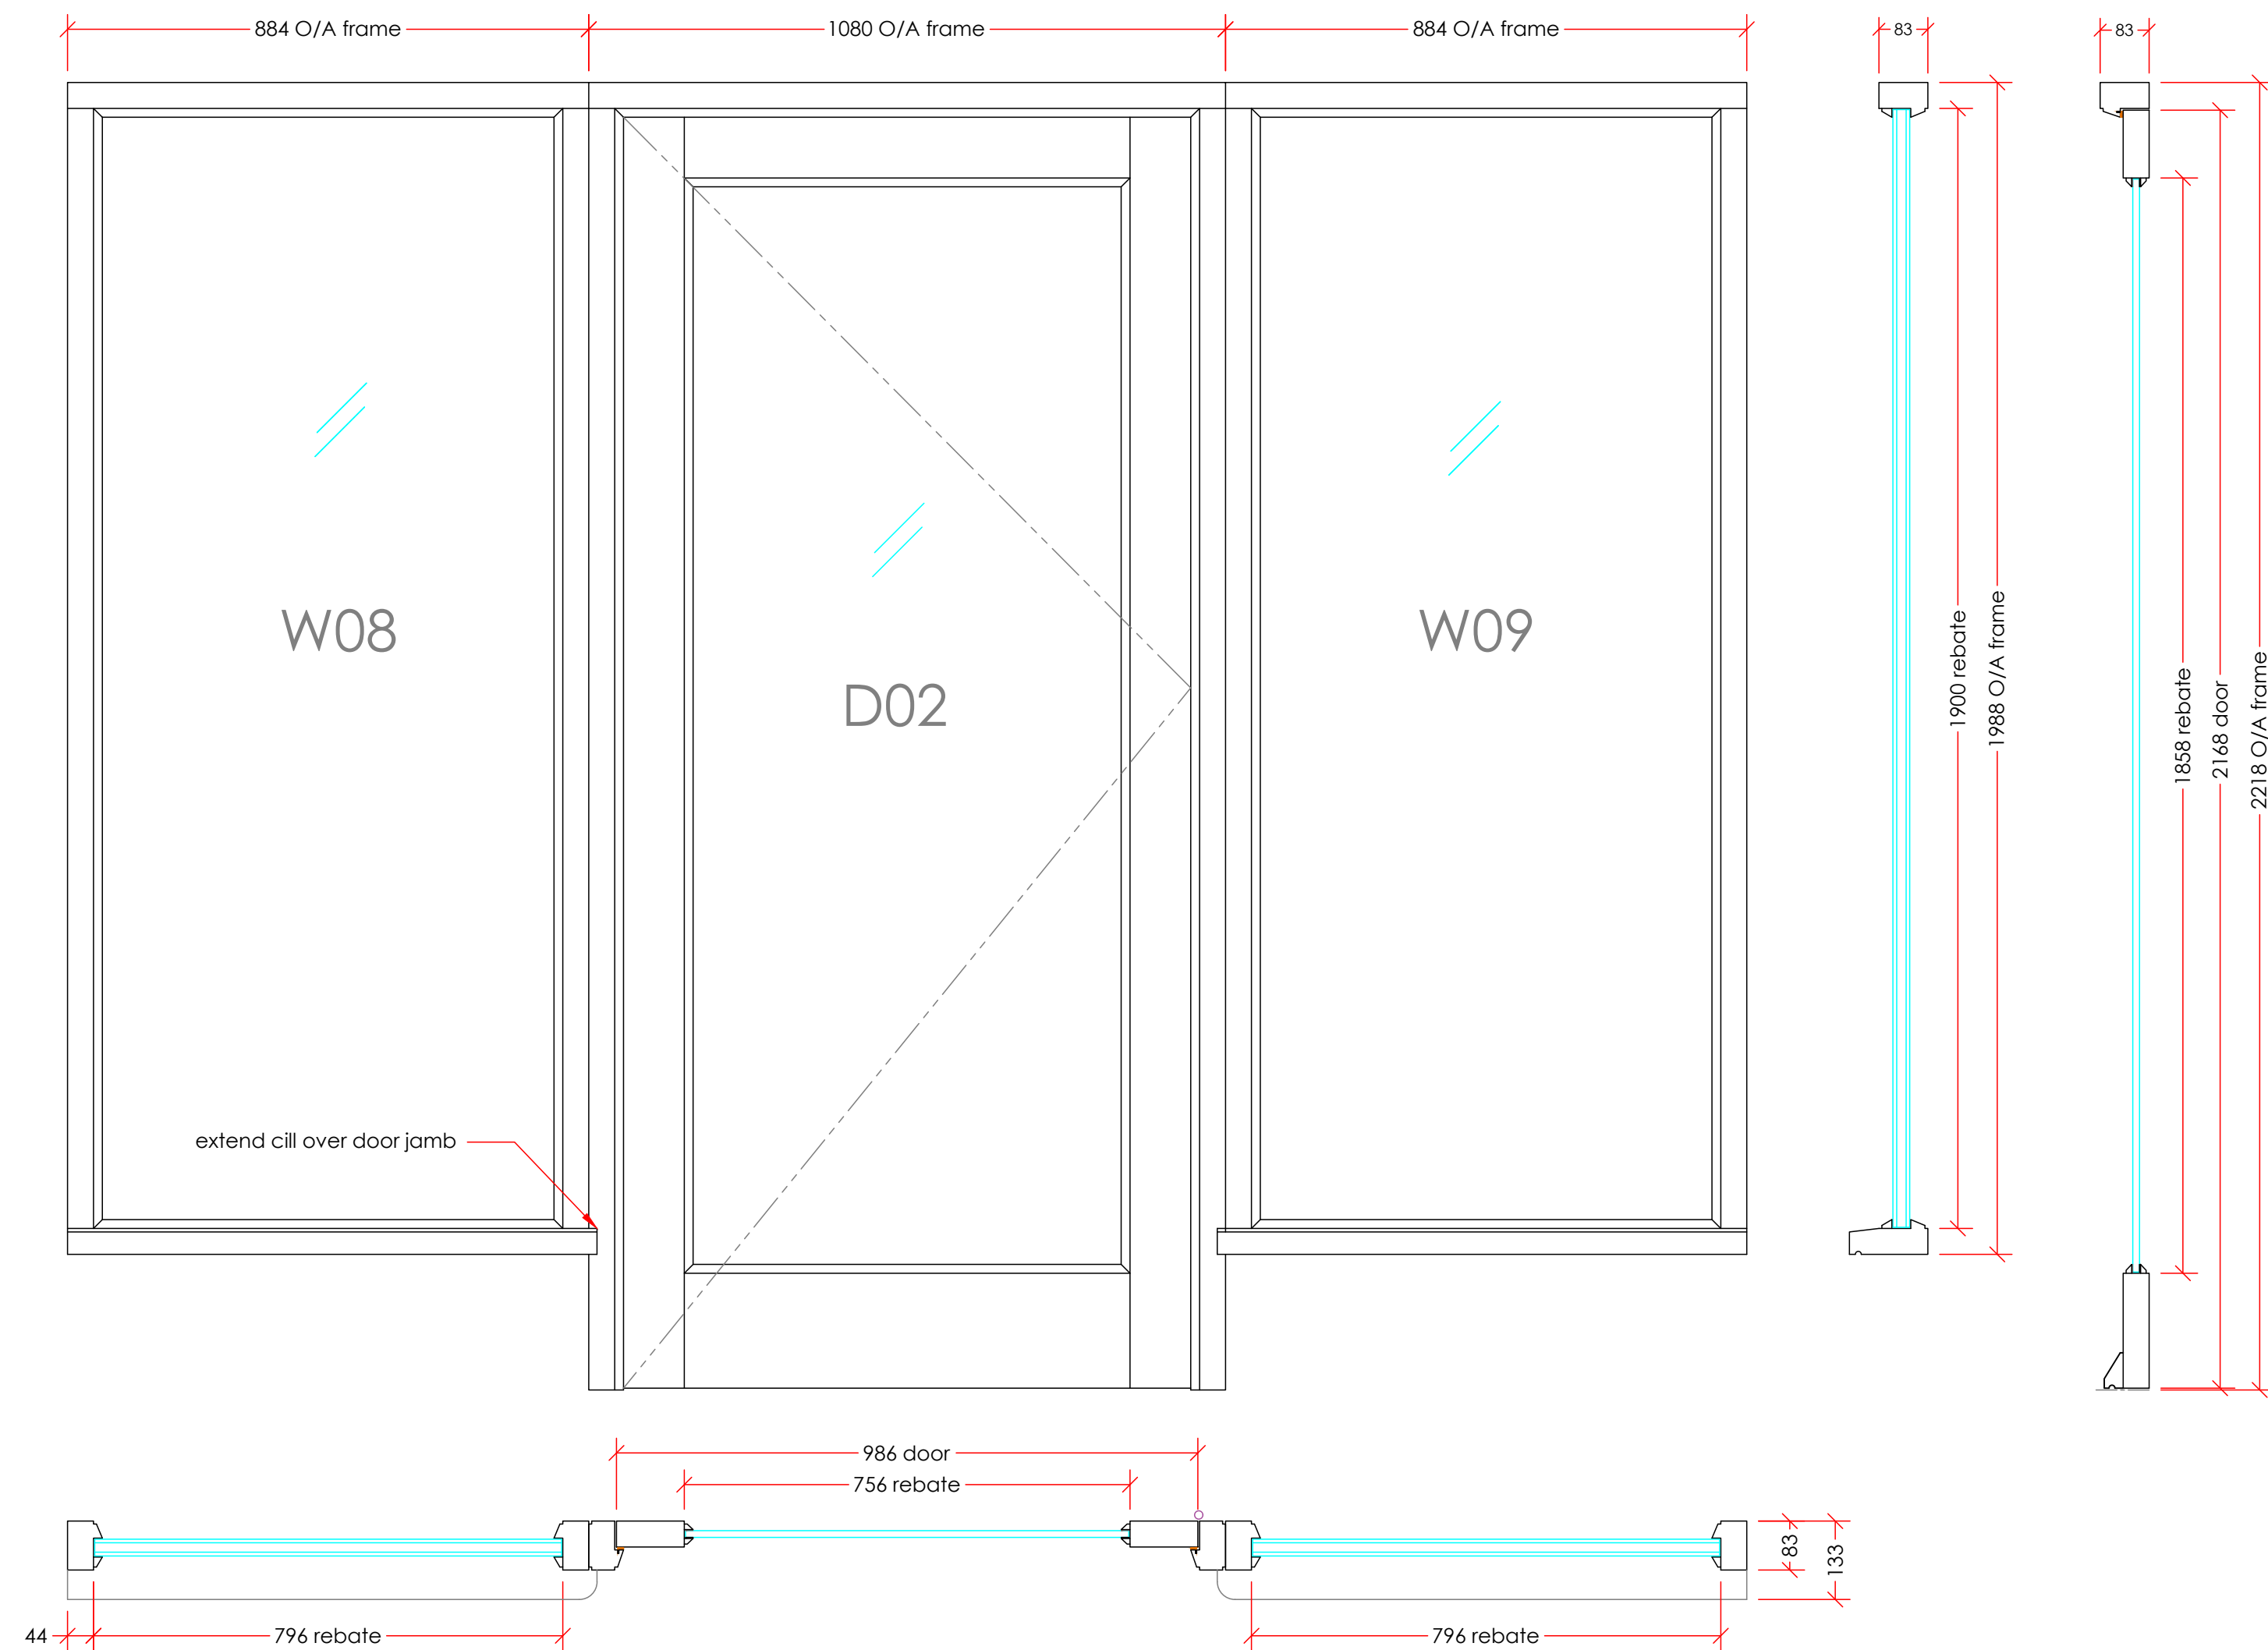

Elevation & Frame Dimensions
Scale 1:10

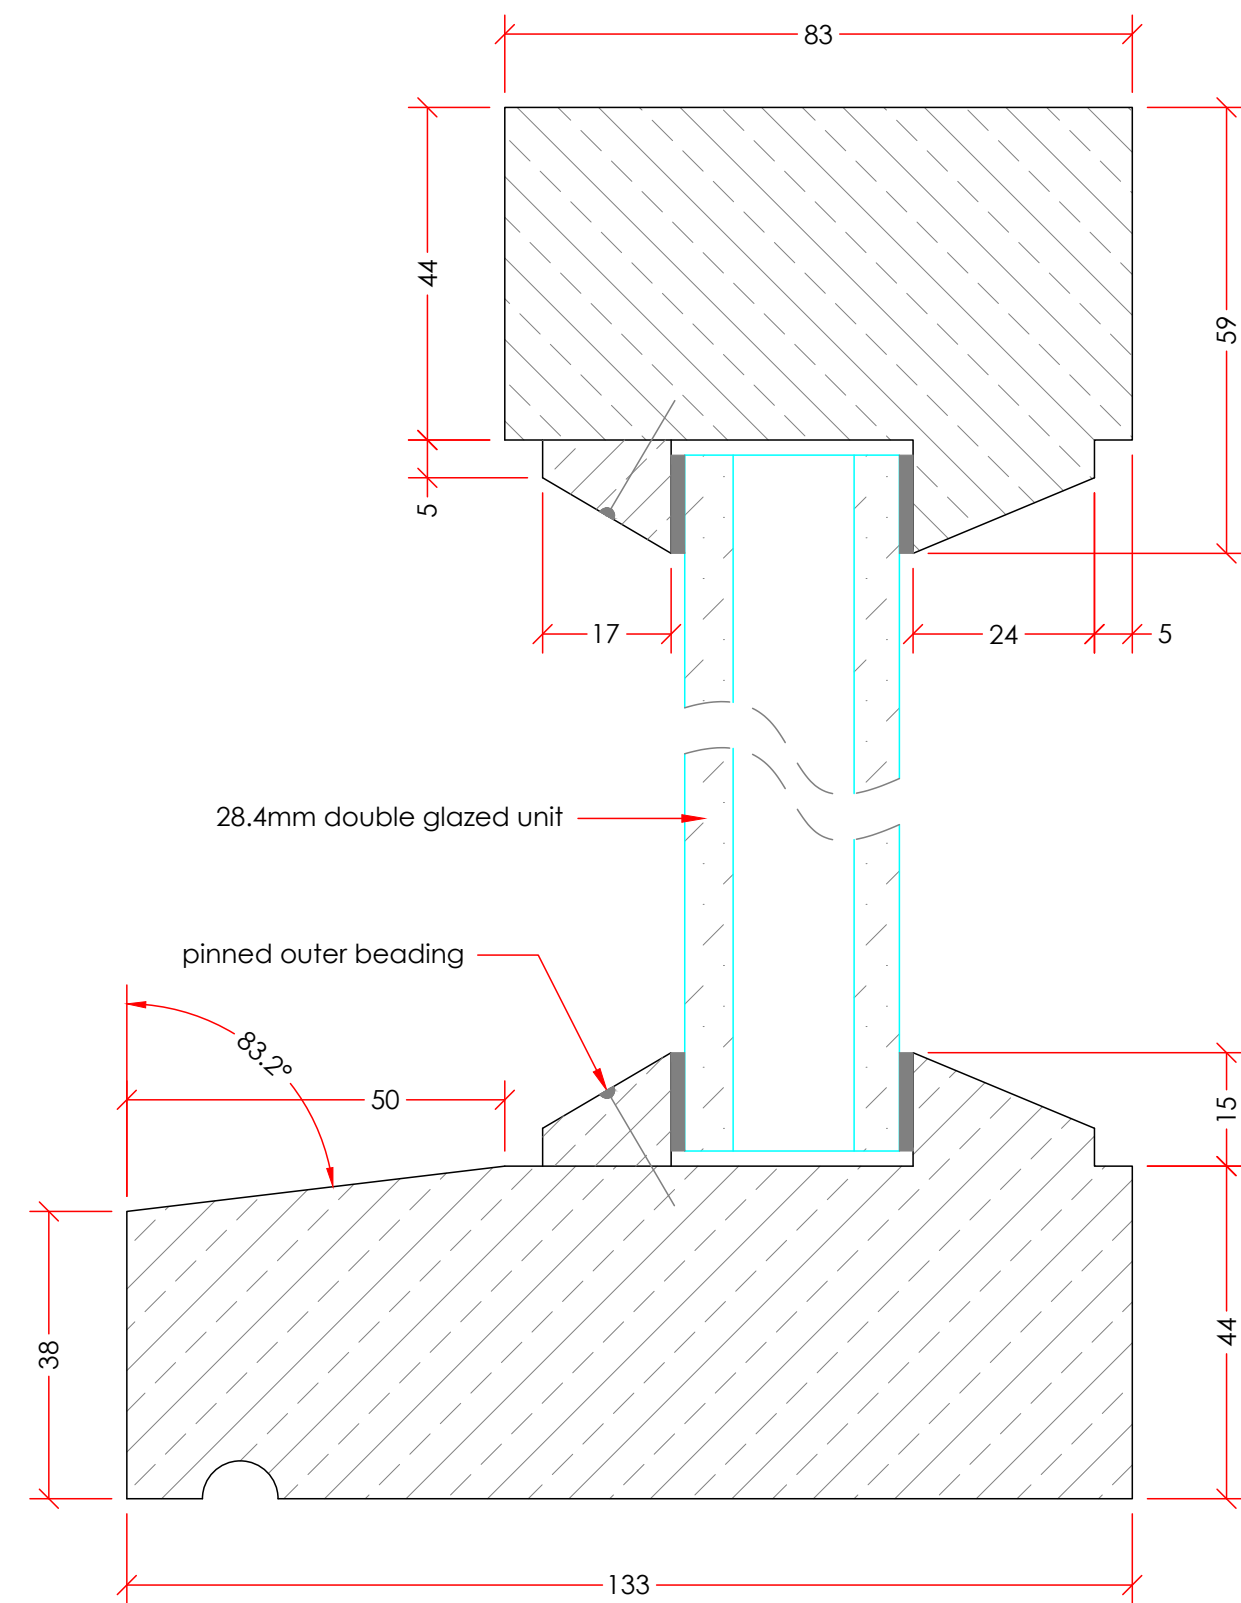


W08 & W09 Section
Scale 1:1

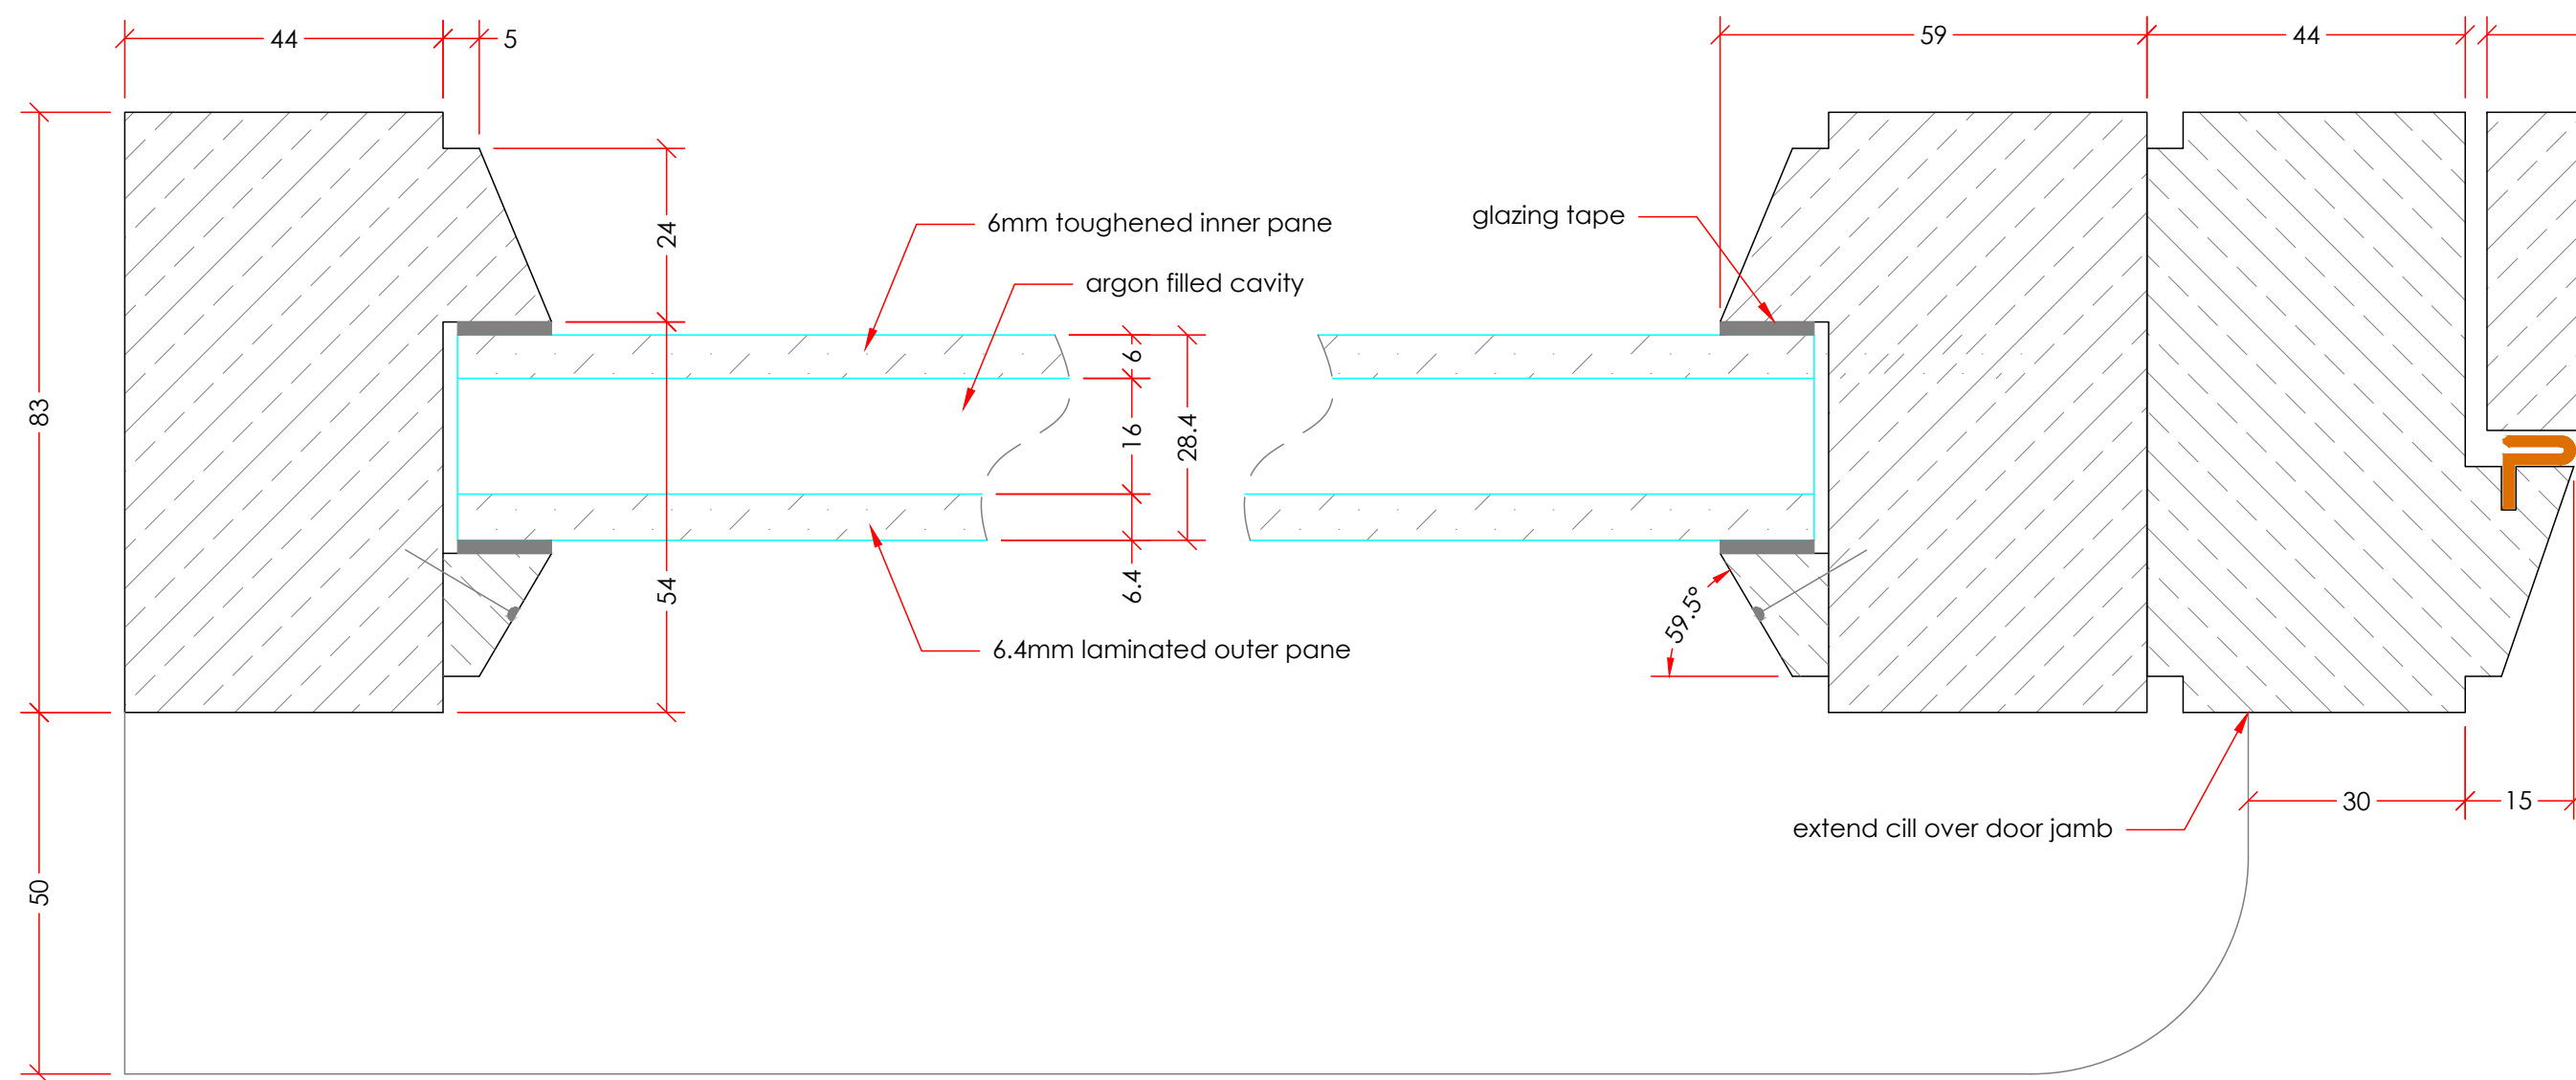

Plan Section
Scale 1:1


Materials Legend

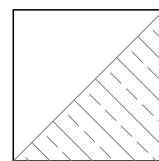

Sapele frame & beading
All primed

Tenon Hardware Order:

40mtrs 15 x 2mm Glazing tape (colour TBC)
6mtrs Aqua 21 door seal (colour TBC)
3no S/S door hinges

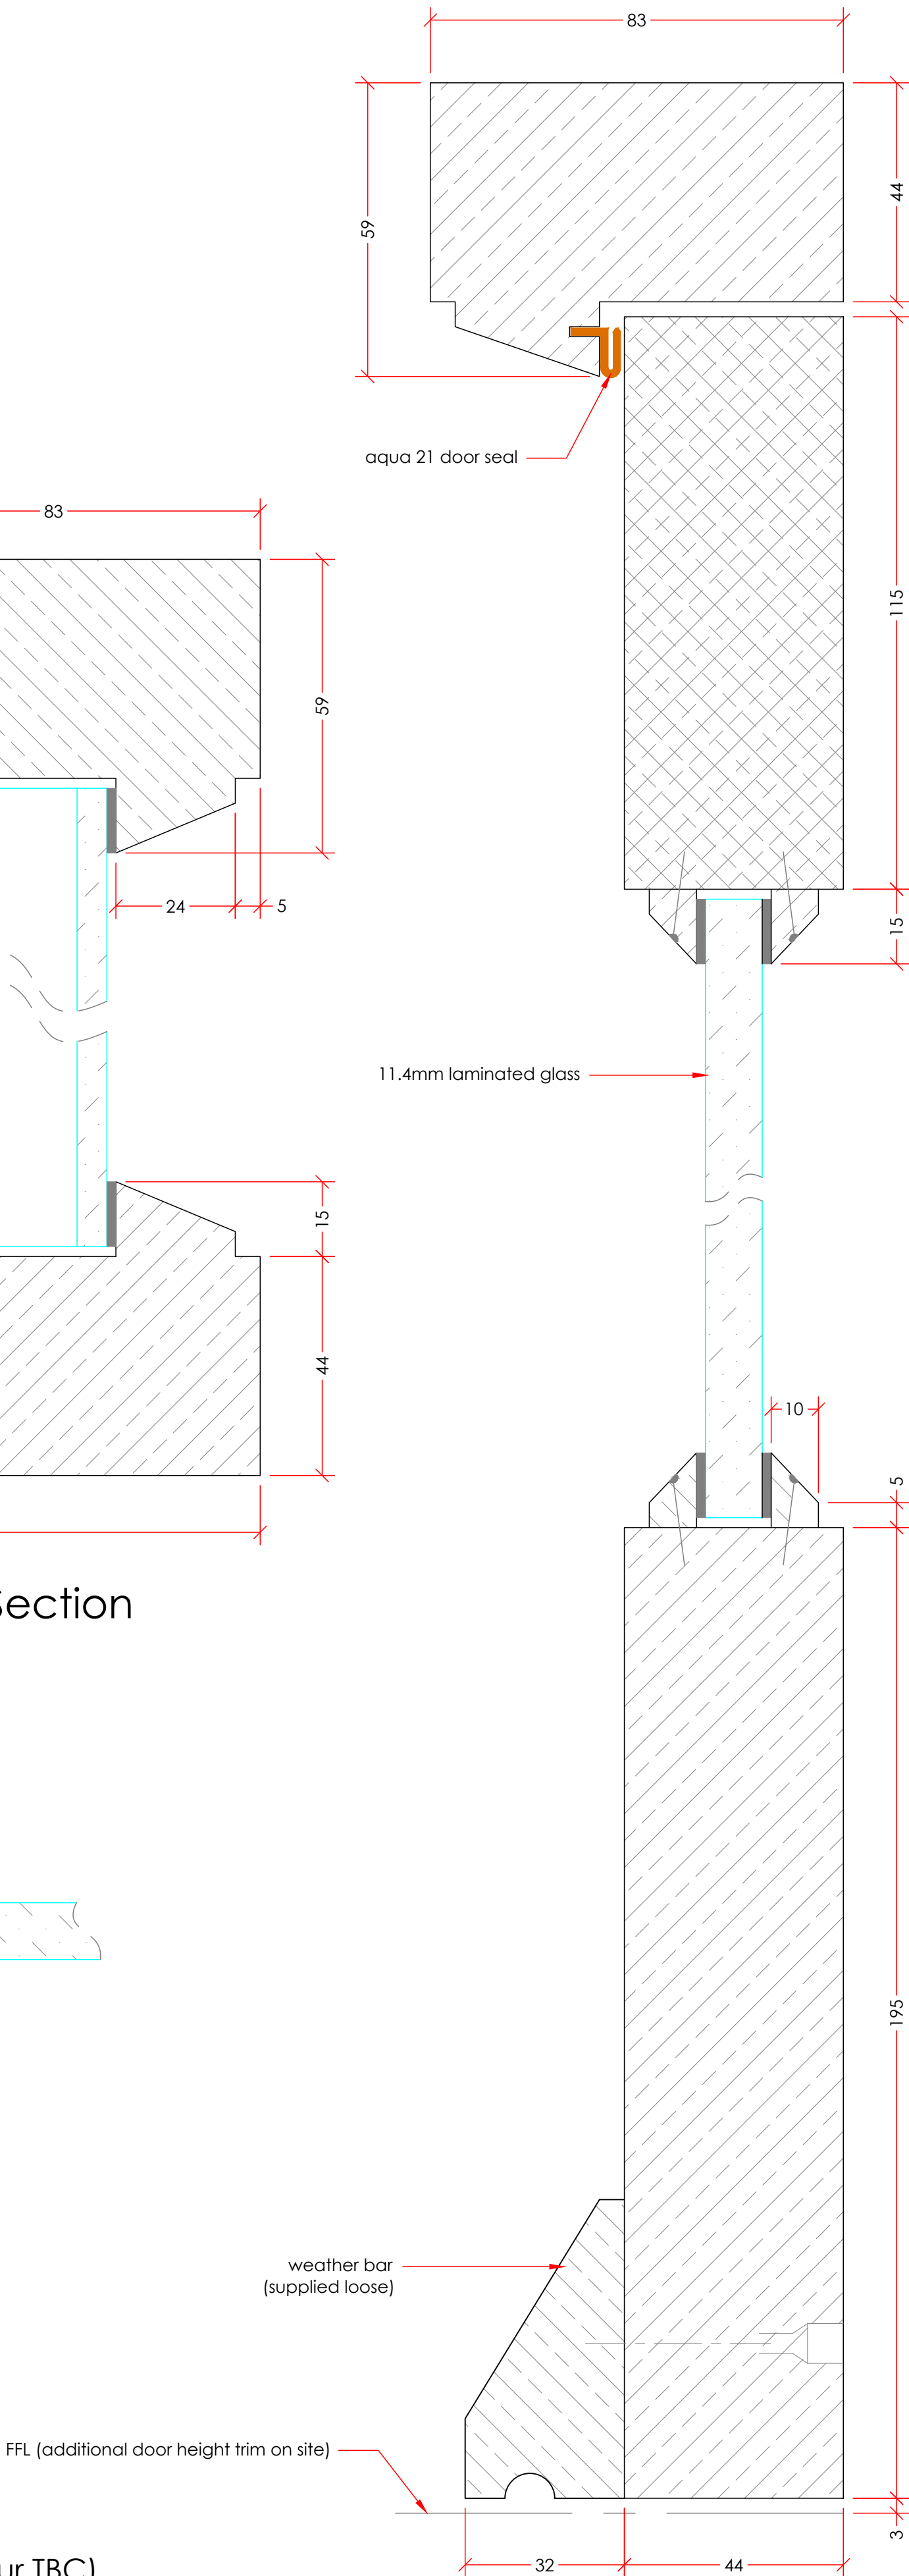

D02 Section
Scale 1:1

NB.
This Design and Drawing Is The Exclusive Property of Tenon Ltd and Is Submitted As Confidential Information In Connection With Your Enquiry and Must Not Be Used For Any Other Purposes. It Must Neither be Copied Or Loaned Without Written Permission. Upon request It Must Be Returned Immediately.
A Site Survey May Be Required To Check Sizes and Access Before Manufacture. Accurate sizes of Any Equipment Will Need To Be Confirmed Before Manufacture.

A -	
Revision	Date:-
Status.	
For Approval	
Tenon	
JOINERY SERVICES	
Mount Farm Romsey Road	
Lockerley Romsey	
Hampshire	
SO51 0GR, UK	Tel +44 (0)1794 342101
	www.tenon.co.uk
Client:-	
-	
Project:-	
Bush Walk	
W08, D02 & W09	
Project no:-	TJ0613
Date :-	15.11.25
Dwg.no	613.9
Sheet.no	9
Rev.00	
Scale:-	A1
Drawn. SJ	Ckd