

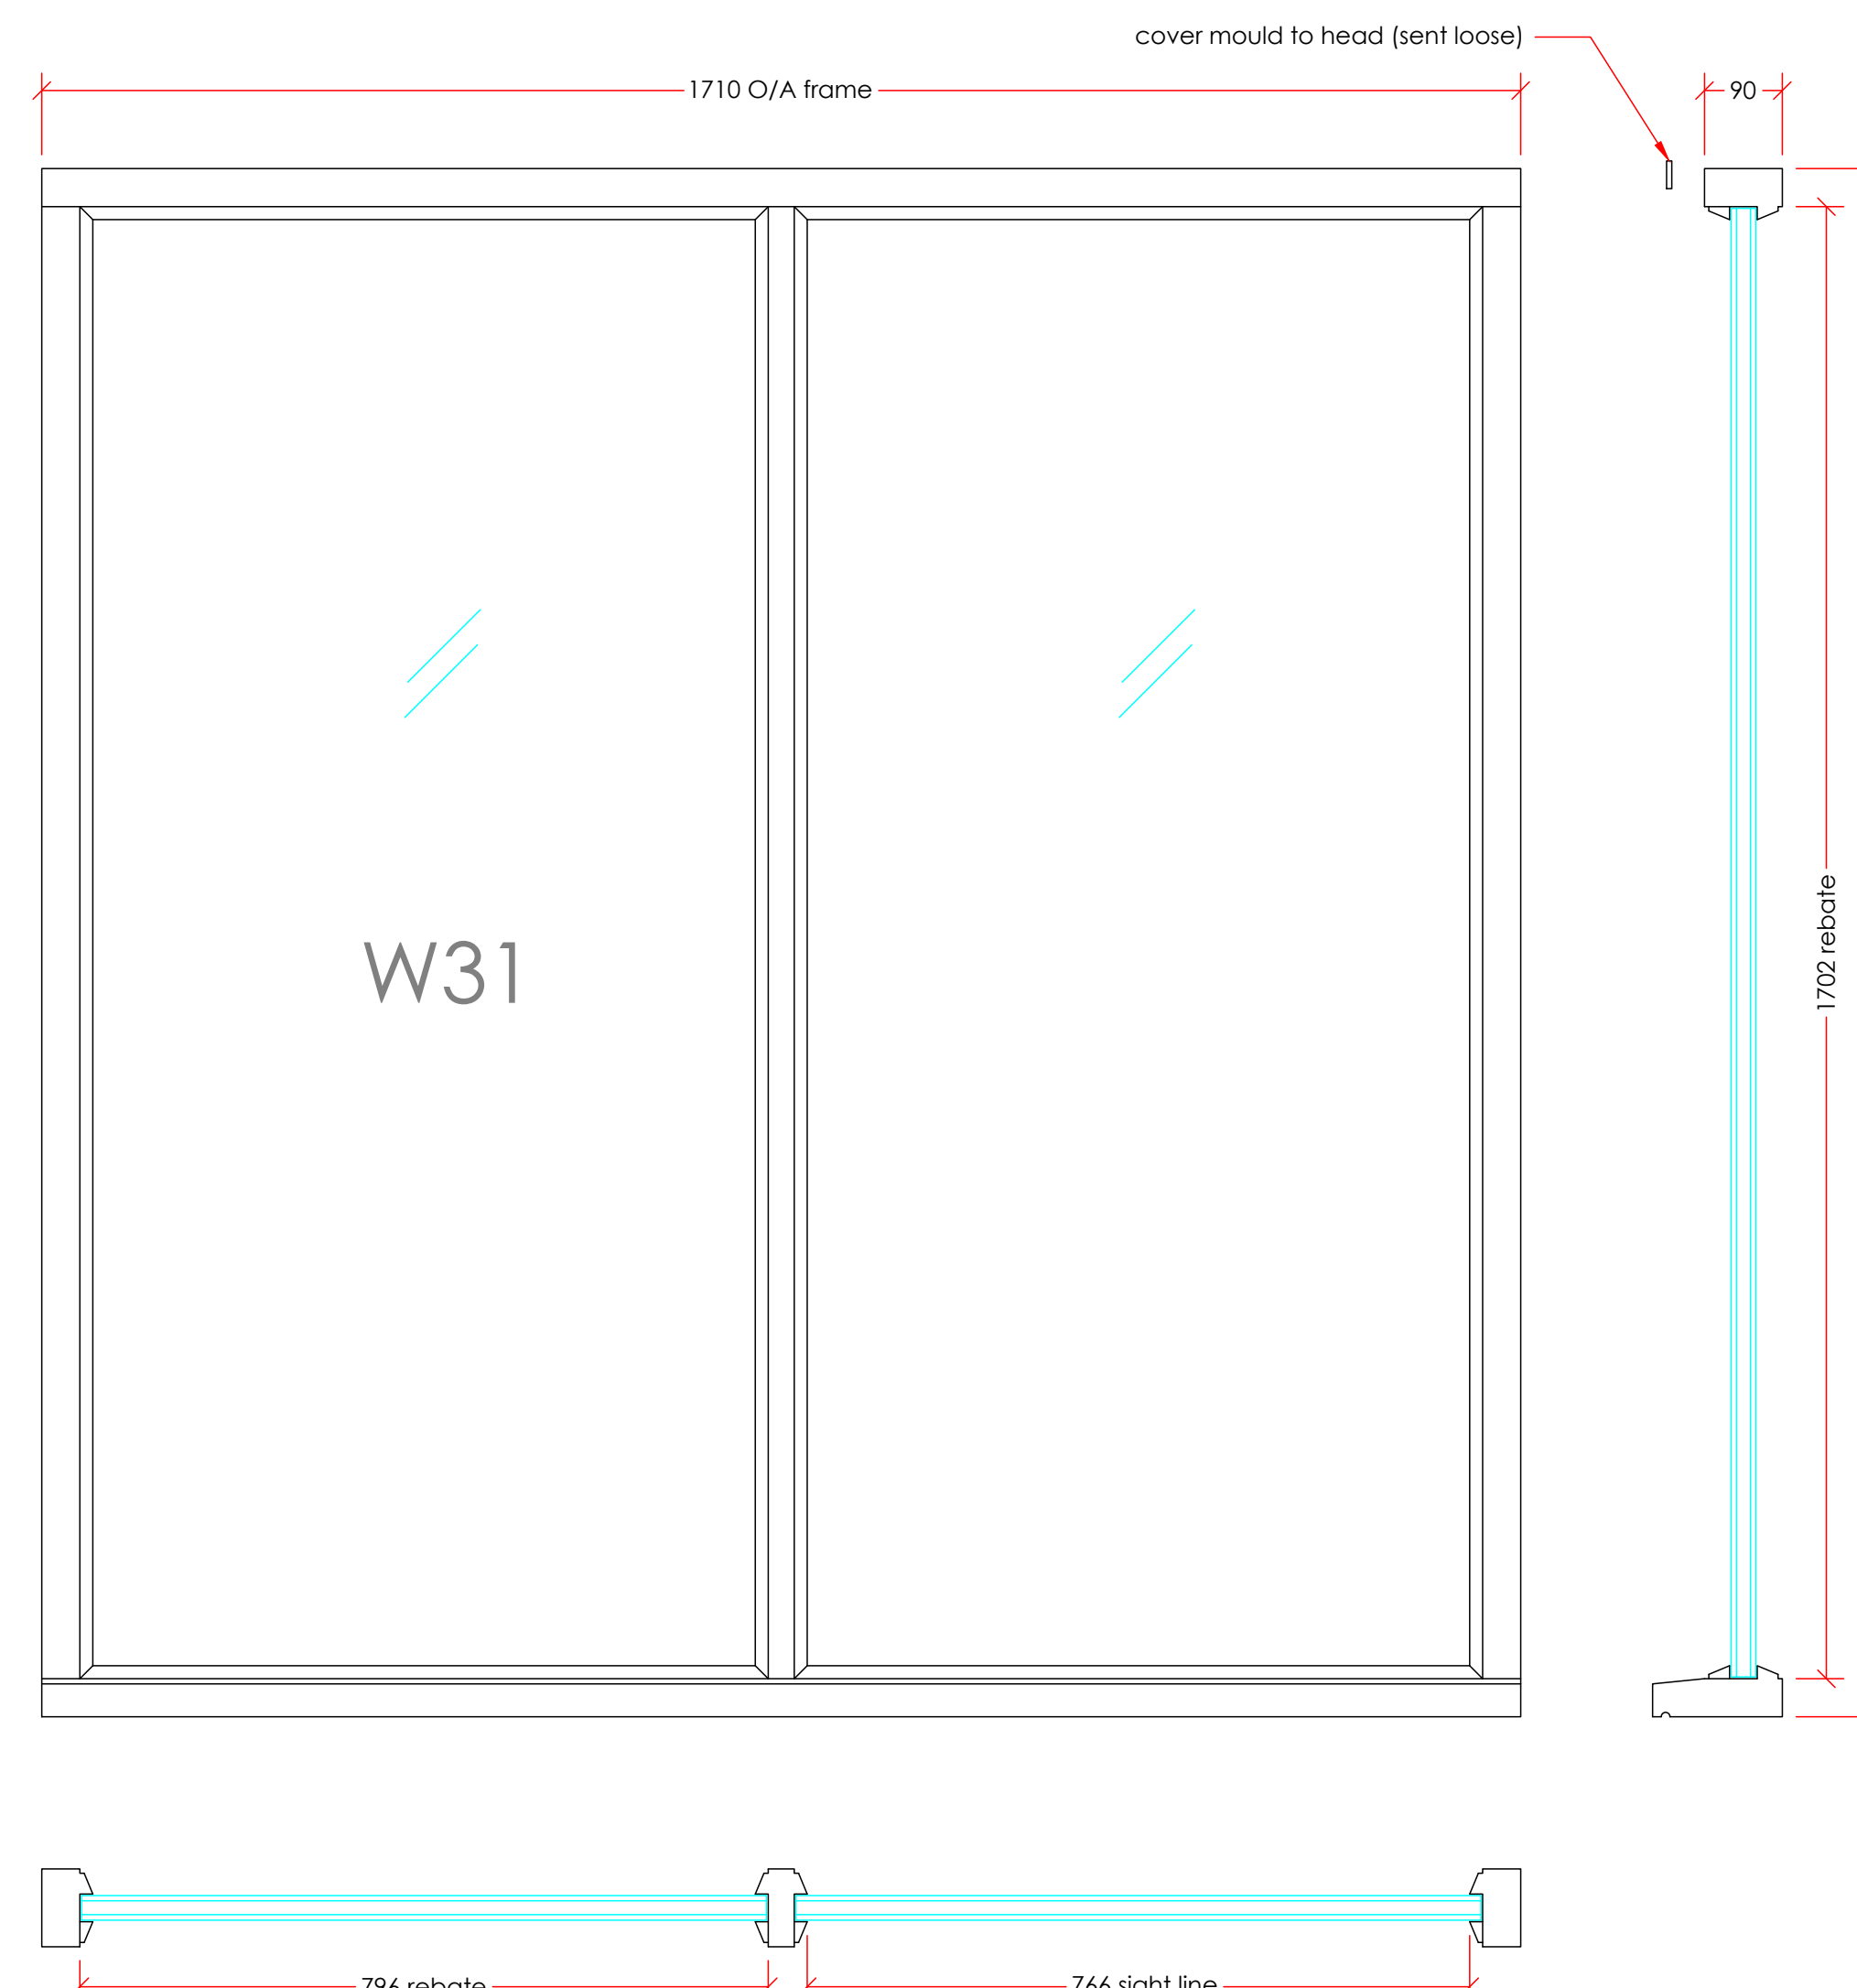
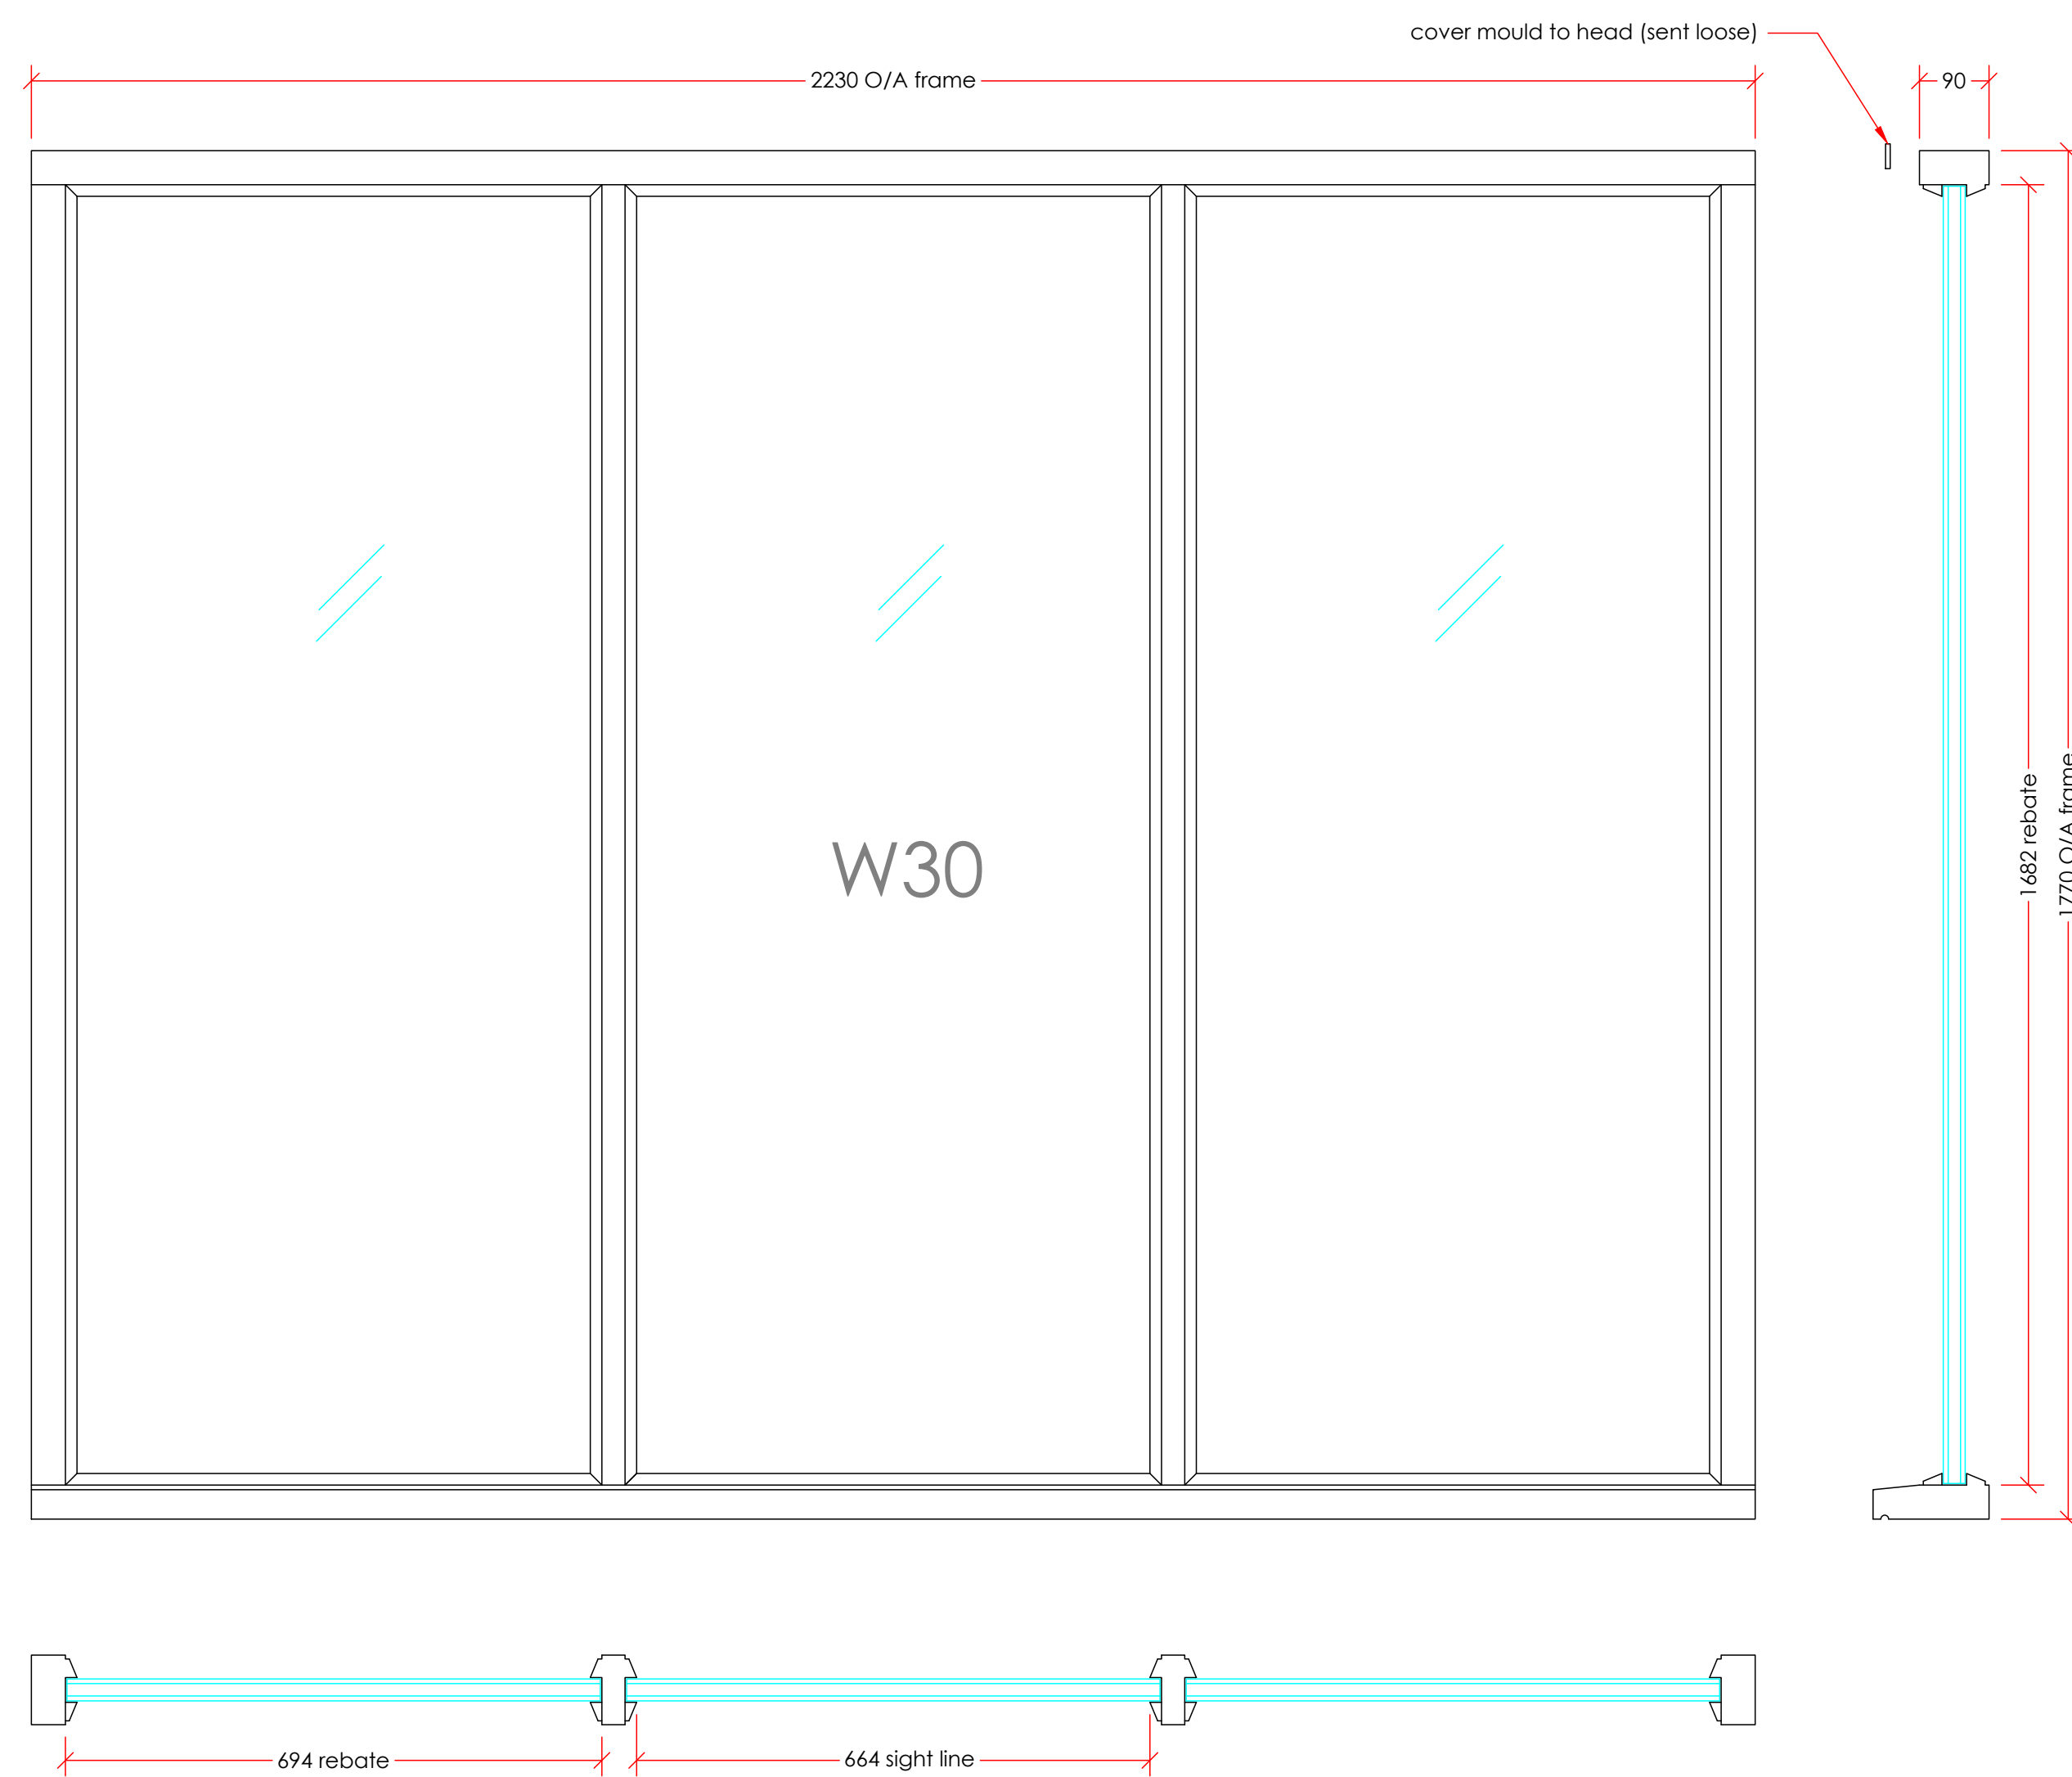


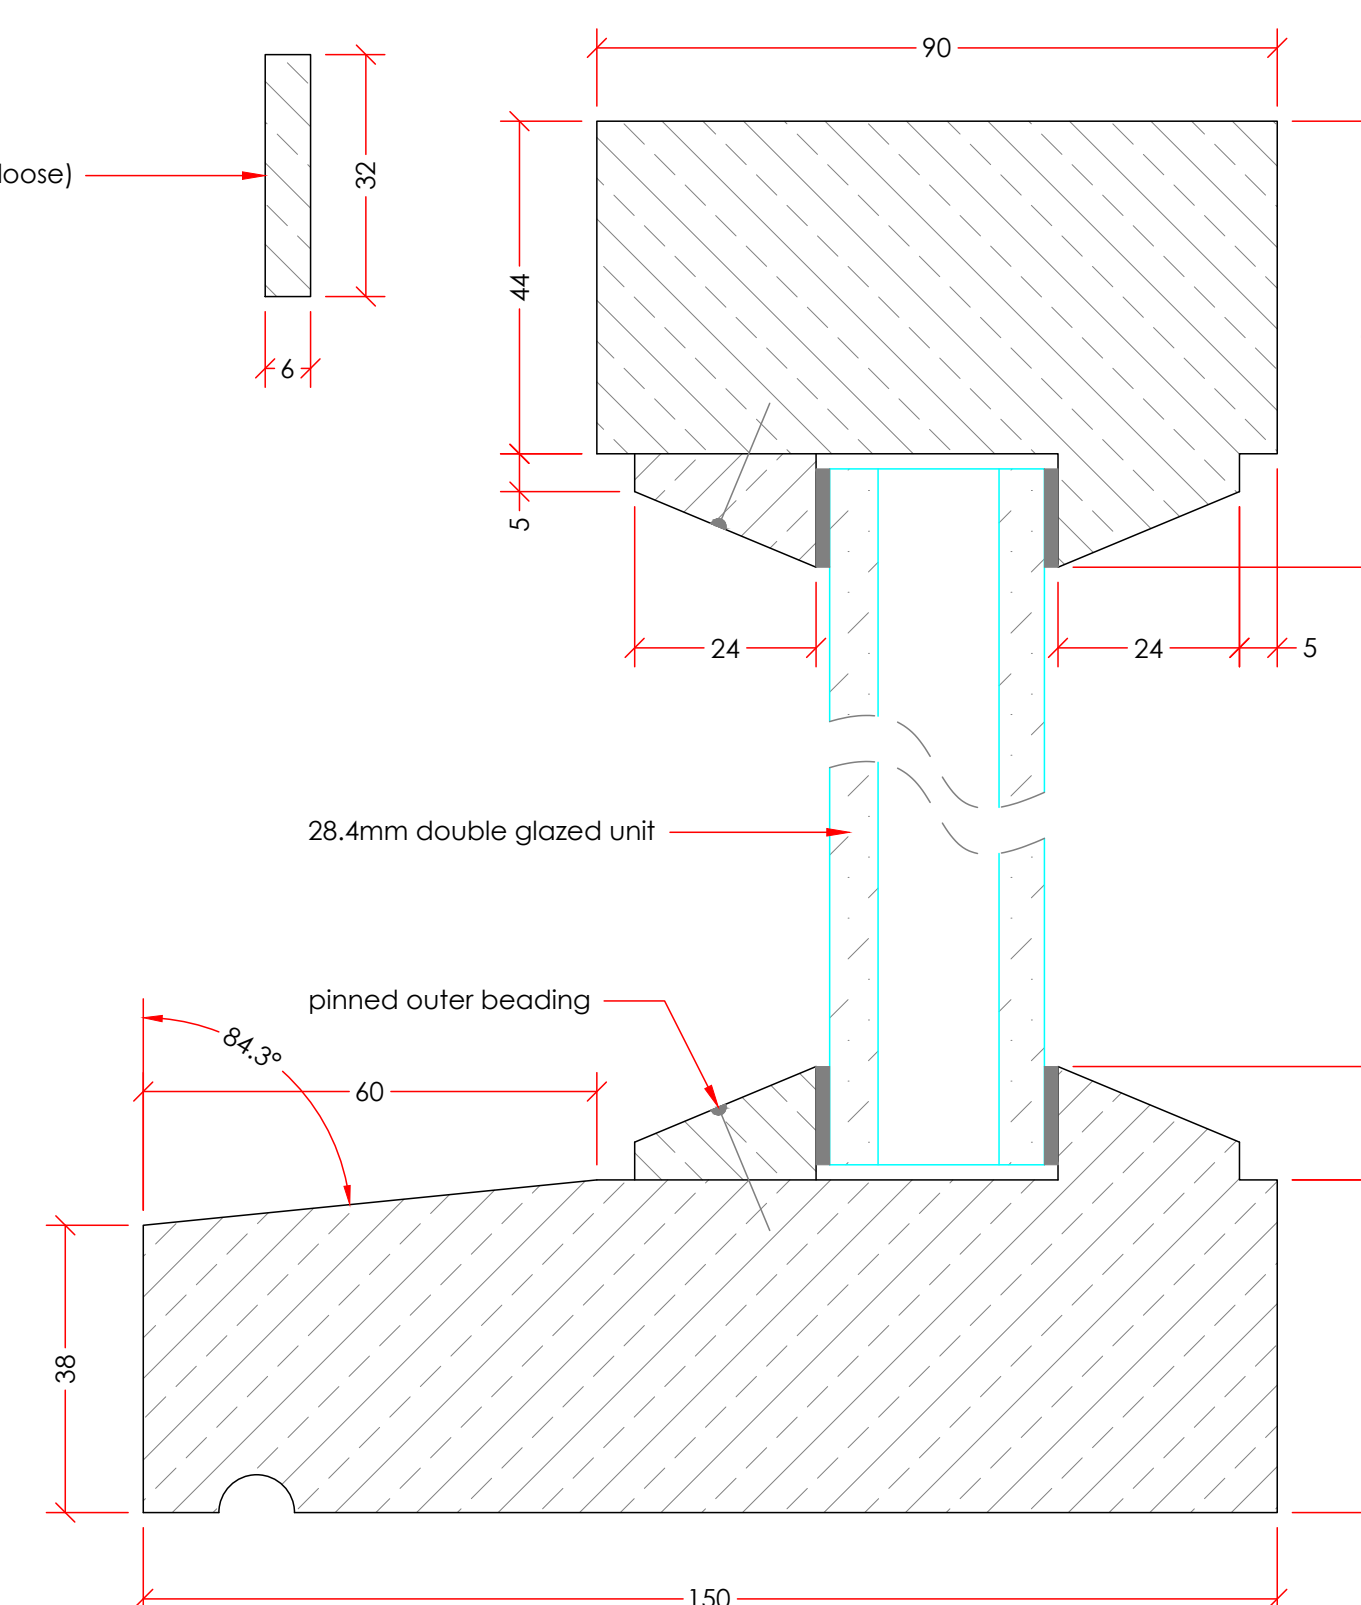


Elevations & Frame Dimensions

Scale 1:8

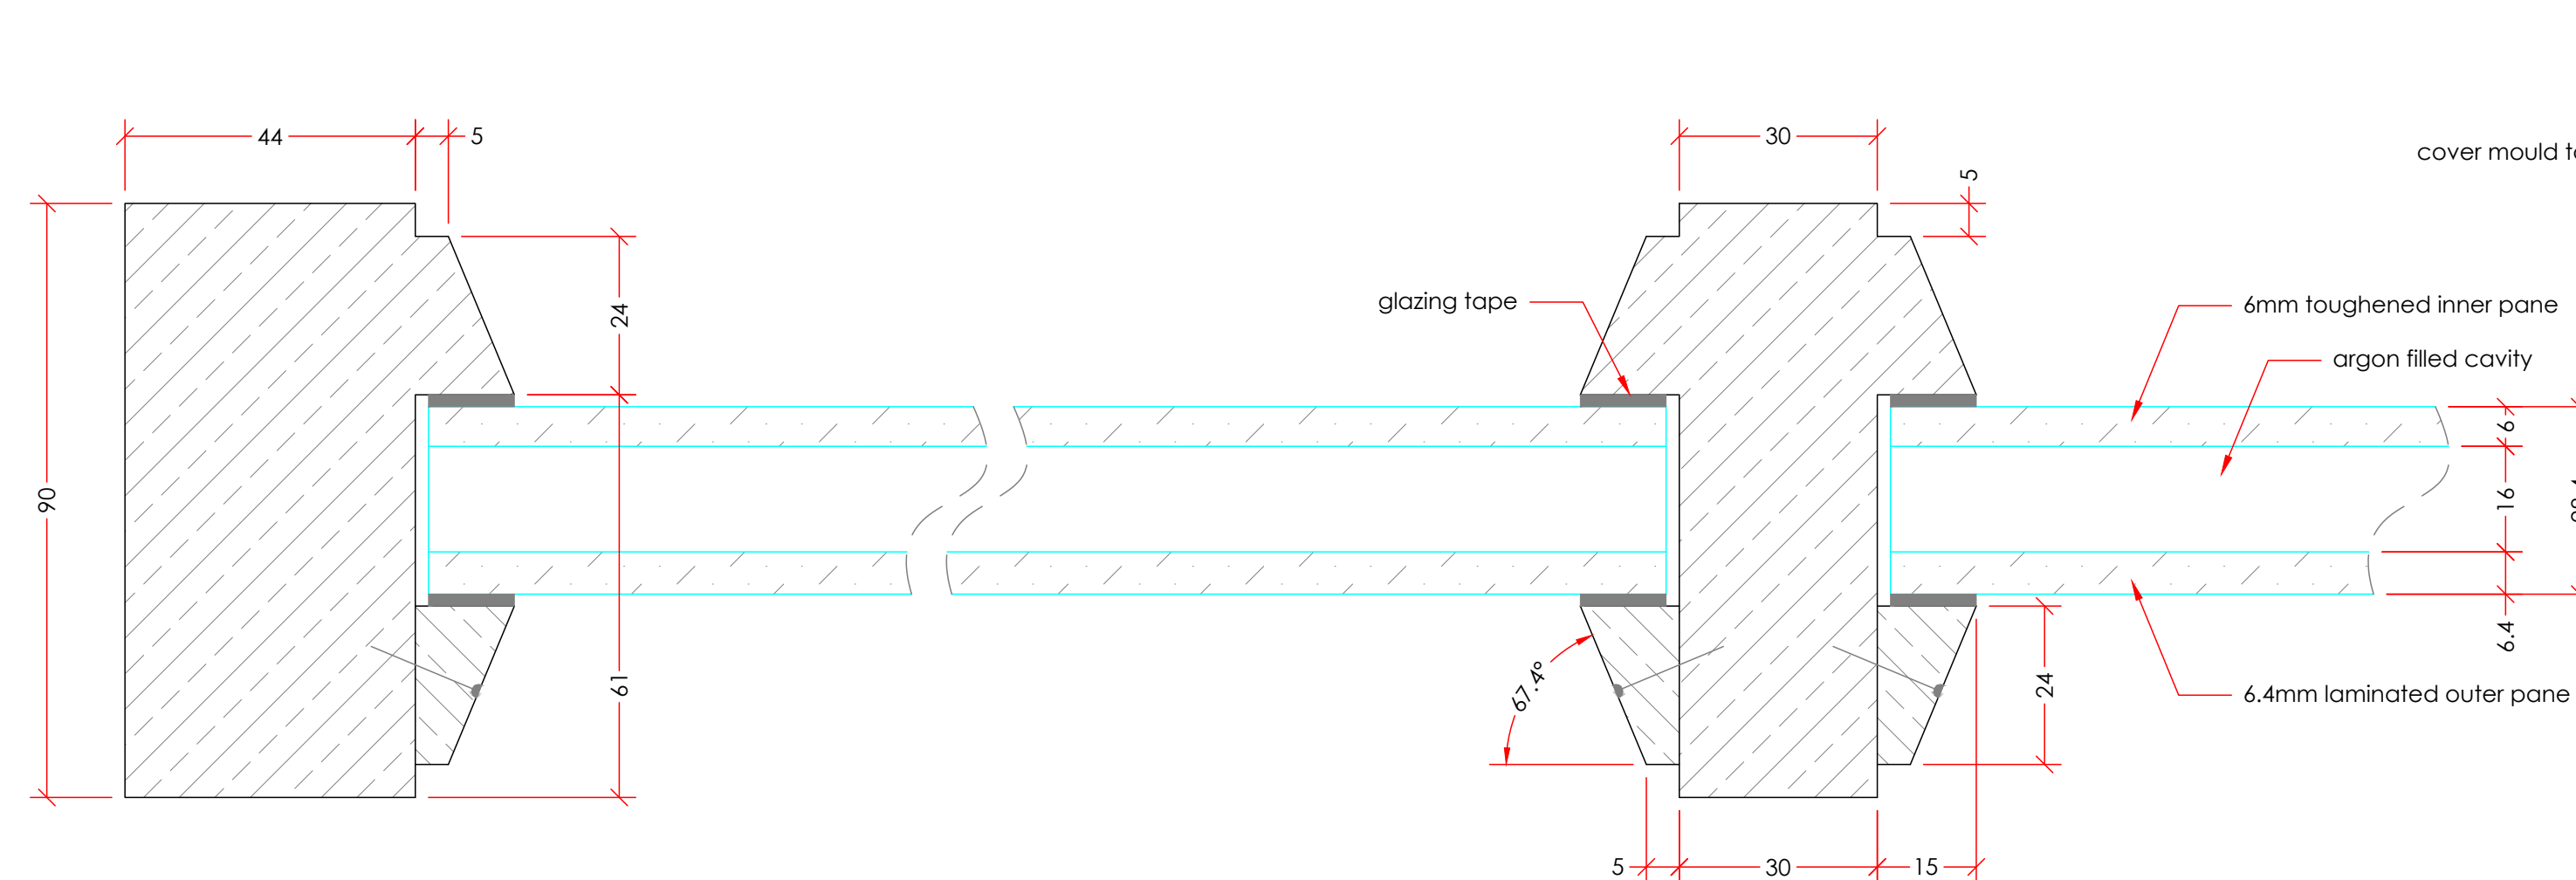

Materials Legend

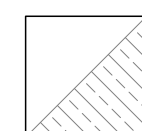

Sapele frame & beading
All primed

Tenon Hardware Order:

58mtrs 15 x 2mm Glazing tape (colour TBC)

NB.
 This Design and Drawing Is The Exclusive Property of Tenon Ltd and Is Submitted As Confidential Information In Connection With Your Enquiry and Must Not Be Used For Any Other Purposes. It Must Neither be Copied Or Loaned Without Written Permission. Upon request It Must Be Returned Immediately.
 A Site Survey May Be Required To Check Sizes and Access Before Manufacture. Accurate sizes of Any Equipment Will Need To Be Confirmed Before Manufacture.

A -			
Revision		Date:-	
Status.			
For Approval  JOINERY SERVICES			
Mount Farm Romsey Road Lockerley Romsey Hampshire SO51 0GR, UK Tel +44 (0)1794 342101 www.tenon.co.uk			
Client:-			
-			
Project:-			
Bush Walk W30 & W31			
Project no:-		TJ0613	
Date :-		15.11.25	
Dwg.no	613.1	Sheet.no	1
Scale:-	A1	Drawn. SJ	Rev. 00
		Ckd	