

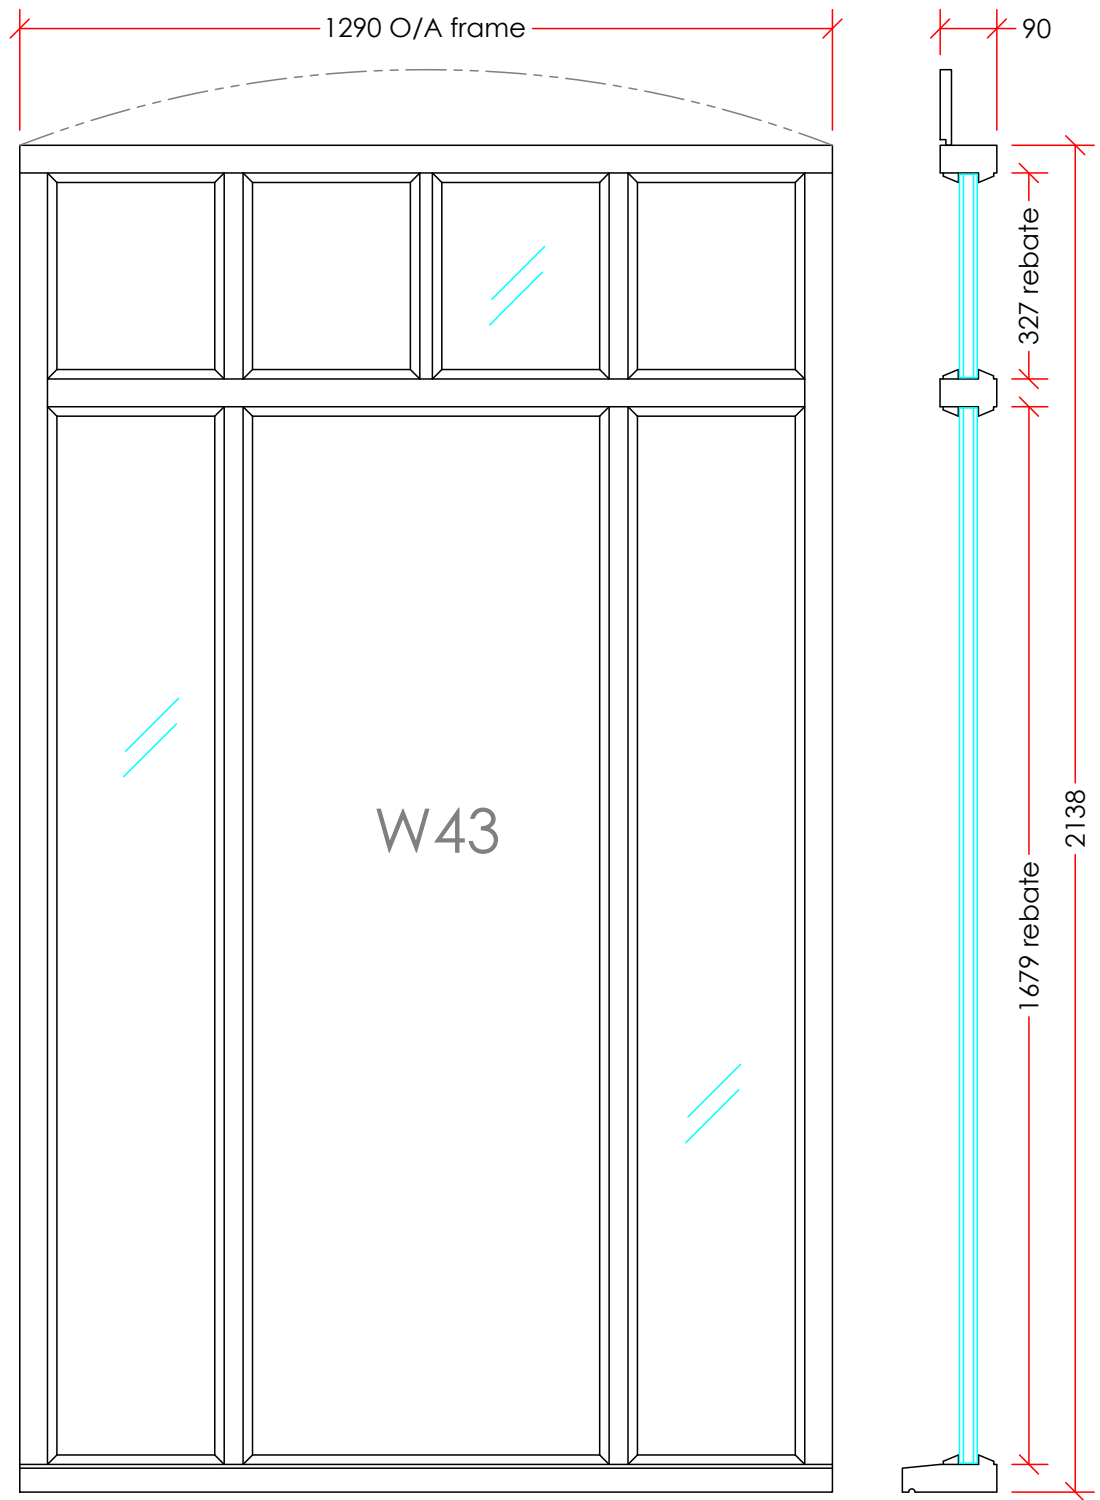
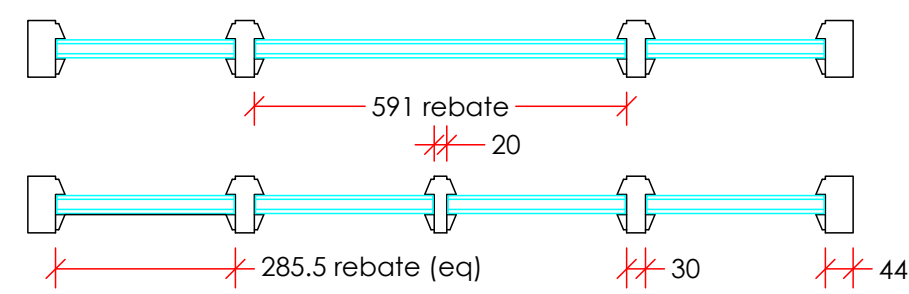
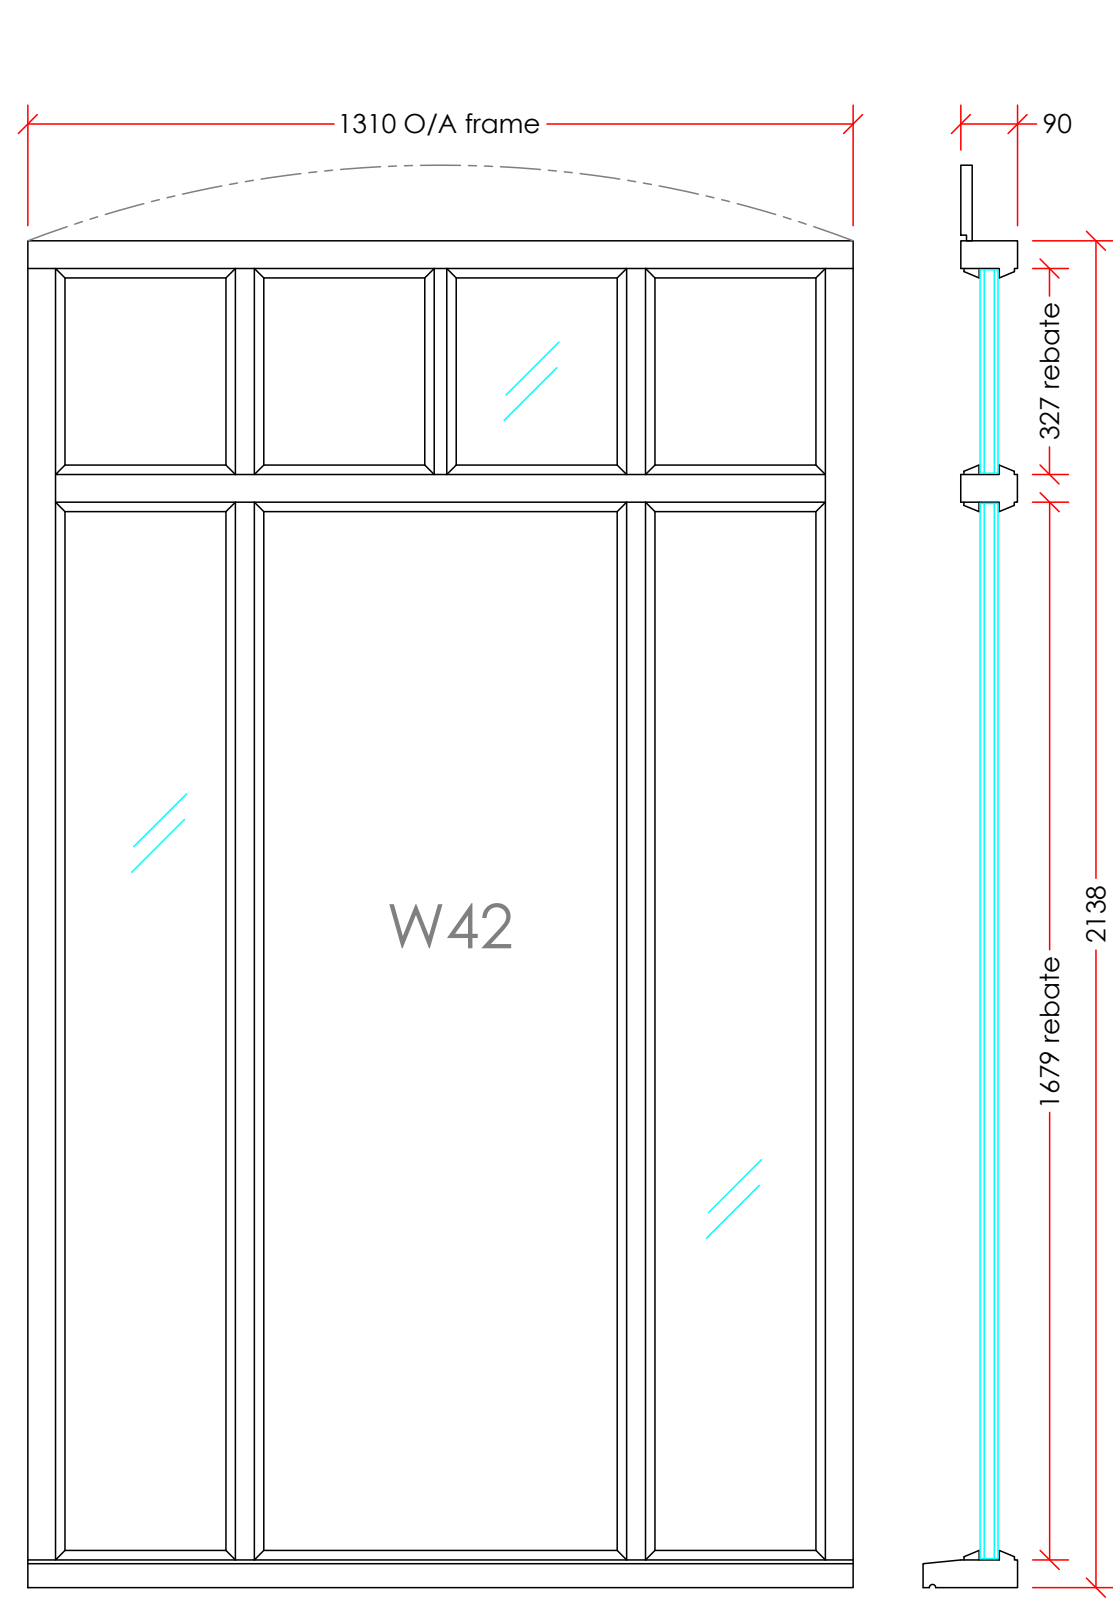
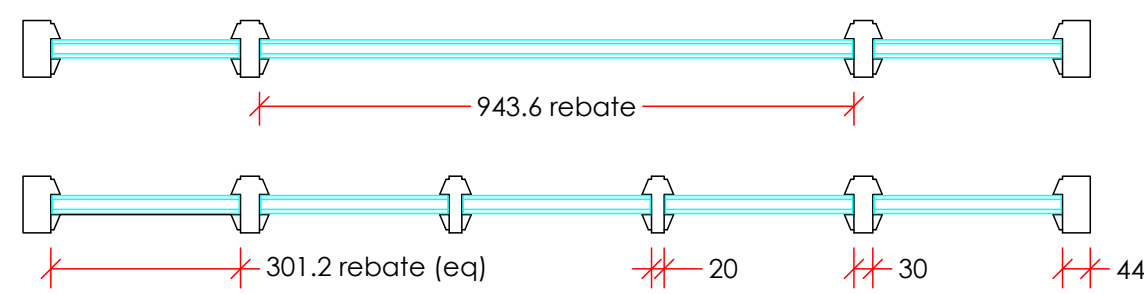
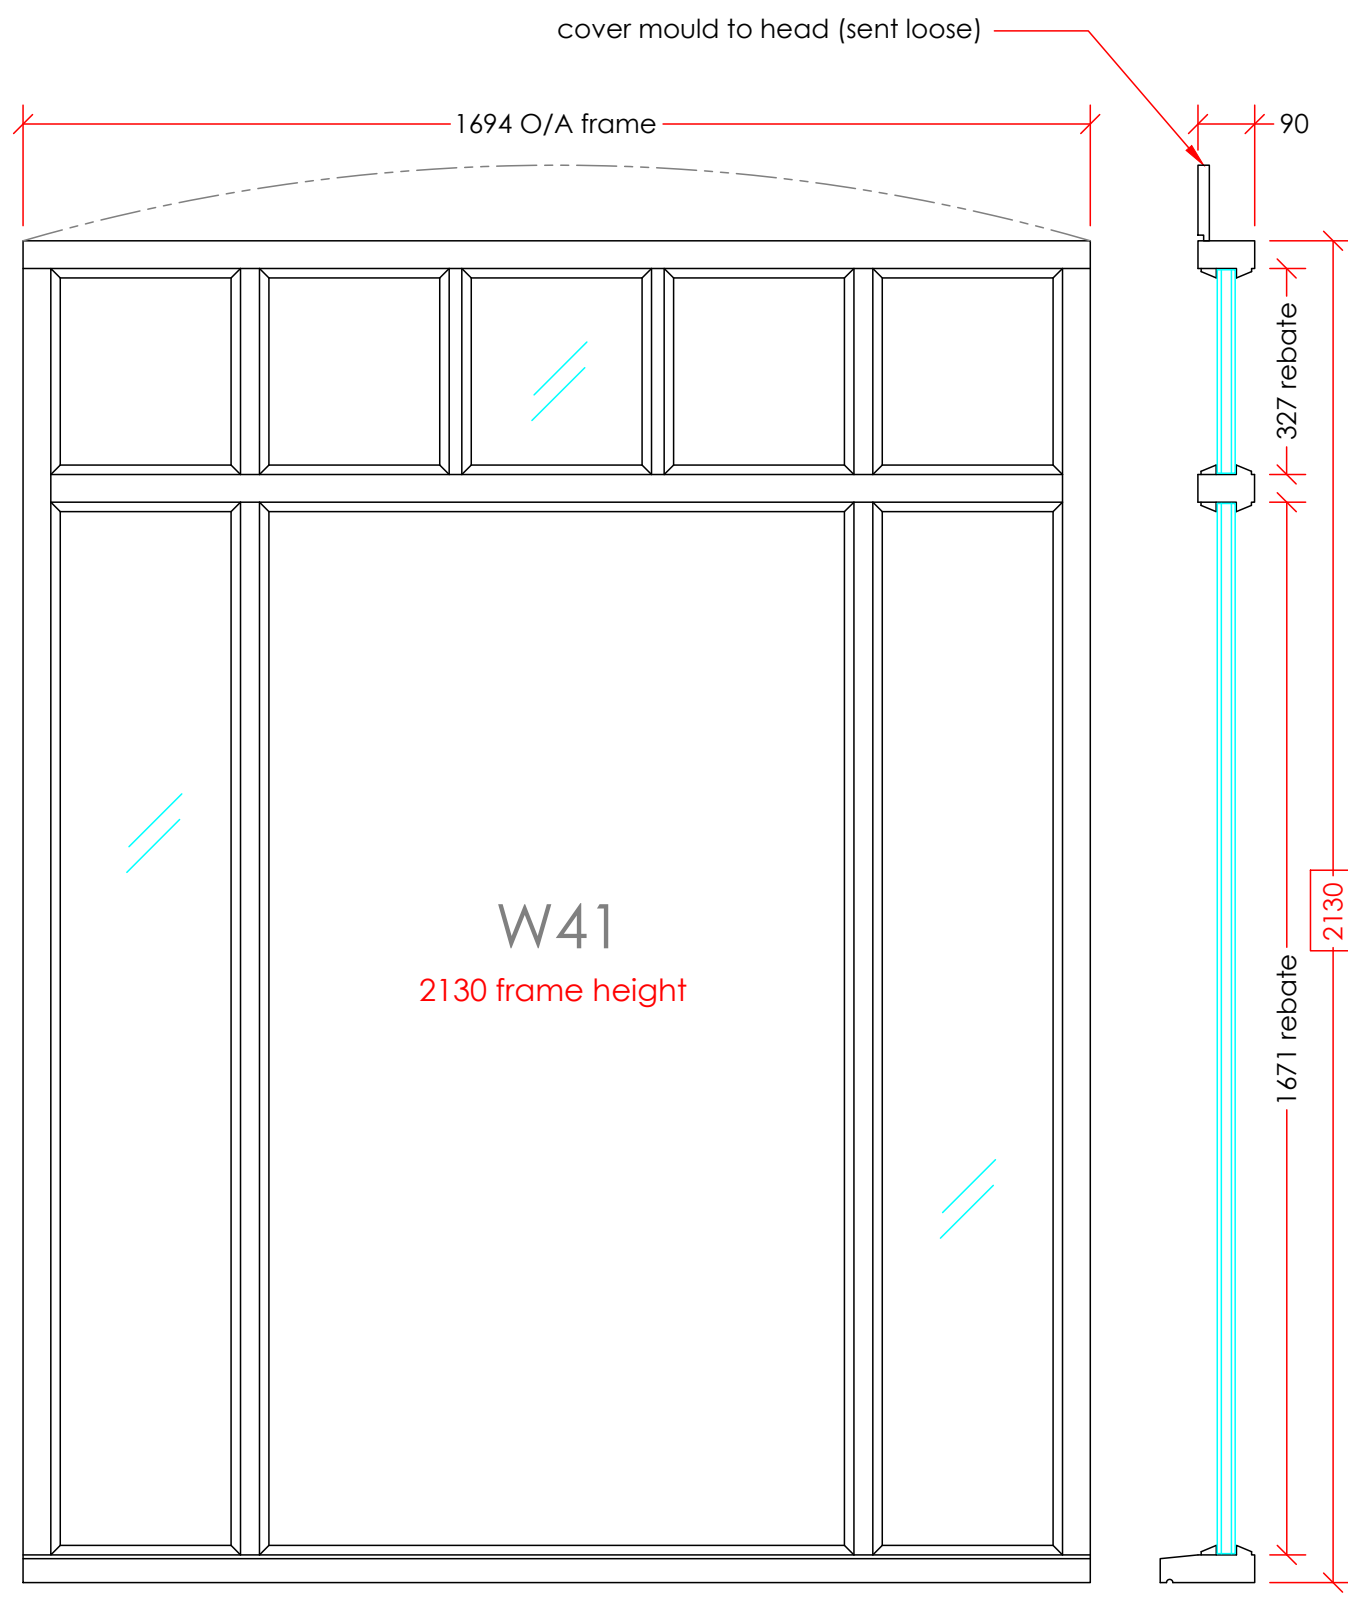
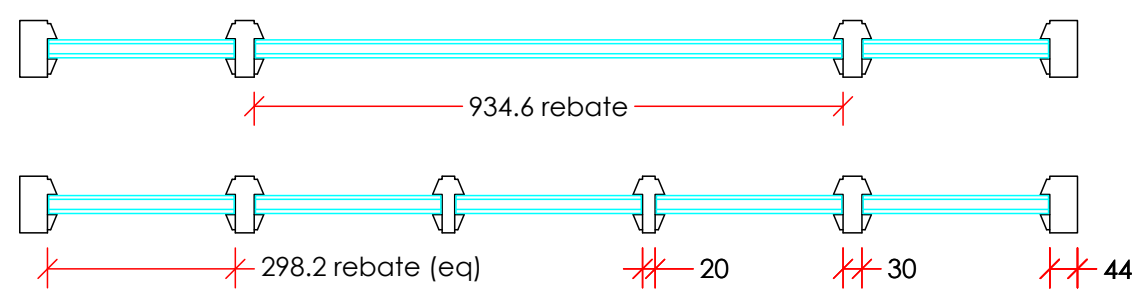


Elevations & Frame Dimensions
Scale 1:12

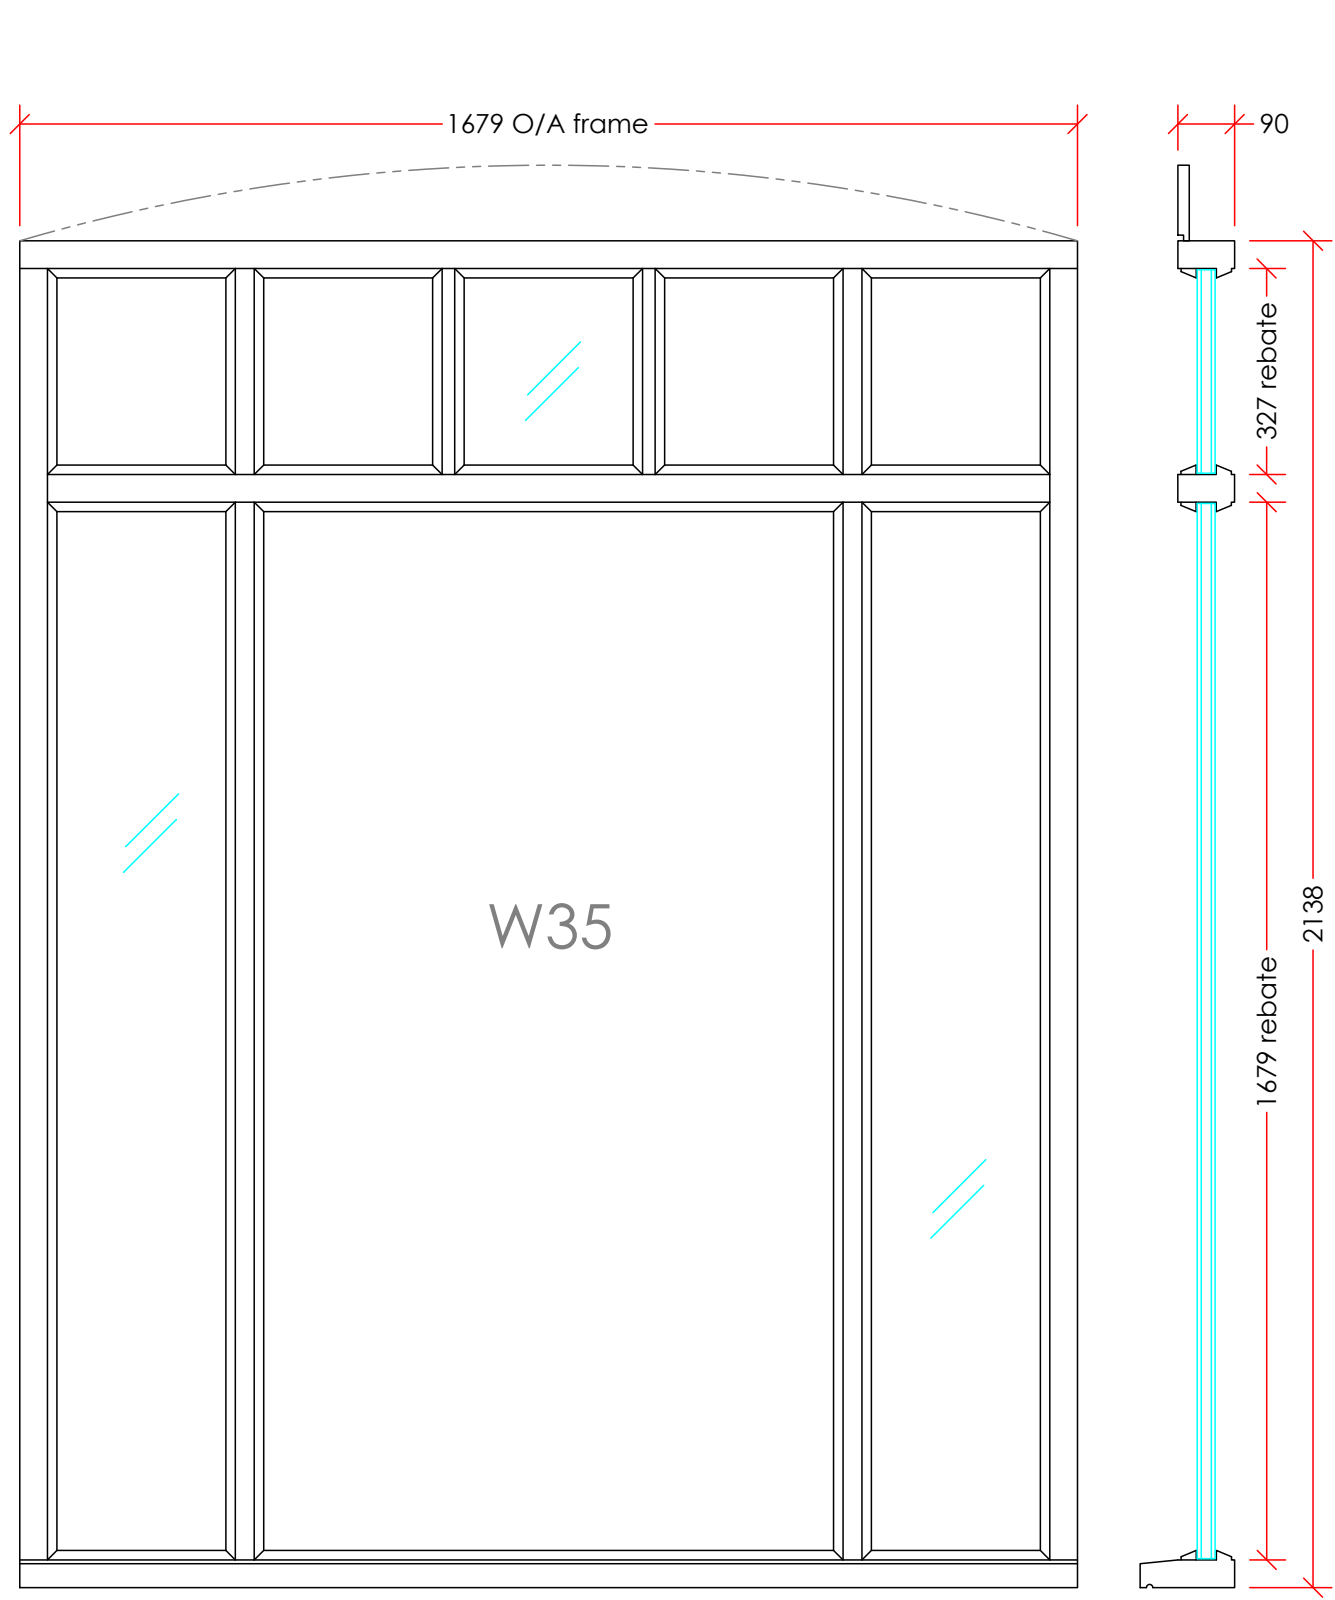


Frame Sections
Scale 1:1

Materials Legend

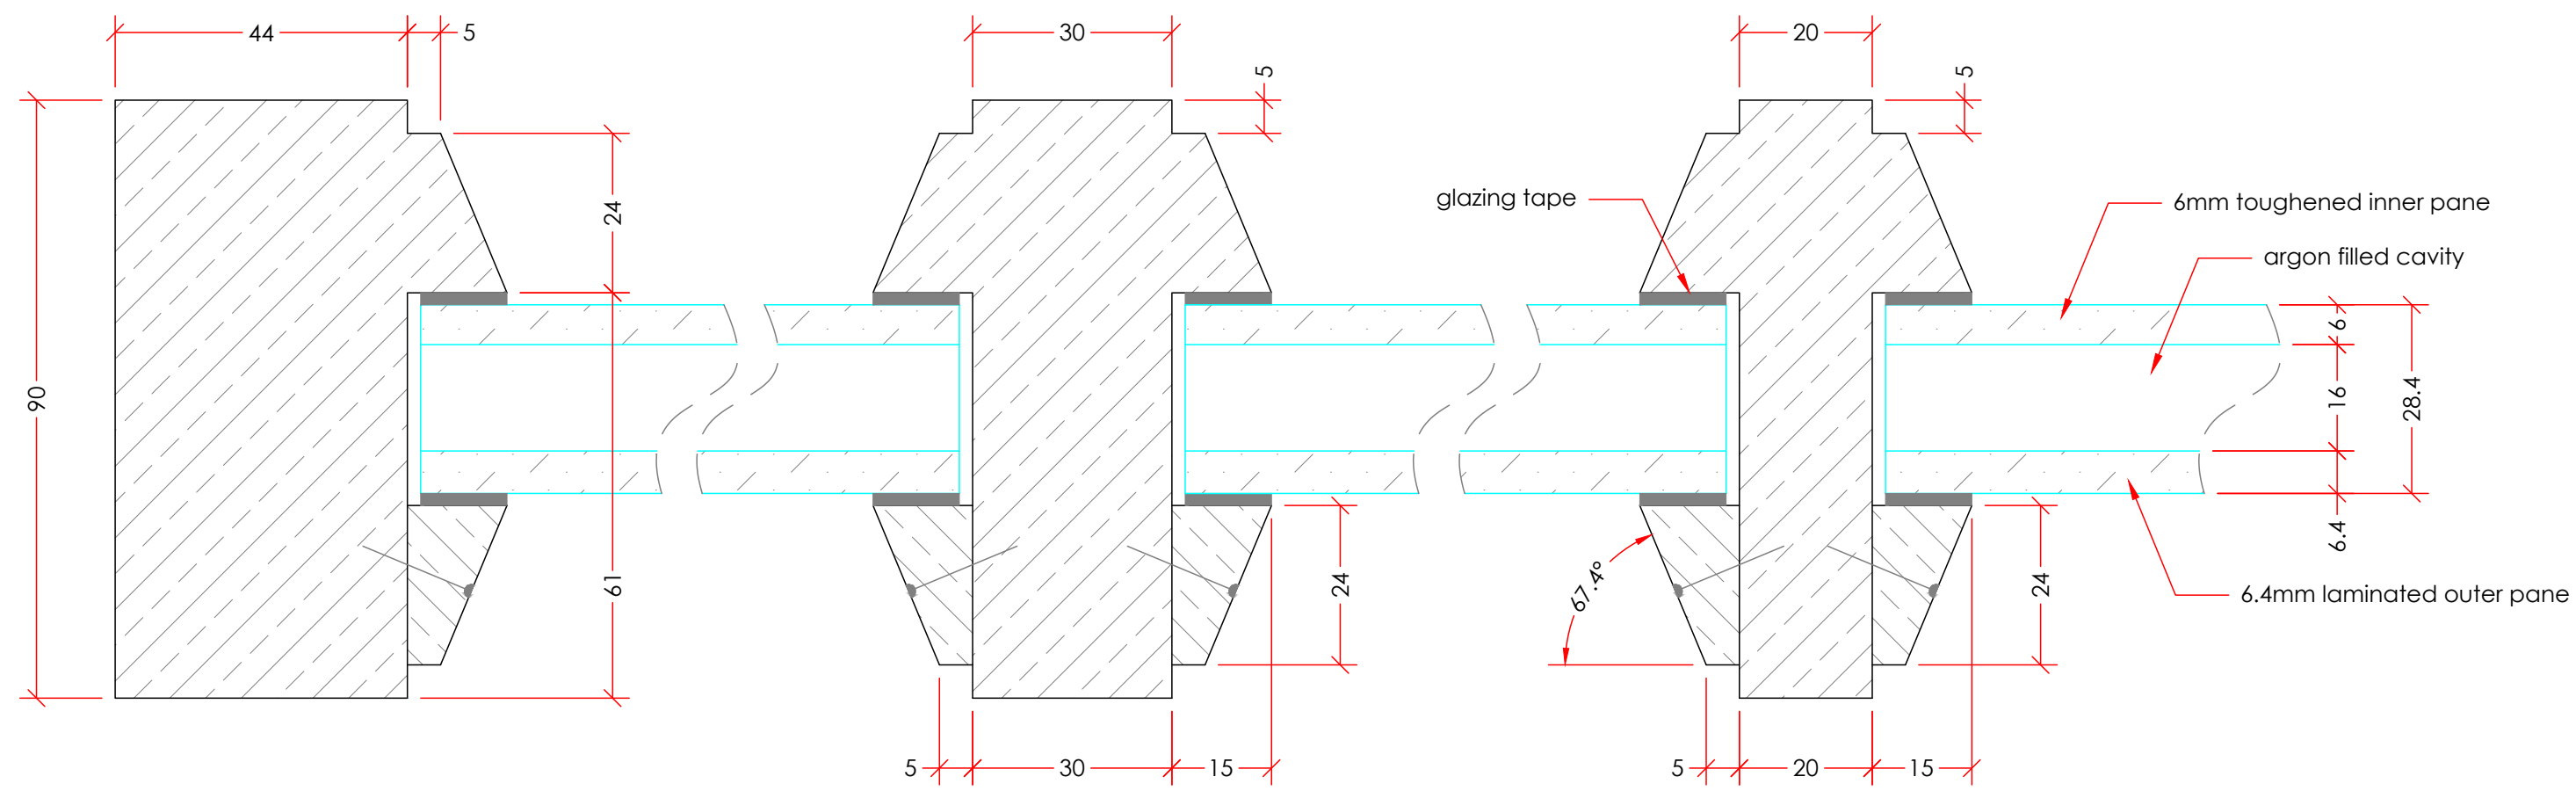

Tenon Hardware Order:

12mtrs 15 x 2mm Glazing tape (colour TBC)
5mtrs Aqua 21 door seal (colour TBC)
3no S/S door hinges

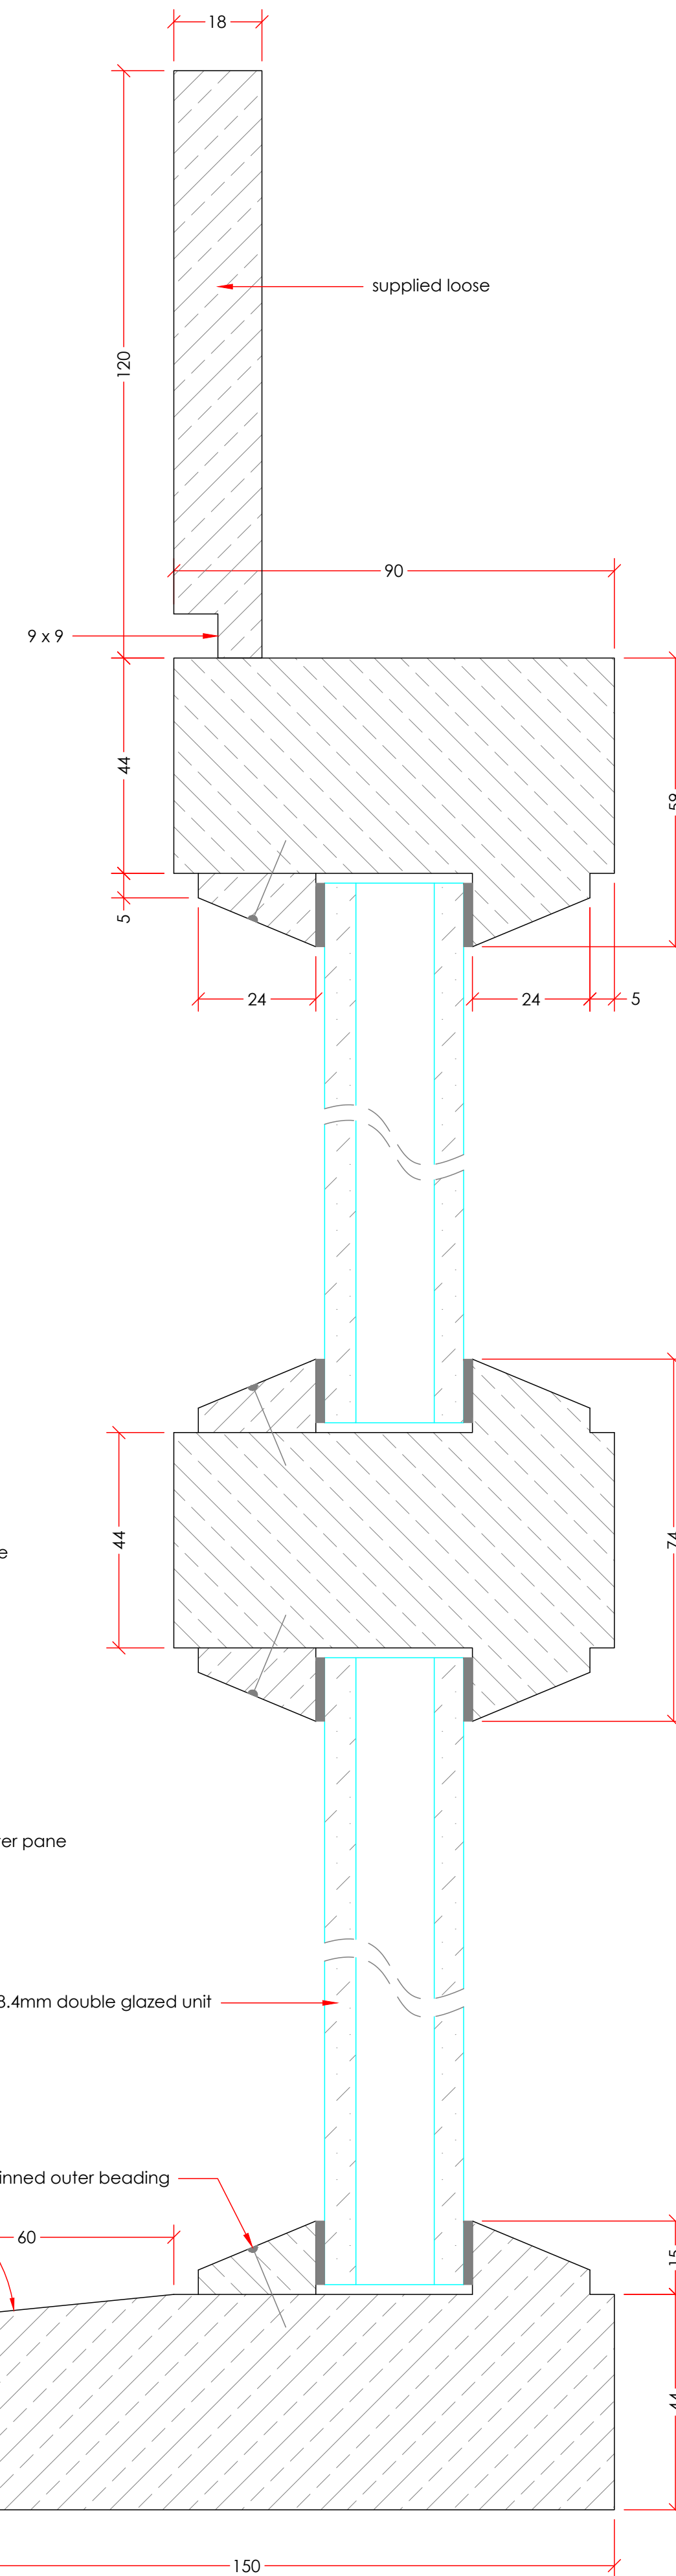

NB.
This Design and Drawing Is The Exclusive Property of Tenon Ltd and Is Submitted As Confidential Information In Connection With Your Enquiry and Must Not Be Used For Any Other Purposes. It Must Neither be Copied Or Loaned Without Written Permission. Upon request It Must Be Returned Immediately.
A Site Survey May Be Required To Check Sizes and Access Before Manufacture. Accurate sizes of Any Equipment Will Need To Be Confirmed Before Manufacture.

A	glass widths equalized	17.11.25
Revision	Status.	Date:-
For Approval		
Tenon		
JOINERY SERVICES		
Mount Farm Romsey Road Lockerley Romsey Hampshire SO51 0GR, UK		
Client:-		
-		
Project:- Bush Walk W35, W41, W42 & W43		
Project no:-	TJ0613	Date :- 15.11.25
Dwg.no	613.3	Sheet.no 3 Rev. A
Scale:-	A1	Drawn. SJ Ckd