


Materials Legend


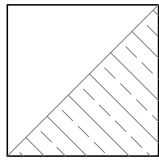


Sapele frame & beading
All primed


Tenon Hardware Order:

112mtrs 15 x 2mm Glazing tape (colour TBC)
6mtrs Aqua 21 door seal (colour TBC)
6no S/S door hinges


Window Height Section
Scale 1:1

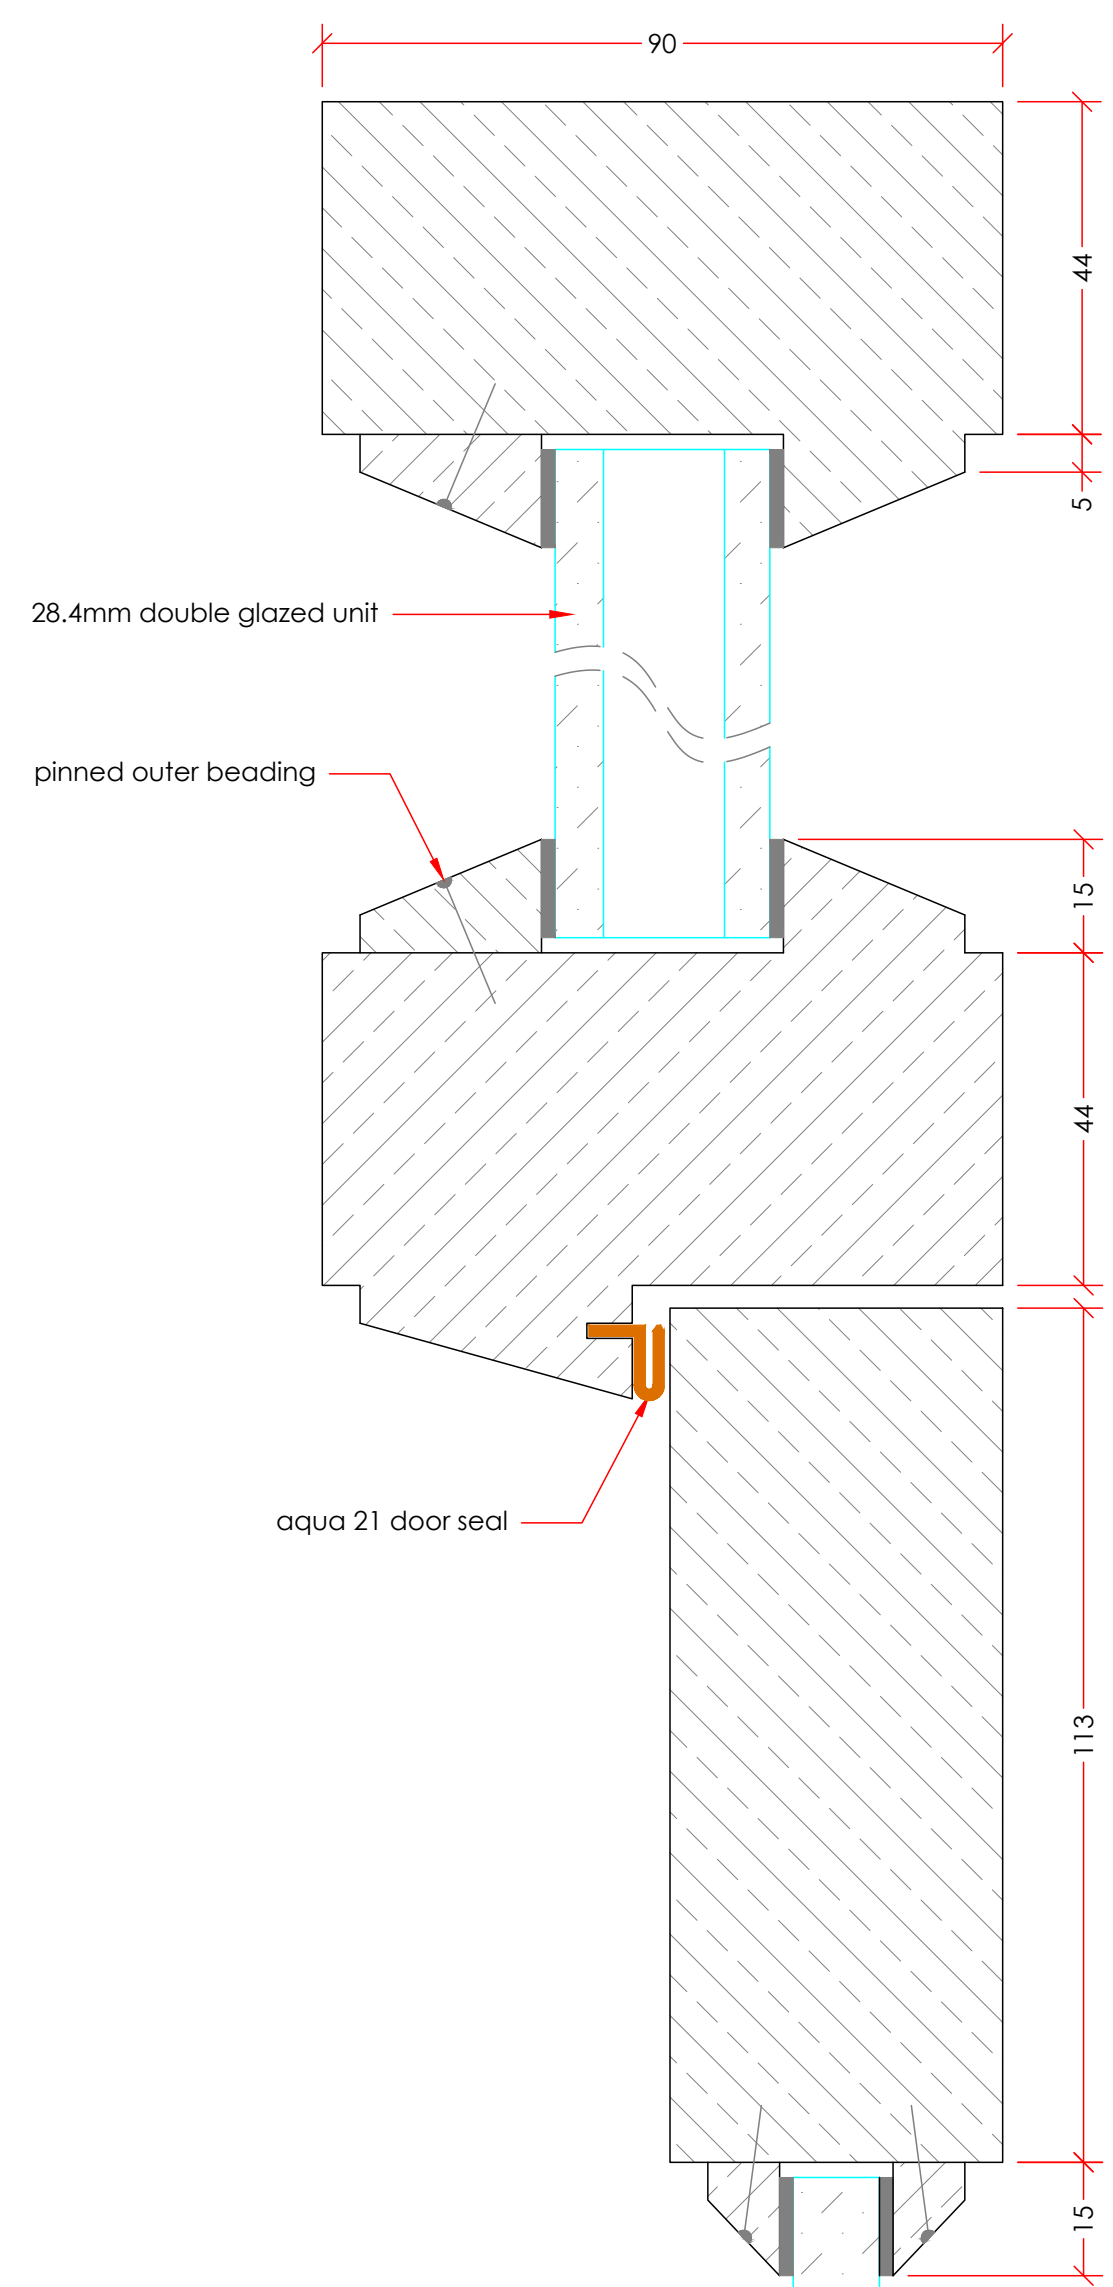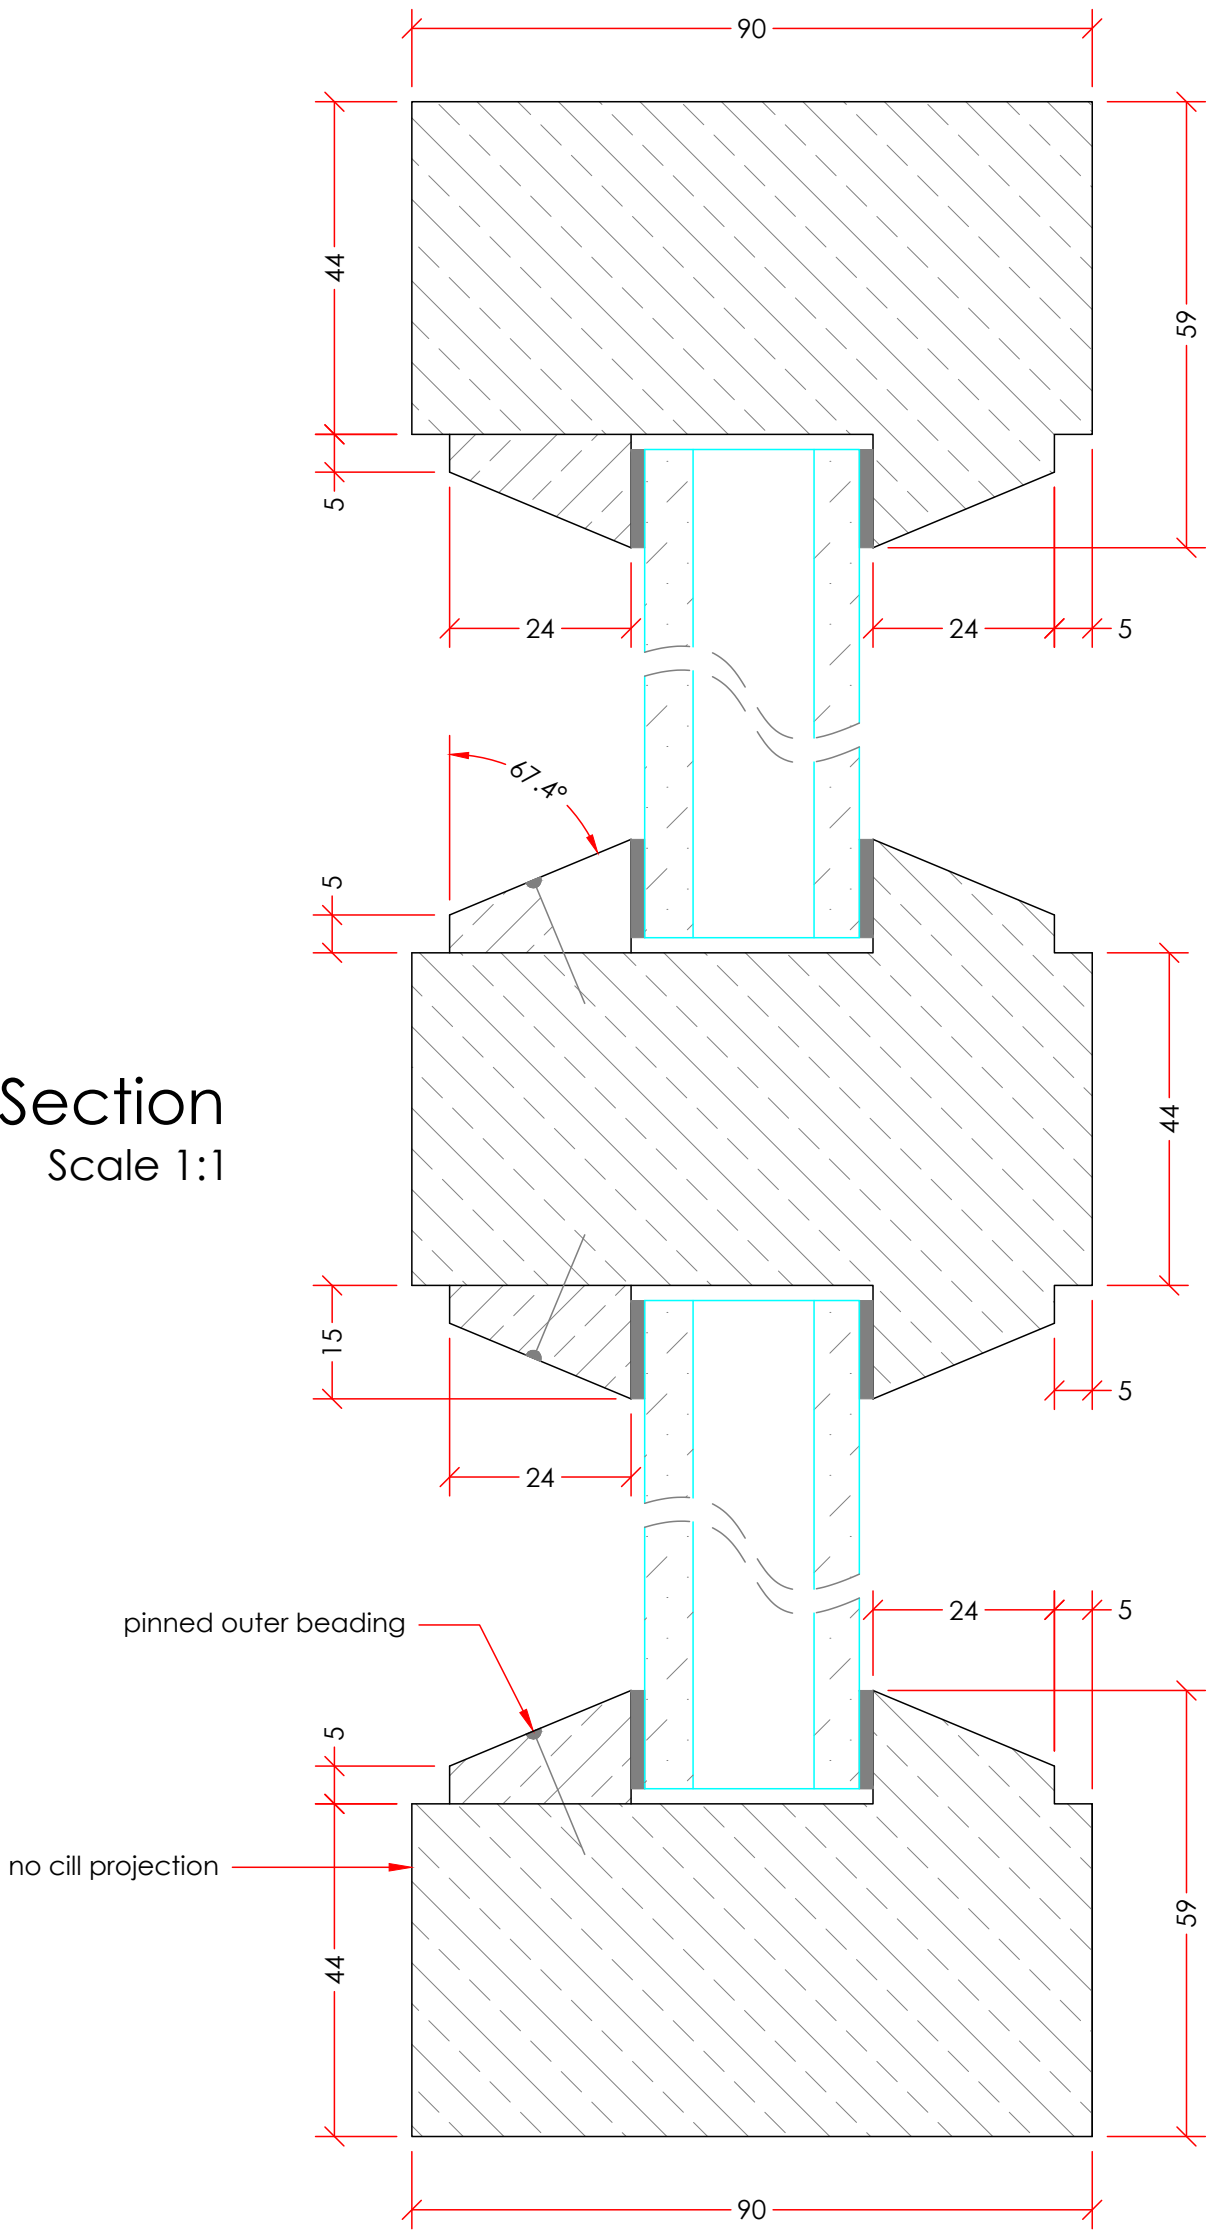


W36 & W37 Plan Section
Scale 1:1

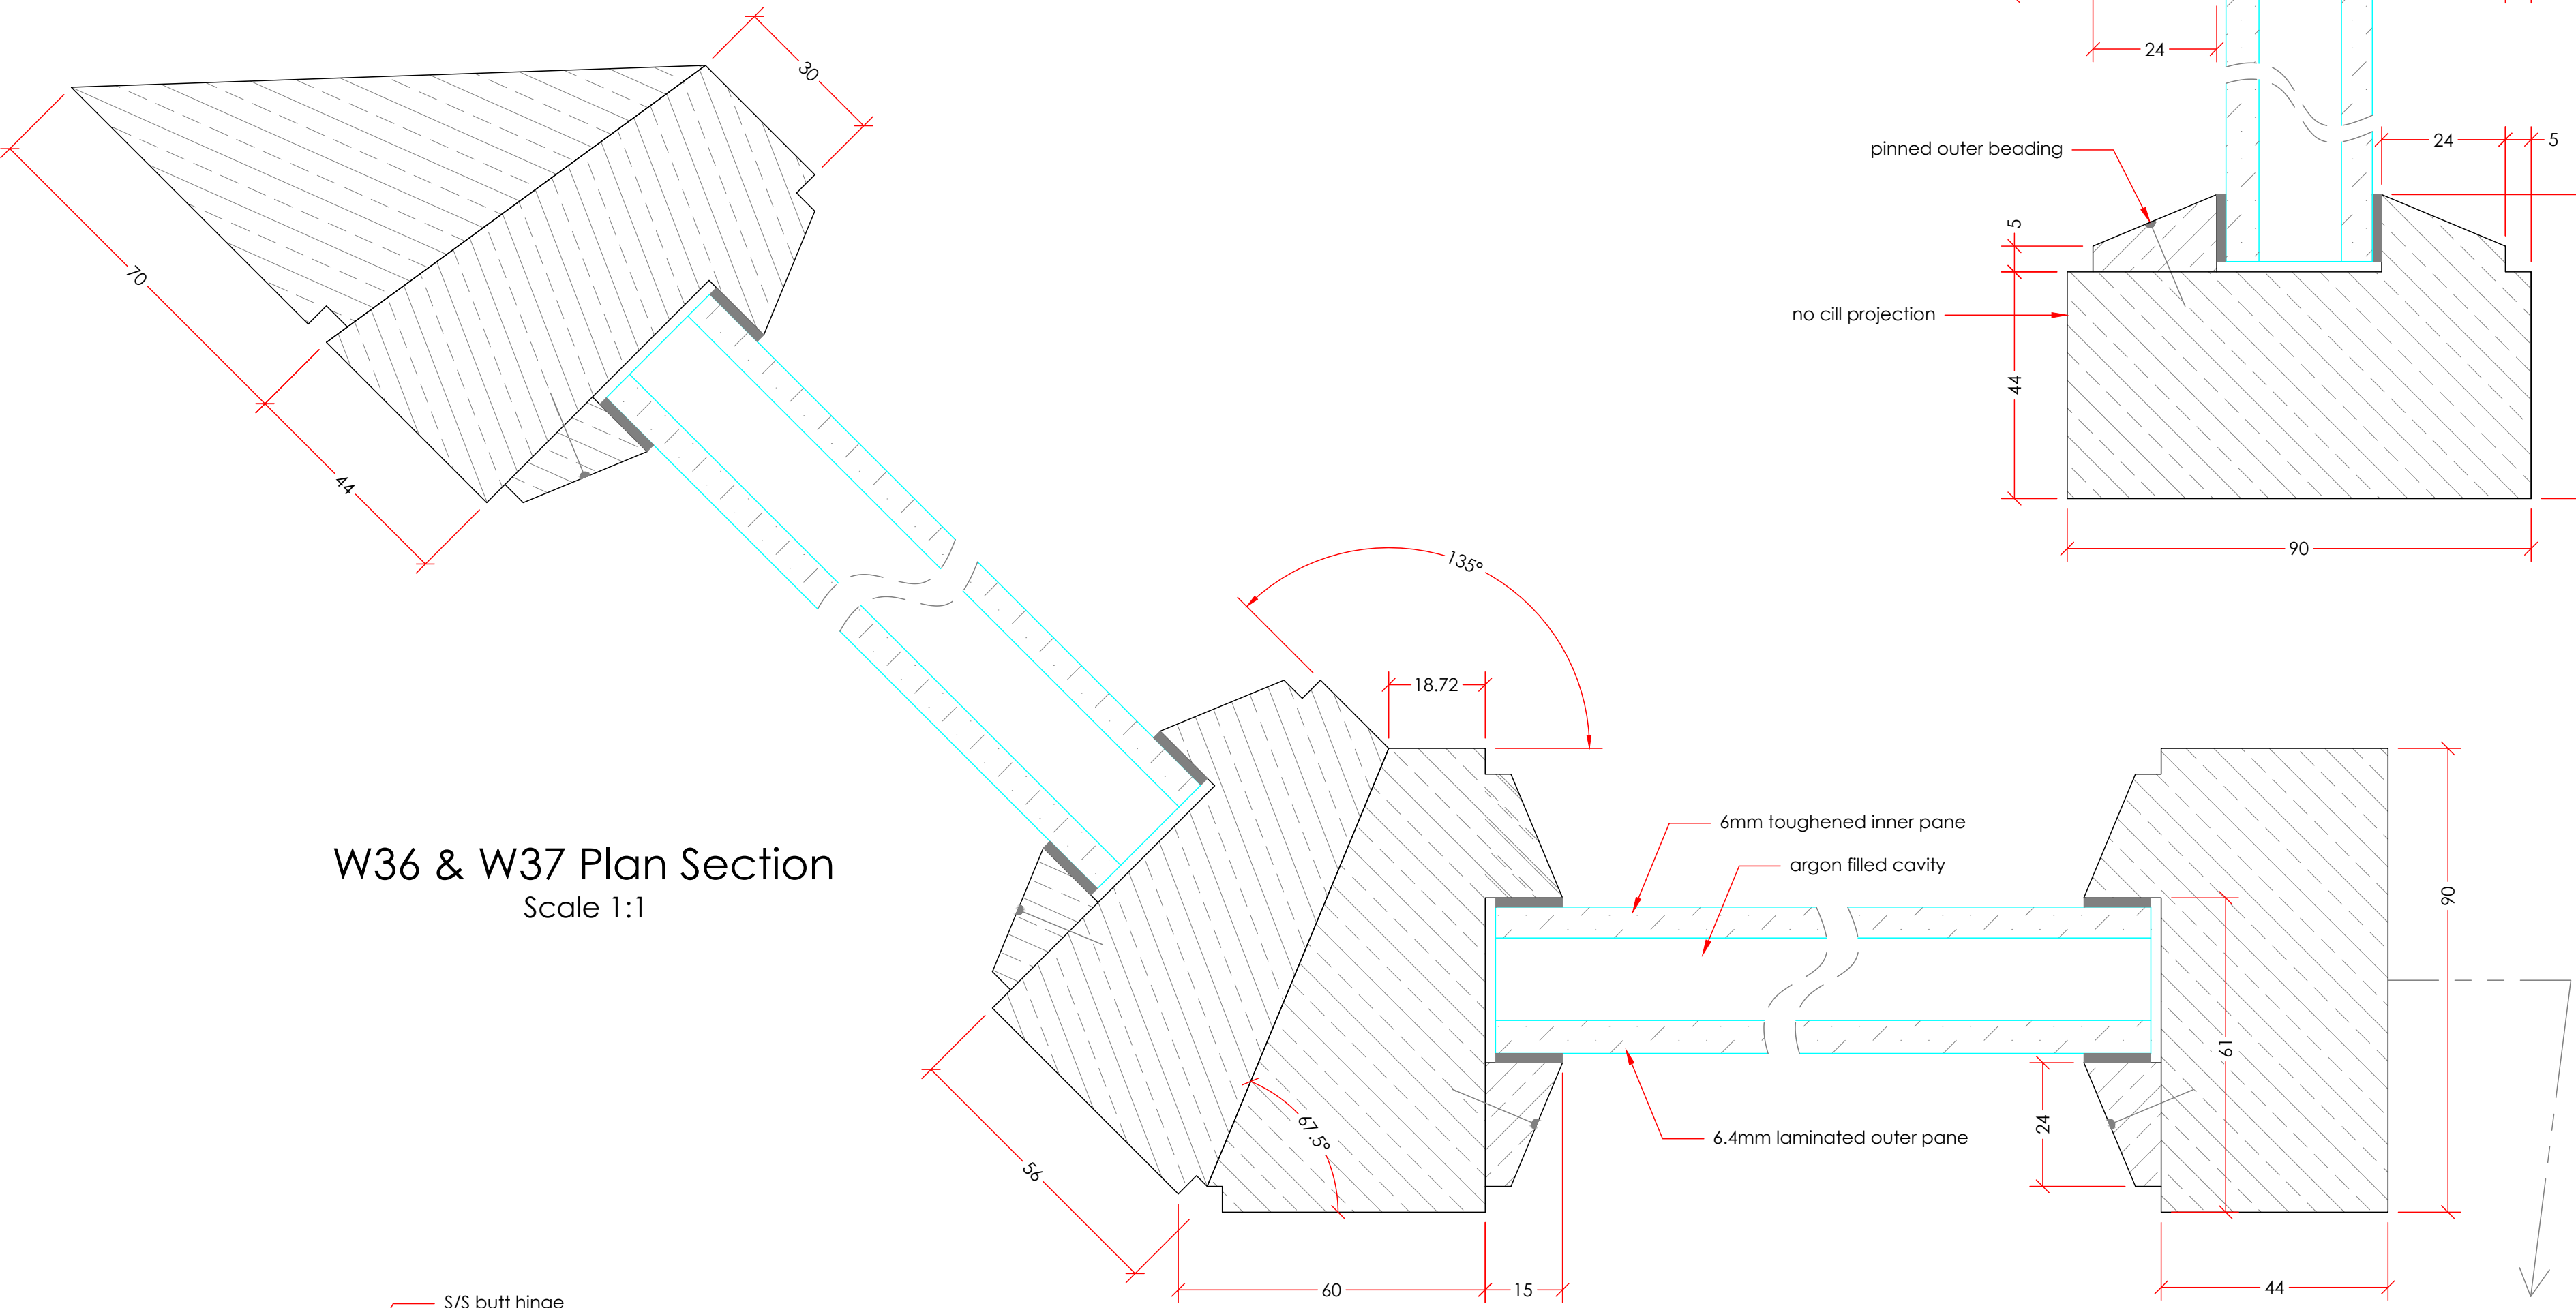

D08 Height Section
Scale 1:1

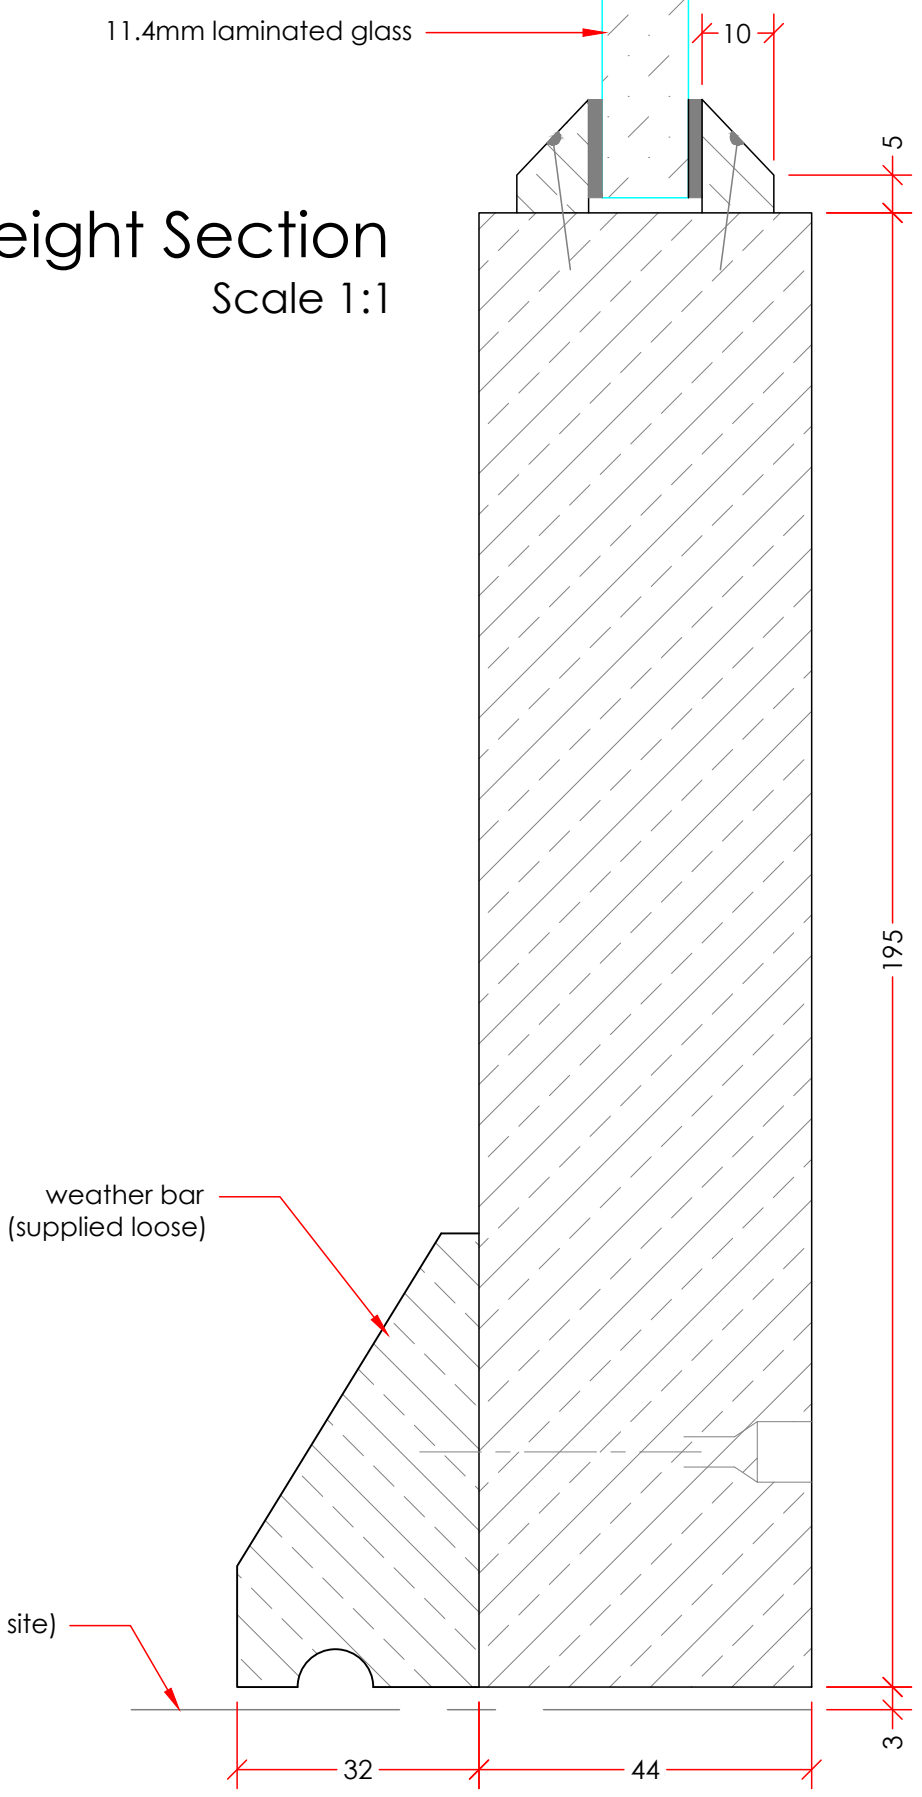

D08 Plan Section
Scale 1:1

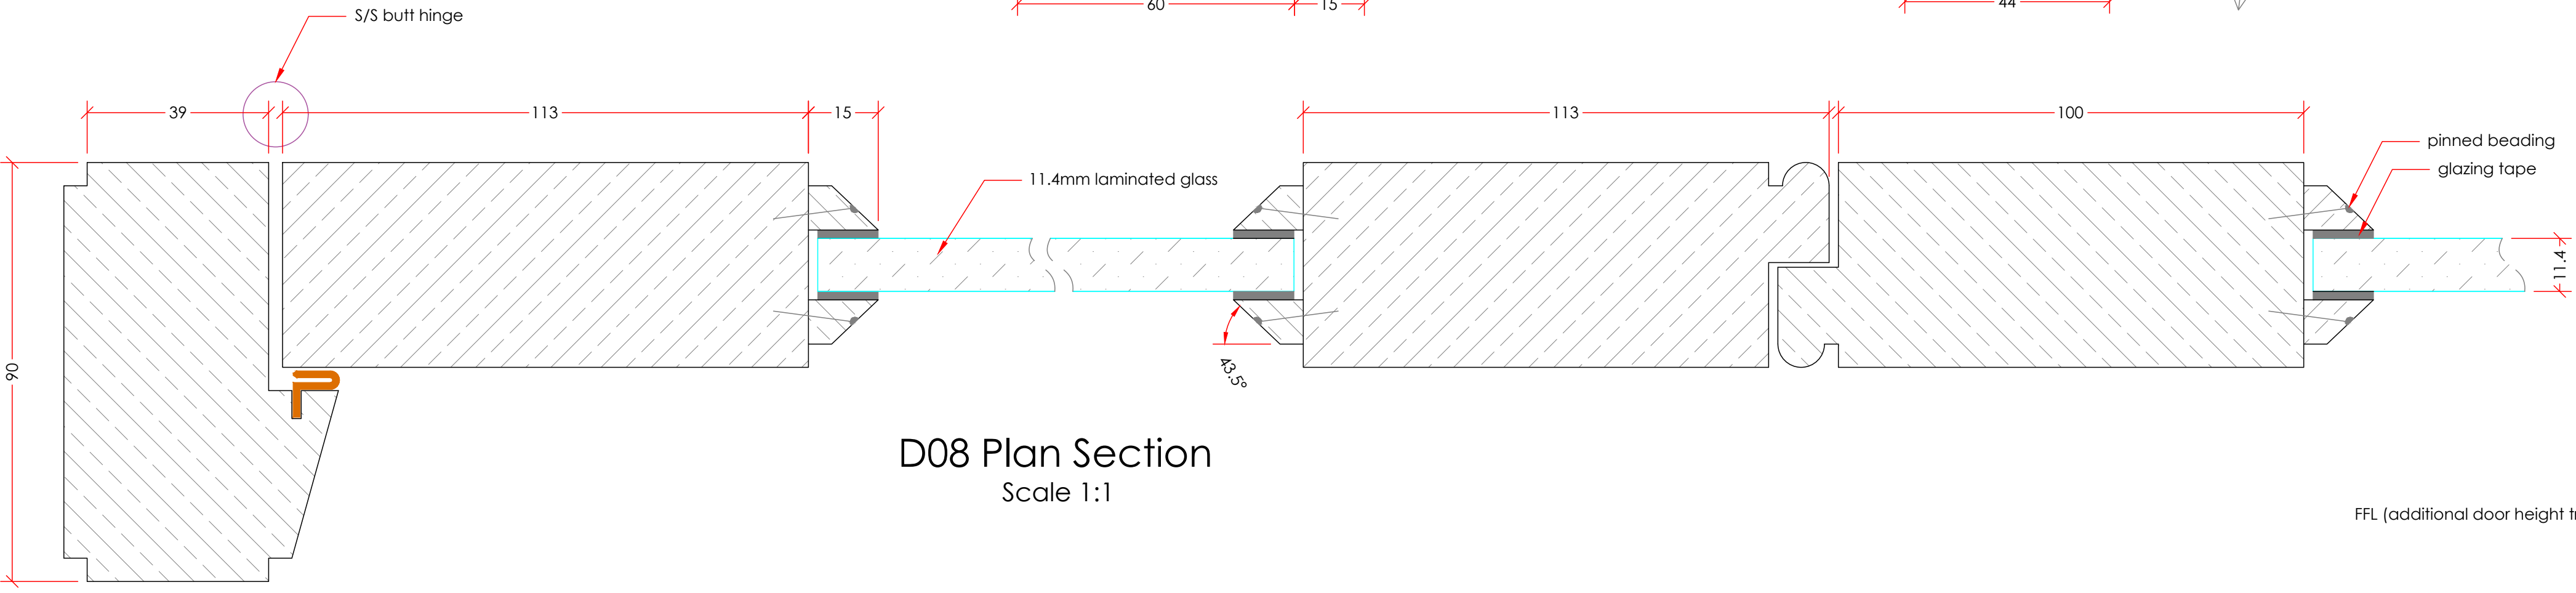

NB.
This Design and Drawing Is The Exclusive Property
of Tenon Ltd and Is Submitted As Confidential
Information In Connection With Your Enquiry and
Must Not Be Used For Any Other Purposes.
It Must Neither be Copied Or Loaned Without
Written Permission. Upon request It Must Be
Returned Immediately.
A Site Survey May Be Required To Check Sizes and
Access Before Manufacture. Accurate sizes of Any
Equipment Will Need To Be Confirmed Before
Manufacture.

A	quirk added	17.11.25
Revision		Date:-
Status.		
For Approval		
Tenon		
JOINERY SERVICES		
Mount Farm Romsey Road Lockerley Romsey Hampshire SO51 0GR, UK		
		Tel +44 (0)1794 342101 www.tenon.co.uk
Client:-		
-		
Project:-		
Bush Walk W36, W37, D08, W38 & W39		
Project no:-	TJ0613	Date :- 15.11.25
Dwg.no	613.5	Sheet.no 5 Rev. A
Scale:-	A1	Drawn. SJ Ckd