


LARGE CAR SPA - LEFT IN AT DRIVEWAY ACCESS

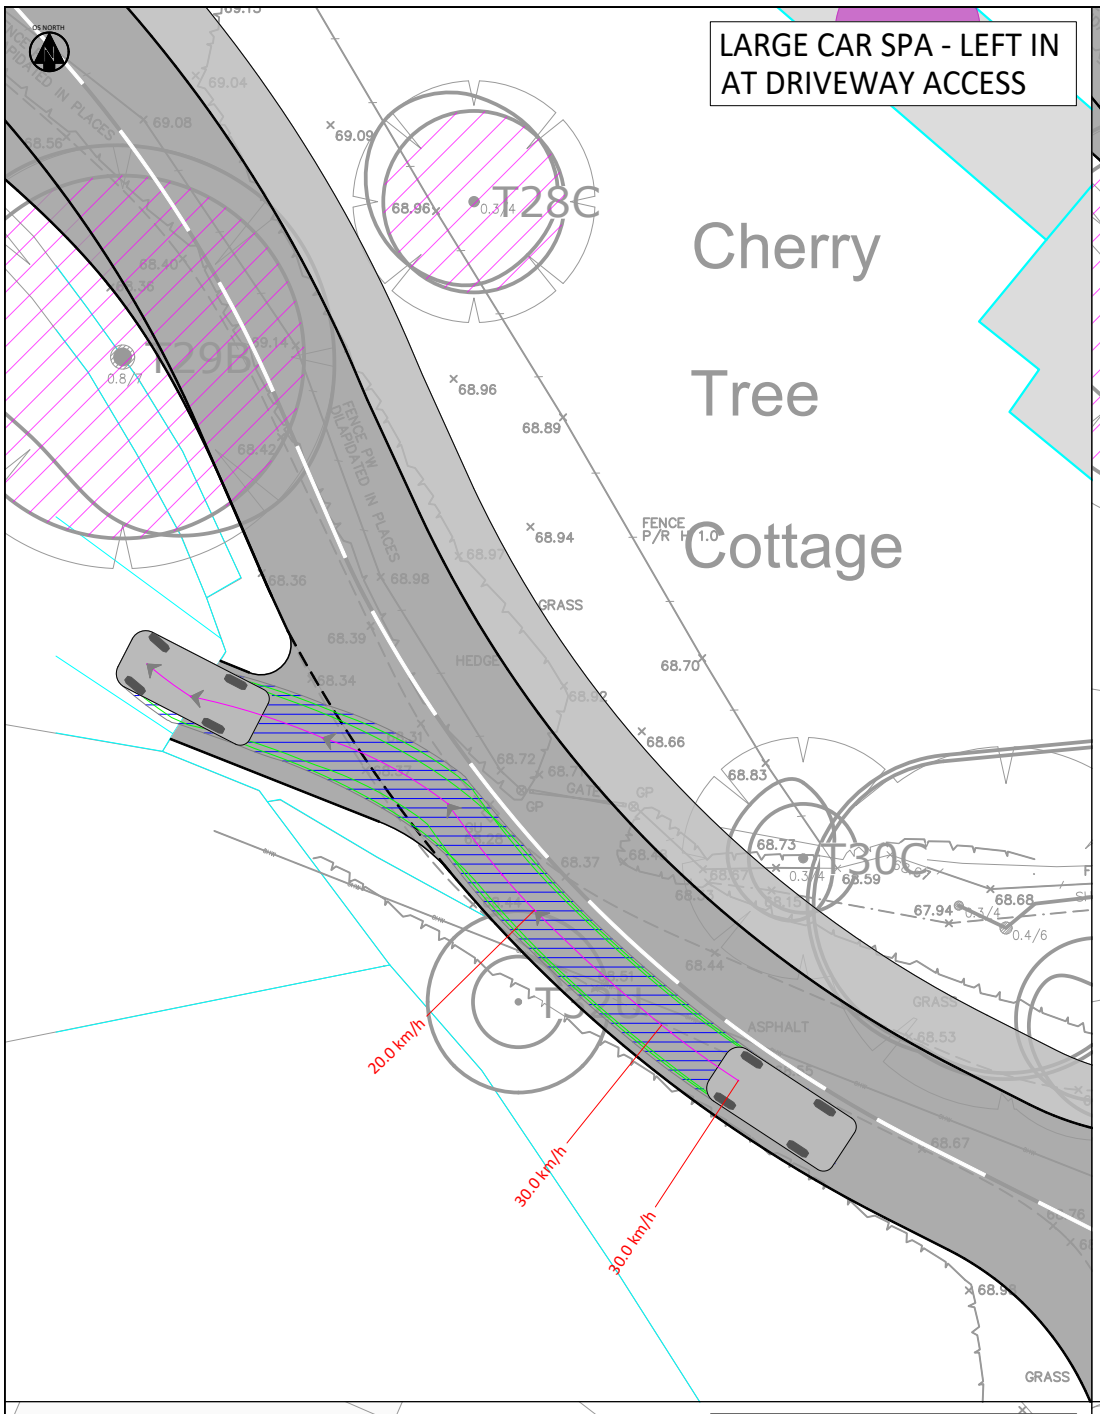


LARGE CAR SPA - RIGHT OUT AT DRIVEWAY ACCESS

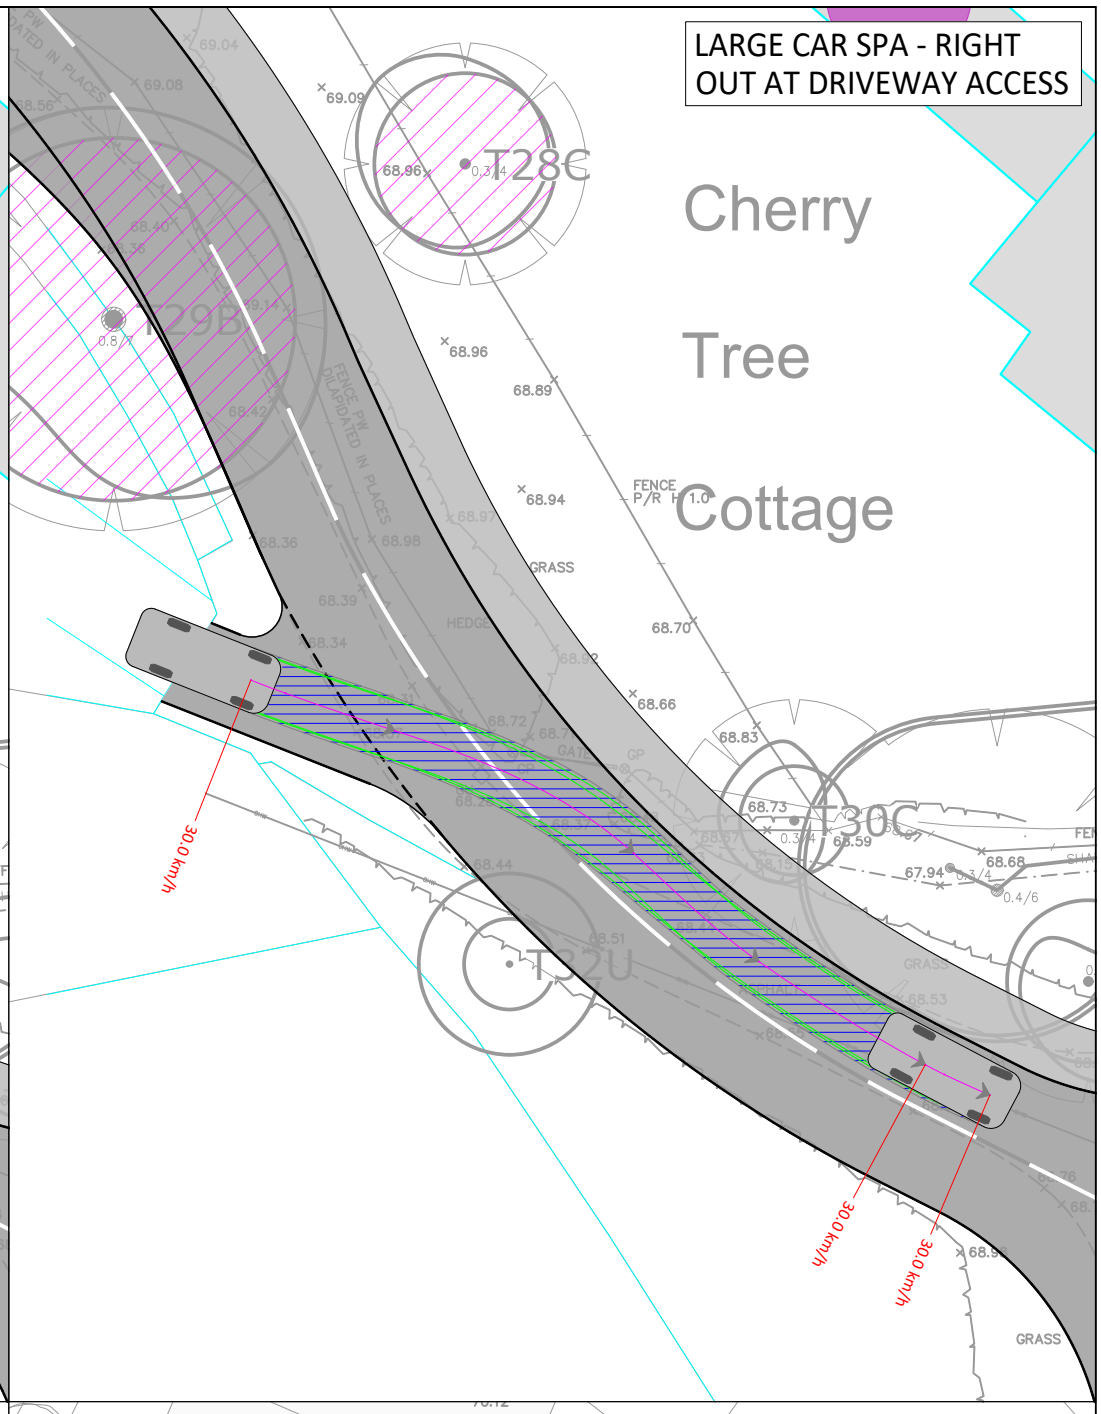

LARGE CAR SPA - LEFT IN AT SUN LANE JUNCTION

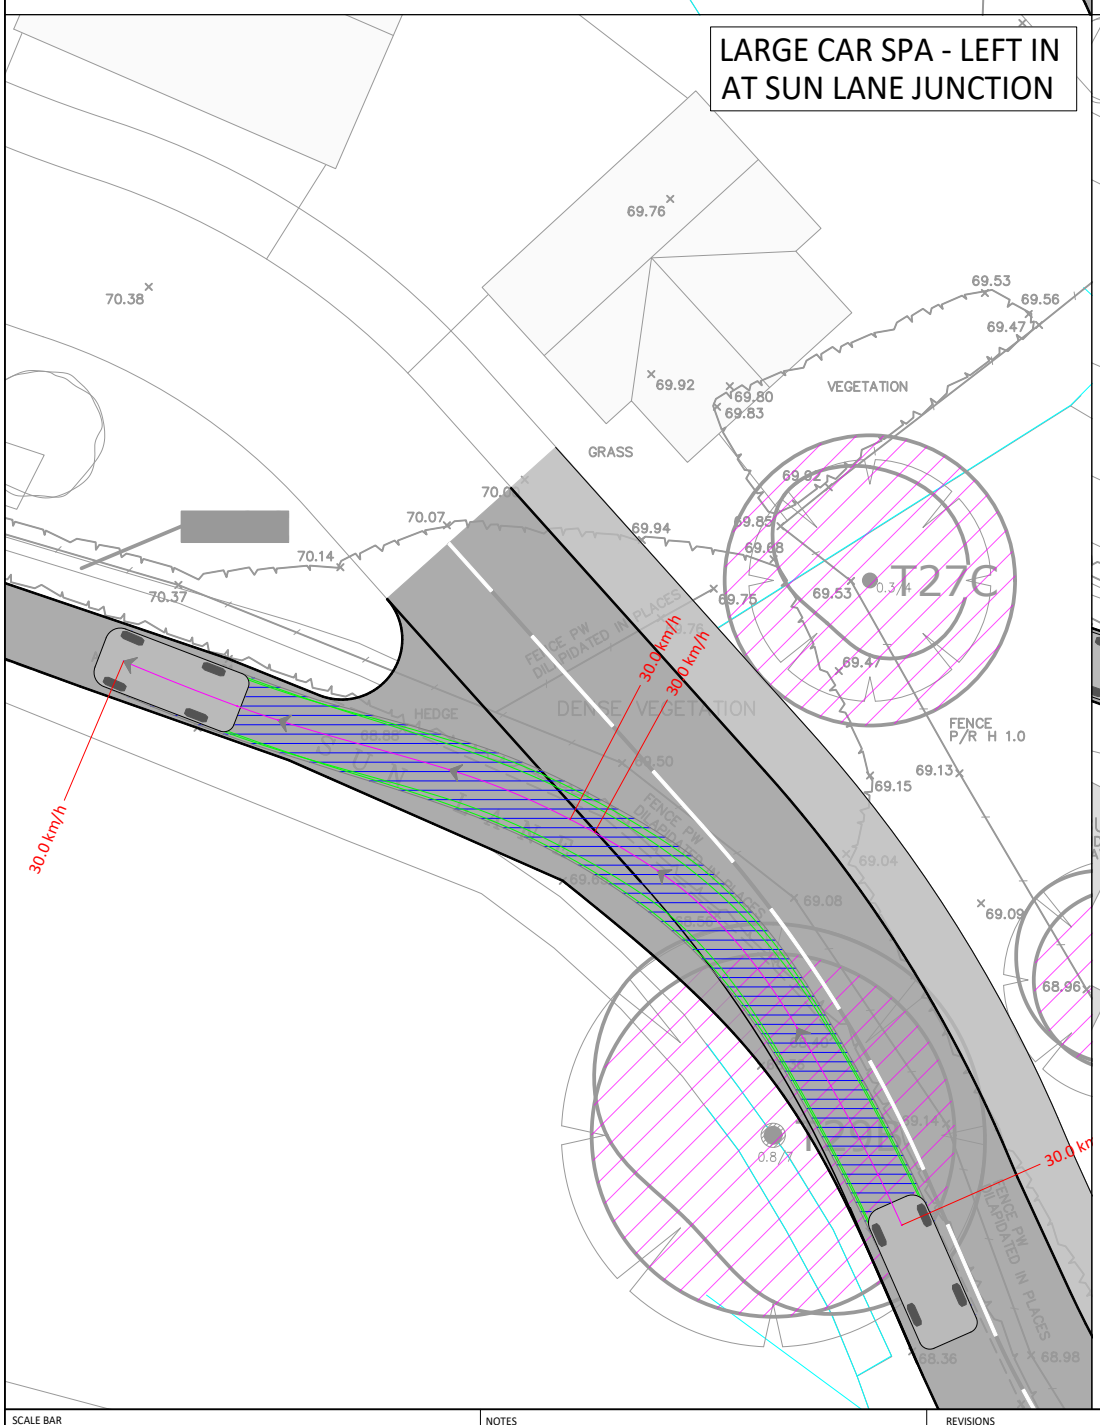

LARGE CAR SPA - RIGHT OUT AT SUN LANE JUNCTION

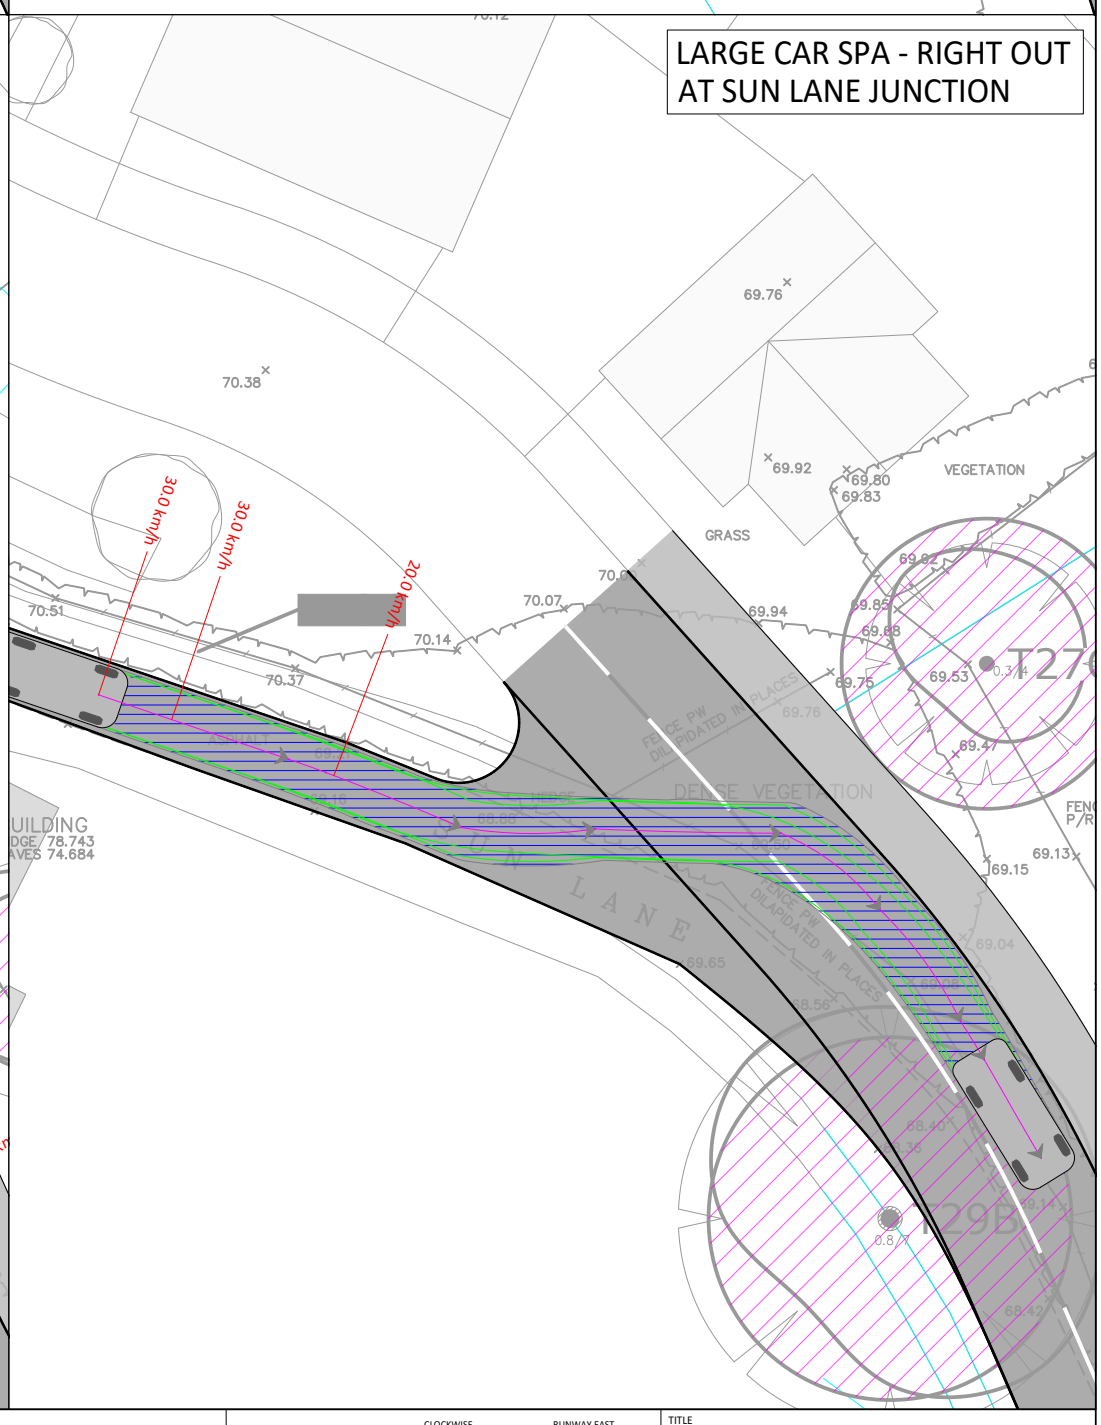


SCALE BAR

0m 5m 10m


SCALE BAR (1:250)

NOTES

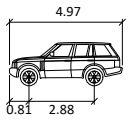

2012 Range Rover

	meters
Width	: 2.03
Track	: 1.88
Lock to Lock Time	: 6.0
Steering Angle	: 33.7

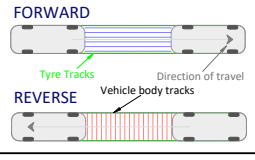

REVISIONS

Rev	Date	Description	By	App
P07	20/08/26	Seventh Issue	AC	DC
P06	06/07/26	Sixth Issue	AC	DC
P05	10/06/26	Fifth Issue	AC	DC
P04	23/01/26	Fourth Issue	AC	DC
P03	15/01/26	Third Issue	AC	DC
P02	16/12/25	Second Issue	AC	DC
P01	03/09/25	First Issue	AC	DC

Apex TRANSPORT PLANNING

CLOCKWISE
BRUNEL HOUSE
CARDIFF
CF24 0HA
t: 02920 619 361
e: cardiff@apextp.co.uk

RUNWAY EAST
101 VICTORIA STREET
BRISTOL
BS1 6PU
t: 0117 427 0414
e: bristol@apextp.co.uk

CLIENT

WELLINGTON 3West Group

PROJECT

LAND NORTH OF SUN LANE, RISELEY

TITLE

SWEPT PATH ANALYSIS OF LARGE CAR

PROJECT NO.	SCALE @ A3
C25-084	1:250

STATUS DESCRIPTION	STATUS
INFORMATION	S2

DRAWING NO.

C25084-ATP-DR-TP-004