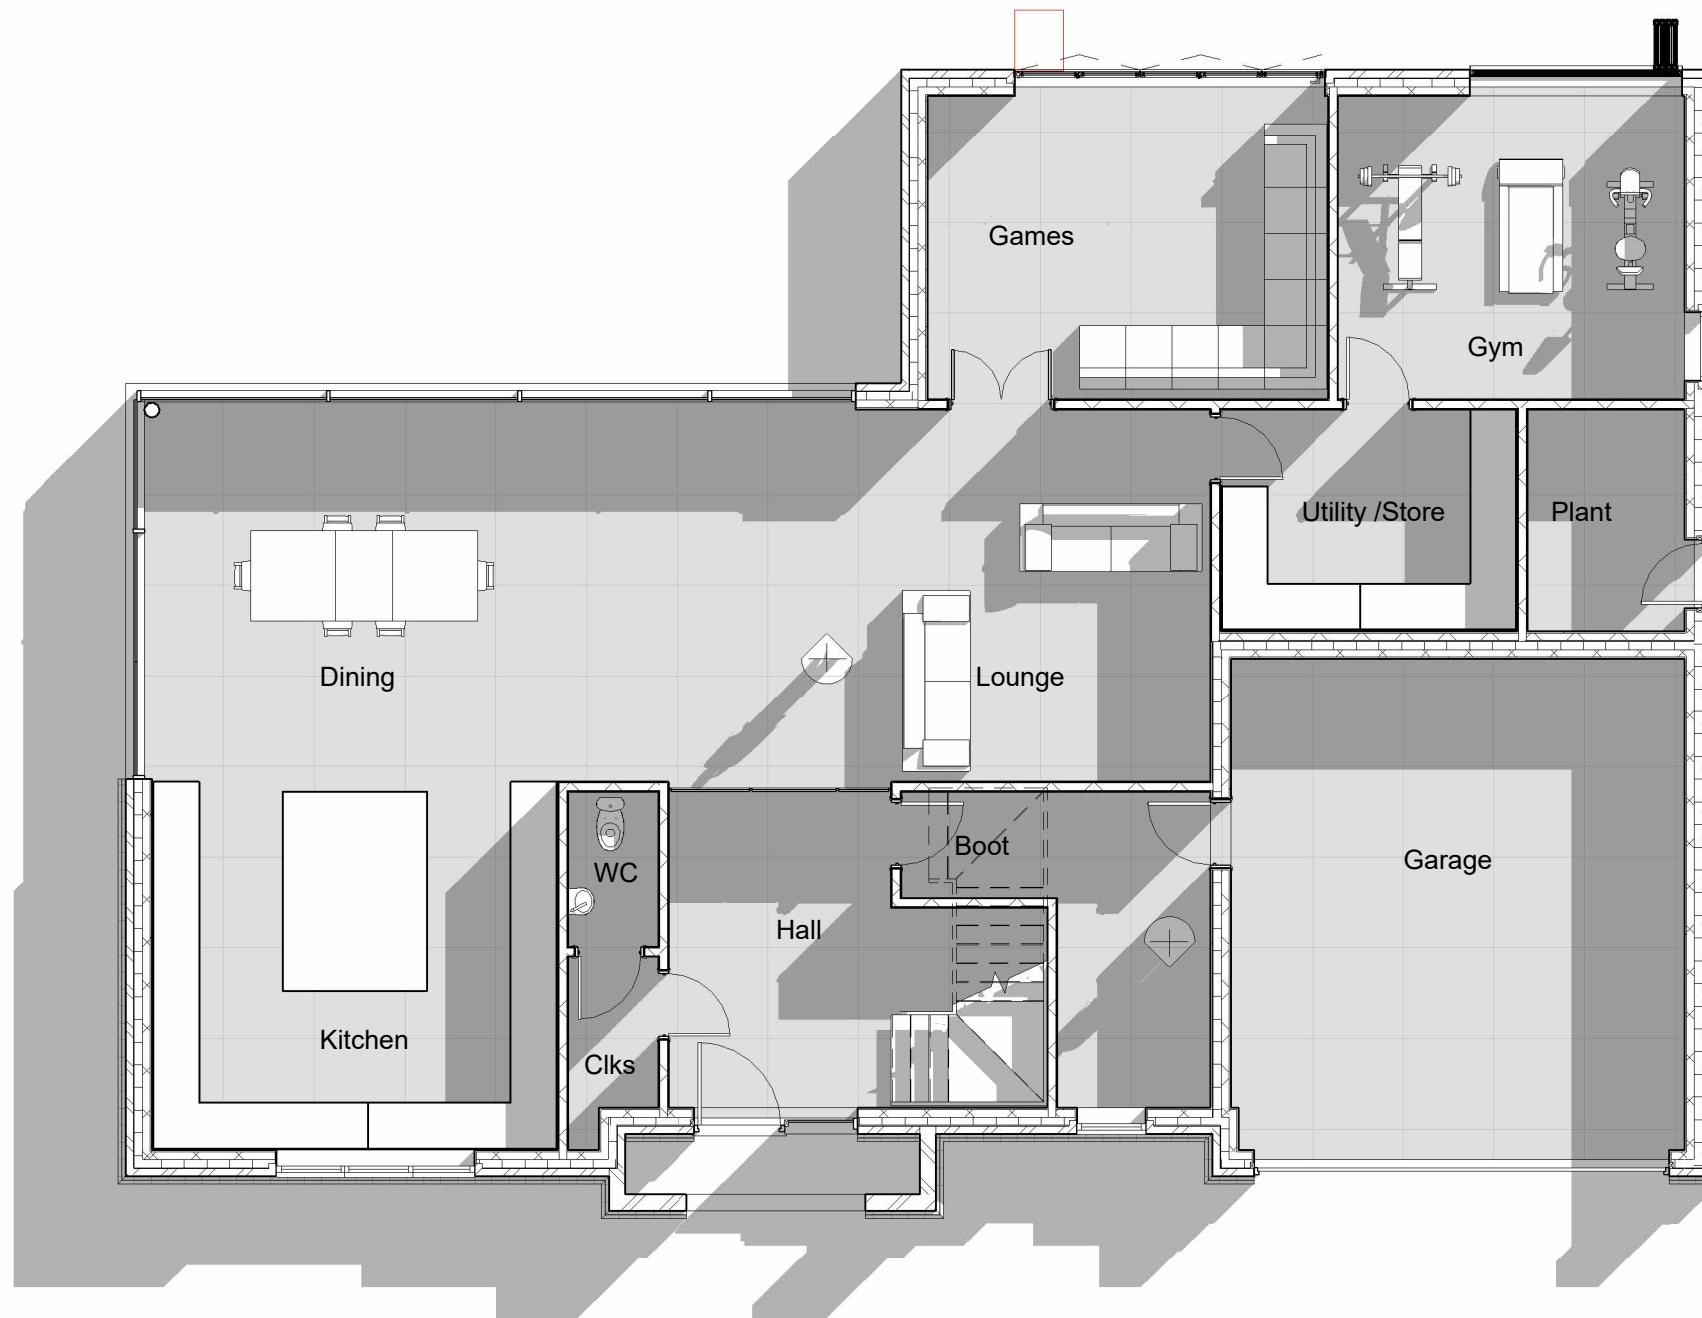


0.1 Ground FFL

1 : 100

PROJECT
Montana Cottage, School Hill, Wargrave, Berkshire , RG108DY,

CLIENT
Vitor Monteiro

Proposed Ground Floor Plans

REV
Date
05-2025

Job Code:
vsw-0525

Scale (@ A3)
1 : 100

PL-02



1.1 First Floor

1 : 100

PROJECT		CLIENT		Proposed First
Montana Cottage, School Hill, Wargrave, Berkshire , RG108DY,		Vitor Monteiro		
REV	Date	Job Code:	Scale (@ A3)	
	05-2025	vsw-0525	1 : 100	PL-03

Front-East
1 : 100



Side-North
1 : 100



PROJECT	CLIENT	Proposed Elevations 1	
Montana Cottage, School Hill, Wargrave, Berkshire , RG108DY,	Vitor Monteiro		
REV	Date	Job Code:	Scale (@ A3)
	02-2026	vsw-0525	1 : 100

Rear-West
1 : 100



Side-South
1 : 100



PROJECT

Montana Cottage, School Hill, Wargrave, Berkshire , RG108DY,

CLIENT

Vitor Monteiro

REV

Date

05-2025

Job Code:


vsw-0525

Scale (@ A3)

1 : 100


Proposed Elevations 2

PL-05

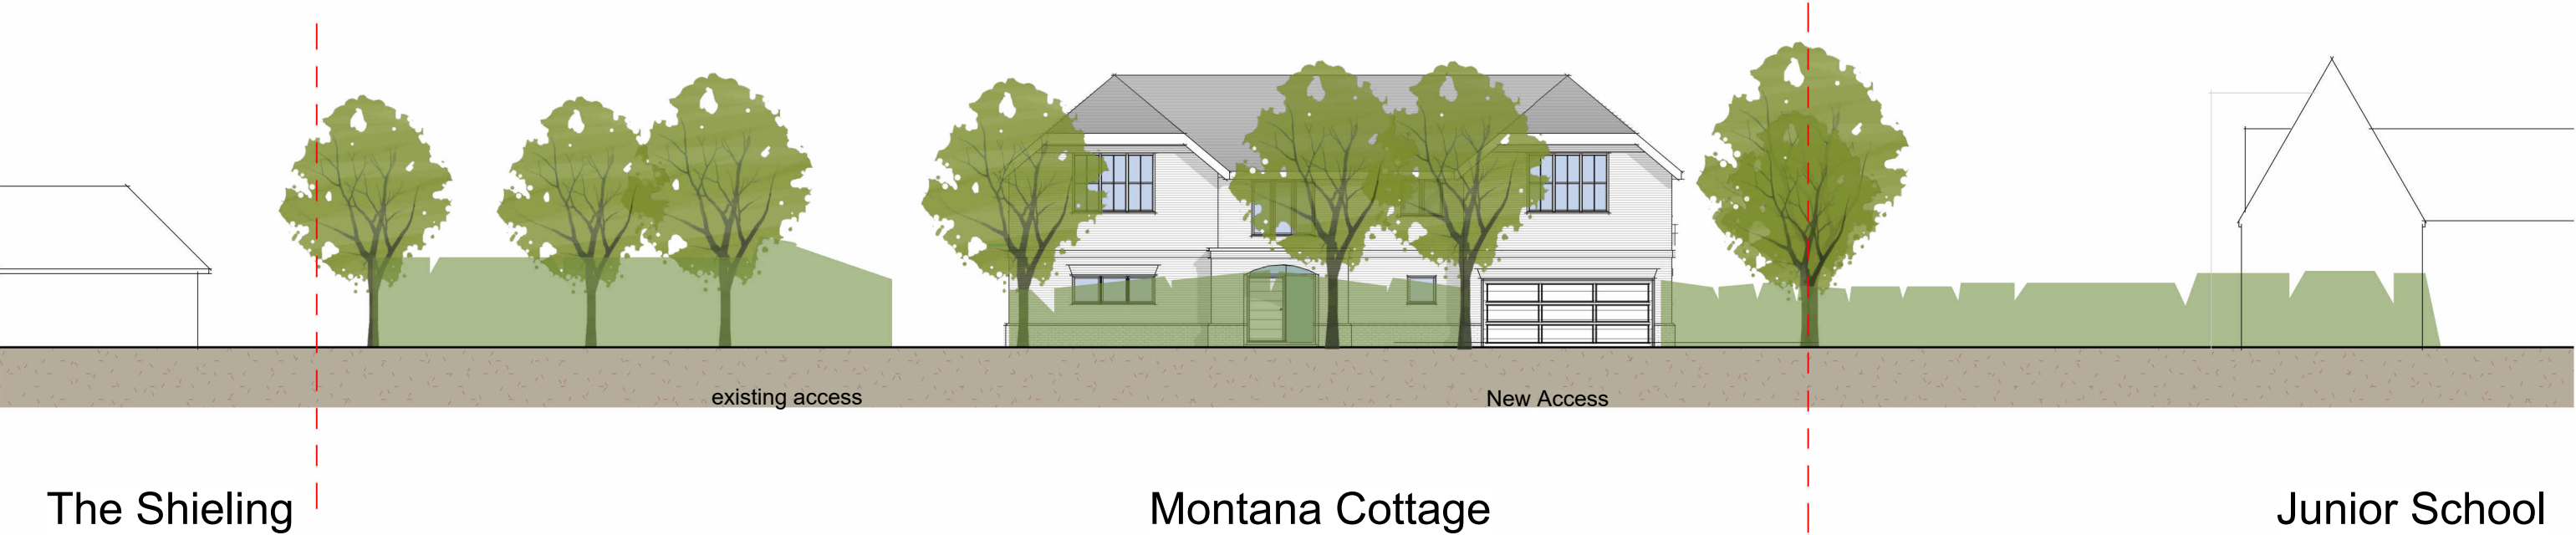

Street Elevation
1 : 200

REV	PROJECT	CLIENT	Street Elevation
	Montana Cottage, School Hill, Wargrave, Berkshire , RG108DY,	Vitor Monteiro	
	Date	Job Code:	Scale (@ A3)
	02-2026	vsw-0525	1 : 200
			PL-06

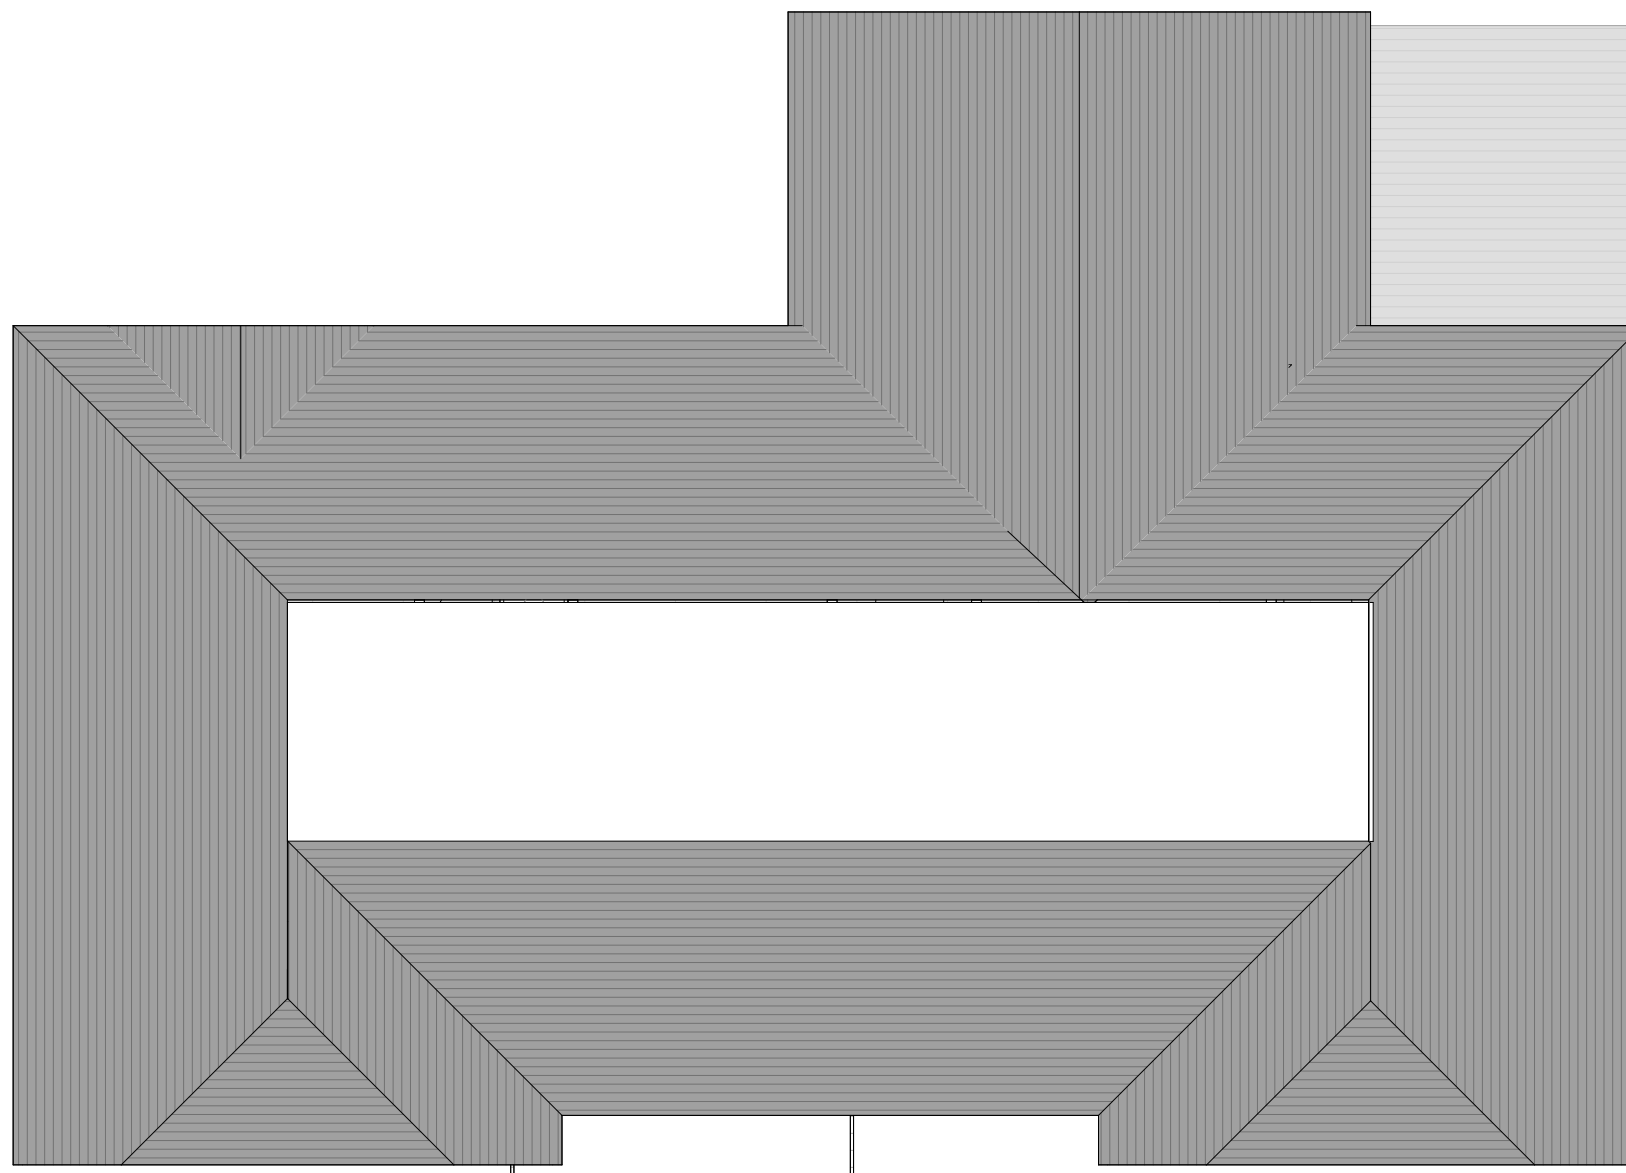

Roof Plan

1 : 100

PROJECT		CLIENT		Proposed Roof
Montana Cottage, School Hill, Wargrave, Berkshire , RG108DY,		Vitor Monteiro		
REV	Date	Job Code:	Scale (@ A3)	PL-07
	05-2025	vsw-0525	1 : 100	