



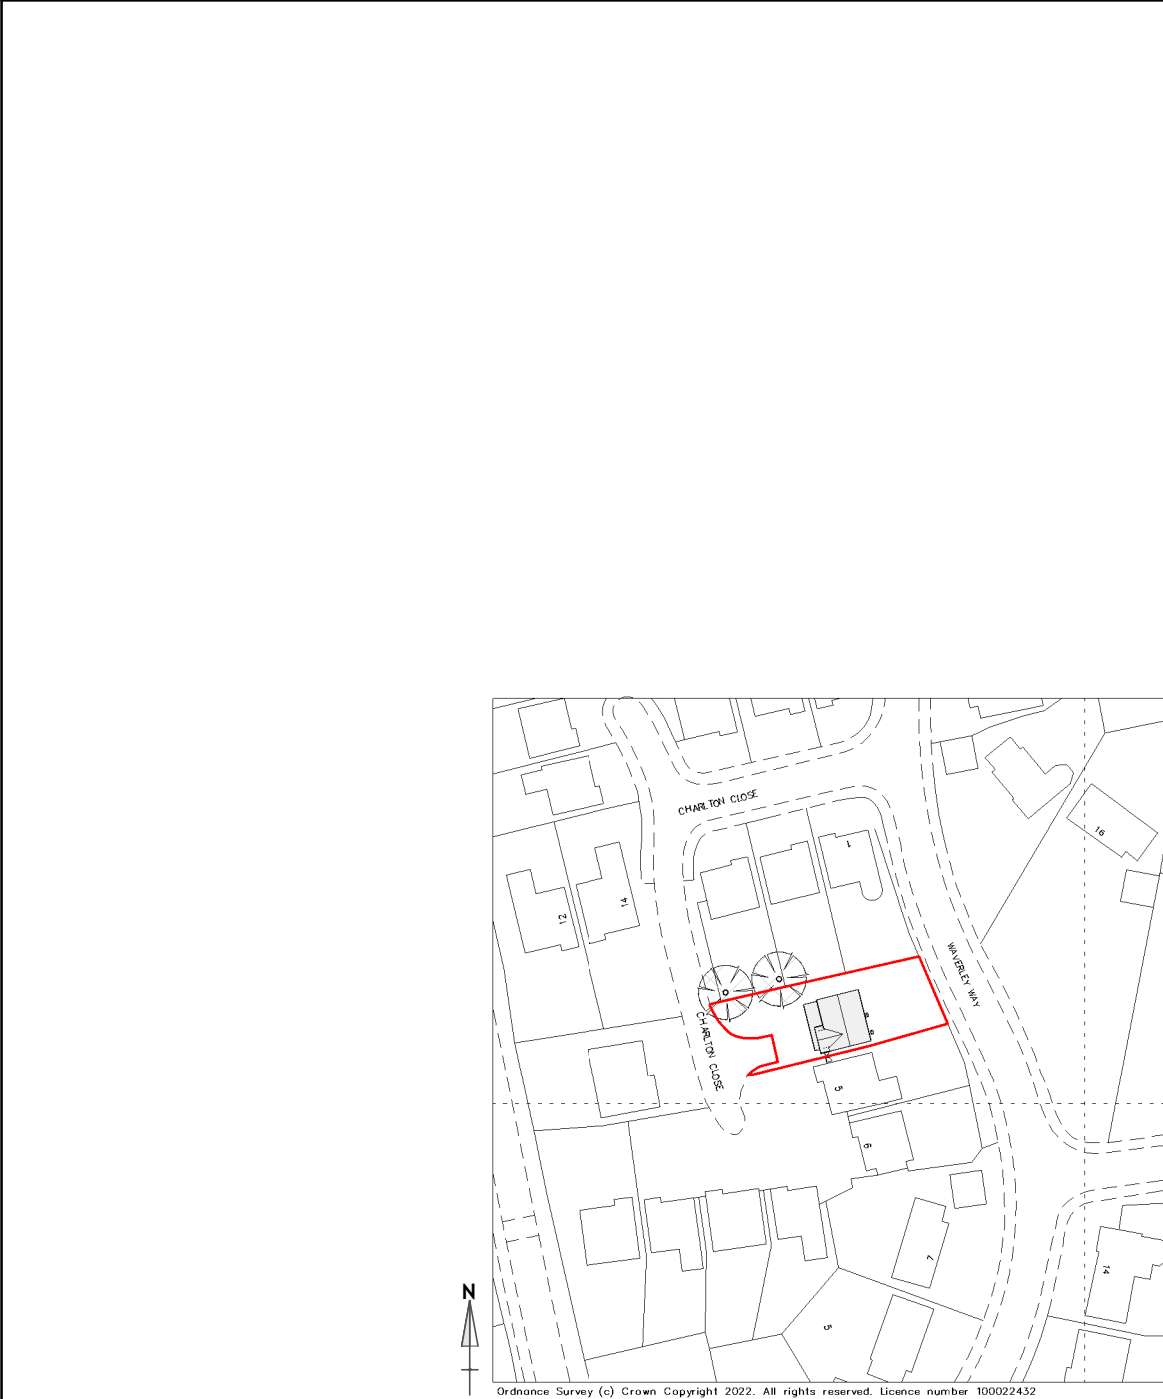


Existing Location Plan

Location | RF-RDG | Scale 1 : 1250

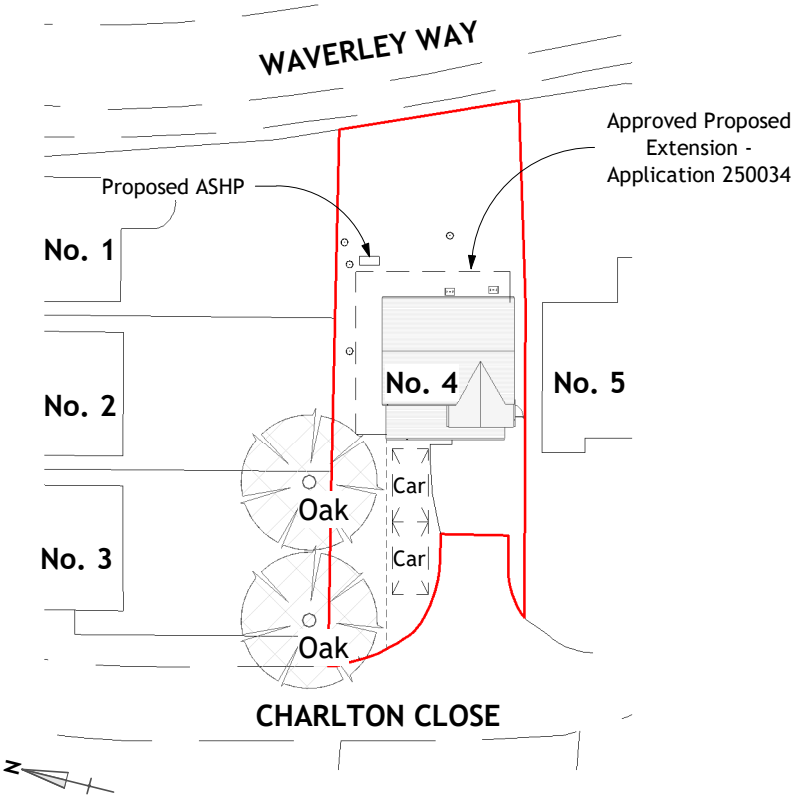

Proposed Site Level Plan

General Arrangement | RF-RDG | Scale 1 : 500

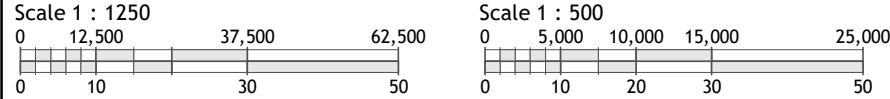

- Sheet Notes
- a. the drawing is copyright protected and may not be used, reproduced or relied upon by any third party except as explicitly agreed by MAPL
 - b. all dimensions are in millimetres unless noted otherwise
 - c. all measurements must be obtained from stated dimensions only and checked before ordering any materials. Measurements must not be scaled off the drawing except for Local Authority Planning application purposes
 - d. all drawings must be read in conjunction with all other project drawings and any discrepancies reported immediately for clarification
 - e. full schedules, specification notes and legends are located on drawings numbered '900' to '999' (900 series)

H	29.05.2025	HB	PD amendments
G	27.05.2025	HB	PD Issue
F	14.01.2025	HB	Amended services to client requirements
E	30.10.2024	APC	Amended scheme Building Regulations issue
D	16.10.2024	APC	Location plans amended
C	18.01.2023	FM	Minor amendment issue
B	12.10.2022	JMR	Planning issue
A	26.09.2022	JMR	Second issue
0	14.09.2022	FM	First issue

Rev	Date	By	Description
-----	------	----	-------------

CONSTRUCTION ISSUE

Drawing is for construction of the intended scheme.
Any discrepancies to be reported for clarification.
Any variations may require further approval from statutory authorities



michael aubrey
partnership

• 0118 962 9666 • www.mapl.co.uk

Client

Mr. & Mrs. Aslett

Project Address

**4 Charlton Close, Wokingham.
RG40 4YQ**

Project Description

**Two Storey Side Extension &
Single Storey Rear Extension**

Sheet Title

Plans - Location

Sheet Ref.	MAP-C4375-001	Rev.	H
Project Ref.	C4375	Date	29.05.2025
Drawn by	FM	Checked by	JMR
Scale	As indicated	Sheet Size	A3