




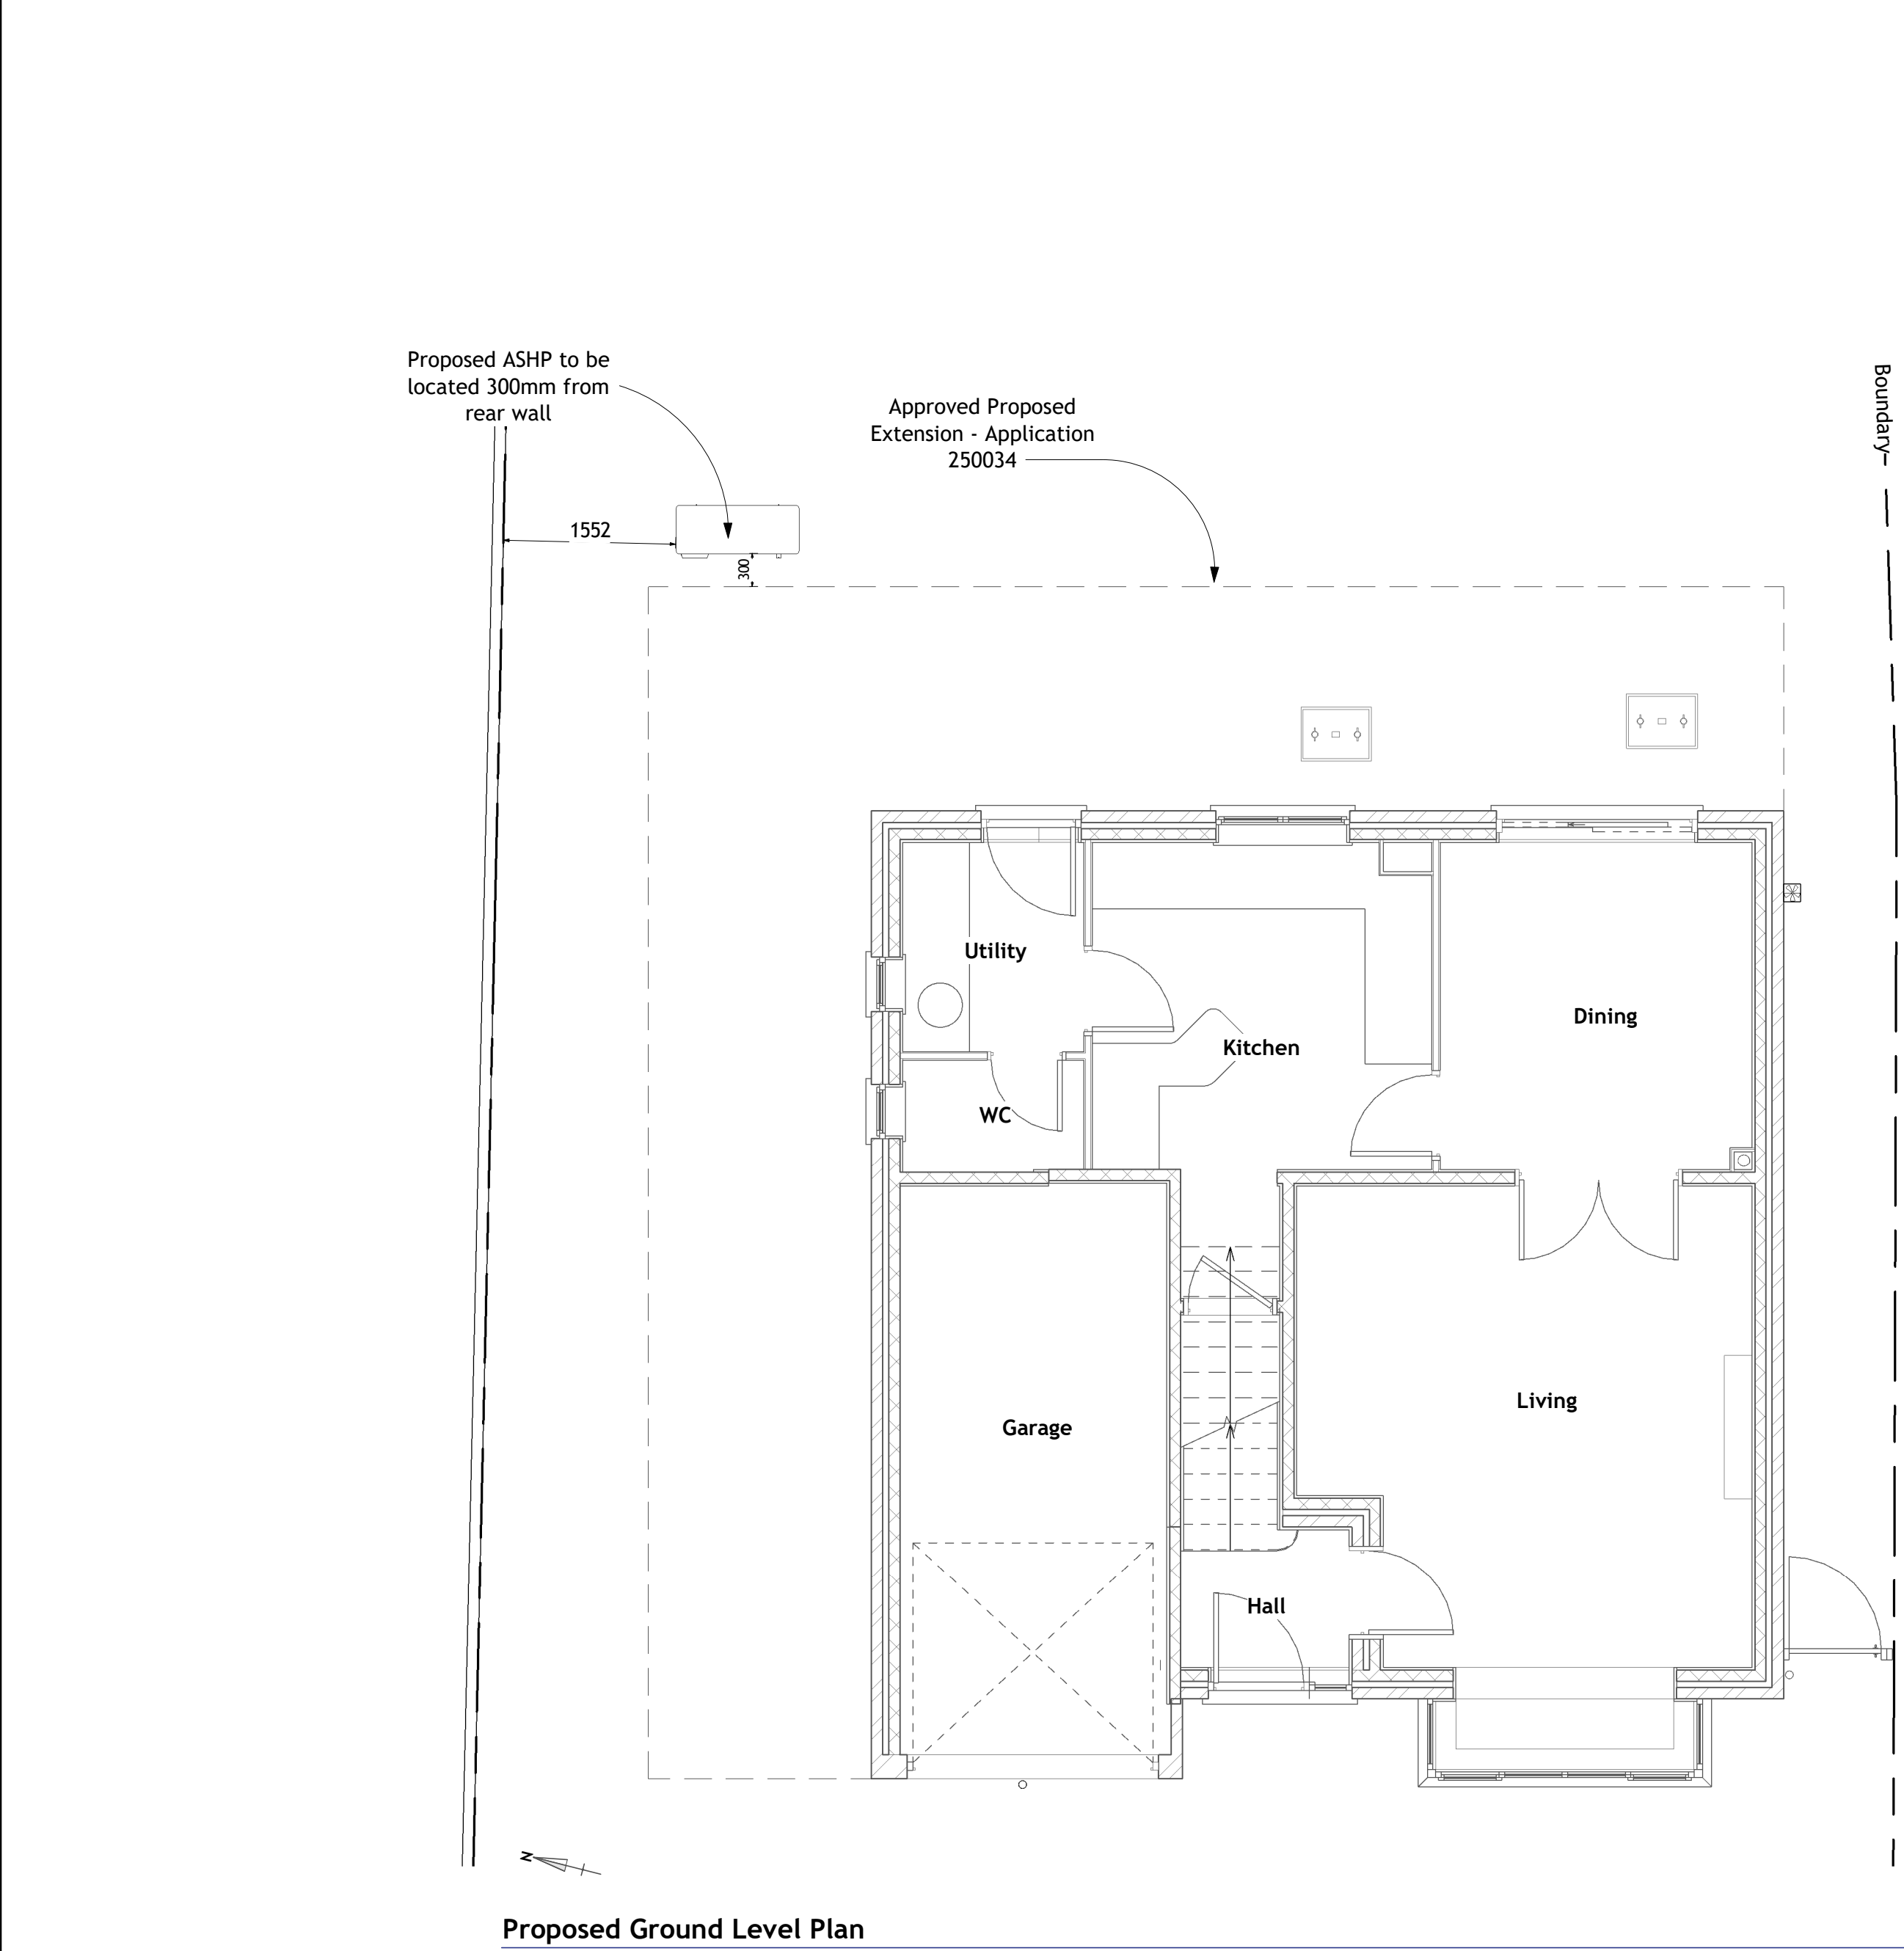


Proposed Ground Level Plan
General Arrangement | 00-FFL | Scale 1 : 50

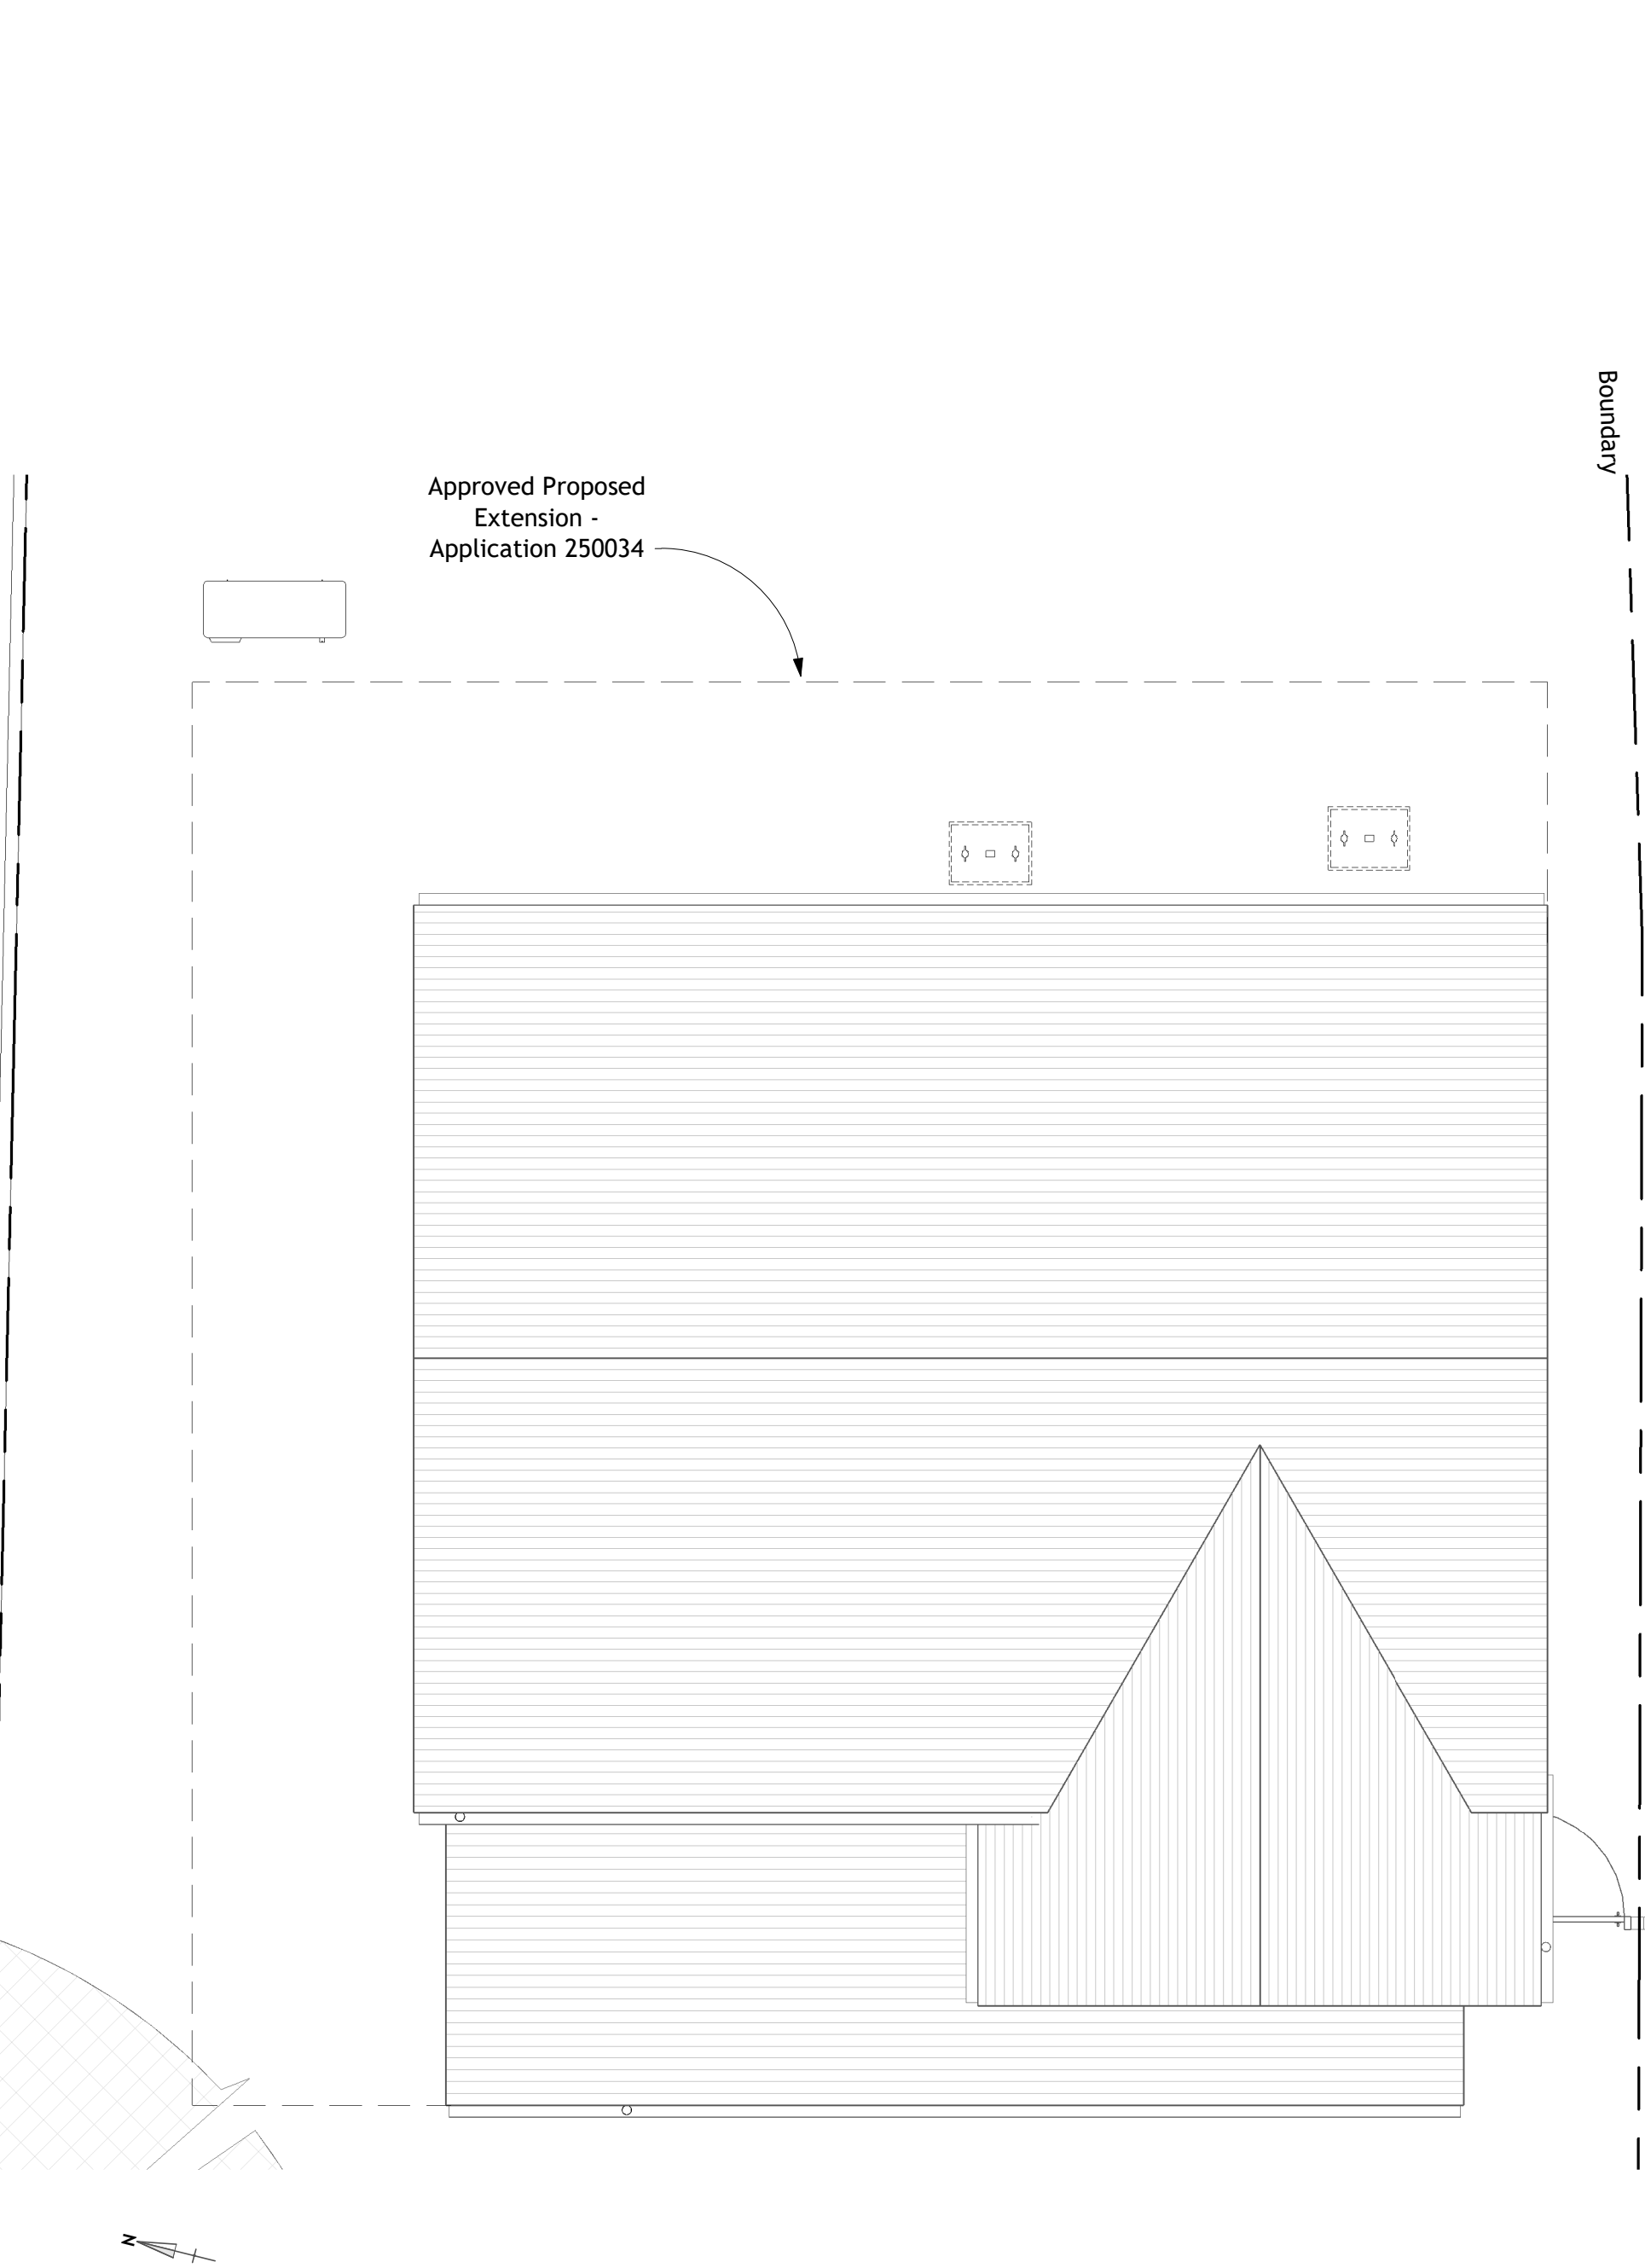


Proposed Roof Level Plan
General Arrangement | RF-RDG | Scale 1 : 50

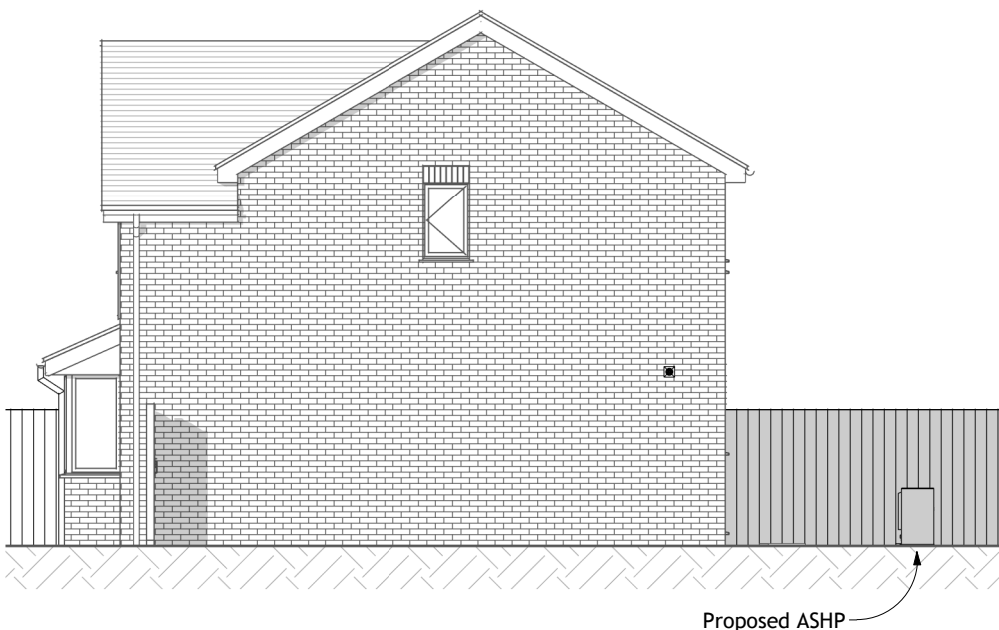


Proposed Elevation - South
General Arrangement | Scale 1 : 100

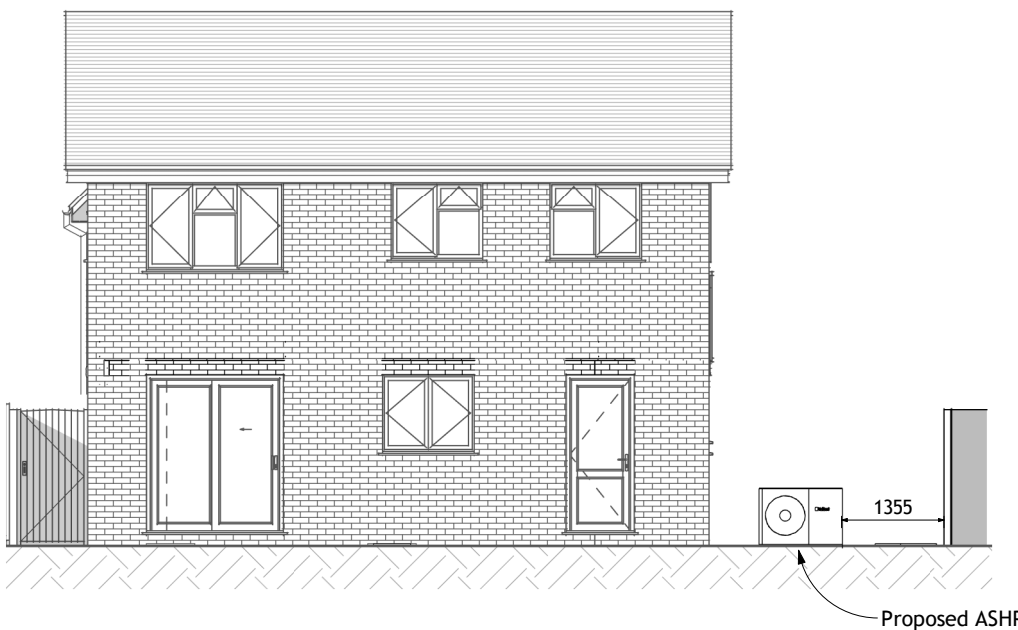

Proposed Elevation - East
General Arrangement | Scale 1 : 100

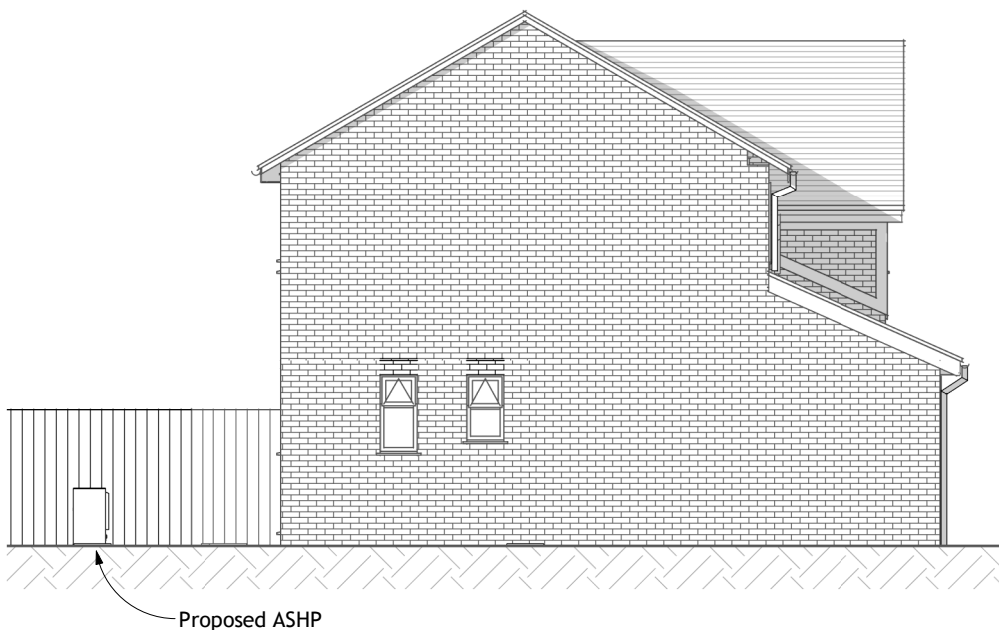

Proposed Elevation - North
General Arrangement | Scale 1 : 100

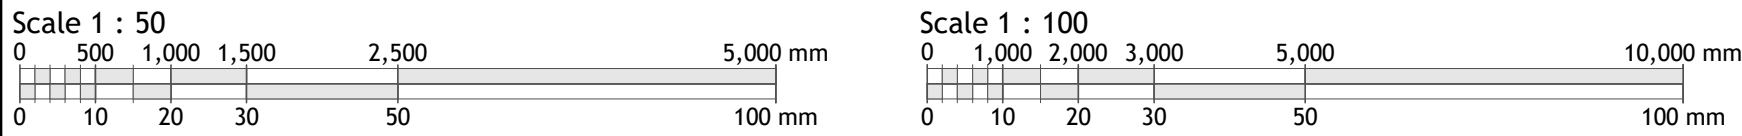

Copyright © 2023 Michael Aubrey Partnership Ltd. (MAPL)

- Sheet Notes
- a. the drawing is copyright protected and may not be used, reproduced or relied upon by any third party except as explicitly agreed by MAPL
 - b. all dimensions are in millimetres unless noted otherwise
 - c. all measurements must be obtained from stated dimensions only and checked before ordering any materials. Measurements must not be scaled off the drawing except for Local Authority Planning application purposes
 - d. all drawings must be read in conjunction with all other project drawings and any discrepancies reported immediately for clarification
 - e. full schedules, specification notes and legends are located on drawings numbered '900' to '999' (900 series)

Q	29.05.2025	HB	PD amendments
P	27.05.2025	HB	PD Issue
N	21.05.2025	HB	Construction Issue
M	01.05.2025	HB	Bathroom Amendment
L	30.04.2025	HB	Amended scheme to client requirements
K	11.02.2025	OB	Construction Issue
J	14.01.2025	HB	Amended services to client requirements
I	06.01.2025	HB	PD Planning App
H	06.01.2025	HB	NMA Planning App
G	02.01.2025	APC	Amended to Building Control Comments (Store wall construction)
F	30.10.2024	APC	Amended scheme Building Regulations issue
E	14.10.2024	APC	Rear extension reduced, internal layout revised and rooflights size and number reduced.
D	18.01.2023	FM	TD information added
C	18.01.2023	FM	Minor amendment issue
B	12.10.2022	JMR	Planning issue
A	26.09.2022	JMR	Second issue
O	14.09.2022	FM	First issue
P1	24.08.2022	FM	Preliminary issue
Rev	Date	By	Description

CONSTRUCTION ISSUE

Drawing is for construction of the intended scheme. Any discrepancies to be reported for clarification. Any variations may require further approval from statutory authorities

m

a

michael aubrey

partnership

• 0118 962 9666 • www.mapl.co.uk

Client

Mr. & Mrs. Aslett

Project Address

4 Charlton Close, Wokingham.
RG40 4YQ

Project Description

Two Storey Side Extension &
Single Storey Rear Extension

Sheet Title

Plans, Elevations & 3D Views -
Proposed GA

Sheet Ref.	MAP-C4375-211	Rev.	Q
Project Ref.	C4375	Date	29.05.2025
Drawn by	FM	Checked by	JMR
Scale	As indicated	Sheet Size	A1