




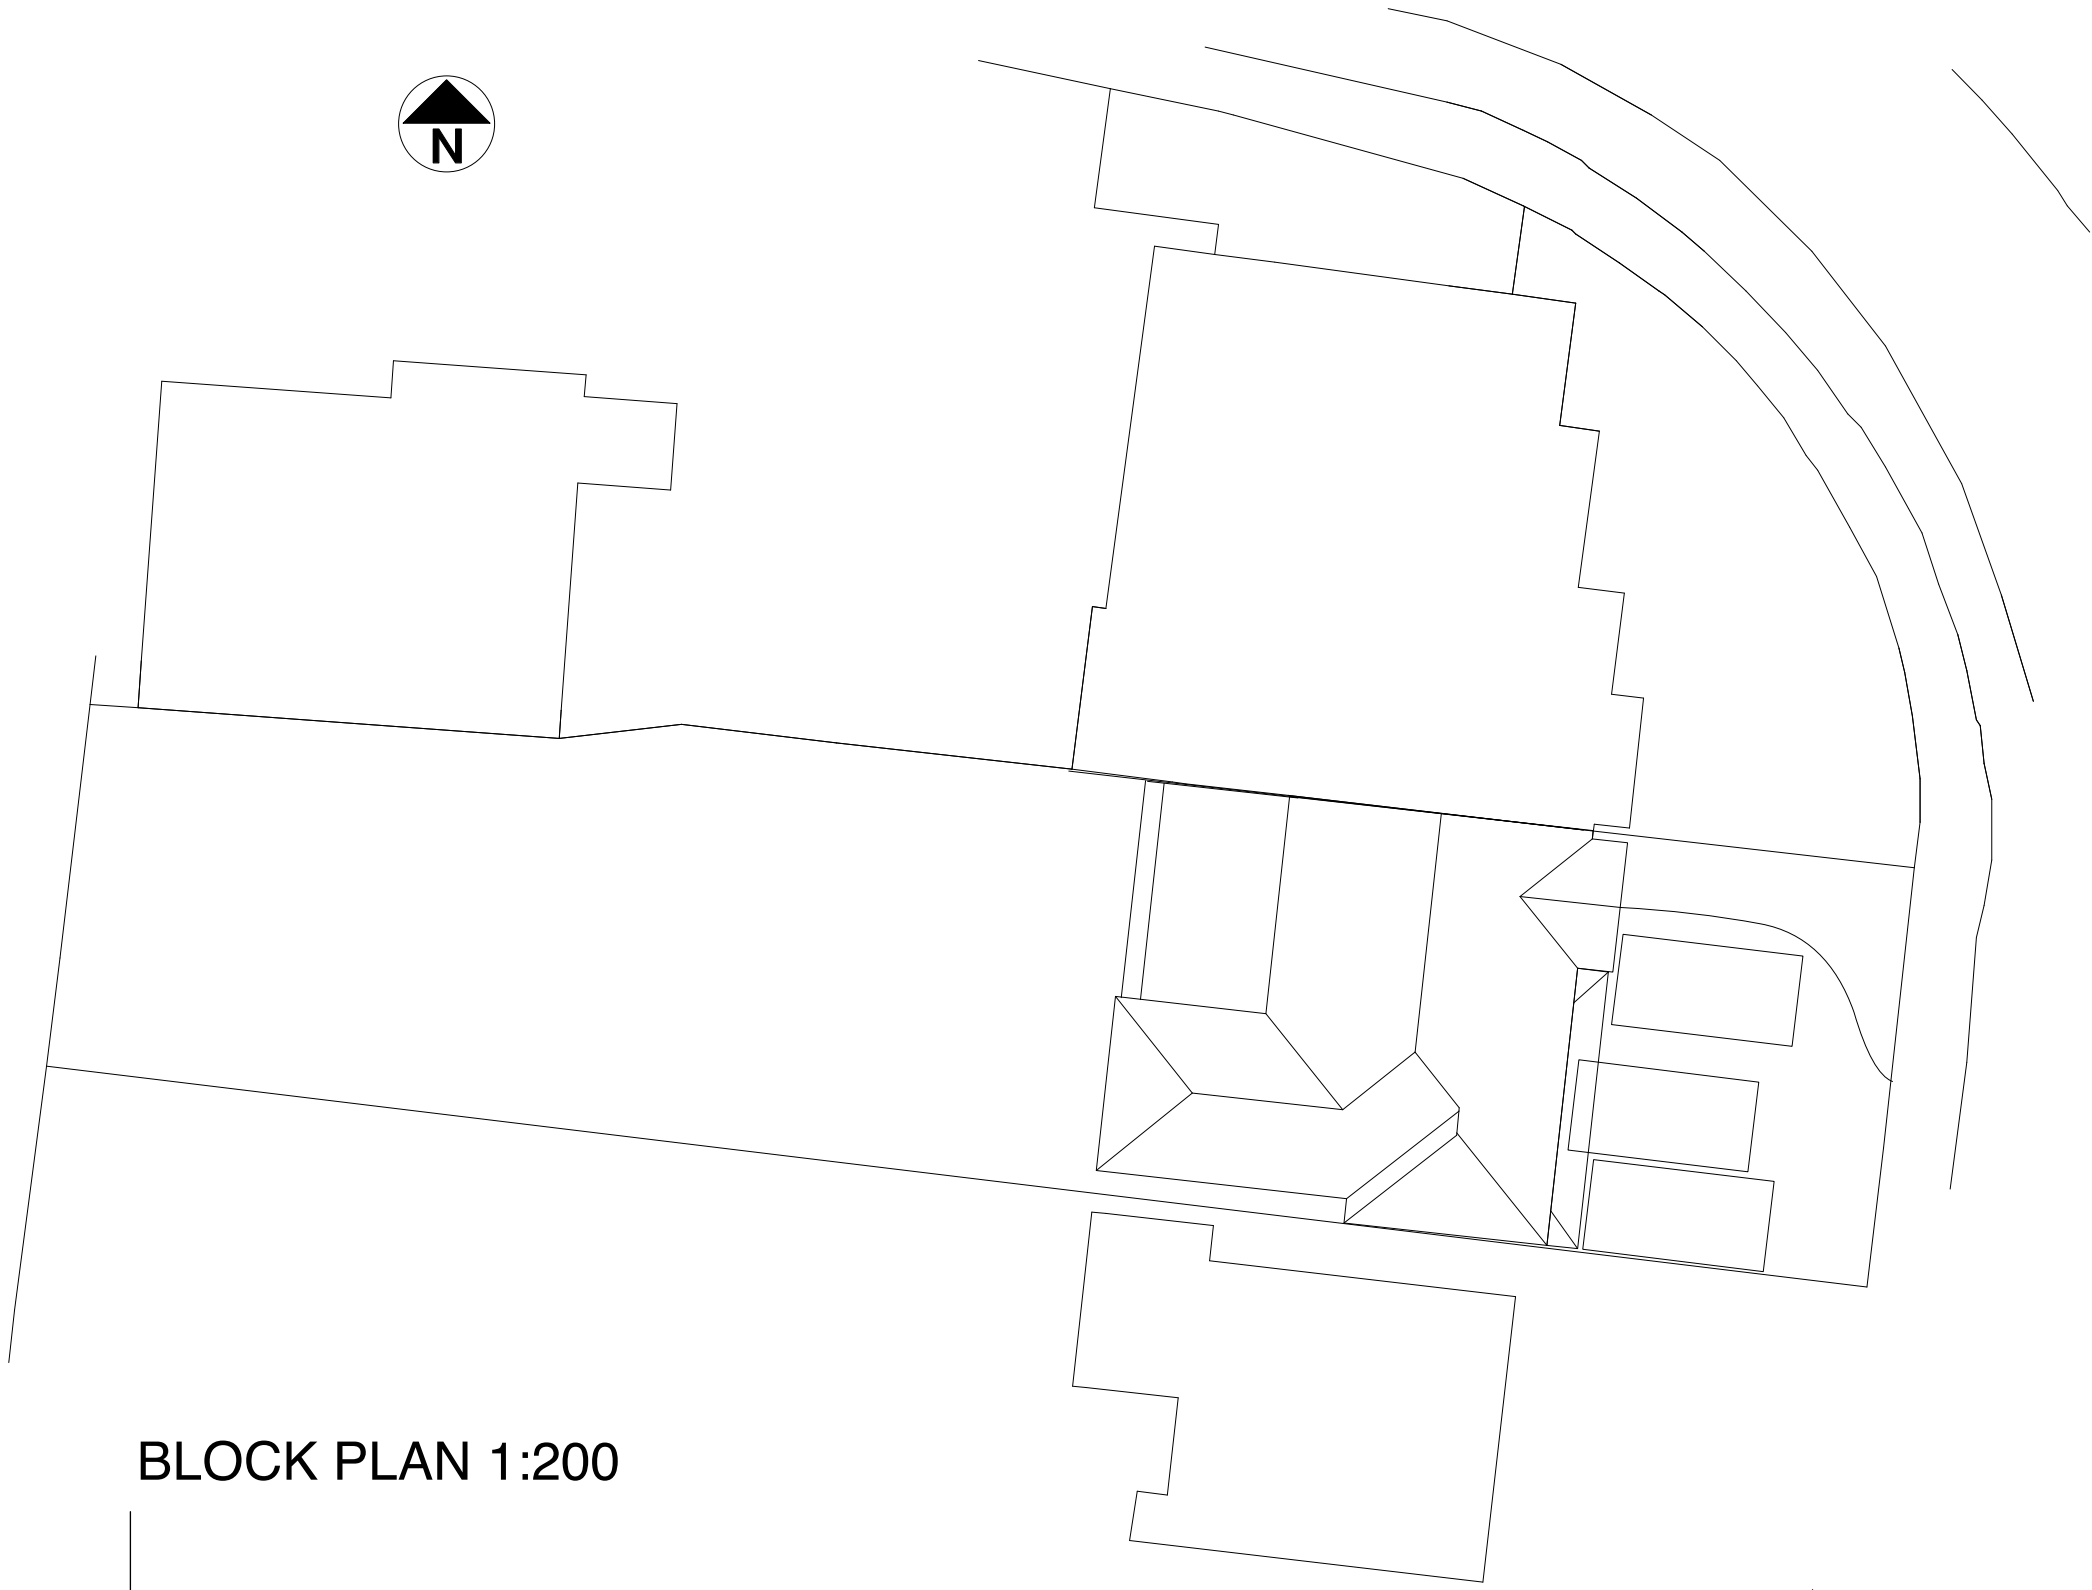


BLOCK PLAN 1:200

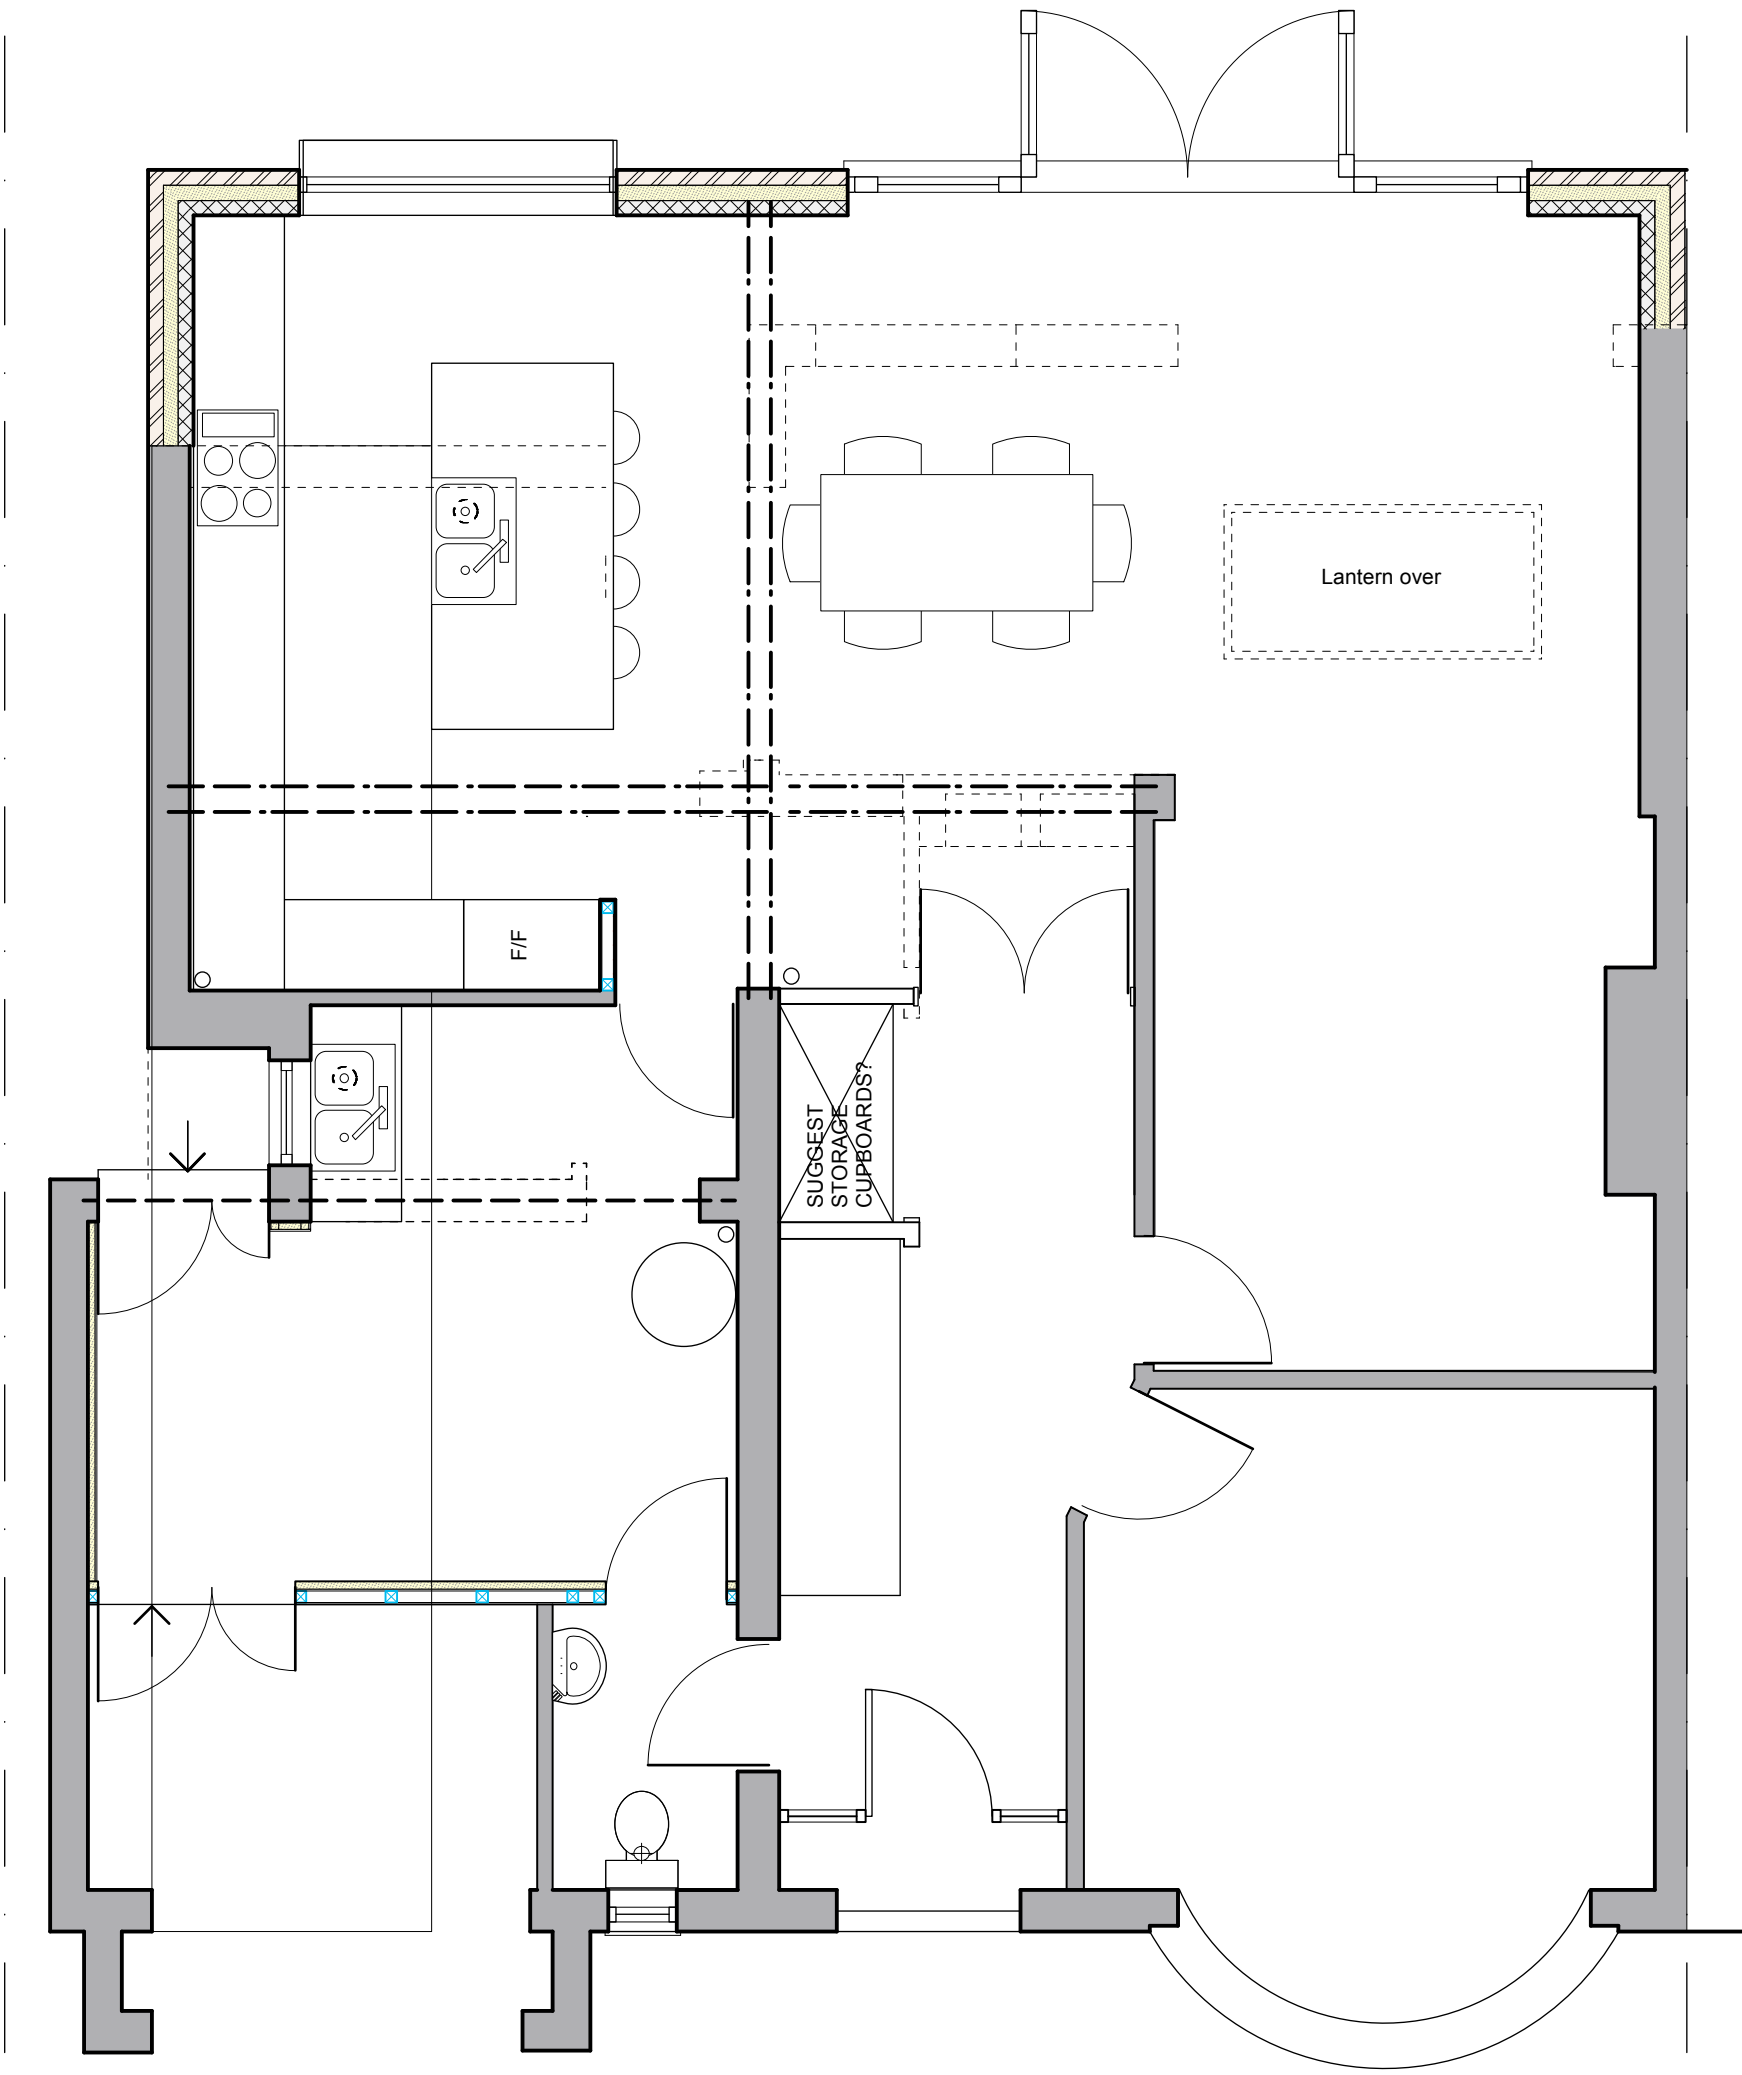

PROPOSED GROUND FLOOR PLAN

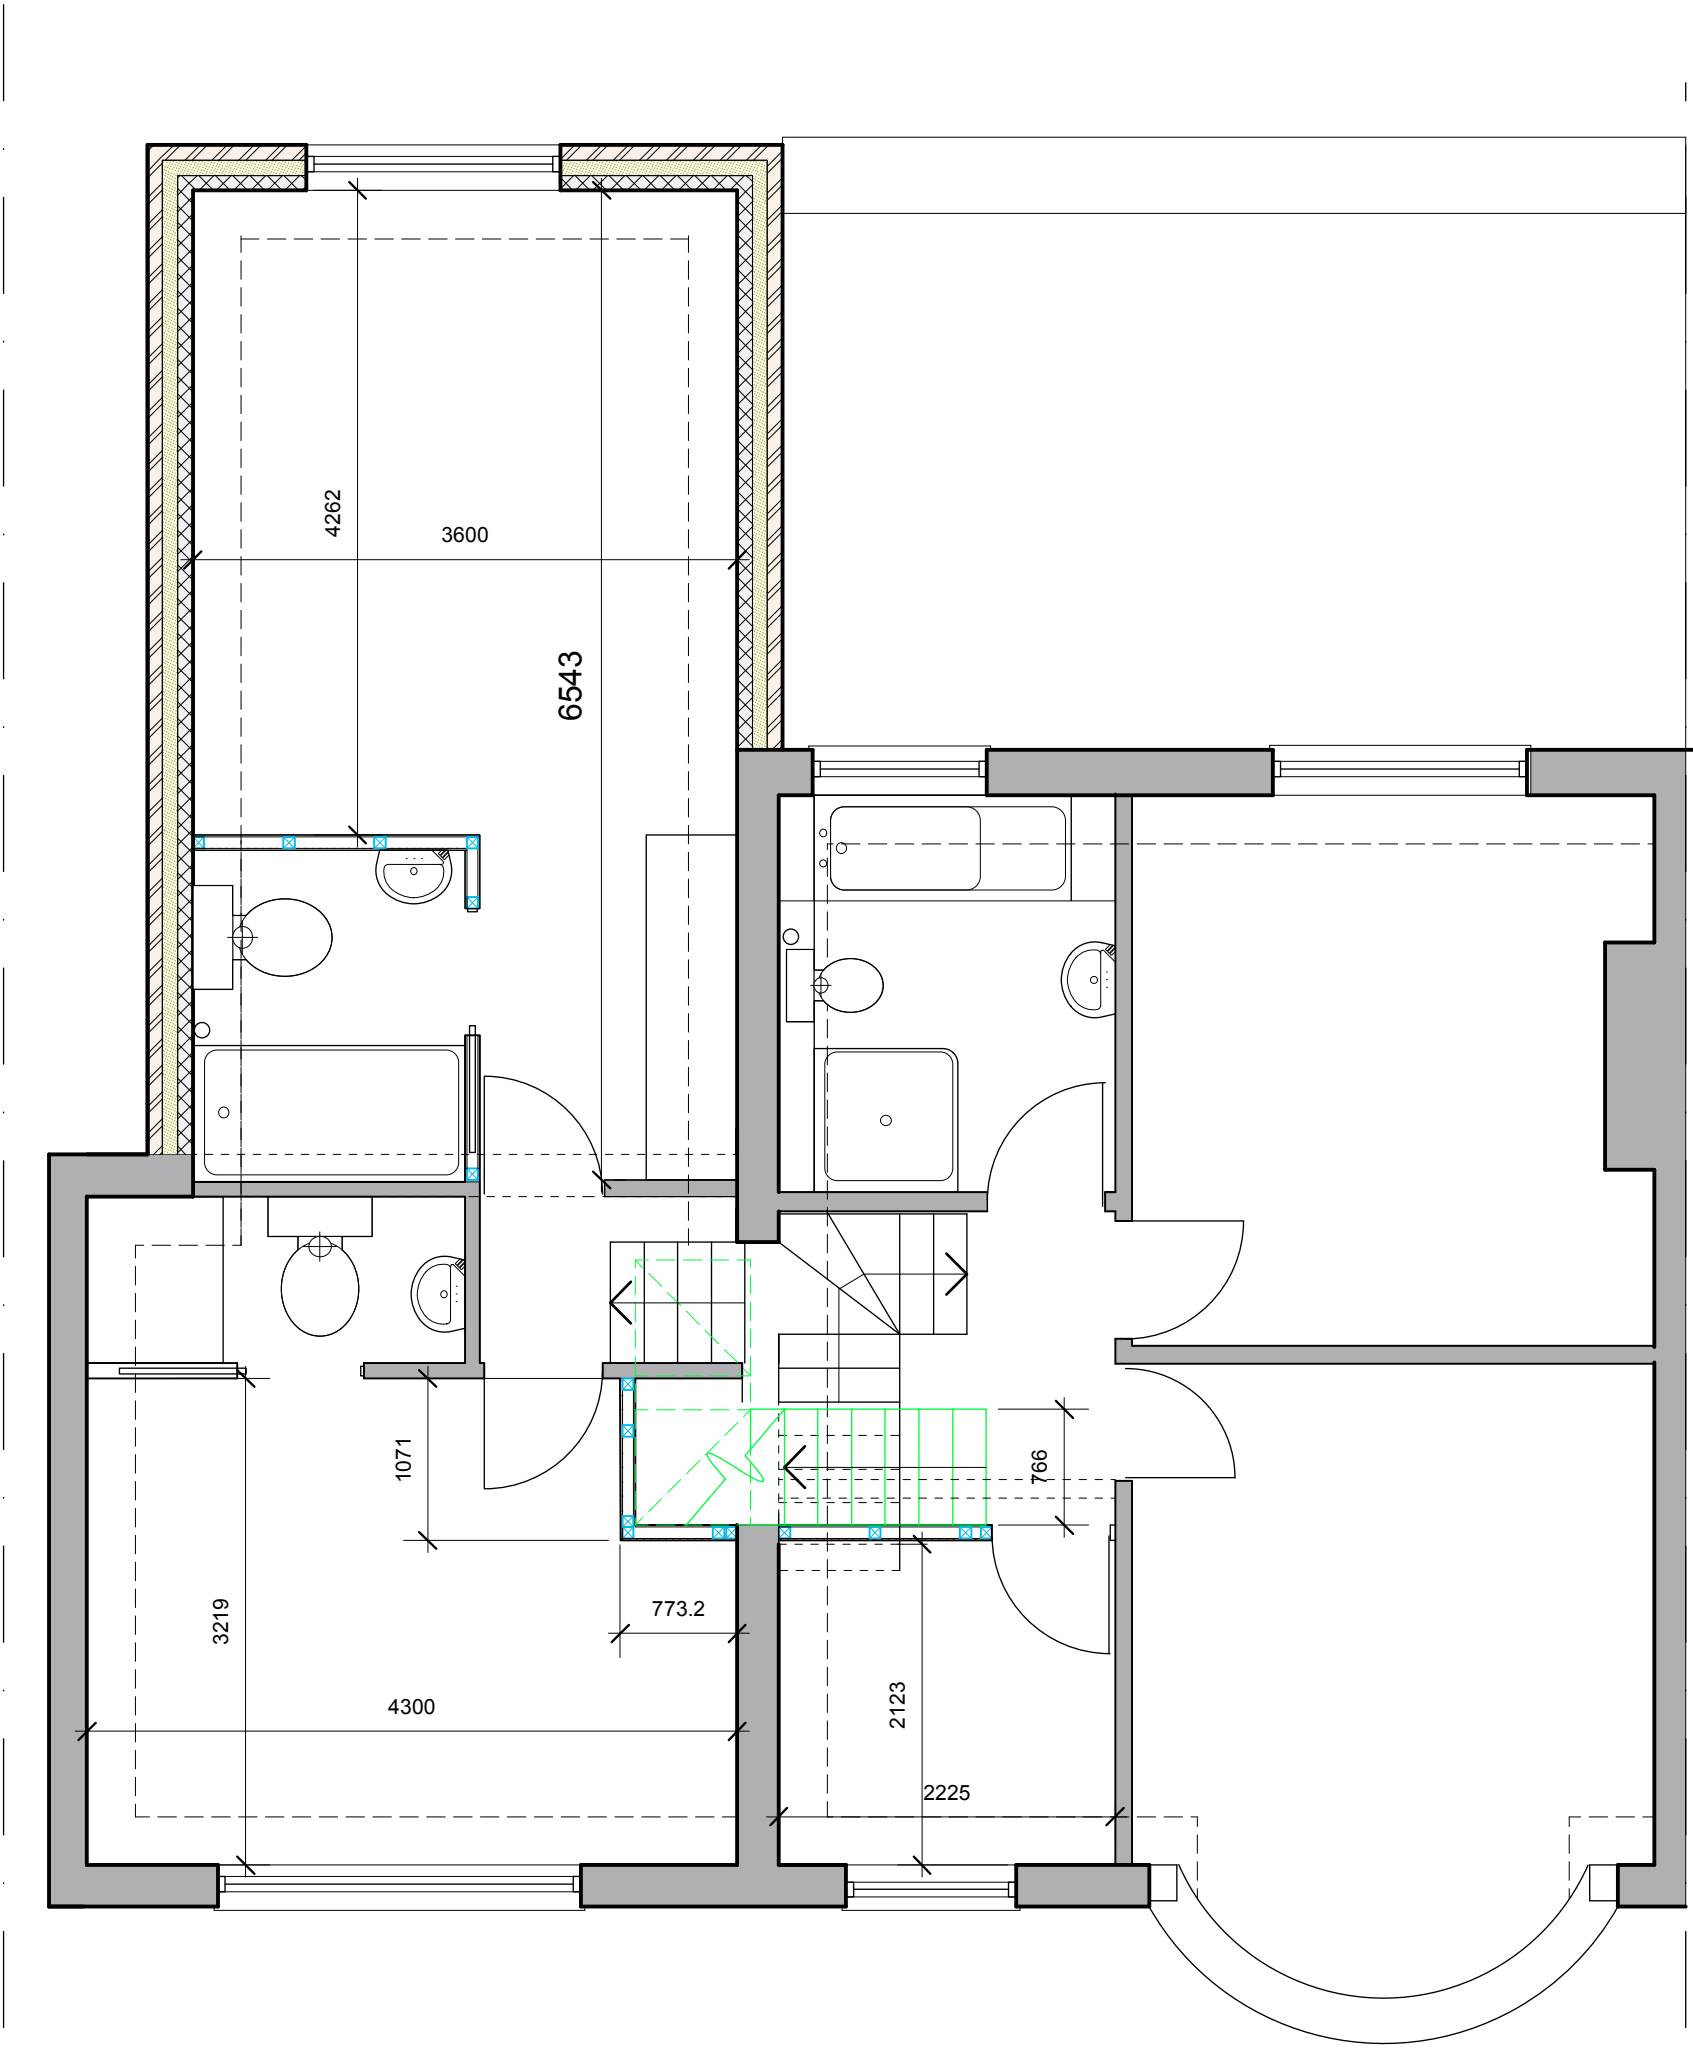

PROPOSED FIRST FLOOR PLAN

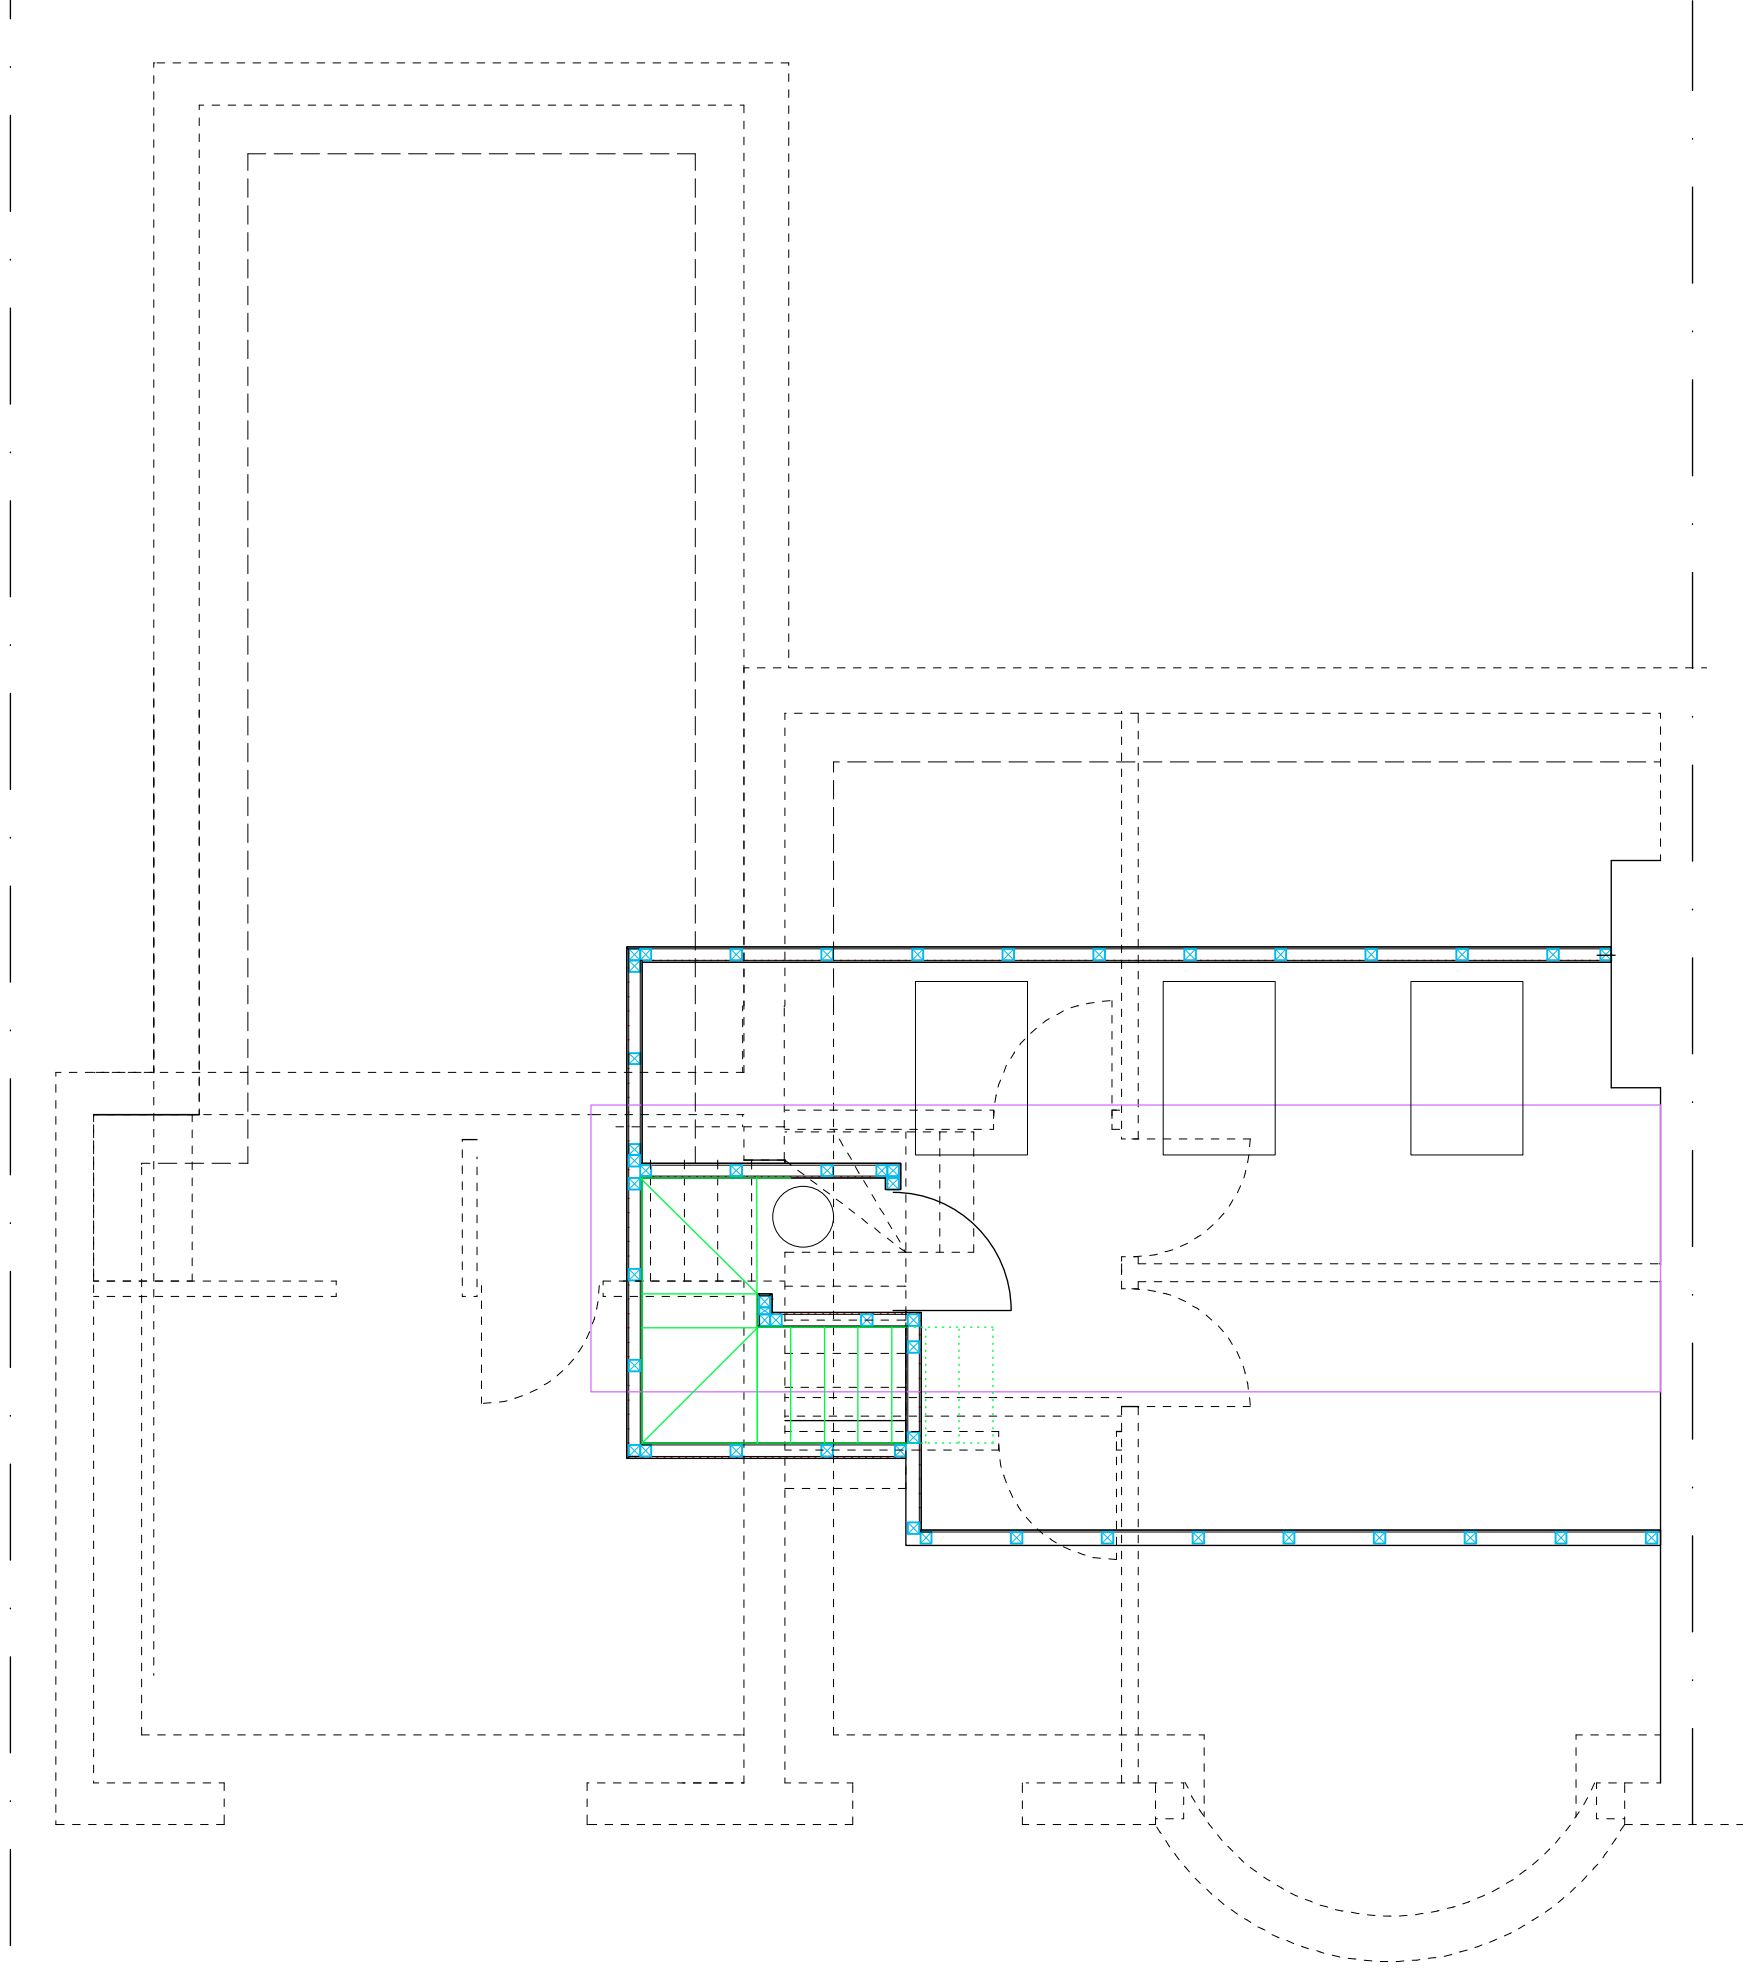

PROPOSED LOFT FLOOR PLAN

Rev	Date	Comment	
-----	------	---------	--	--	