


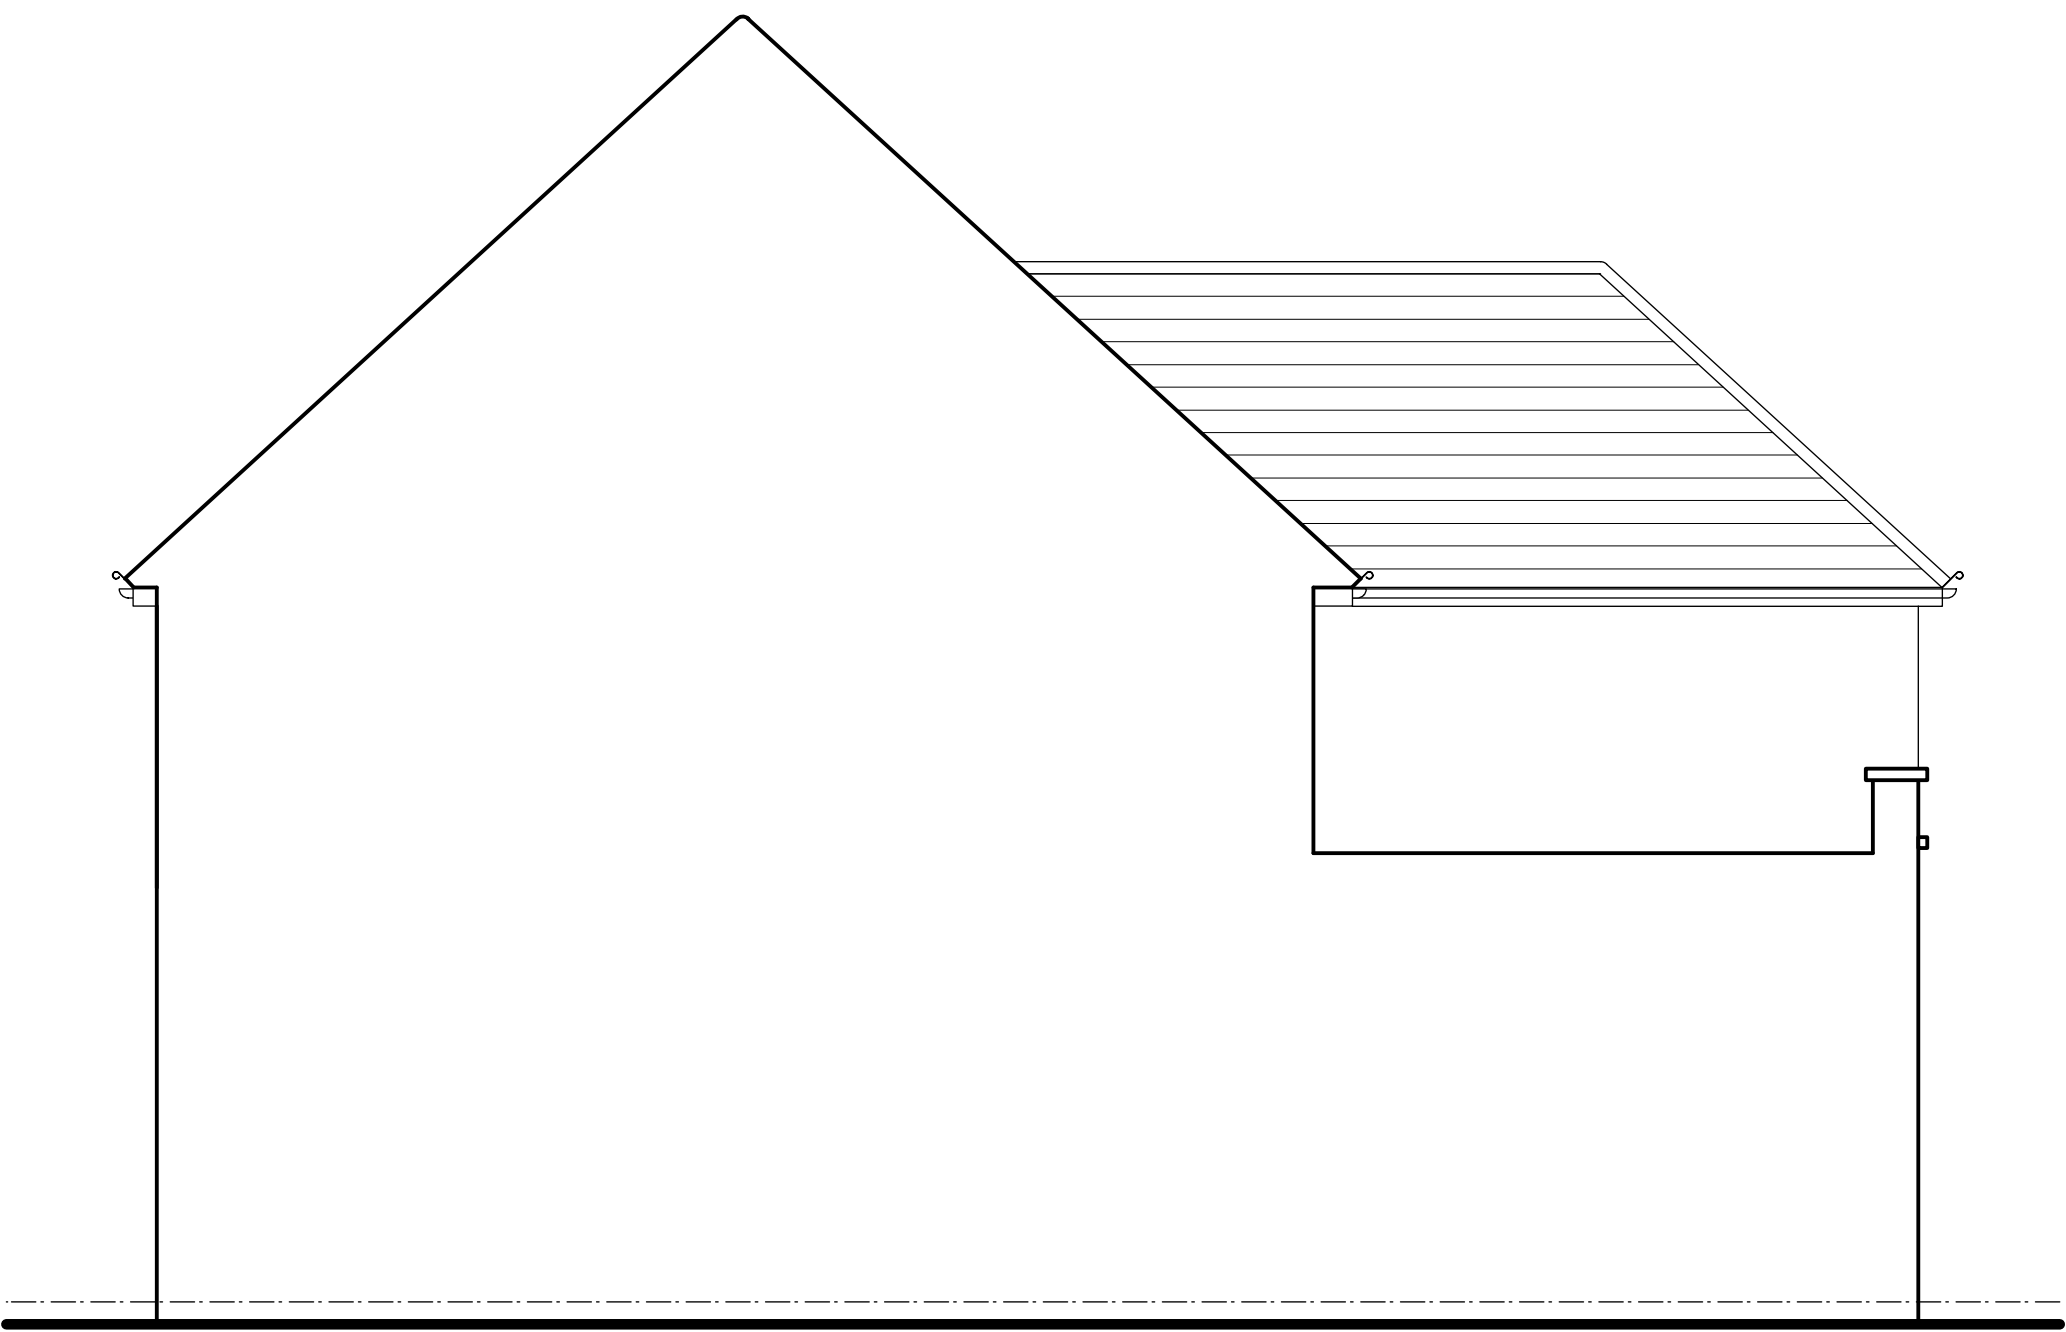

PROPOSED SIDE ELEVATION



PROPOSED SECTIONAL SIDE ELEVATION

[illegible]