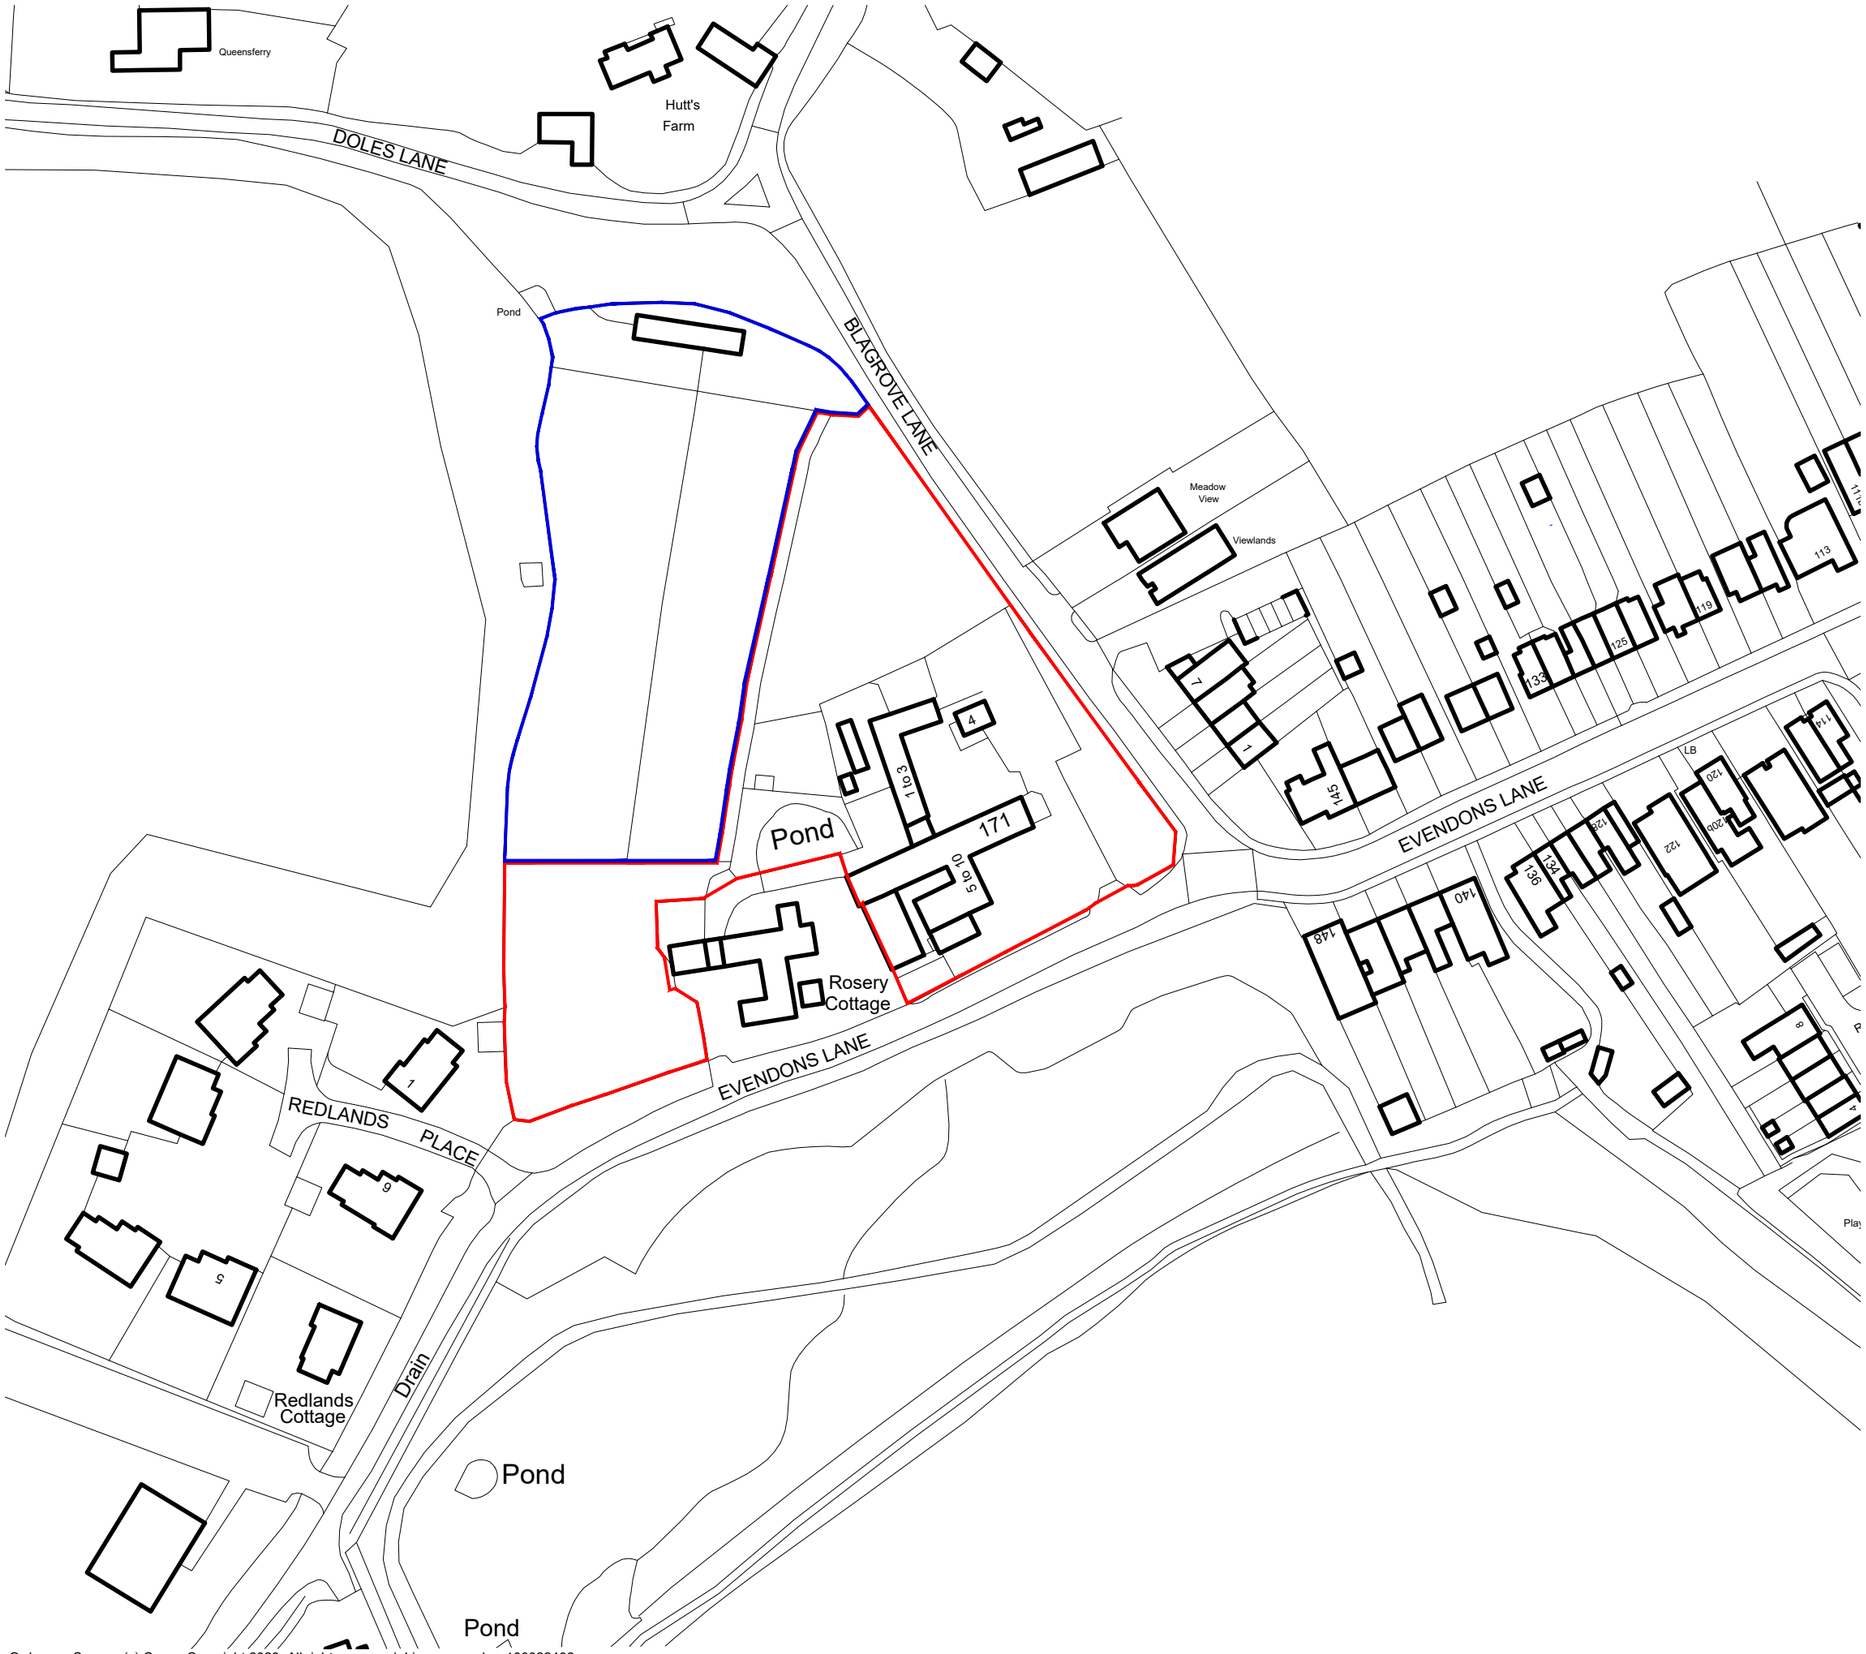


© This drawing and the works depicted contains information that is the copyright of Carlton Design Partnership Ltd. This drawing may also contain copyrighted information of third parties. This drawing or part thereof may not be reproduced, re-used or altered except with the written permission of the originators. No liability will be accepted for amendments made by third parties. Scaled measurements must not be taken from this drawing, other than for planning purposes. Any discrepancy or disparity must be notified to the originator in writing. This drawing may contain Ordnance Survey Data that is subject to Crown Copyright. All Rights reserved.

Rev	Date	Drawn	Checked
A	16/05/23	HS	
RED LINE AMENDED			
B	25/05/23	HS	
RED AND BLUE LINE AMENDED			
C	22/11/2024	SD	
RED AND BLUE LINE AMENDED			

Legend

- Land Ownership Boundary
- Land in Same Ownership

Project:
EVENDONS LANE
WOKINGHAM
RG414DX

Drawing Title:
SITE LOCATION PLAN

BEWLEY HOMES

carlton design partnership
Selwyn House, 32a Castle Way, Southampton, SO14 2AW
023 8011 8866 www.carltondesignpartnership.com

1:1250 @A3 — 0 10 20 30 40 60m

Drg No: 232023/SL01 Rev: C

Ordnance Survey, (c) Crown Copyright 2023. All rights reserved. Licence number 100022432

X:\CURRENT PROJECTS\BEWLEY HOMES\230323 EVENDONS LANE\SITE LAYOUT\SITE LAYOUT 29