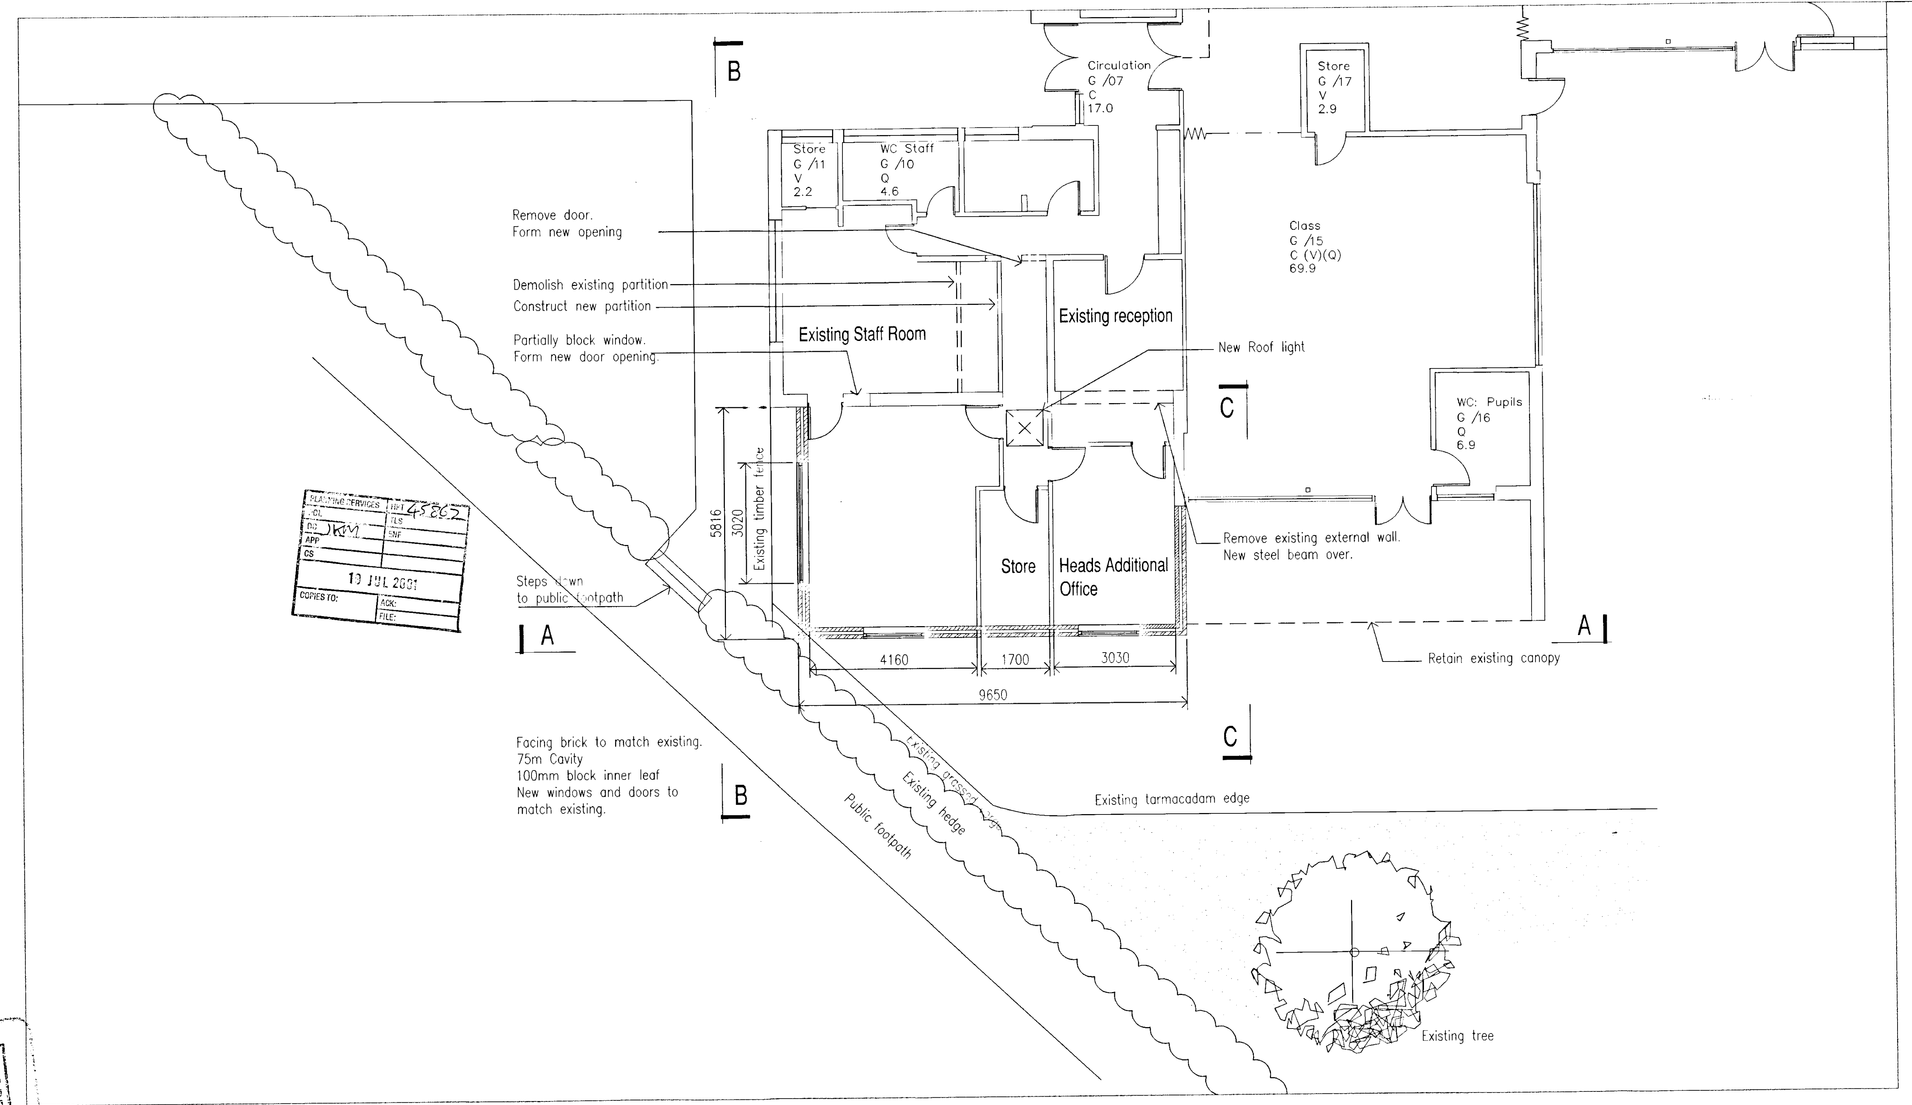

RECEIVED 13 JUL 2001
REGISTRY
PLANNING
BUILDING CONTROL
ENGINEERING
ENVIRONMENTAL HEALTH
HIGHWAYS
LEISURE
ACTION
JKM
13 JUL 2001
COPIES TO:
ACK:
FILE:

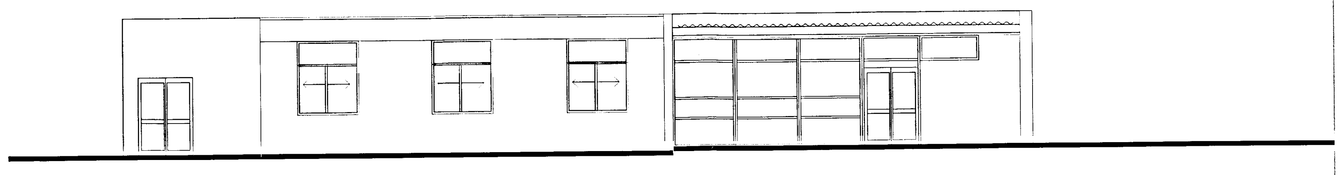

Existing Elevation A-A

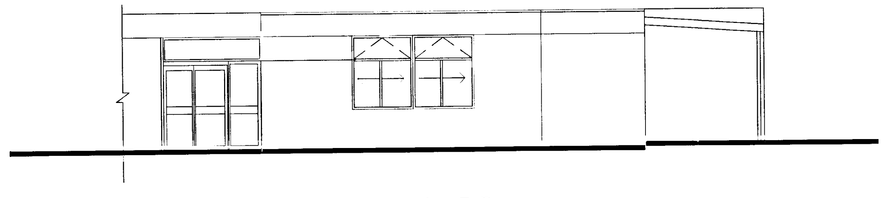

Existing Elevation B-B

Facing brick colour and coursing to match existing.
Windows to match existing as near as possible.
Deep fascia as existing

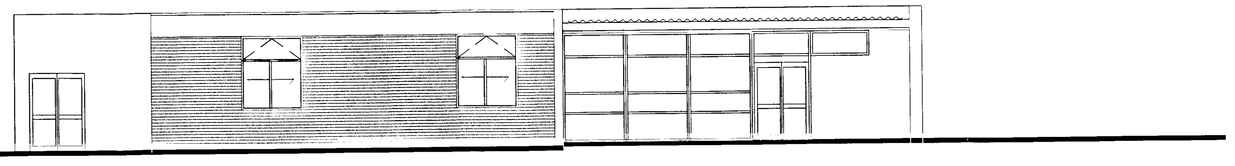

Proposed Elevation A-A

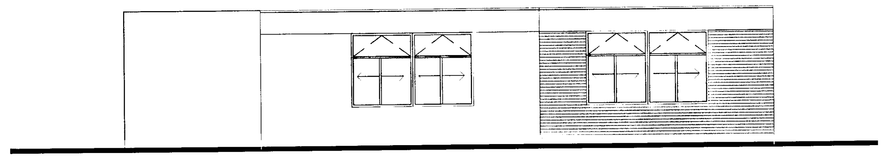

Proposed Elevation B-B

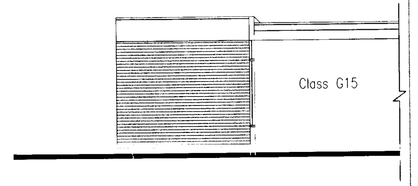

Proposed Elevation C-C

PLANNING ISSUE

WOKINGHAM
M.Sartorio ARICS MBEng
HEAD OF PROPERTY SERVICES
P.O. Box 151,
Civic Offices,
Shute End,
Wokingham,
Berks, RG40 1WH

The Anthony Smith Partnership
Construction Consultants
Castlefield House
113 Castle Hill
Reading
Berkshire
RG1 7SY
Telephone 0118 939 1195
Fax 0118 950 4170

Client: Wokingham District Council
Support Services Department
Property Services, Shute End
Wokingham, Berks, RG40 1WH

Project: Loddon Infants School
Silverdale Road
Early, Reading
Berkshire, RG6 7LP

Drawing: Proposed Alterations and Extension to Administration and Staff Rooms

Drawn by: Bpft

Date: 8.6.2001

Scale: 1:100

Dwg.No. 2935A/01 B

Cad Ref. C:\My Documents\AutoCad

Revision Number	Revisions	Revison Date
A	Issued for comment/approval	5.6.2001
B	Planning issue	18.7.2001
C		
D		
E		

6305 JDS MILLER

4305

ADDITIONAL PLAN

Steve Matthews
WDC Building Unit
Ext 6731

SP 21/10/02

OD 11/10/01