Ordnance Survey®
Superplan®

400m x 400

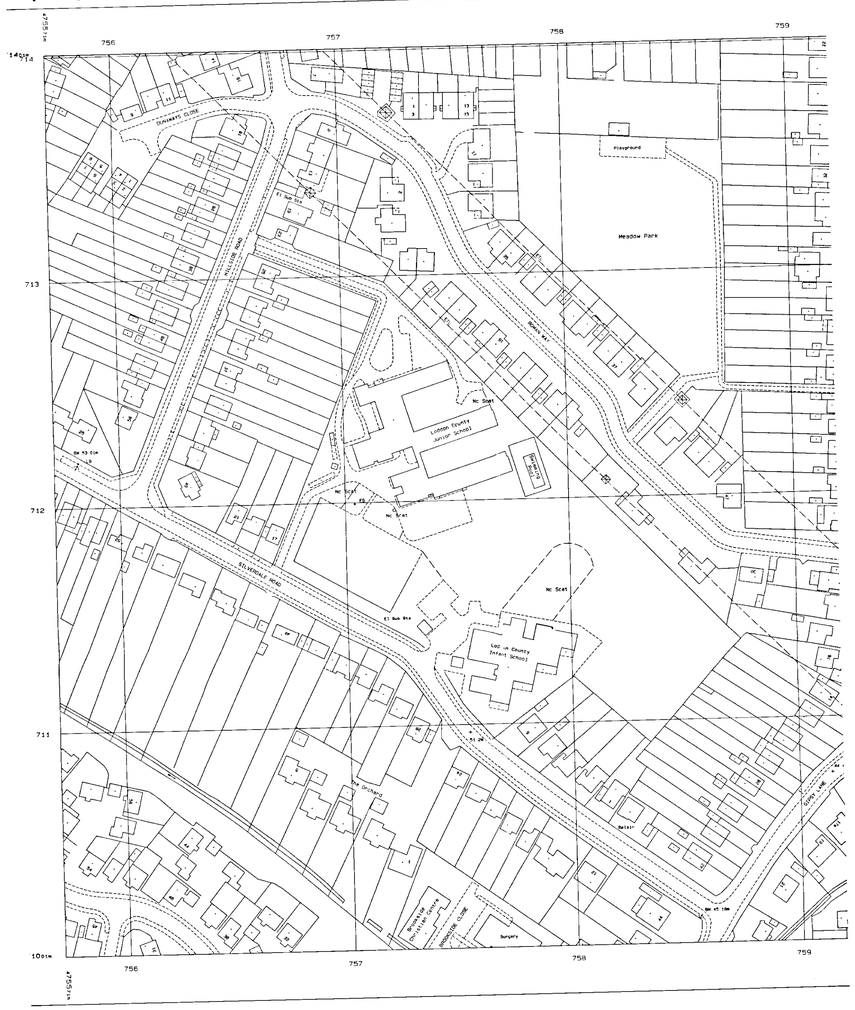

duced 15 Dec 2000 from Ordnance Survey digital
a and incorporating surveyed revision
ilable at this date © Crown Copyright 2000.

roduction in whole or in part is prohibited
hout the prior permission of Ordnance Survey.

20 0 20 40 60 80 100
Metres

LOCATION PLAN 1:1250

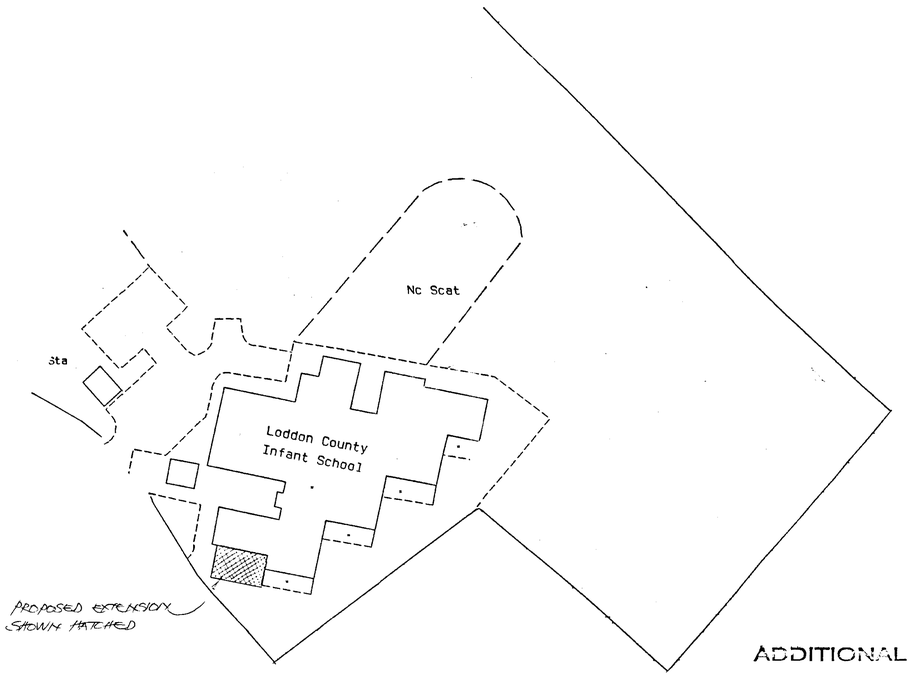

SITE PLAN 1:500

ADDITIONAL PLAN

4305

M.Sartorio ARICS MBEng
HEAD OF PROPERTY SERVICES
P.O. Box 151,
Civic Offices,
Shute End,
Wokingham,
Berks, RG40 1WH

The Anthony Smith Partnership
Construction Consultants
Castlefield House
113 Castle Hill
Reading
Berkshire
RG1 7SY
Telephone 0118 939 1195
Fax 0118 950 4170

Client: Wokingham District Council
Support Services Department
Property Services, Shute End
Wokingham, Berks, RG40 1WH

Project: Loddon Infants School
Silverdale Road
Early, Reading
Berkshire, RG6 7LP

Drawing: Location & Site Plans

Drawn by: Psa

Date: 21.02.00

Scale: As Shown

Dwg.No. 2935/12 A

Cad Ref. C:\My Documents\AutoCad

Revision Number	Revisions	Revision Date
A	Planning Issue	22.02.00
B		
C		
D		
E		
F		

21/1/02 CD 11/10/01