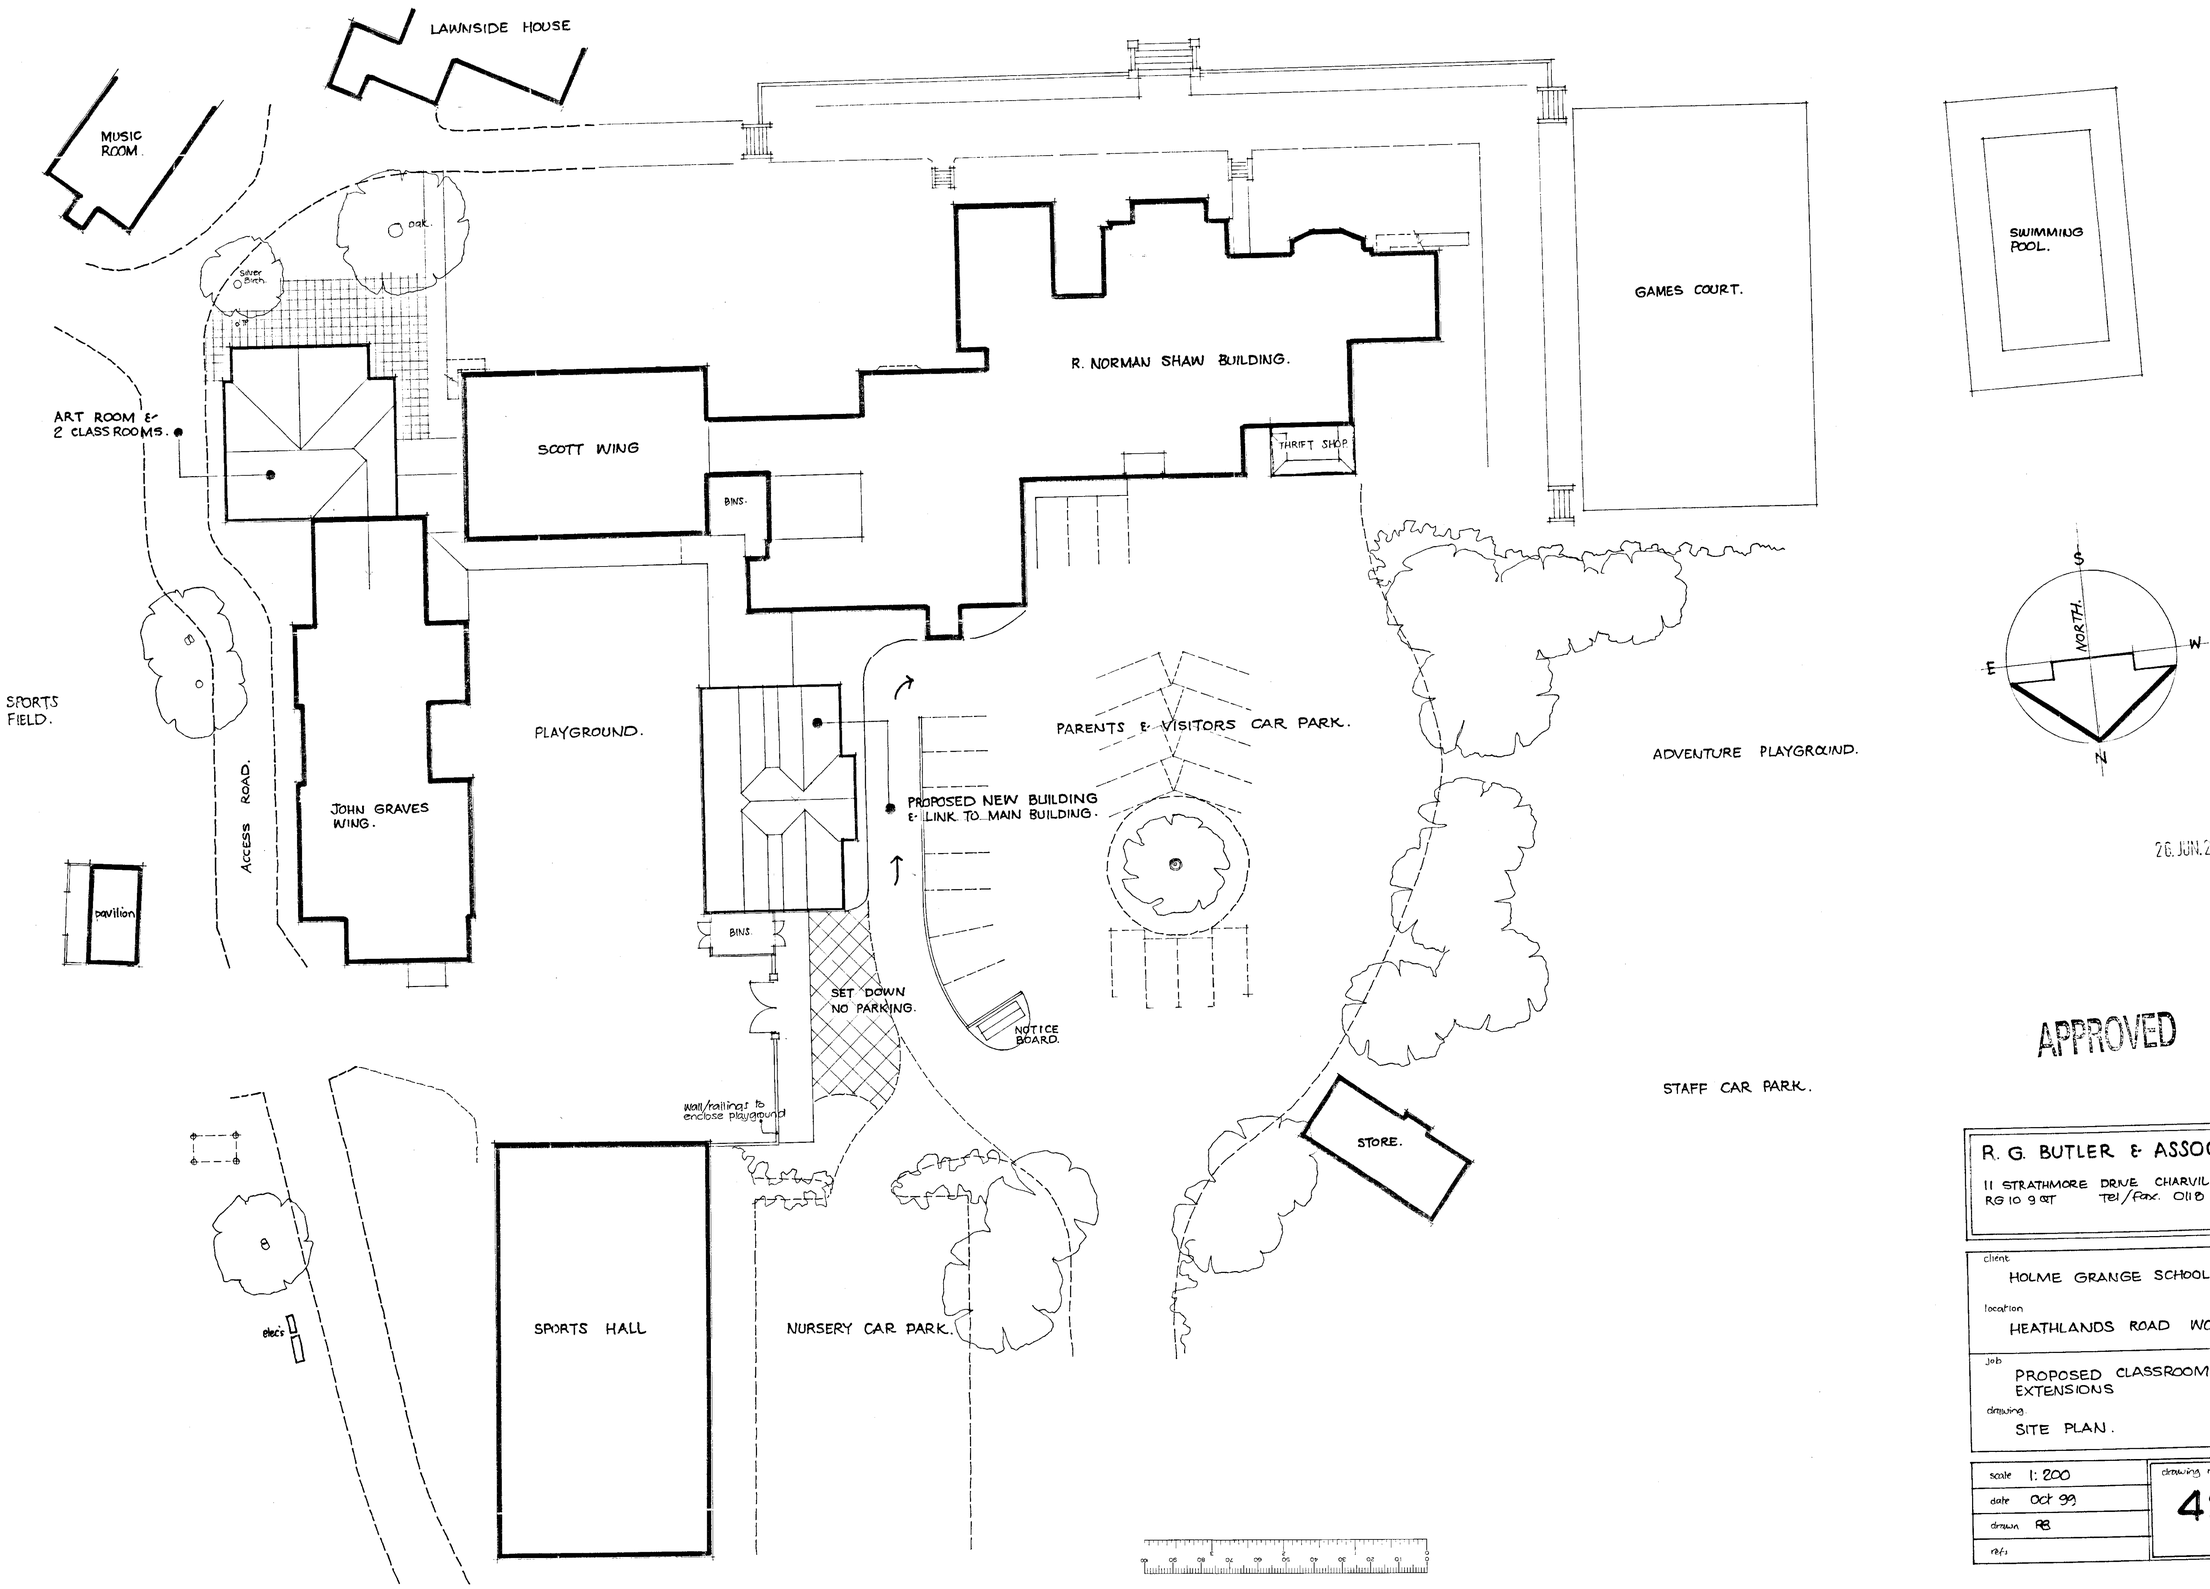

26 JUN 2001* 4306

APPROVED

R. G. BUTLER & ASSOCIATES
11 STRATHMORE DRIVE CHARVIL READING RG10 9QT Tel/Fax. 0118 934 3040.

client
HOLME GRANGE SCHOOL

location
HEATHLANDS ROAD WOKINGHAM.

job
PROPOSED CLASSROOM / DINING ROOM EXTENSIONS

drawing
SITE PLAN.

scale 1:200	drawing no 421/1
date Oct 99	
drawn RB	
ref:	