

FRONT ELEVATION
SOUTH WEST

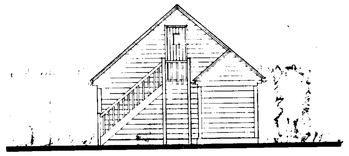

SIDE ELEVATION
SOUTH EAST

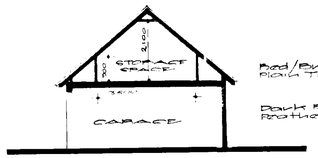

CROSS SECTION

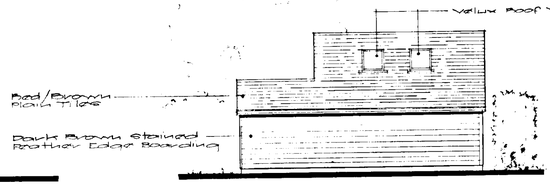

REAR ELEVATION
NORTH EAST

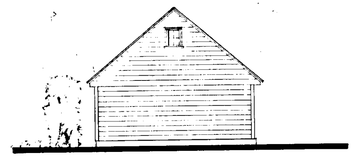

SIDE ELEVATION
NORTH WEST

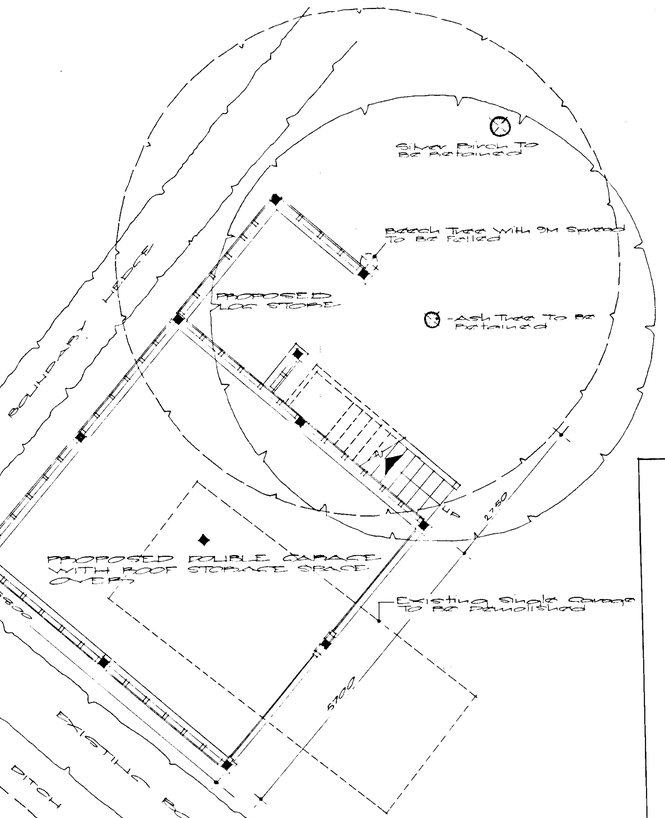

PROPOSED GROUND FLOOR PLAN

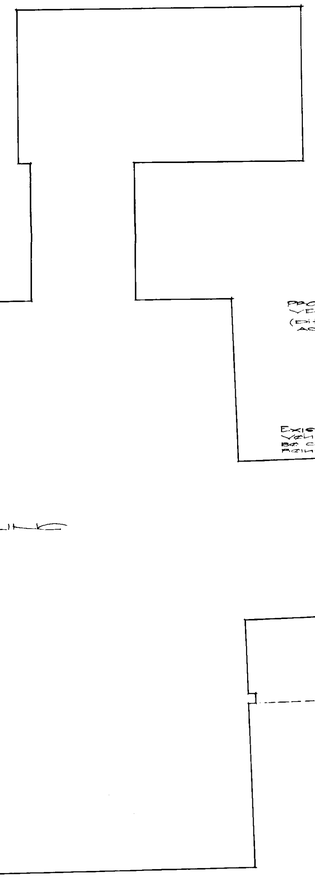

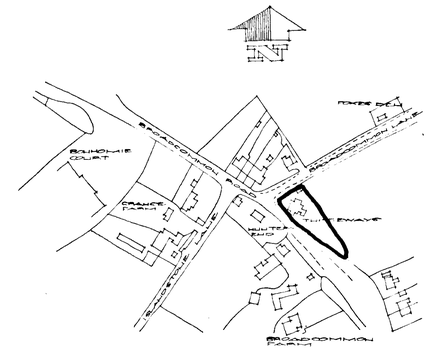

LOCATION PLAN
Scale 1:2500

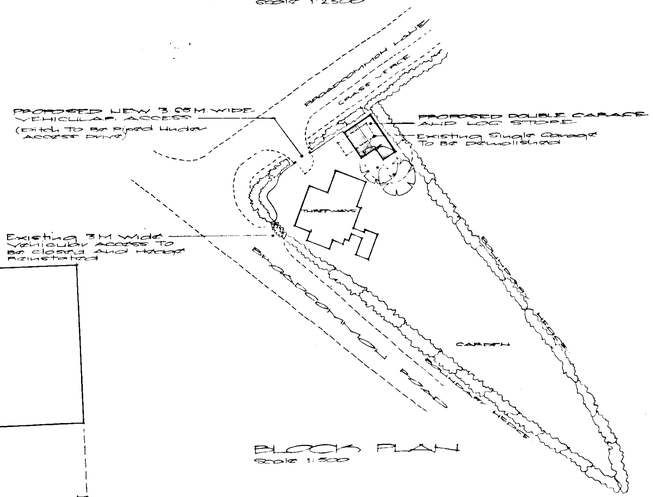

BLOCK PLAN
Scale 1:500

REVISIONS
A 27.9.2001 Rooflights Deleted, Roof Windows And Small Window In N.W Elevation Added

PLANNING APPROVED
27 SEP 2001

APPROVED

REVISED PLAN
4724

MR & MRS N.J TUCKEY

PROPOSED DOUBLE GARAGE WITH LOG STORE AND NEW VEHICULAR ACCESS AT TUPPENNYS, BROADCOMMON ROAD, HURST, BERKSHIRE.

PROPOSED PLANS AND ELEVATIONS

SCALE 1:50 & 1:100
DATE 13TH AUG 2001
DRAWING NO. 01B+2001+01

BRIAN CLARKEN & ASSOCIATES
3 DORLICE COTTAGES
BROADCOMMON ROAD,
HURST BERKSHIRE RG10 0RD
TELEPHONE 0118 9345167

9/11/01