
DATE: [illegible]

For Scanning


SCANNING INFORMATION SHEET

~~OTHER DOCUMENTS~~ PLANS

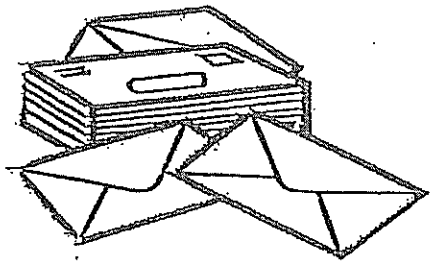

F/2001/5324

DO NOT SCALE FROM THE DRAWING. VERIFY ALL DIMENSIONS BEFORE SETTING OUT, COMMENCING WORK OR MAKING ANY SHOP DRAWINGS. REPORT ANY DISCREPANCIES TO SUPERVISING OFFICER IMMEDIATELY.

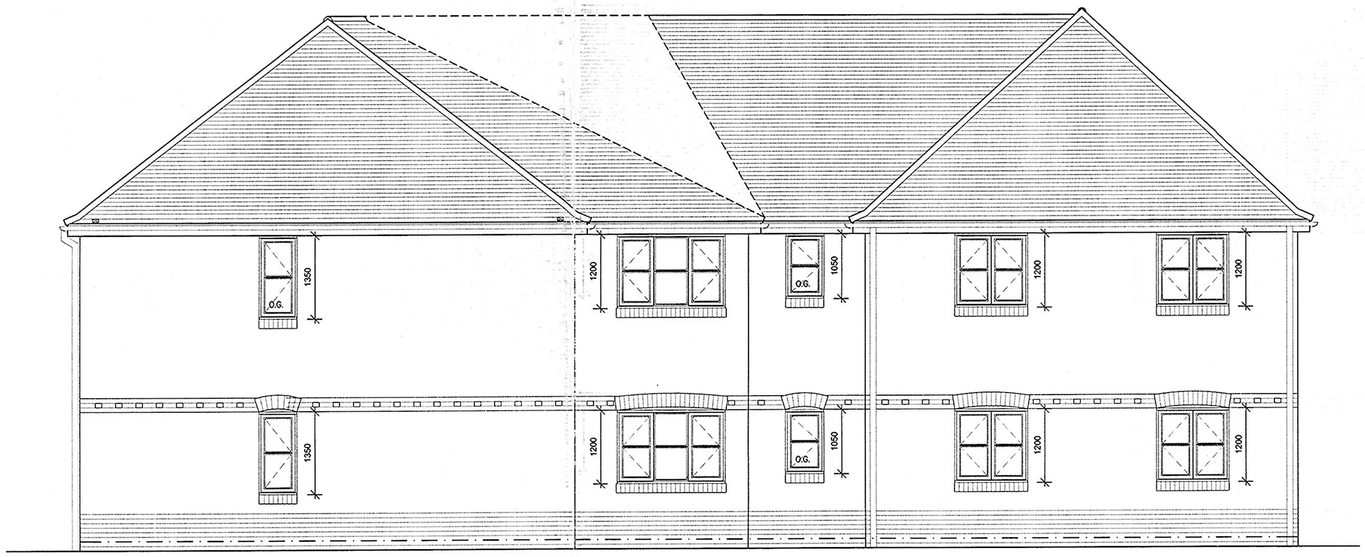

SIDE ELEVATION / EAST

REAR ELEVATION




SIDE ELEVATION / WEST



FRONT ELEVATION

FRONT ELEVATION / SOUTH

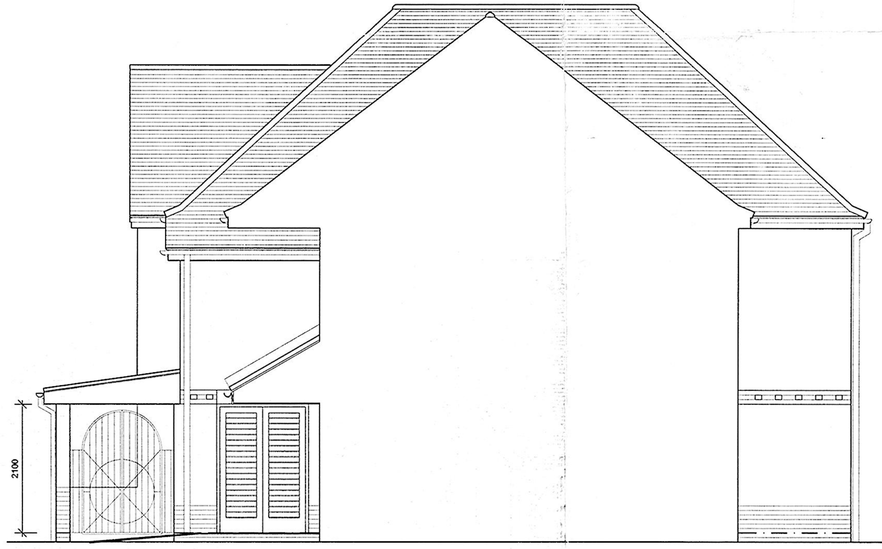

SIDE ELEVATION / SOUTHEAST

Planning Application No.
Date
Decision
14/7/03

PLANS TO MEET CONDITIONS
F-5324

letter	date	revision
E	03/09/2003	OBSCURED GLASS WINDOWS INDICATED
D	27/08/2003	RWP INFO. ADDED
C	10/06/2003	MAIN ROOF PITCH CORRECTED TO MATCH PLANNING DWG.
B	25/06/2003	ADDRESS CORRECTED
A	16/06/2003	REVISED TO CLIENT REQUIREMENTS

DO NOT SCALE

½mm 10 20mm 30 40 50 60 70 80 90 100 110 120 130 140 150

ORIGINAL SIZE OF DRAWING A1

job
RESIDENTIAL DEVELOPMENT
1 RECTORY CLOSE
WOKINGHAM

client
LUFF DEVELOPMENTS LTD

drawing
ELEVATIONS

scale 1 : 50

date MAY 2003 drawn by

1465-17 E

(0118) 9507700
THE STUDIO
101 LONDON ROAD
READING BERKSHIRE
CHARTERED ARCHITECTS
ANDREWS KALIK ASSOCIATES