


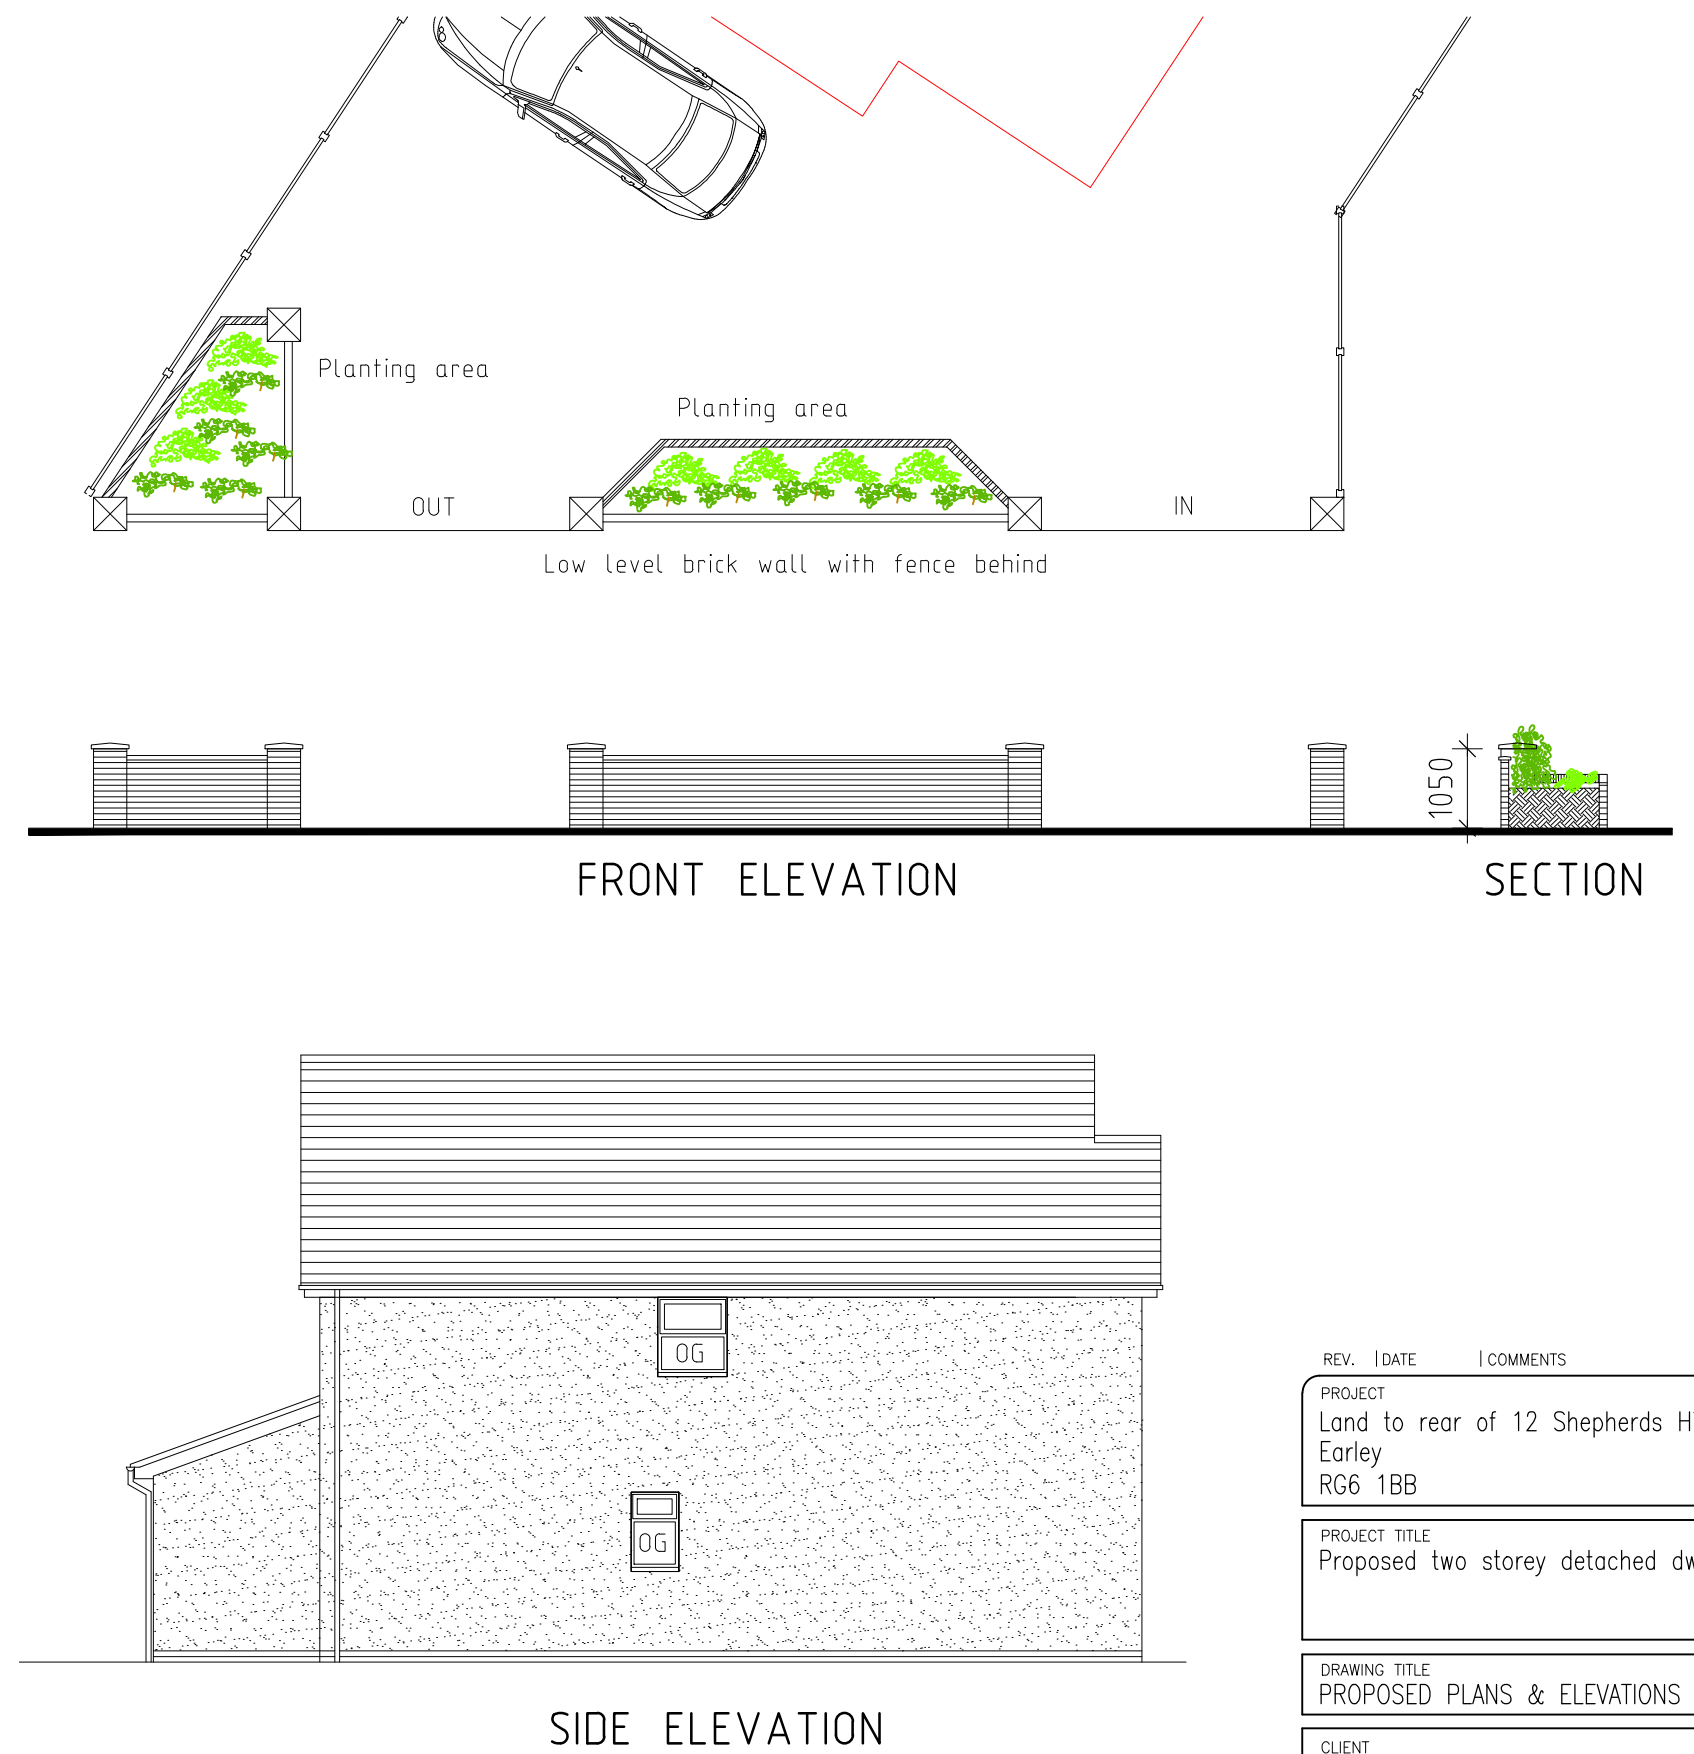

REV.	DATE	COMMENTS
PROJECT		
Land to rear of 12 Shepherds Hill		
Earley		
RG6 1BB		
PROJECT TITLE		
Proposed two storey detached dwelling		
DRAWING TITLE		
PROPOSED PLANS & ELEVATIONS		
CLIENT		
Miss K Johnson		
SCALE 1:100 (A2)		DATE Oct 24
DRG. No. 24-936-03		REV. D