


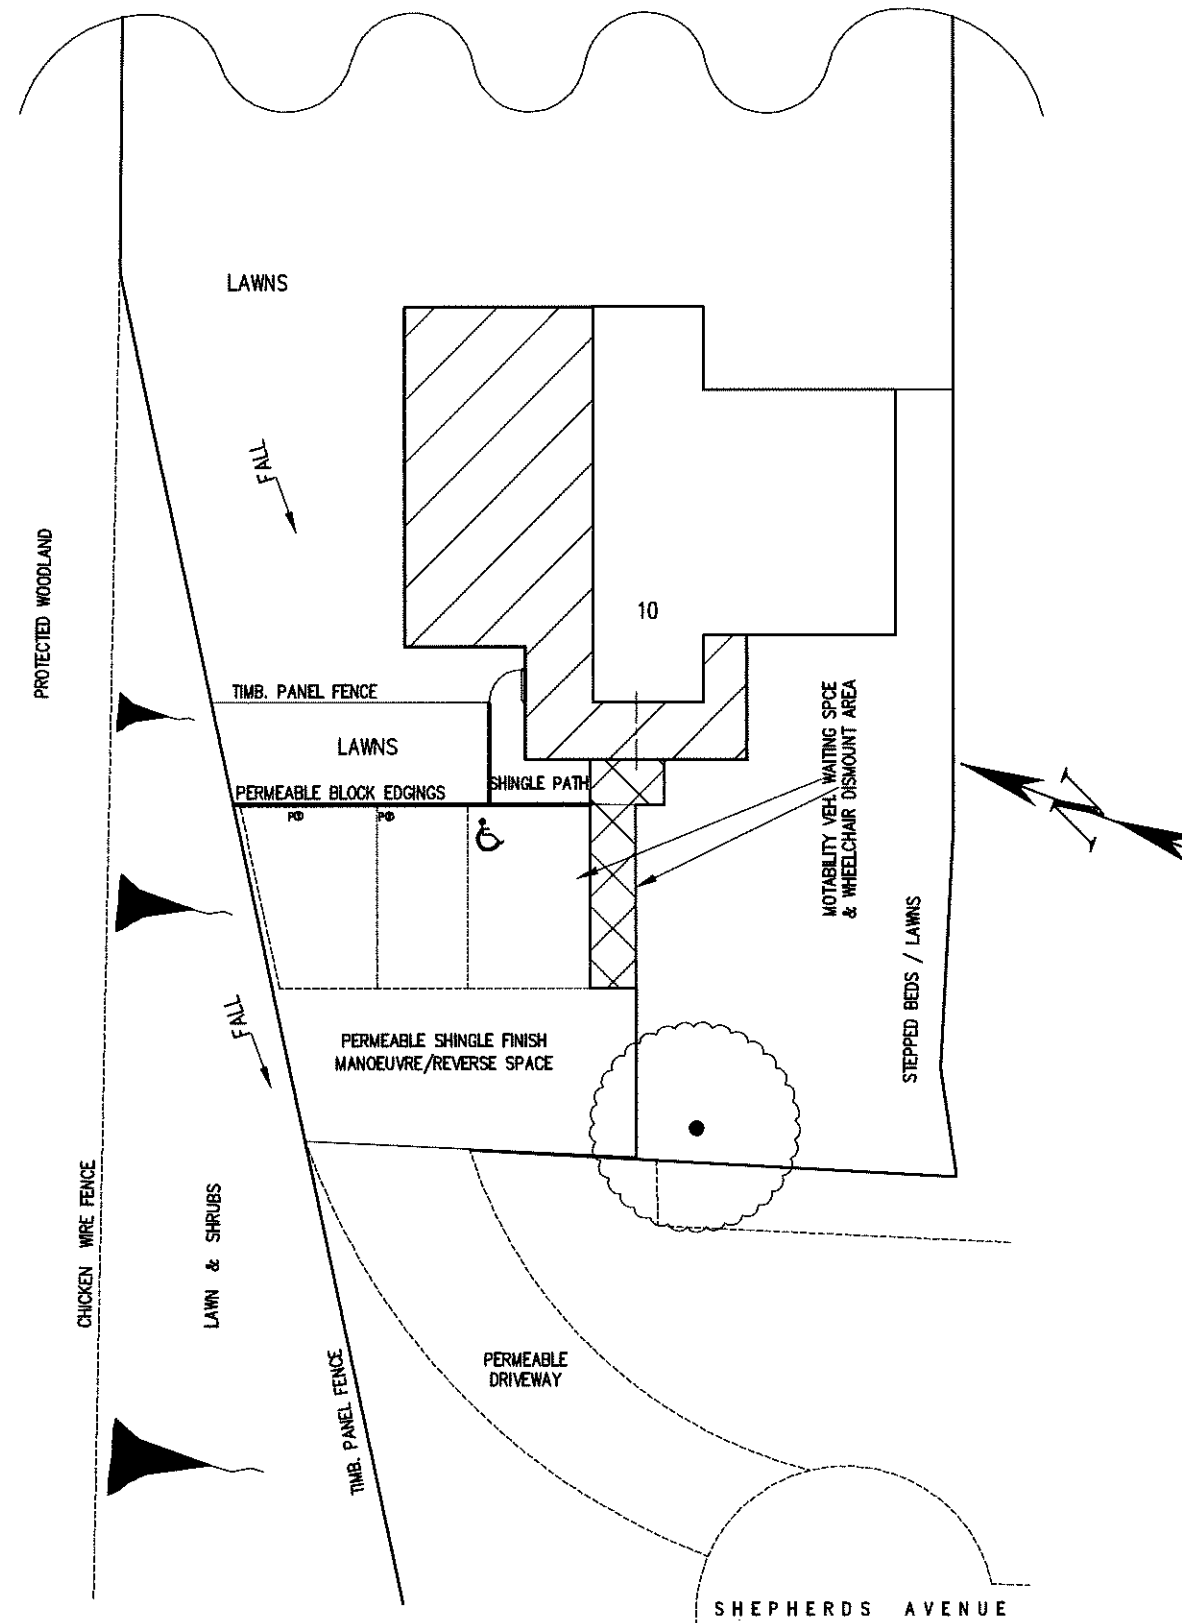


PROPOSED FRONT DRIVEWAY & PARKING ARRANGEMENT

1:200

NOTES AND SPECIFICATION

- DO NOT SCALE OF THIS DRAWING.
- ALL DIMENSIONS ARE IN MILLIMETRES UNLESS OTHERWISE SPECIFIED.
- THIS DRAWING IS ONLY FOR PLANNING PERMISSION & PRELIMINARY ESTIMATION PURPOSES AND NO OTHER.
- ALL EXTERNAL MATERIALS SHALL MATCH EXISTING EXCEPT WHERE OTHERWISE SPECIFIED.
- ALL COPYRIGHTS RESERVED WITH THE ORIGINATOR.
- NO PART OF THE WORKS SHALL ENCROACH UNDERGROUND, OR ABOVE, OR OVERHANG IN ANY WAY BEYOND THE APPLICATION SITE BOUNDARIES.
- THIS DRAWING IS TO BE READ FULLY IN CONJUNCTION WITH DWG./SHT. NOS: 01 & 02. SUPPORTING REPORTS TO BE READ WITH THIS DWG; EITHER PRINTED HEREON OR ISSUED SEPARATELY, ARE AS FOLLOWS : 470 PST 1

© COPYRIGHT RK DESIGNS 2026

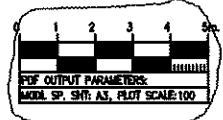

A	1:200	LINEAR SCALE BLOCK ADDED
0	1:200	ISSUED FOR PLANNING



RK DESIGNS
BUILDING CONSULTANTS
 Tel: 07860 887 212
 E-mail: rk.pvt@gmail.com
 Planning, Architectural
 Civil and Structural Design,
 Survey & Project Management Services
 Principal: R.S. KALSI BSc(MBA), C.Eng(Inst.), MICE(Inst.)

CLIENT: **MR & MRS SHUBHENDU DAS**
 PROJECT: **PROPOSED GRANNY ACCOMMODAT'N & LIVING SPACE EXTENSION AT 10 SHEPHERDS AVE. EARLEY RG6 1AY**

DWG: **DRIVE & PARKING DETAILS**

SCALE	DATE	DRAWN	JOB NO.	DWG. NO.	AMEND.	SHEET NO.
1:200	10.03.26	RSK	471 09	03	A	1 OF 1