


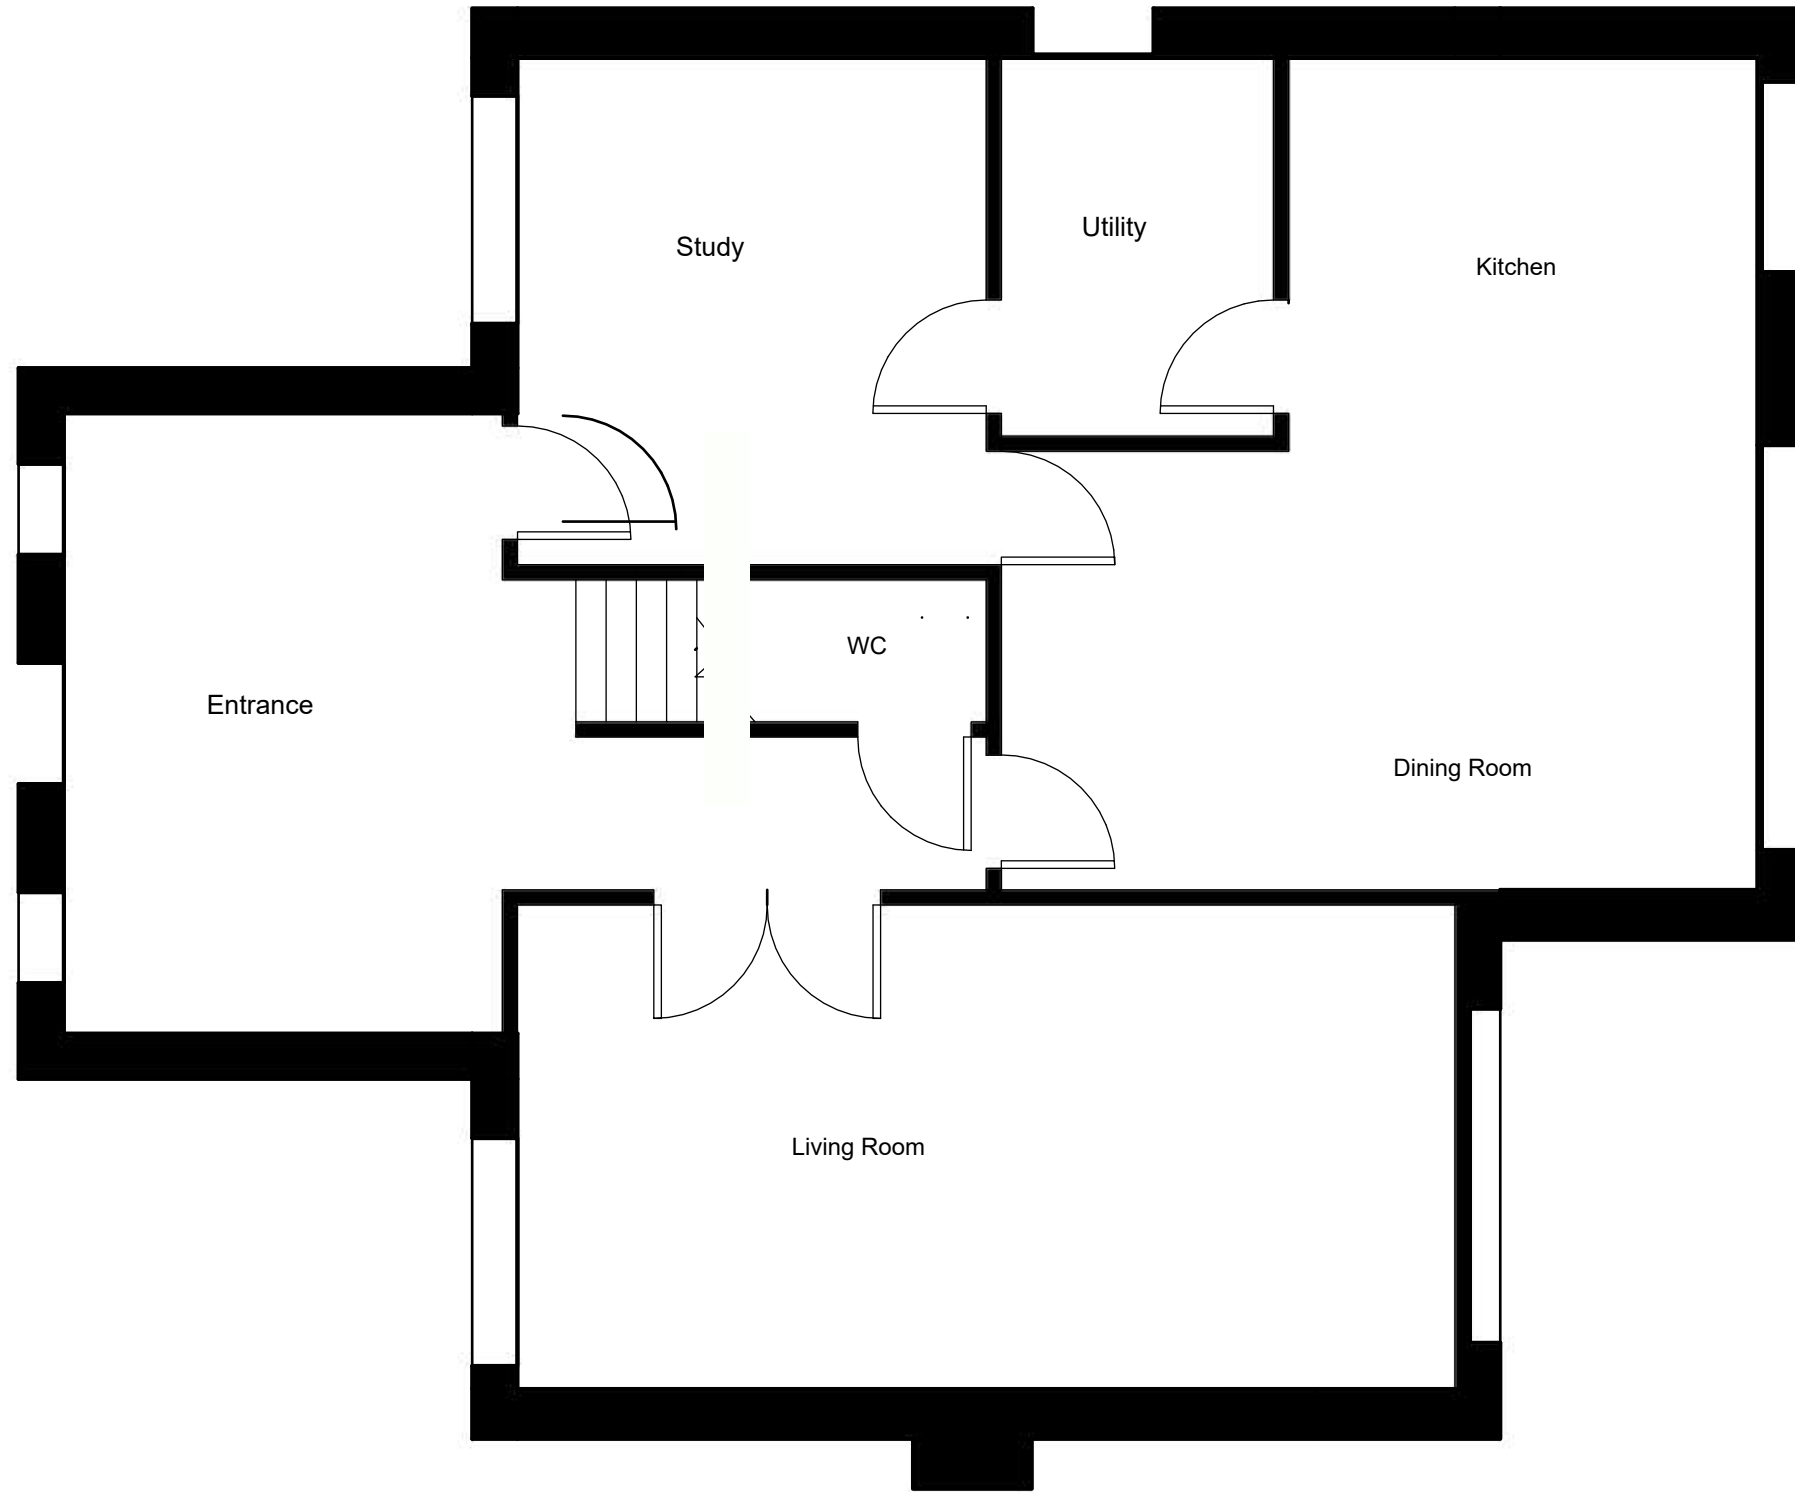


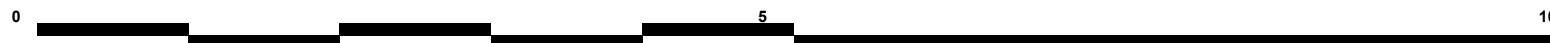

Scale 1:50

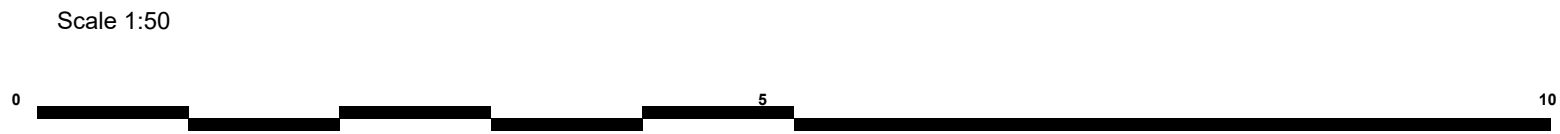

Existing

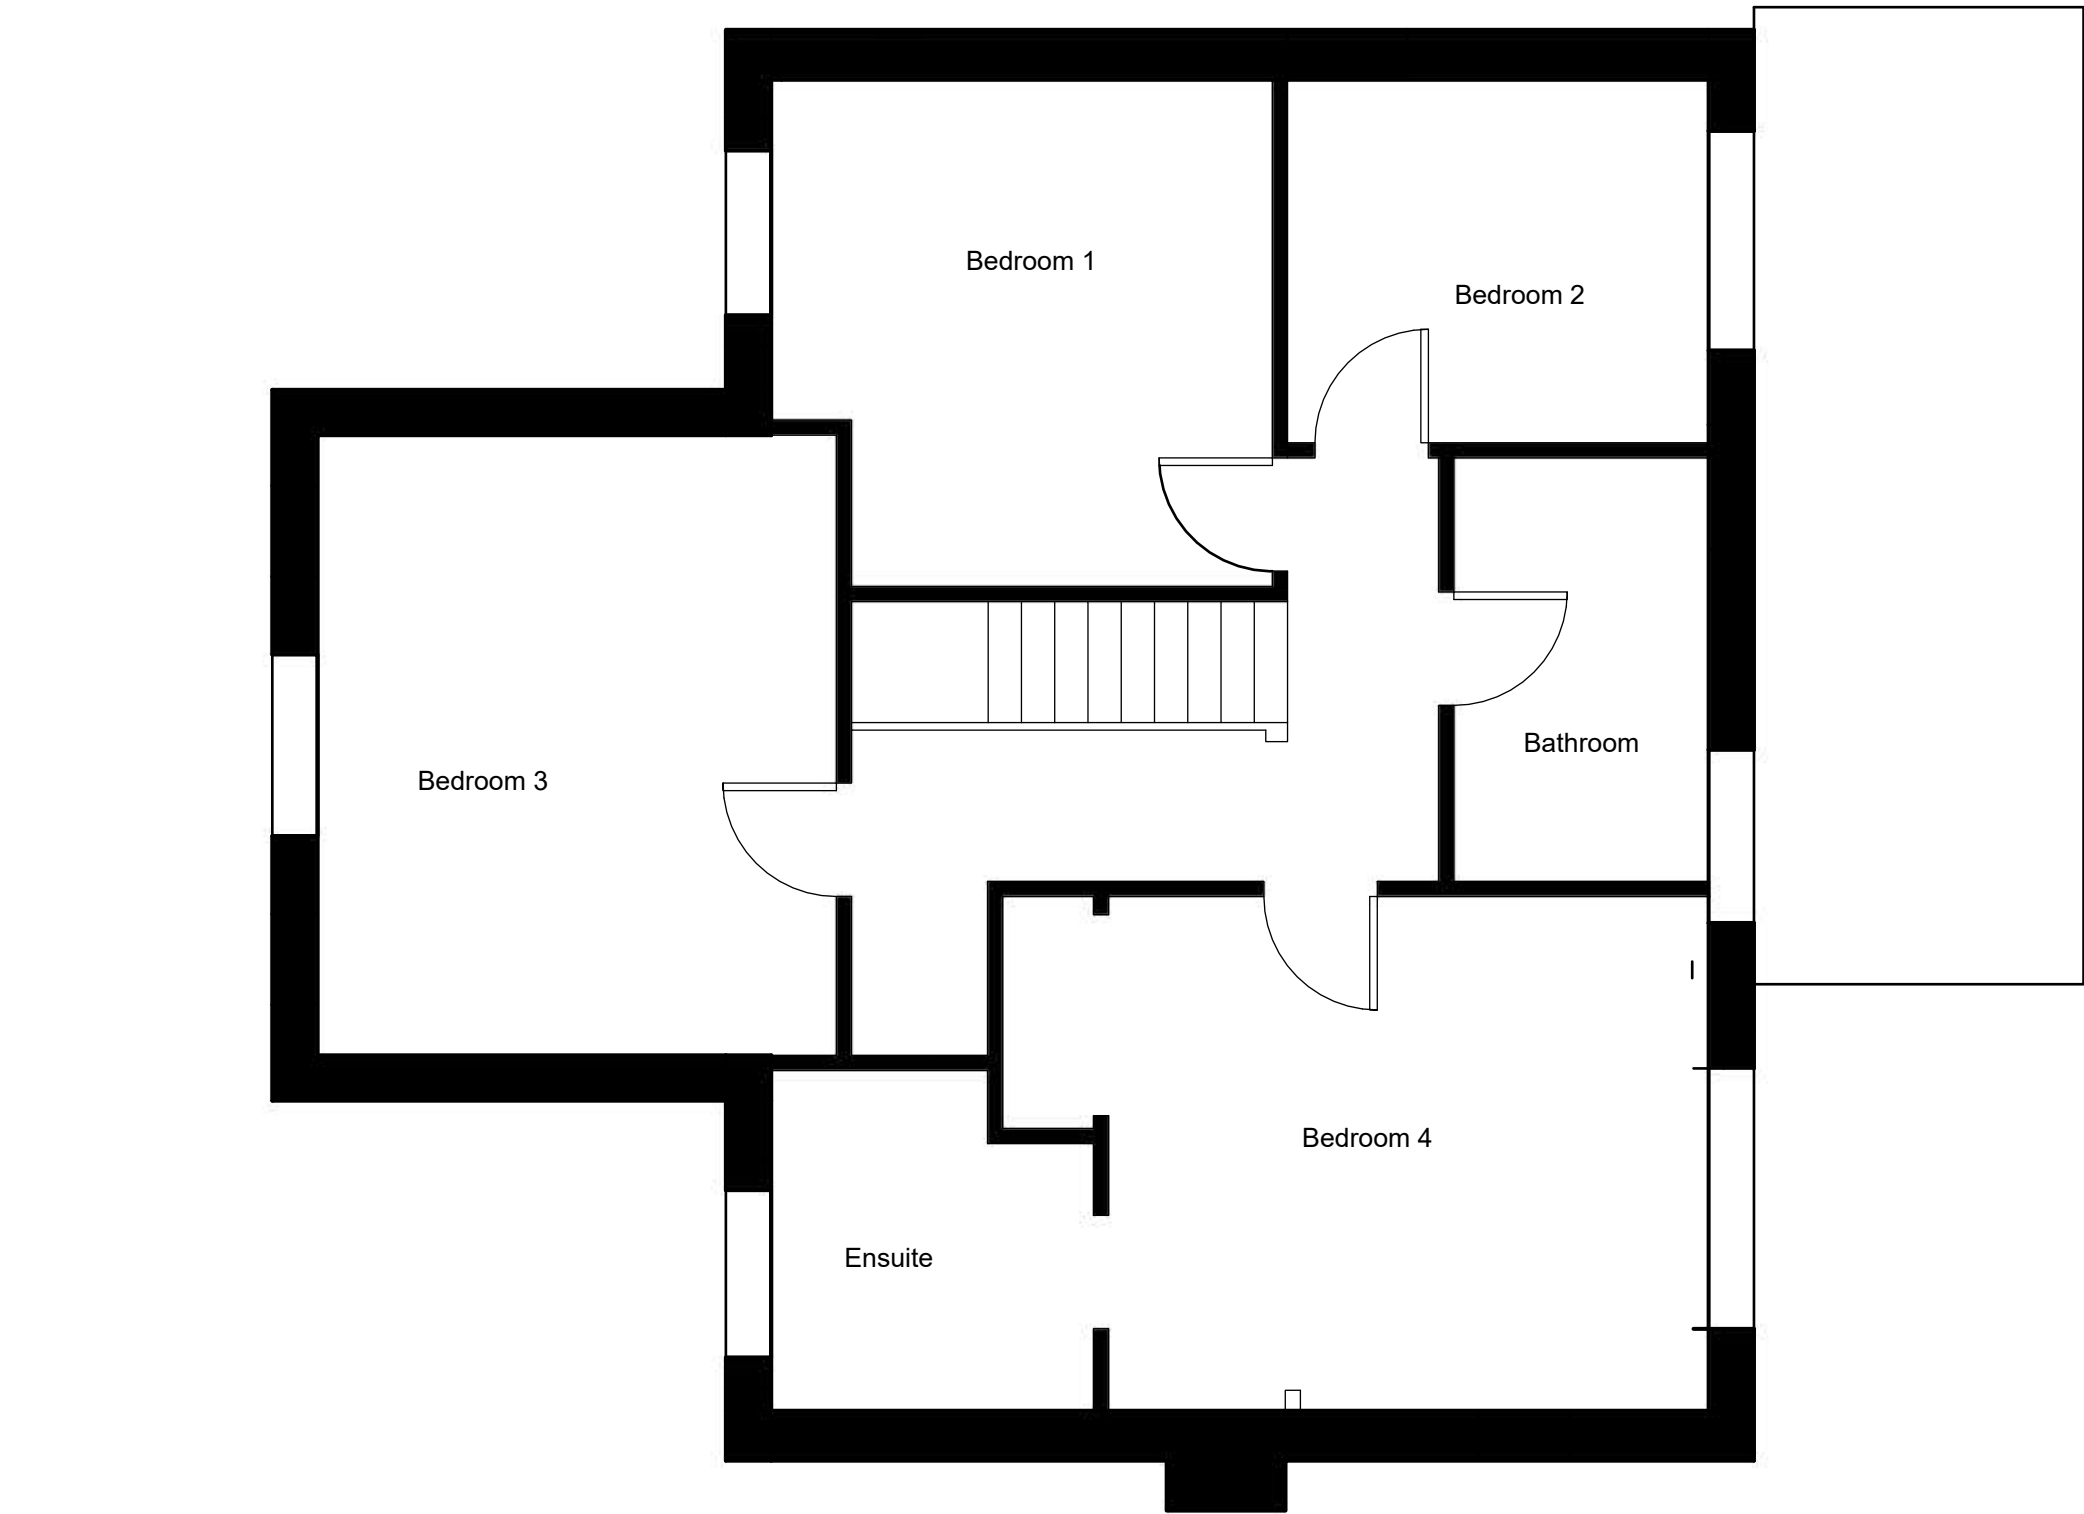

Existing

First Floor
Plan


A.1

ISSUE	MM.DD.YY	PROJECT	CLIENT	ICAL Consultants
DRAWN BY	NH, MB	Loft Conversion	Mr and Mrs Fryer	Trilliums
		PROJECT NO.	15 Simmonds Fields	Ashmore Green
		245.170	Charvil	Thatcham
			Berkshire	Berkshire
			RG10 9UW	RG18 9ER
				www.icost.co.uk
				07769 650780






Scale 1:50

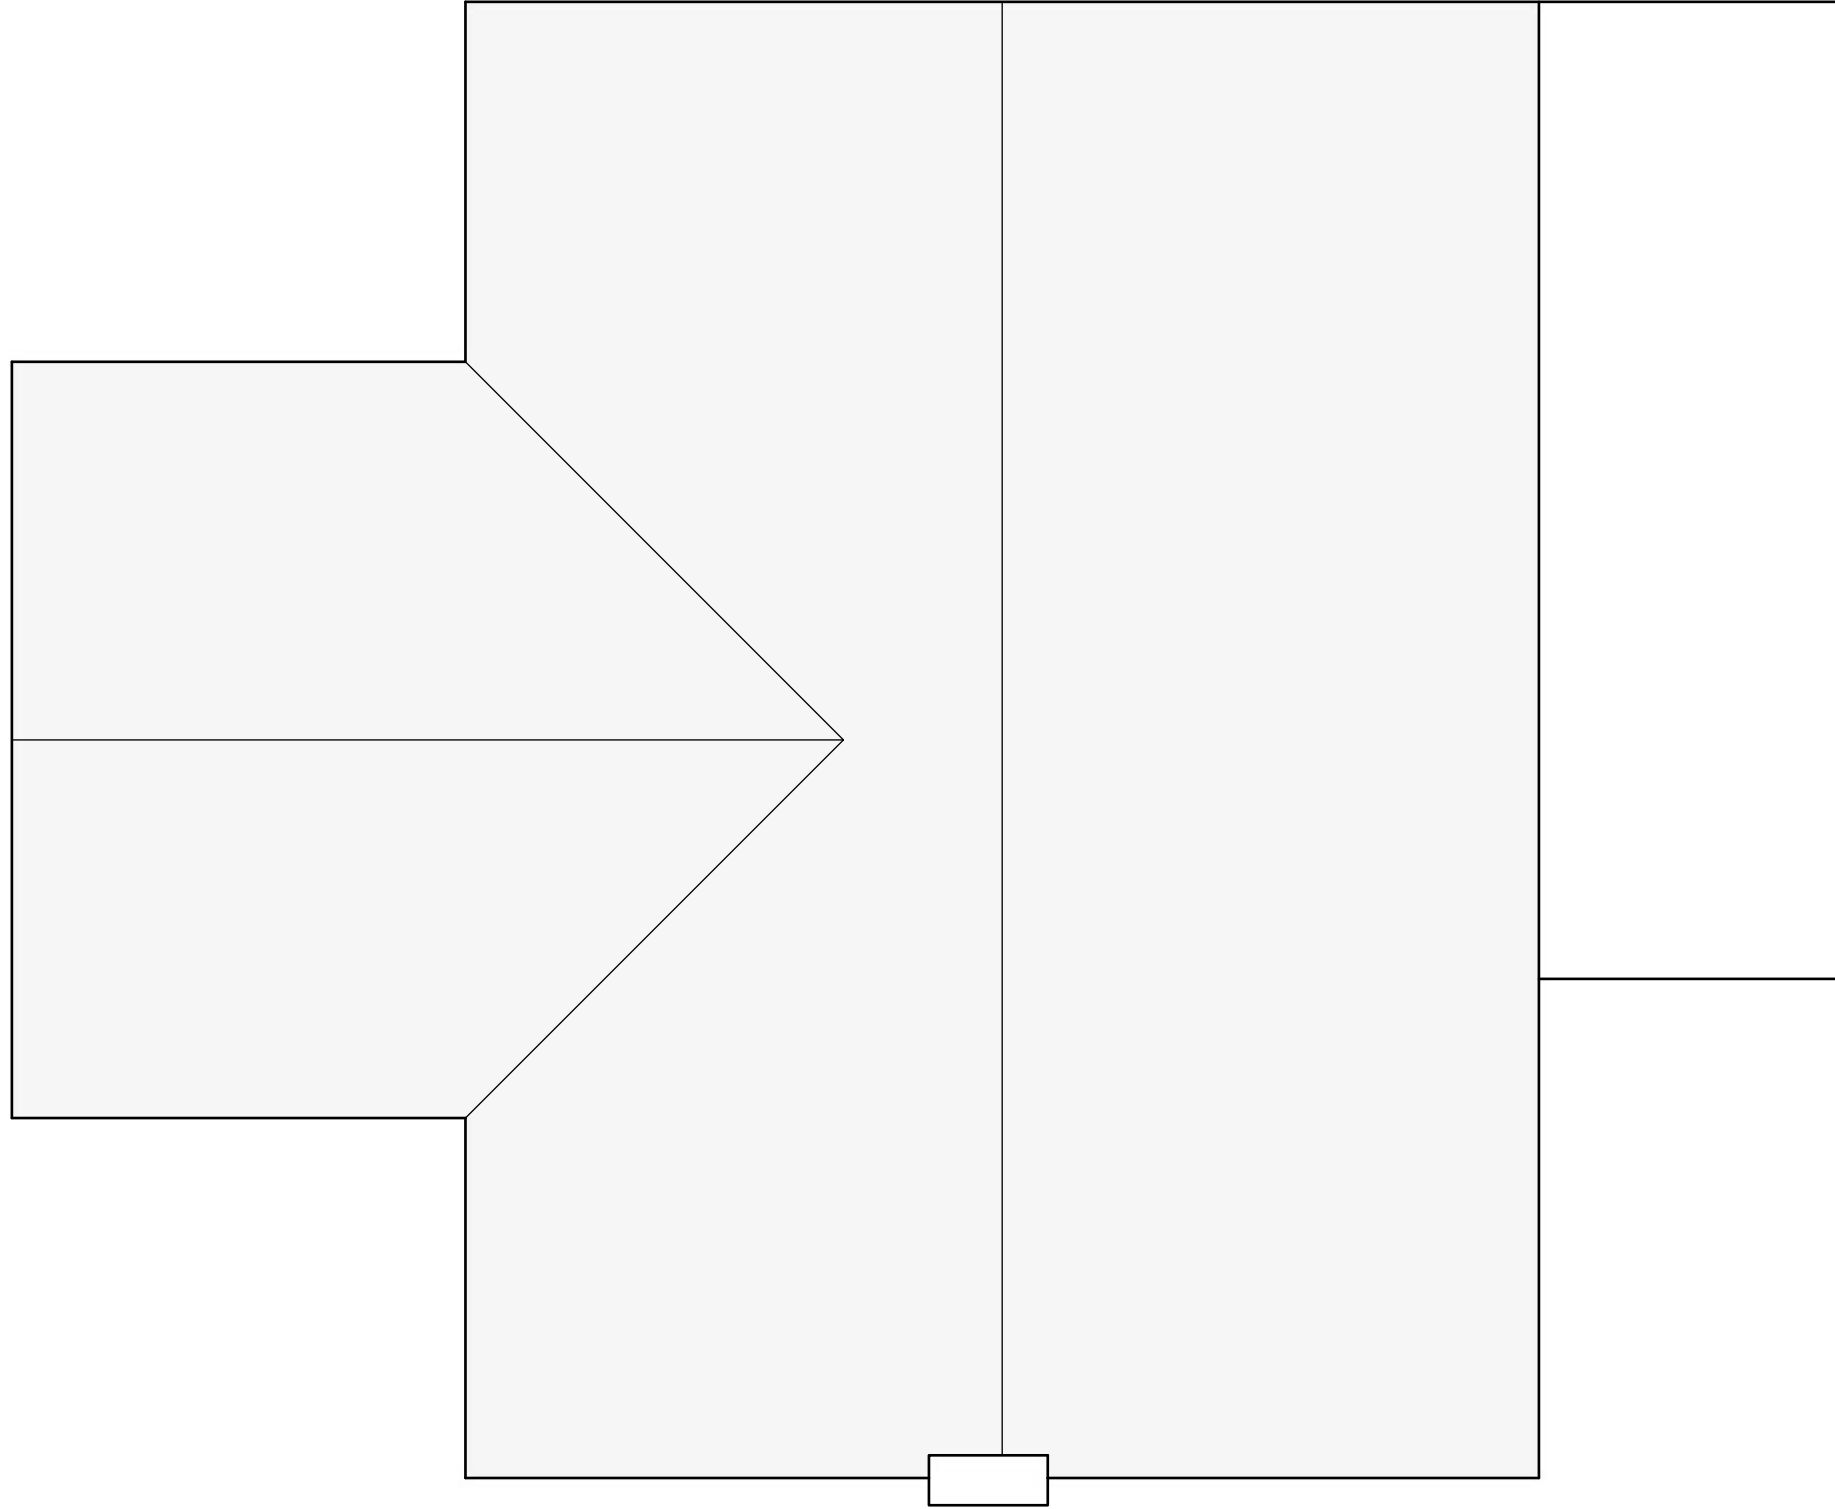

Existing


Scale 1:50

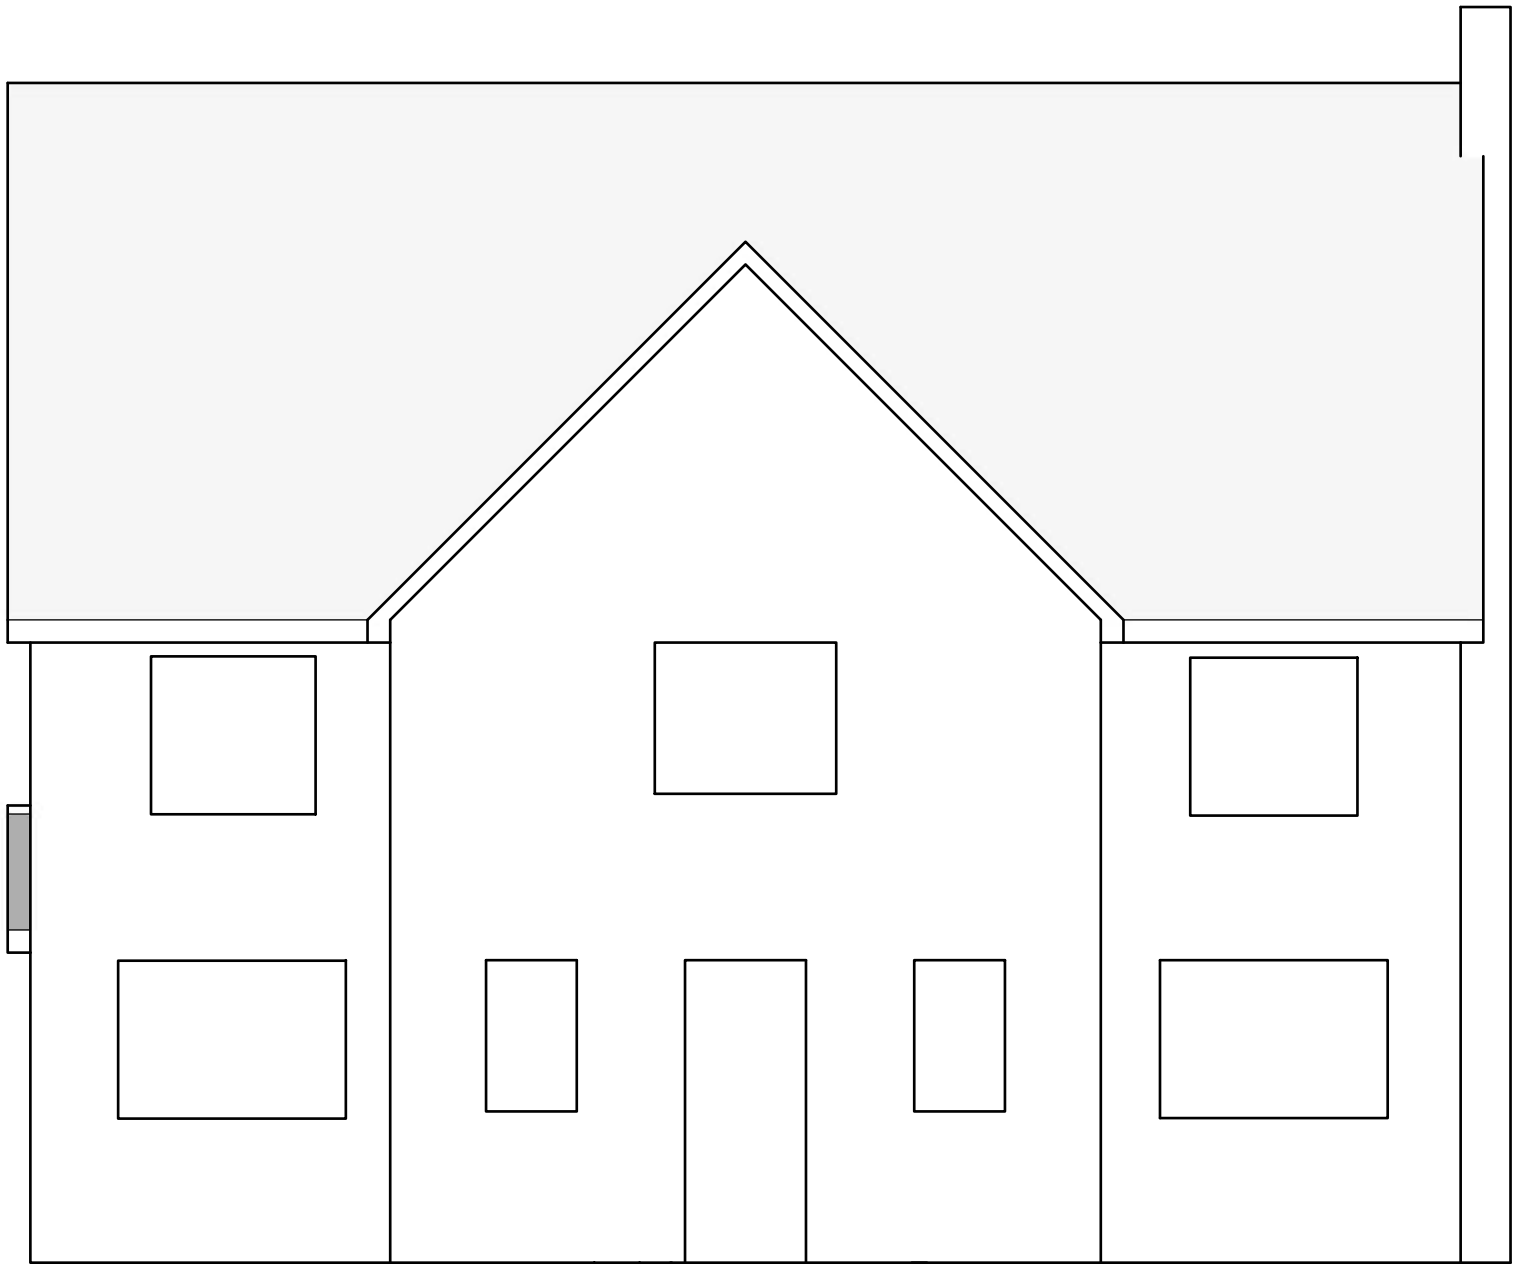


Existing




Scale 1:50

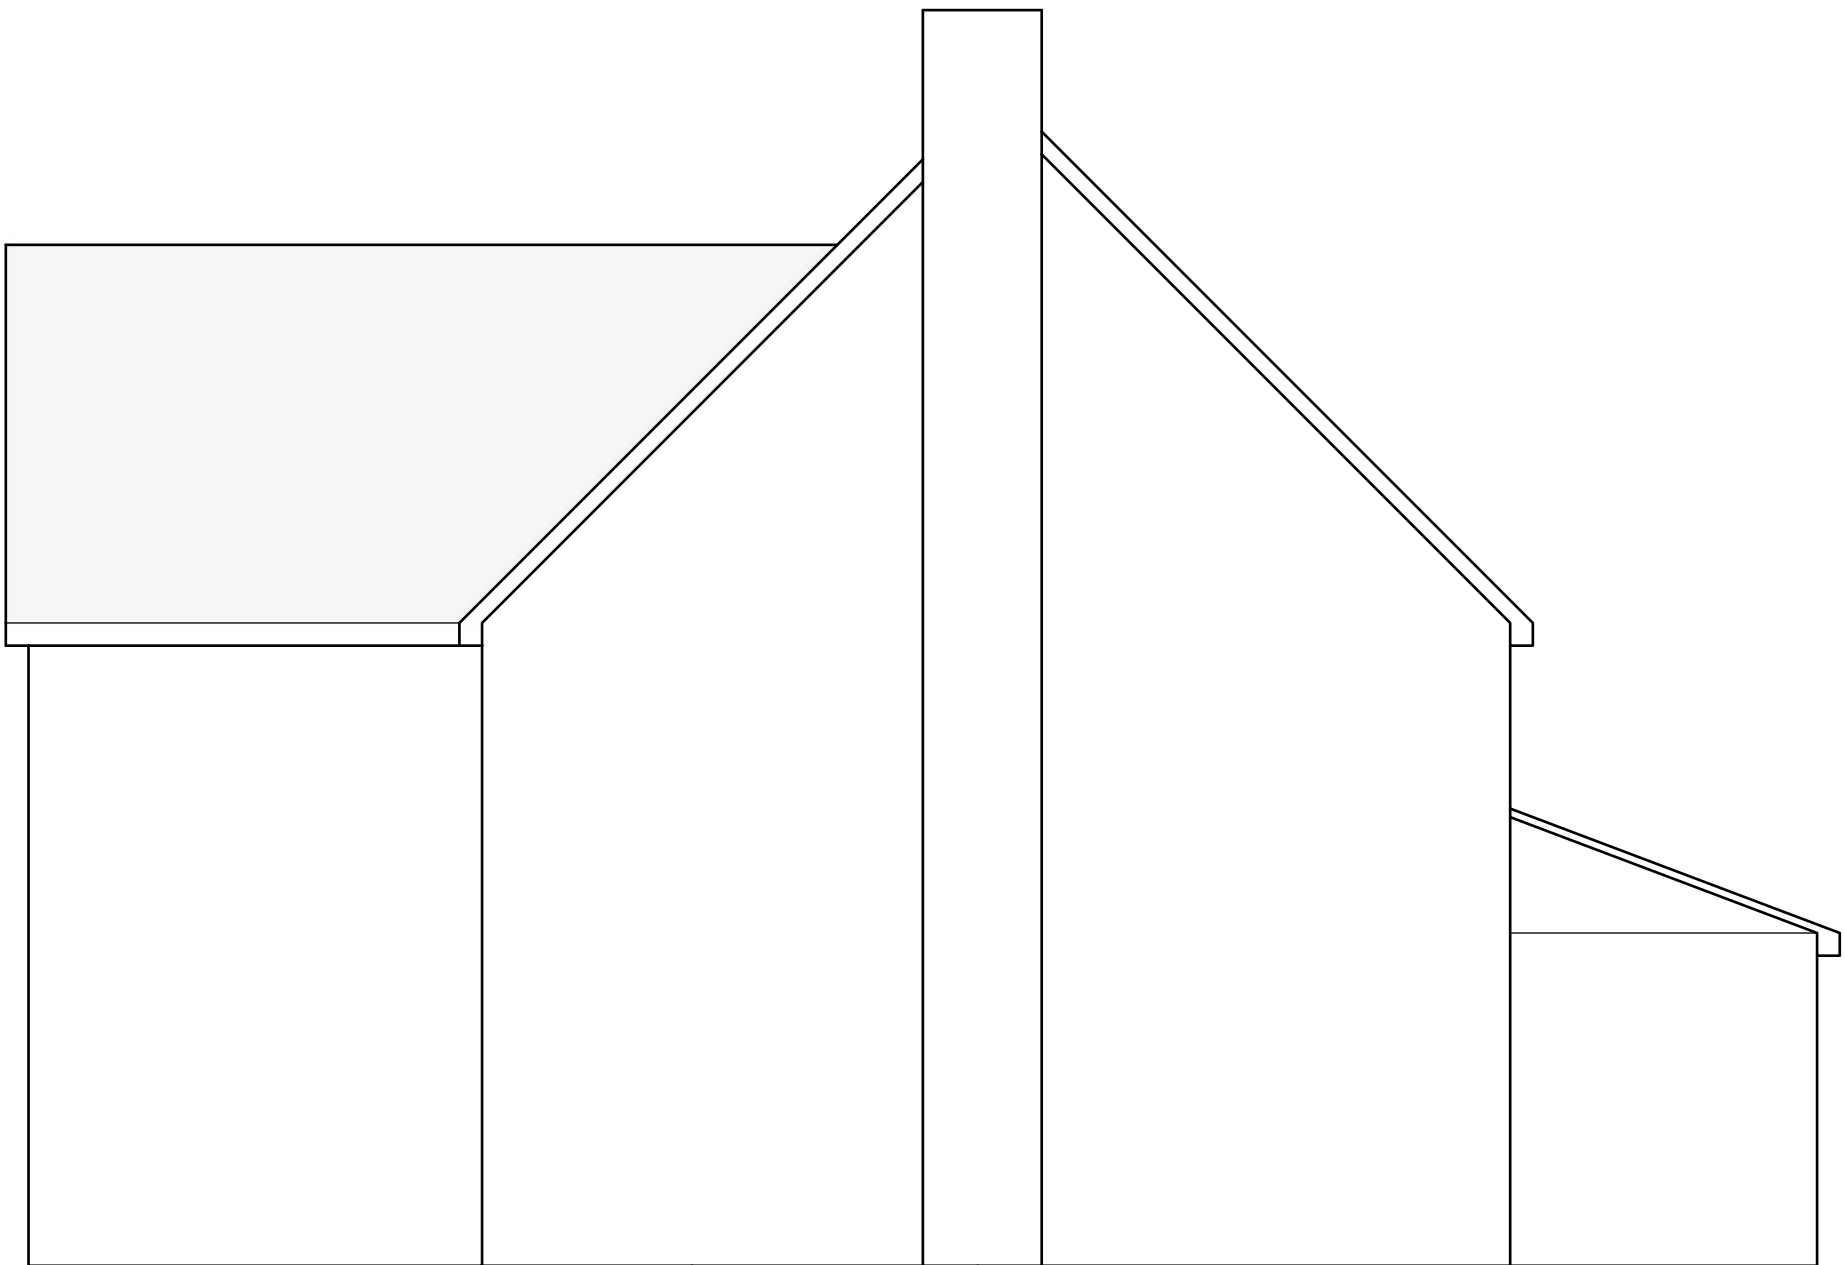


Existing

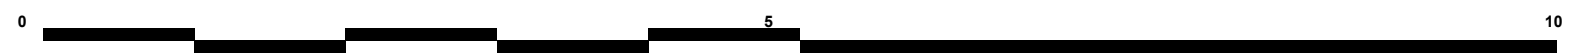


Scale 1:50

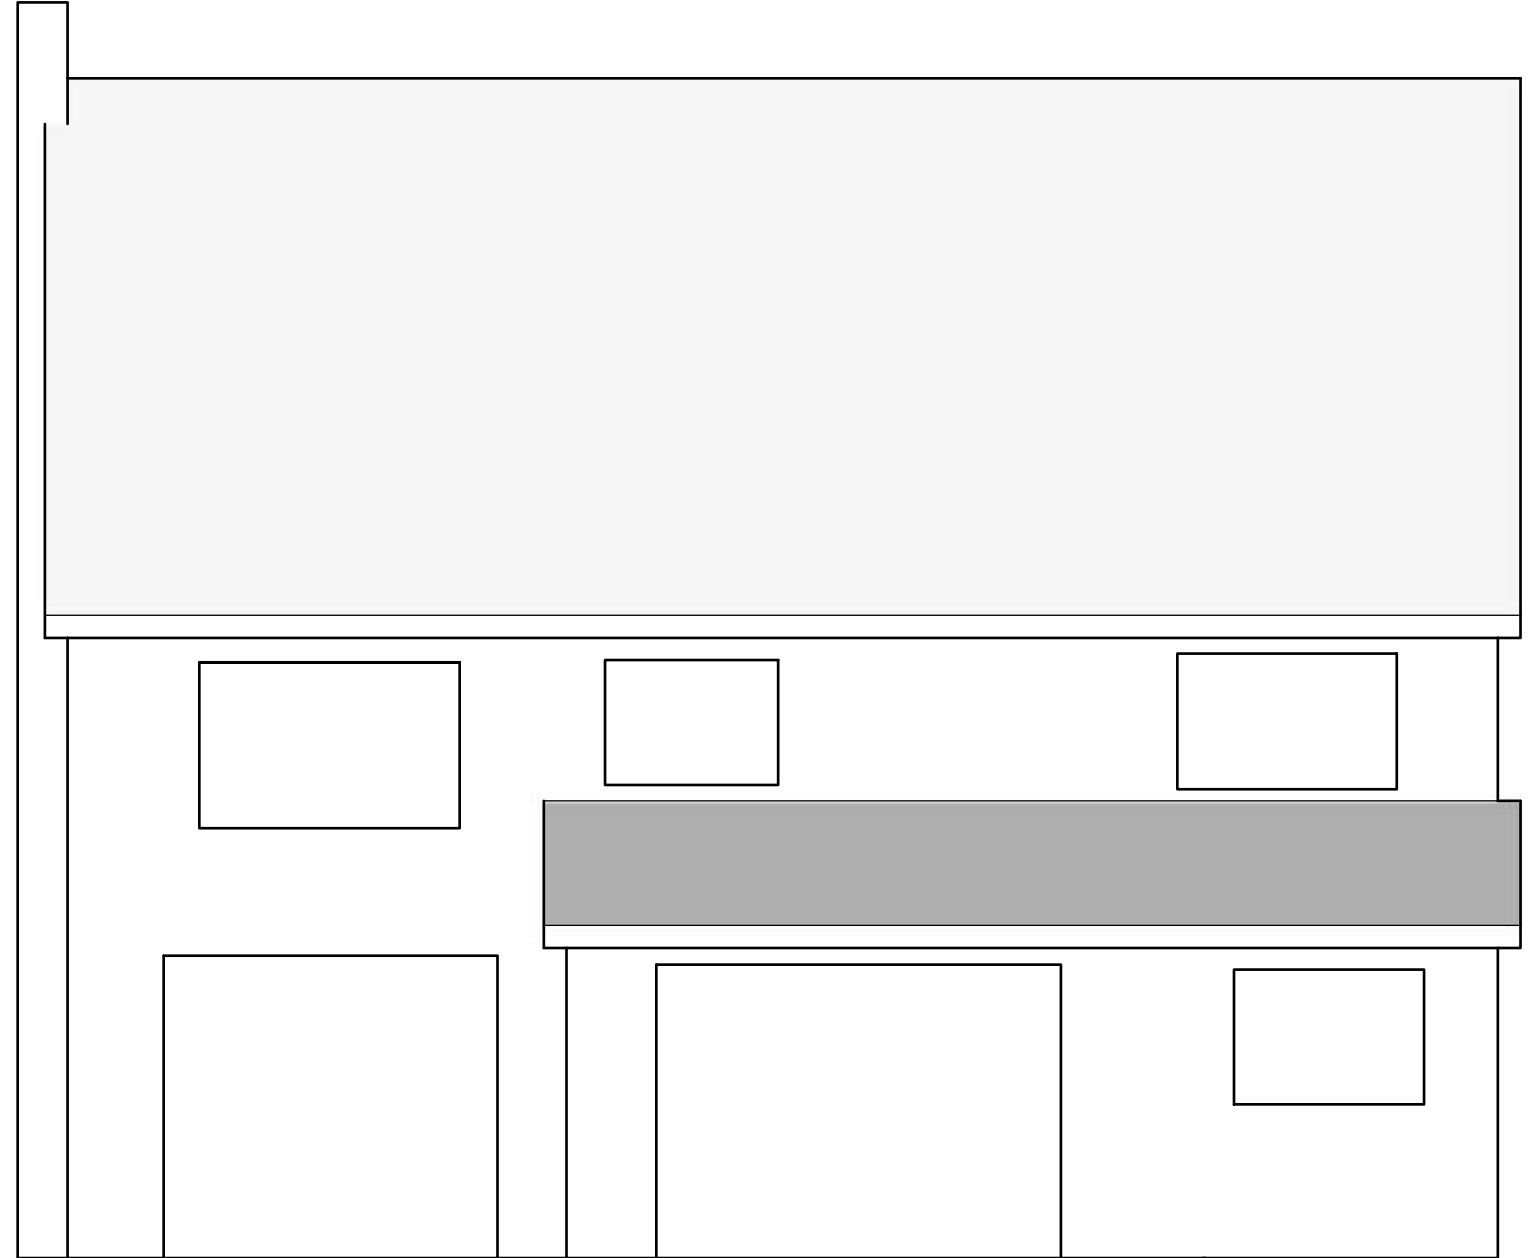

Existing

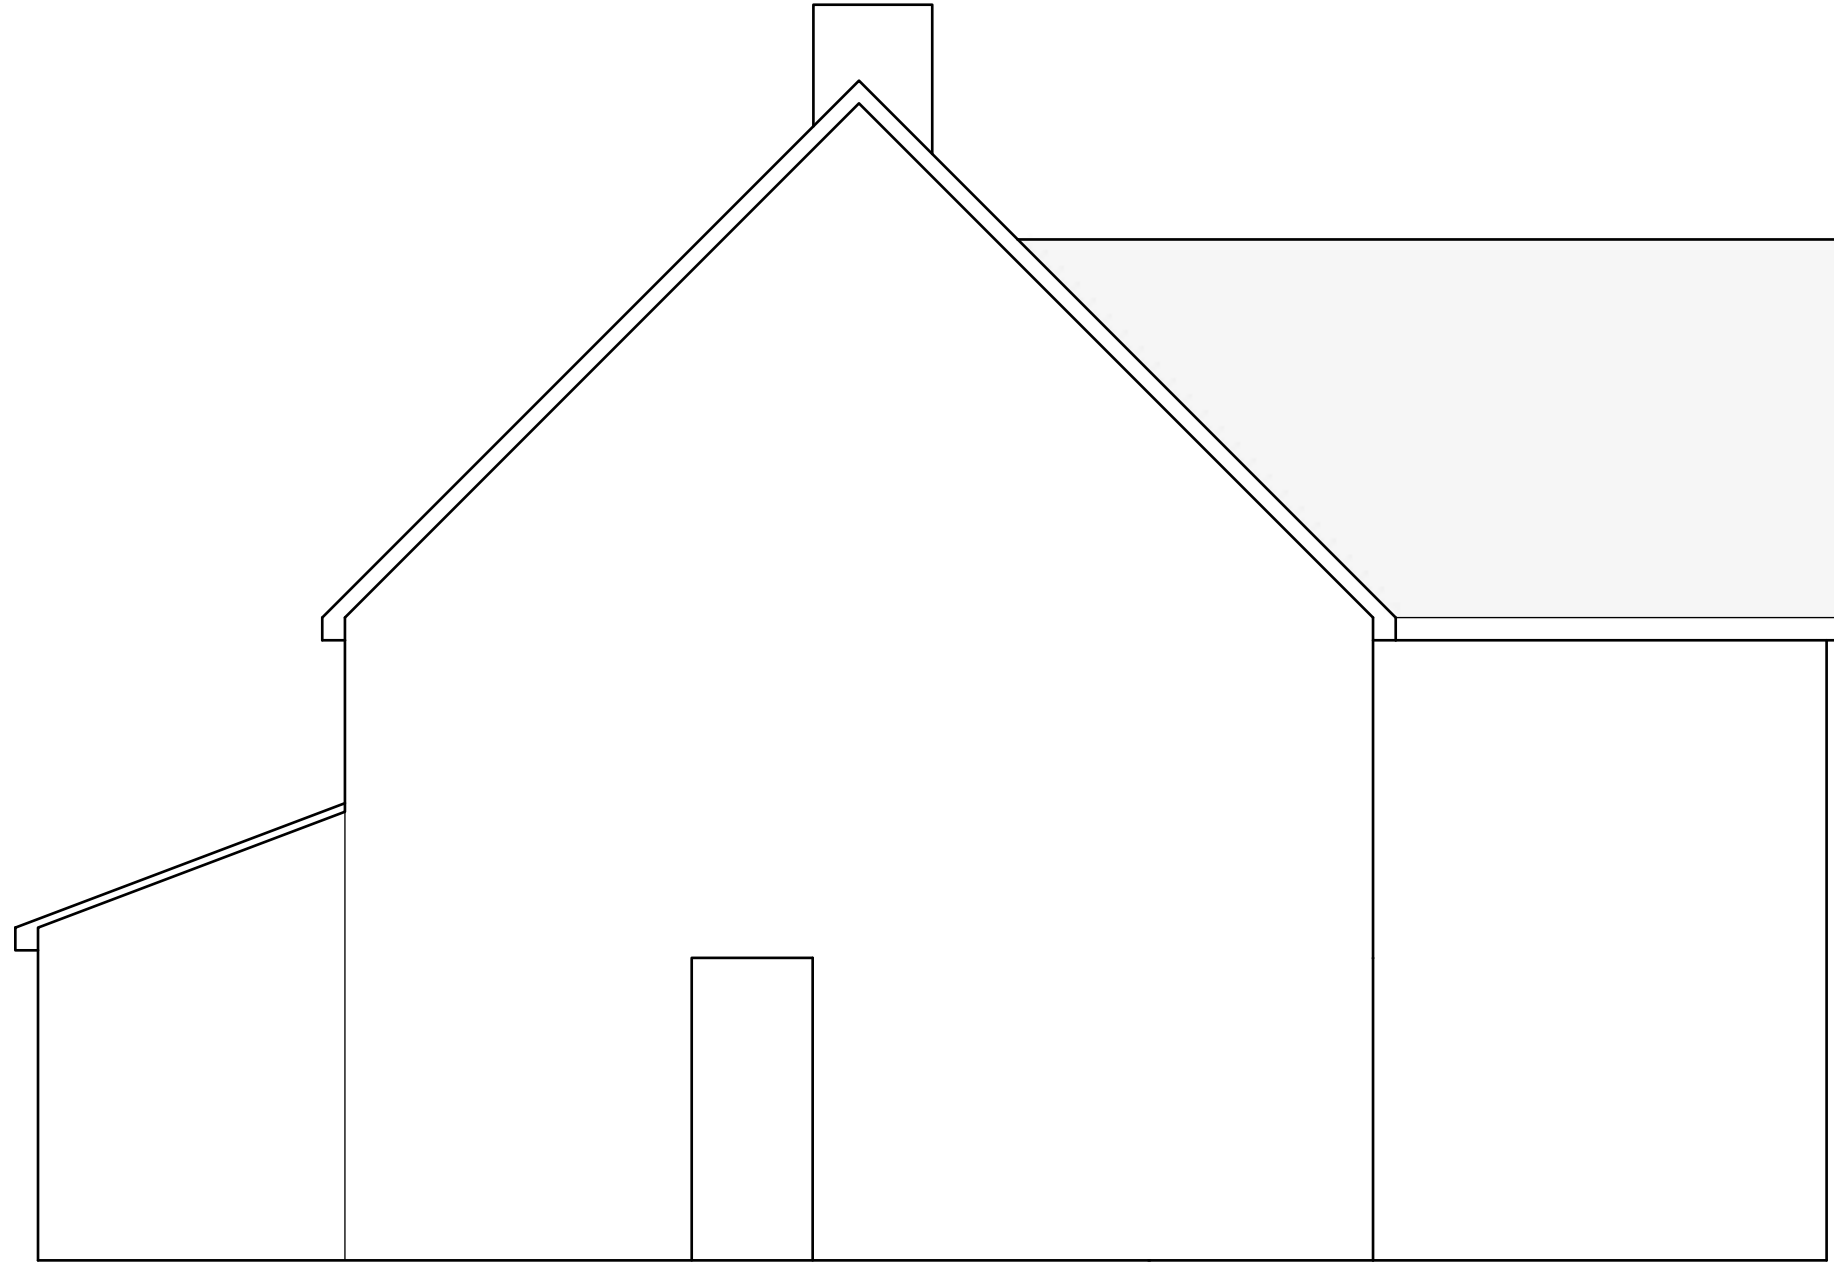

Scale 1:50

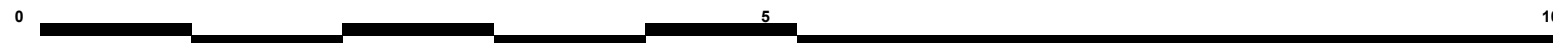

Existing