


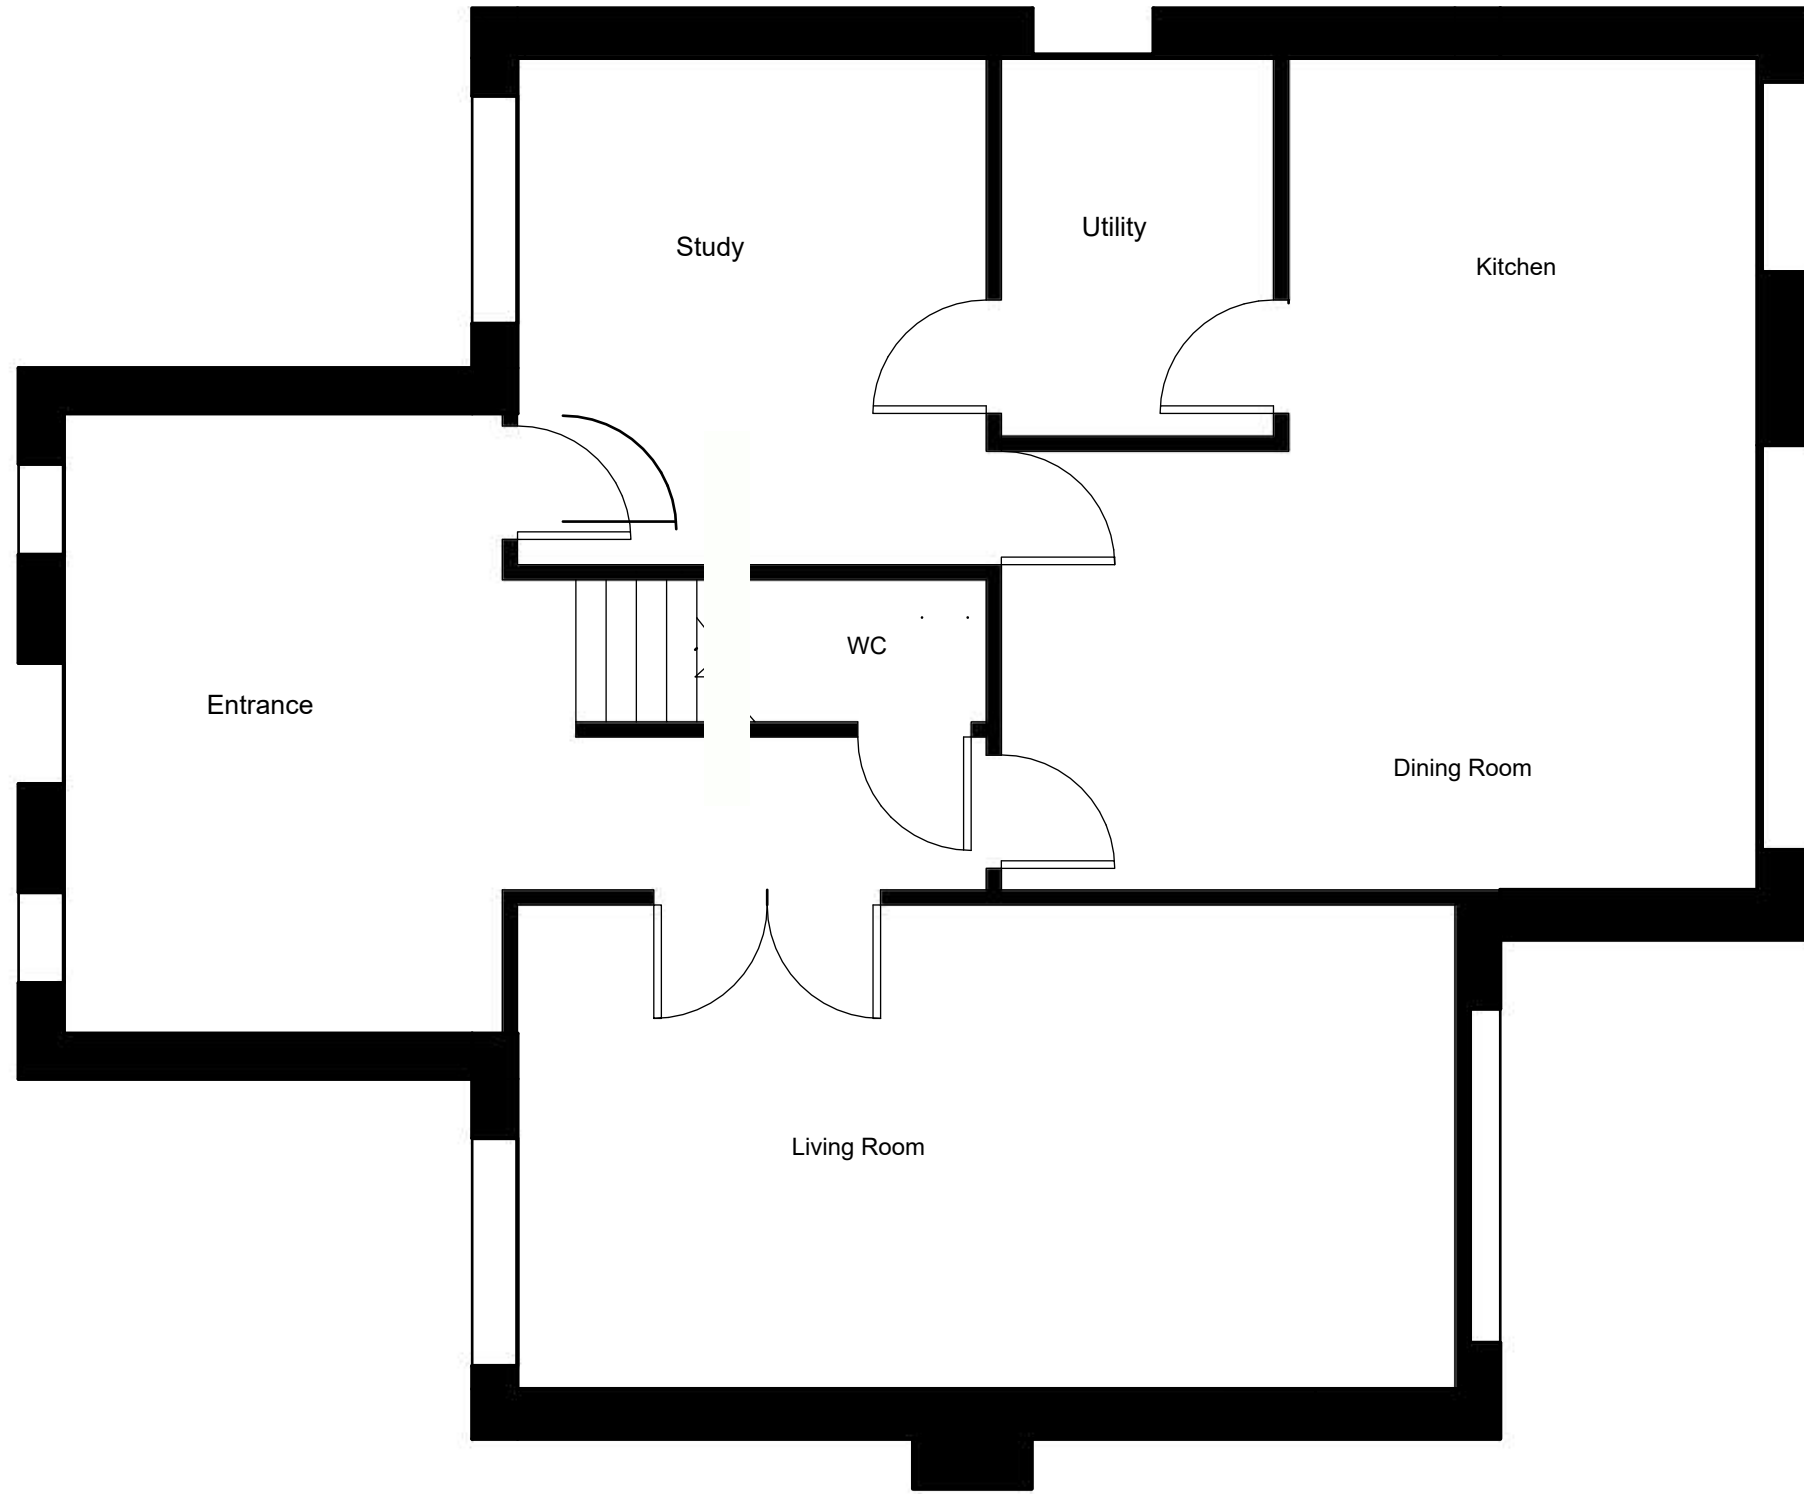


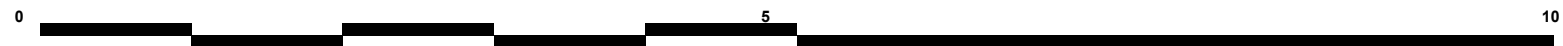

Scale 1:50

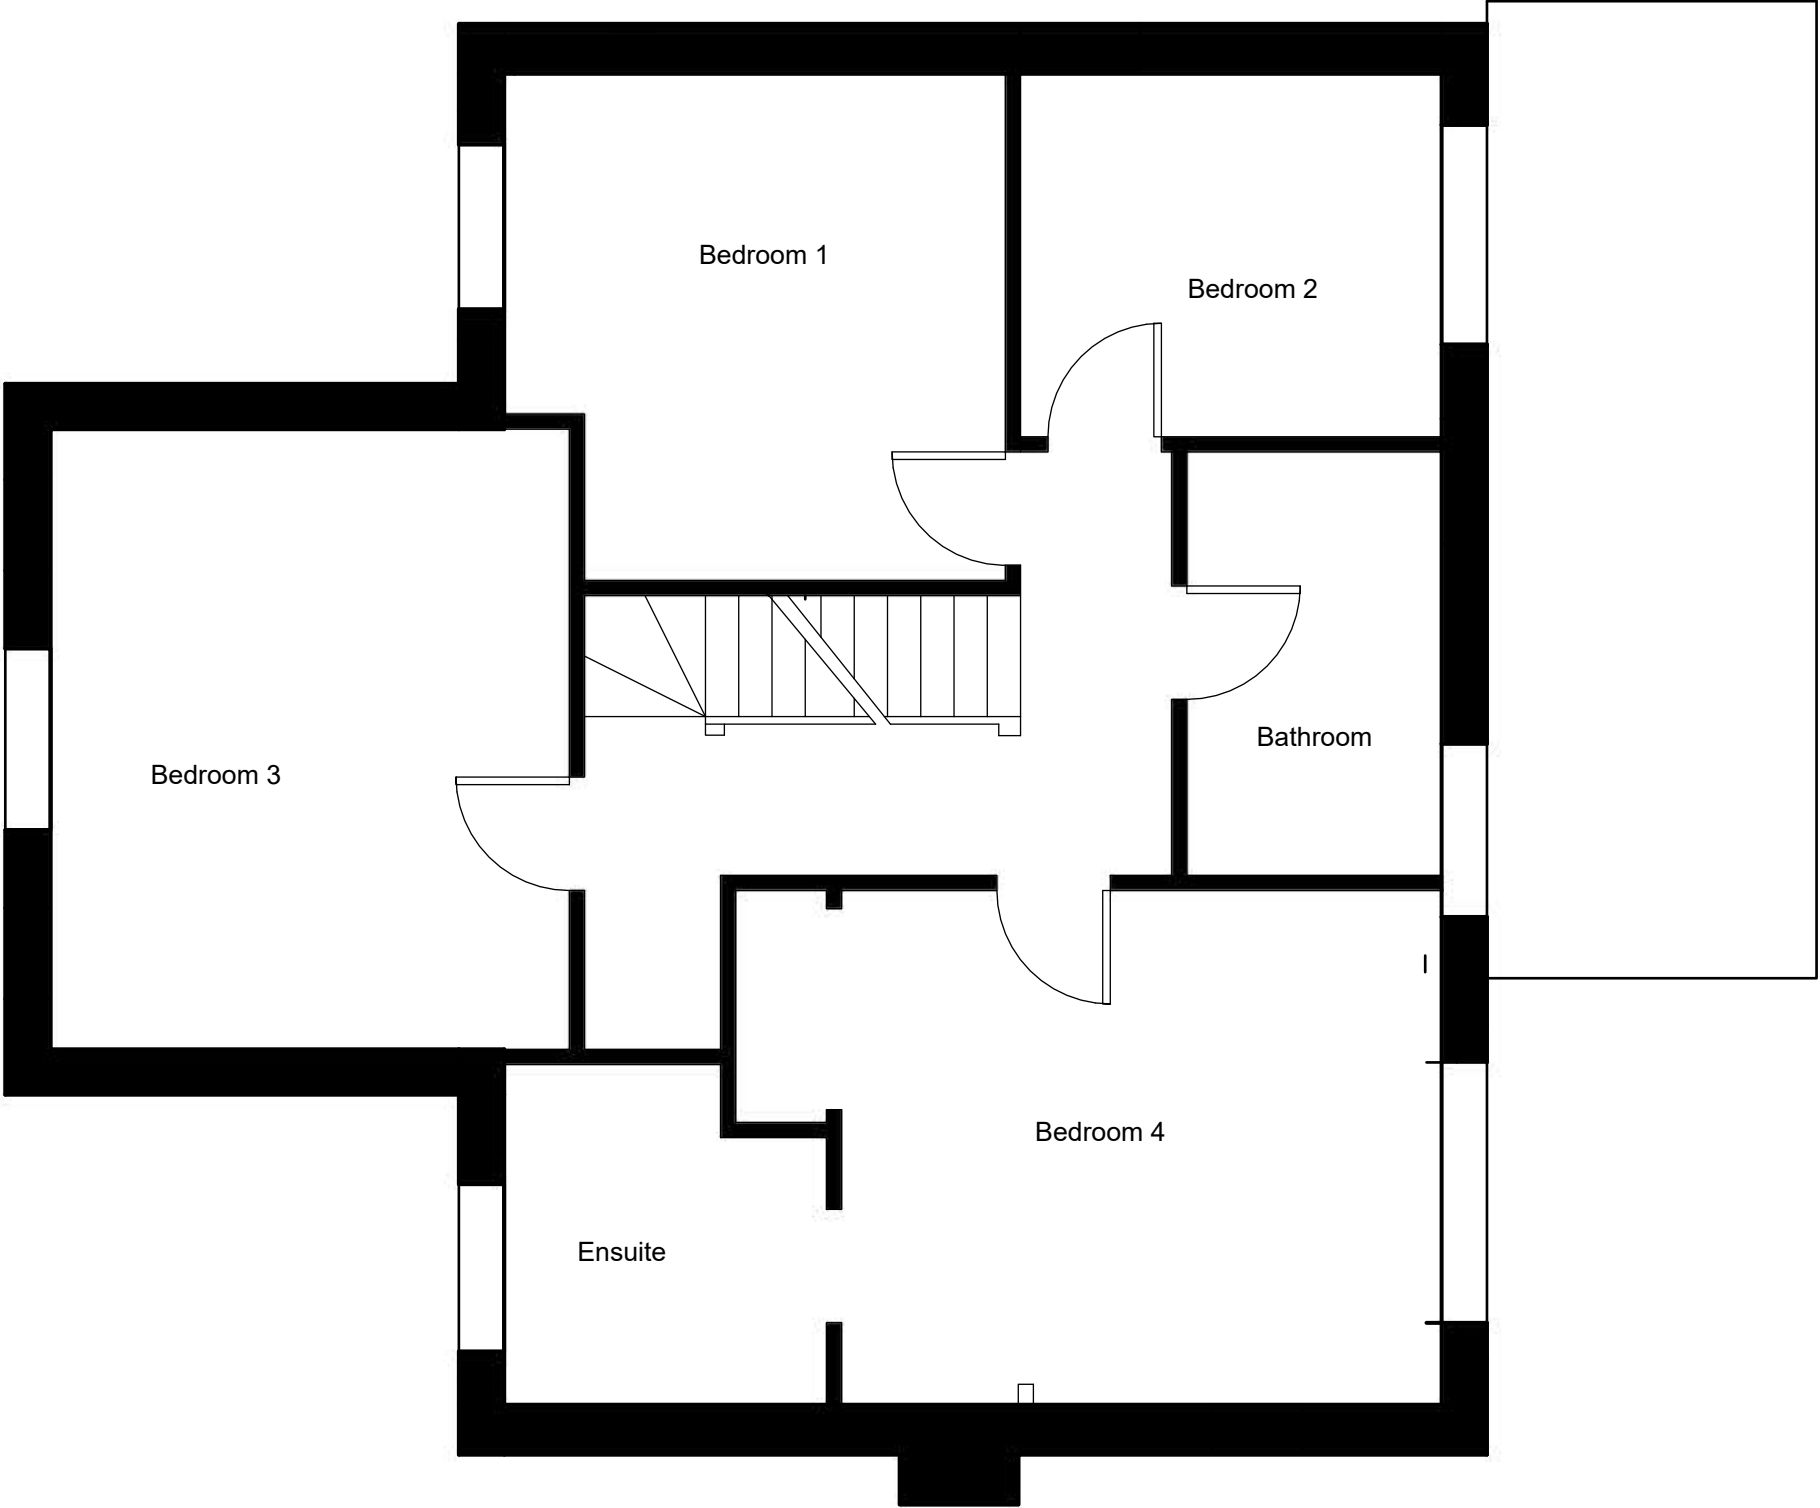


Proposed

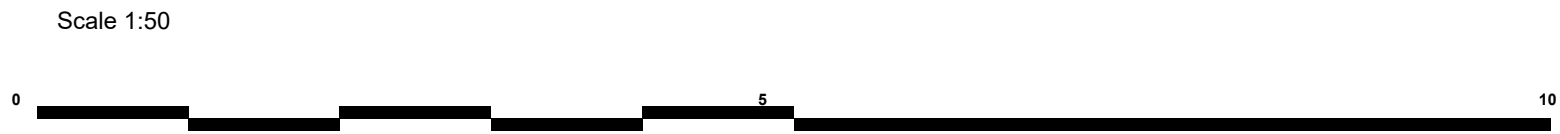

Proposed




Scale 1:50

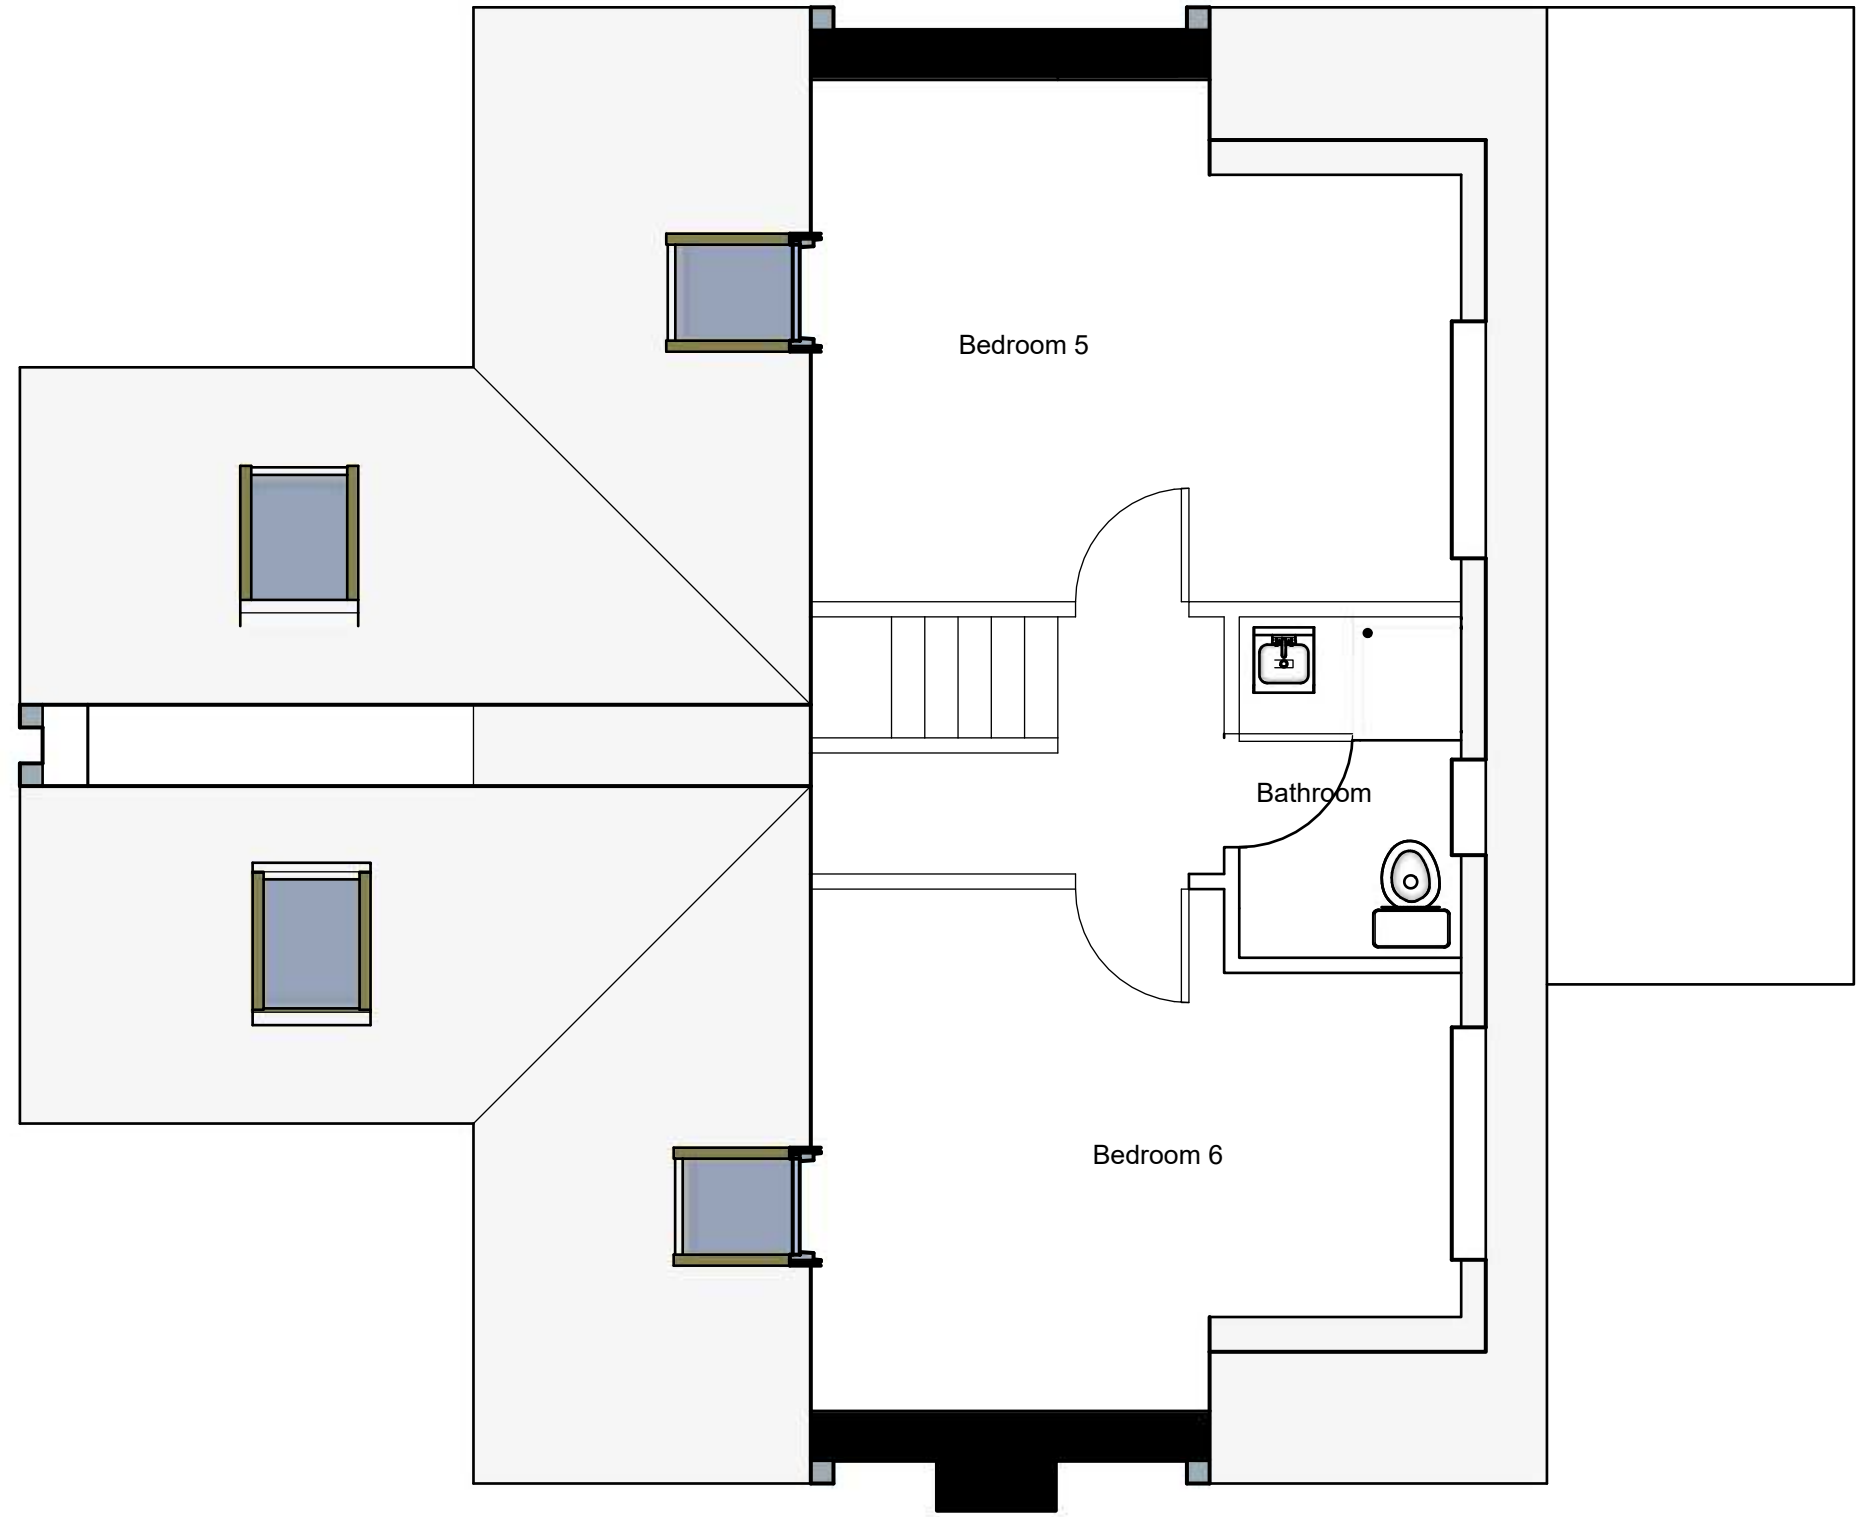

Proposed




Scale 1:50

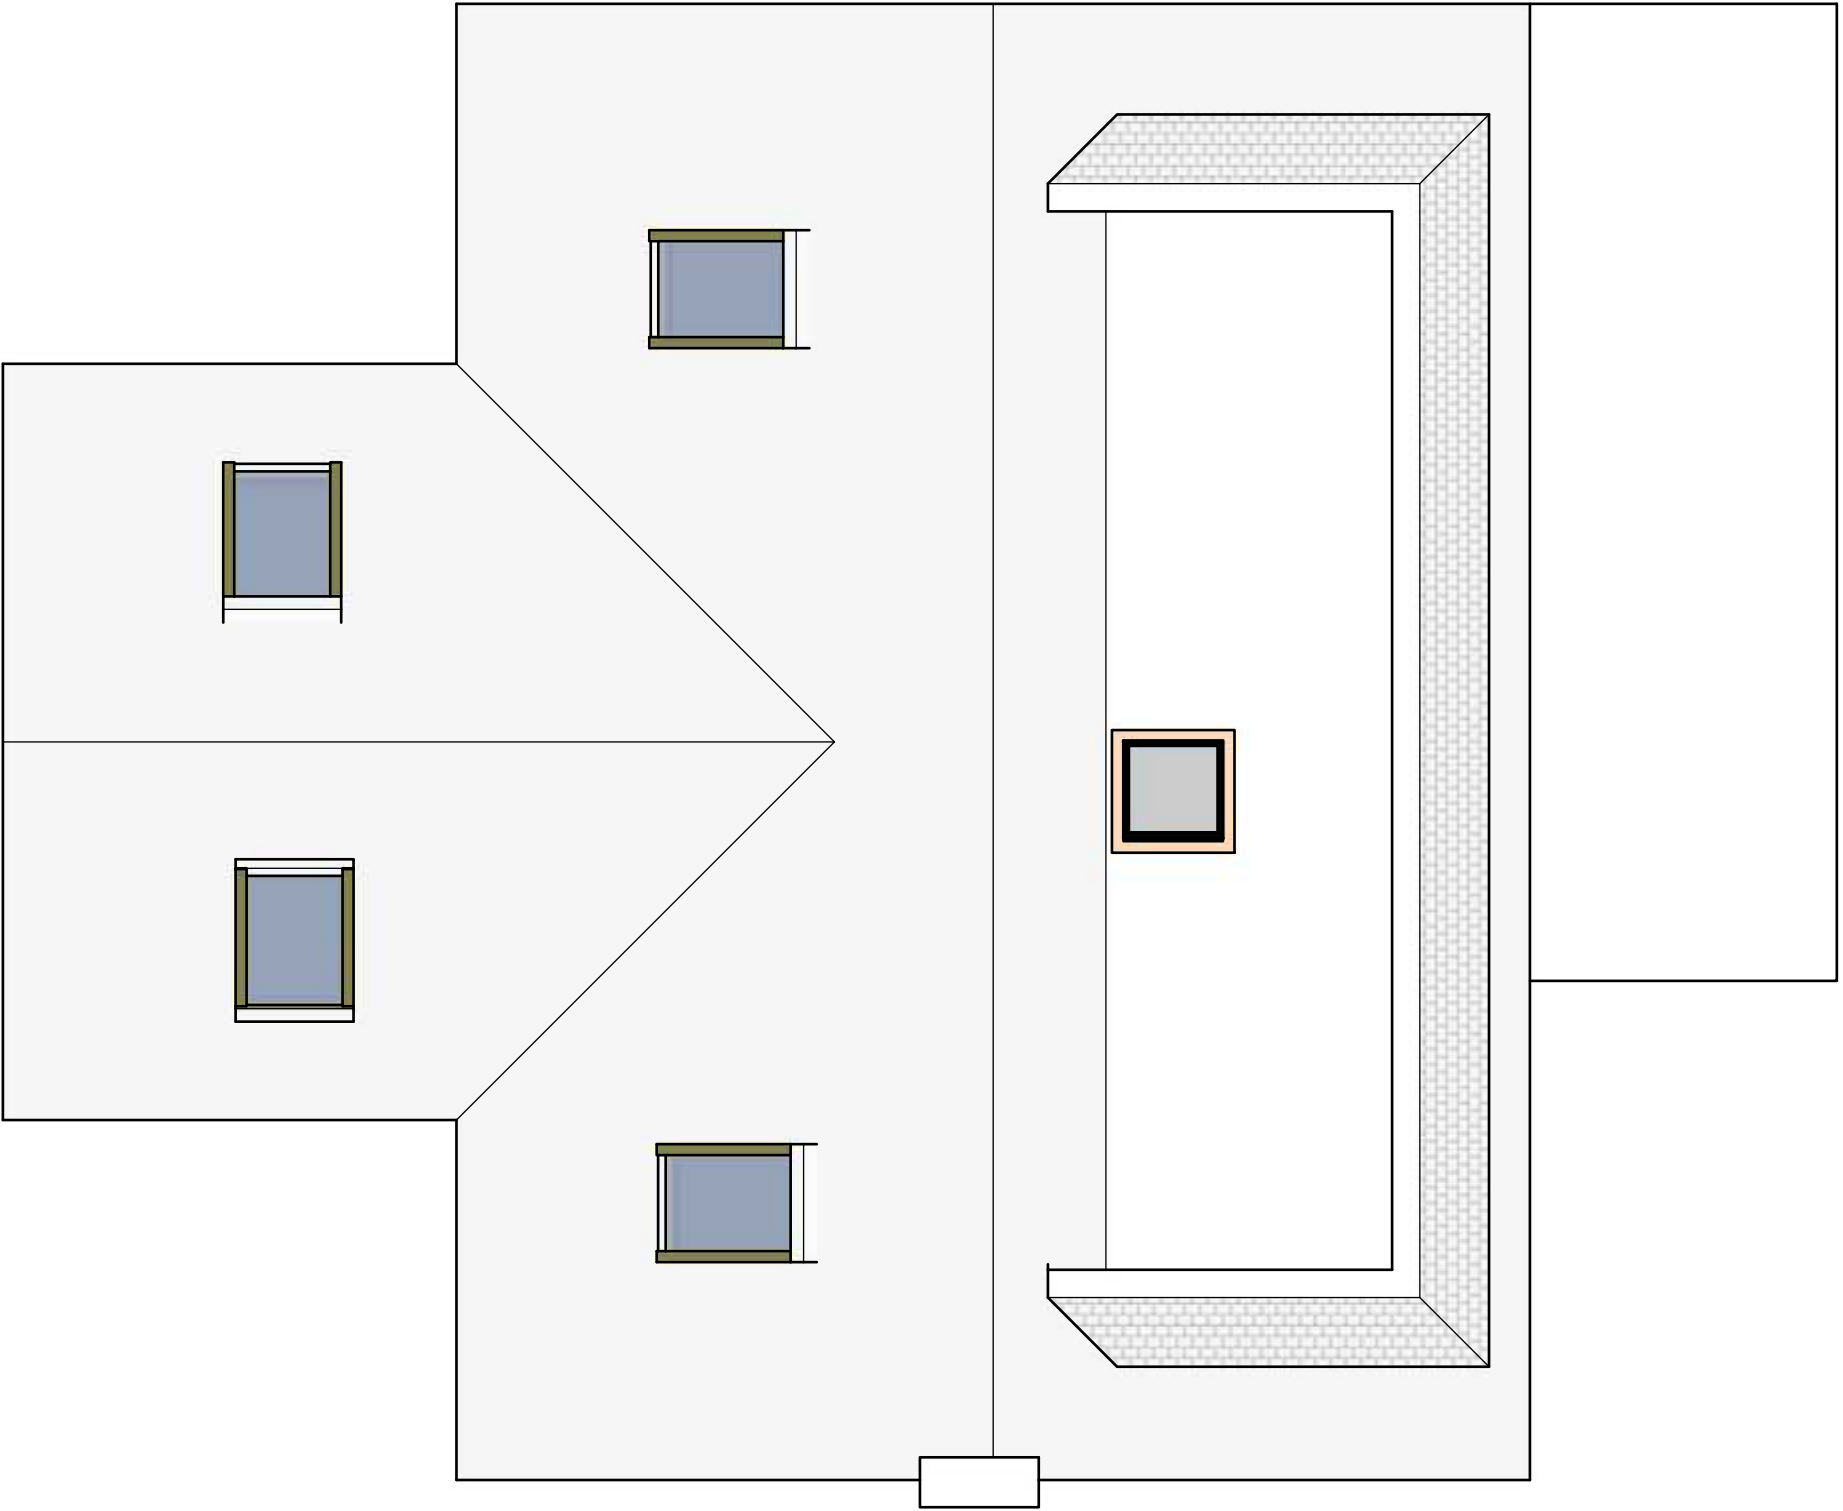

Proposed




Scale 1:50

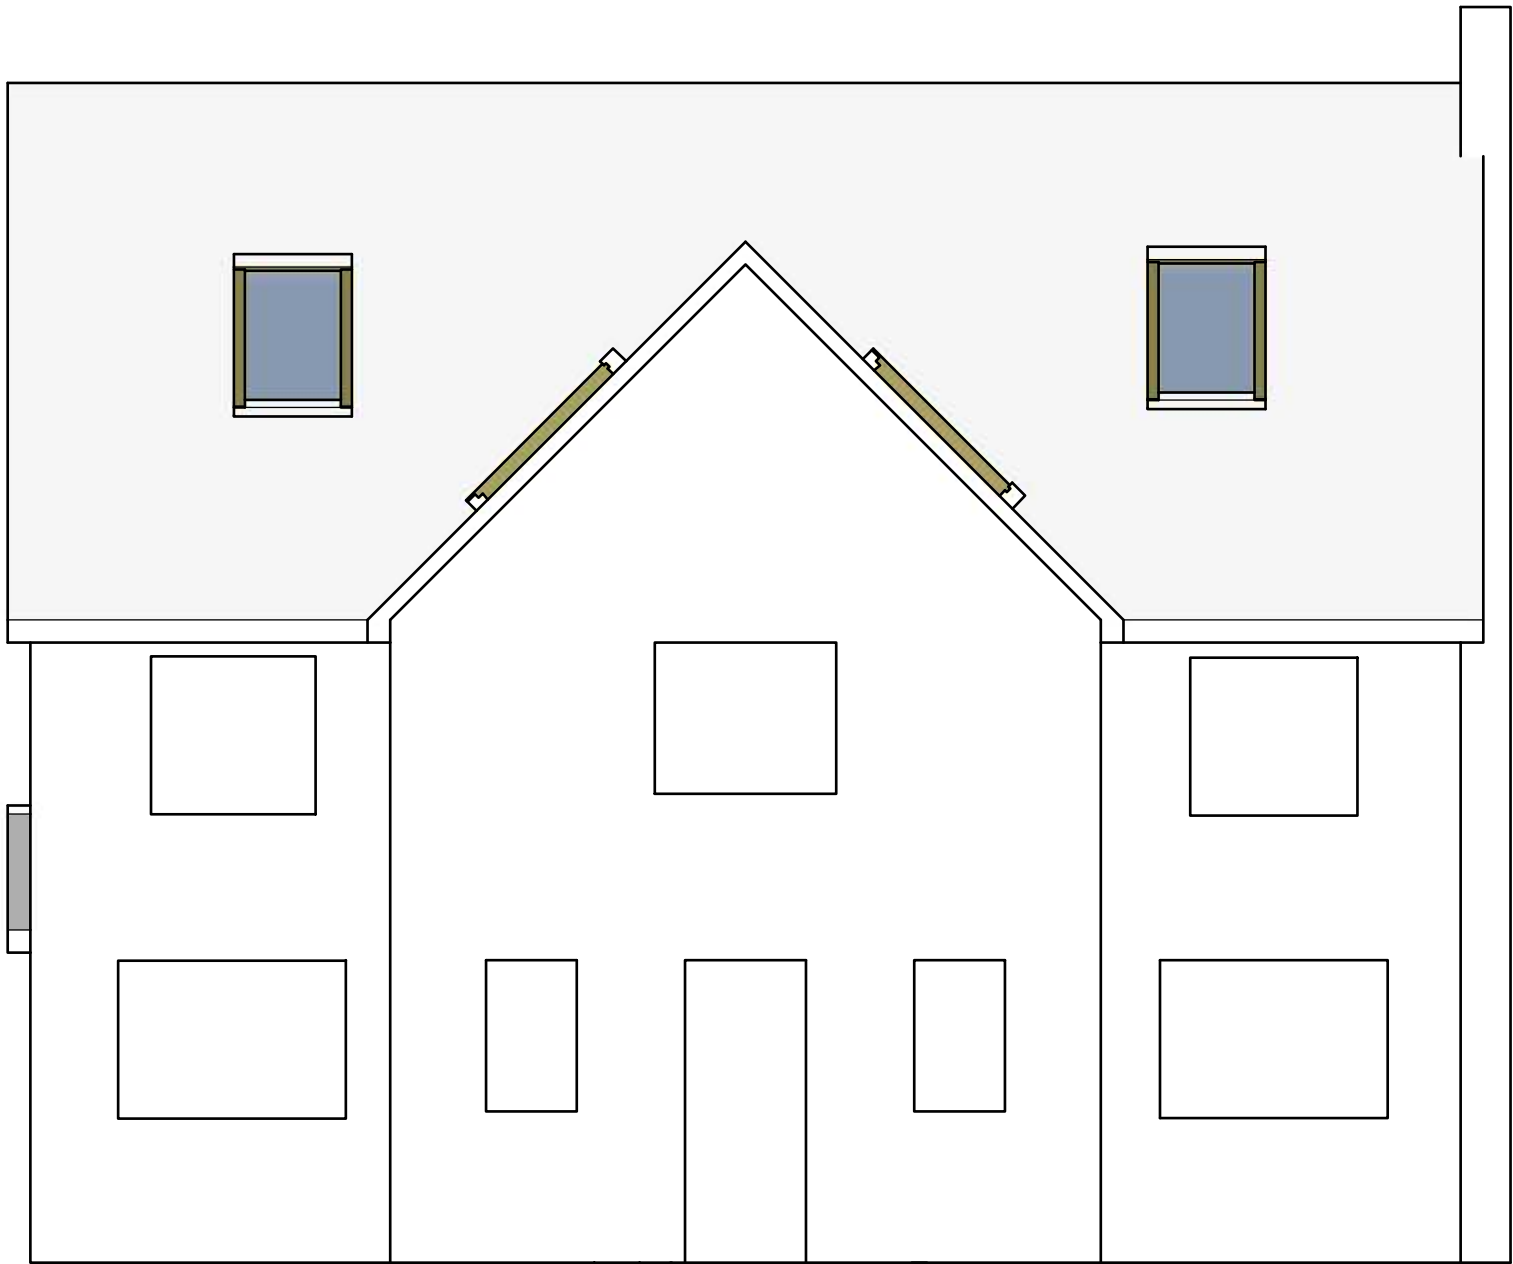


Proposed




Scale 1:50

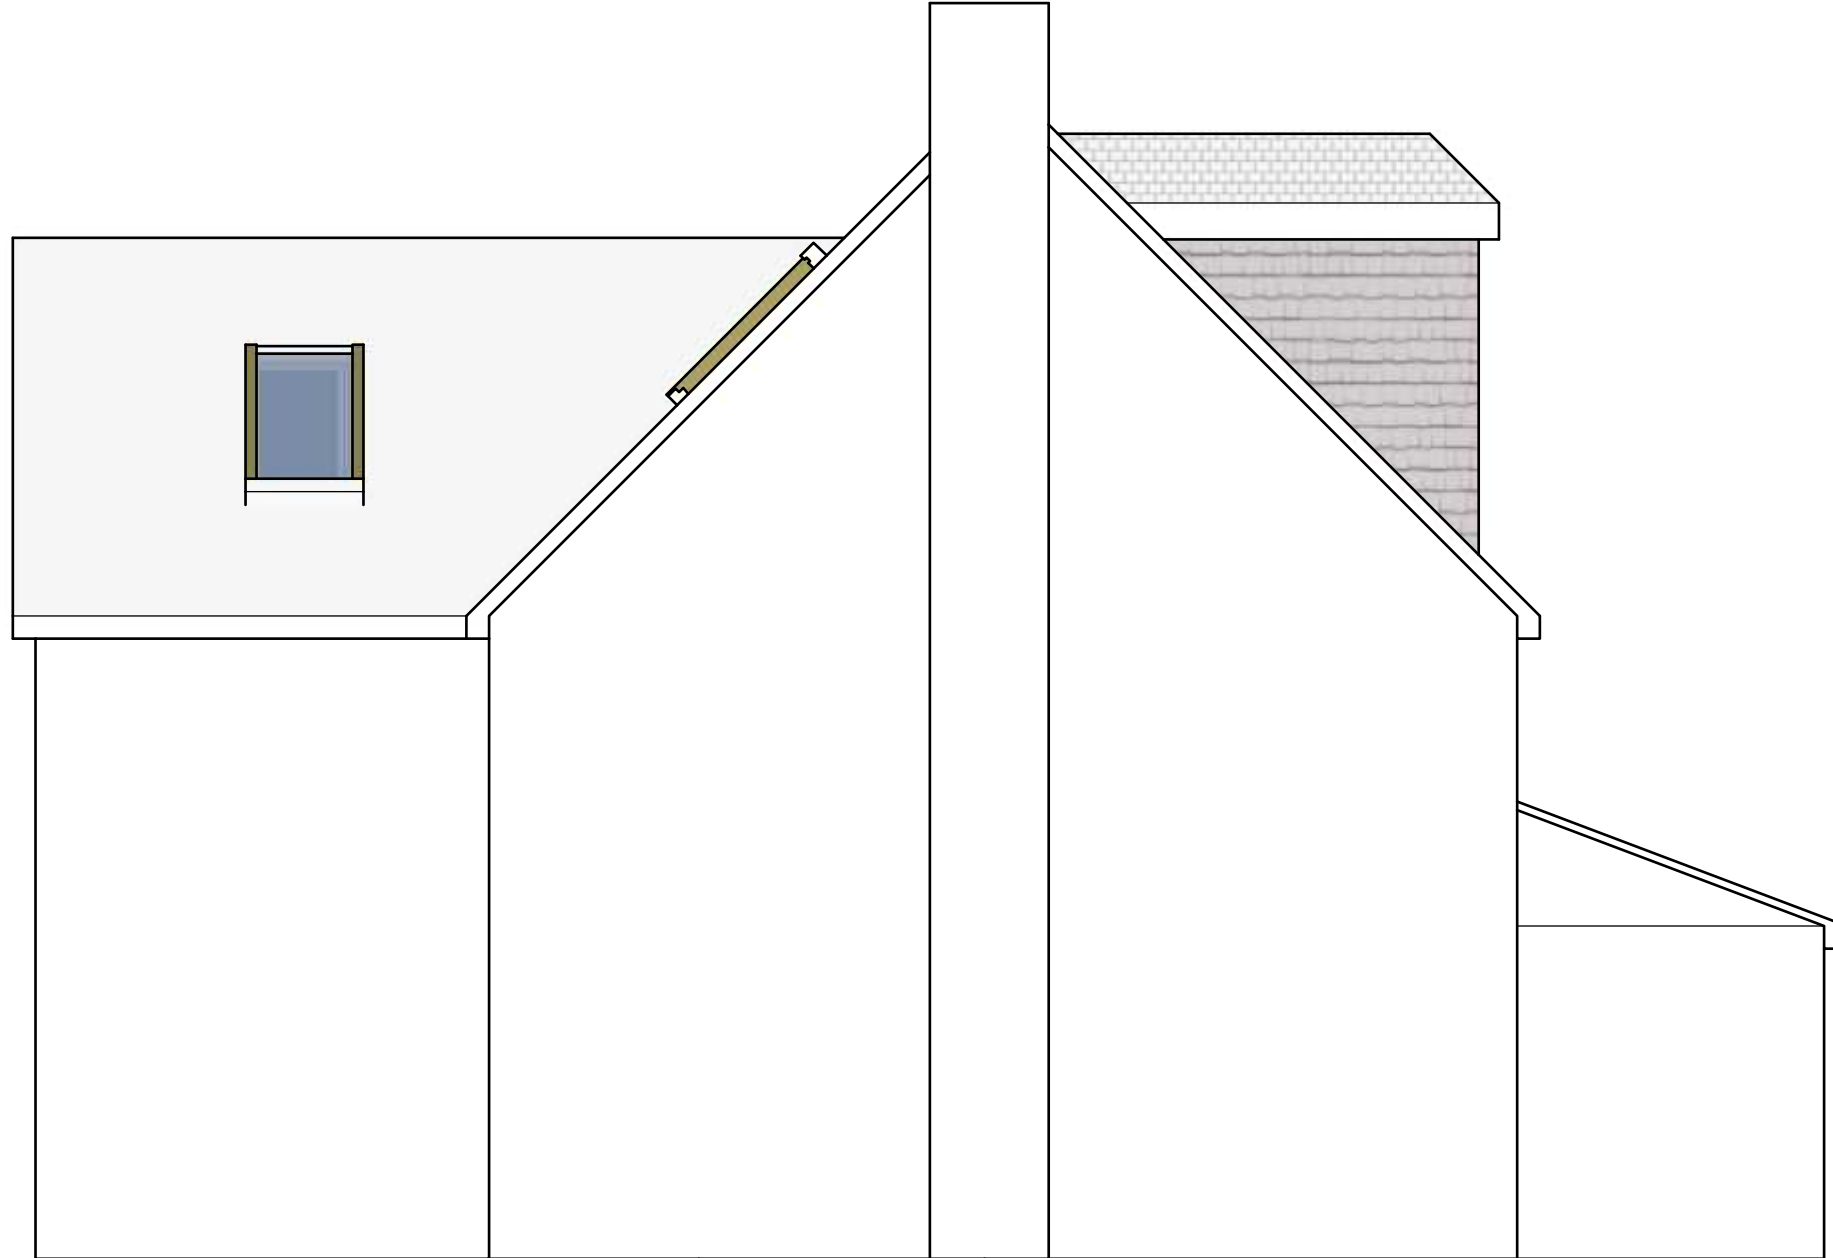


Proposed

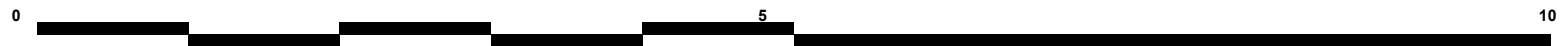


Scale 1:50

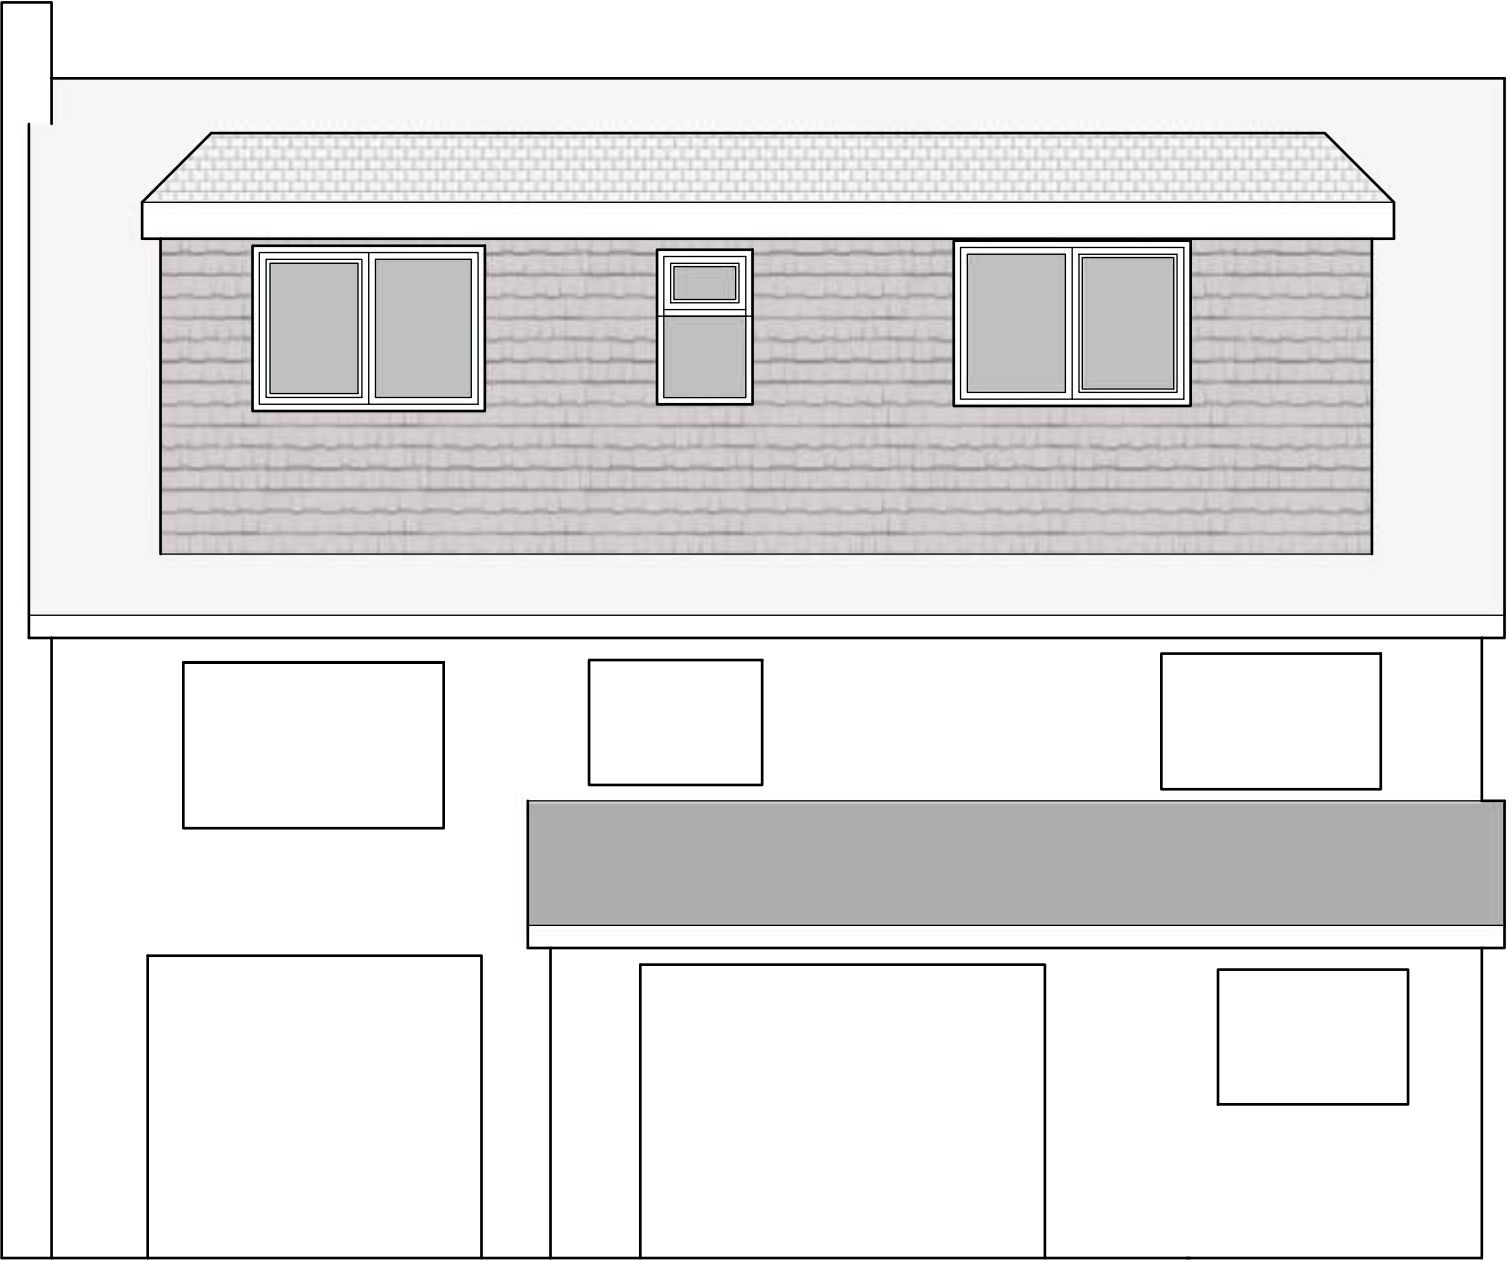

Proposed

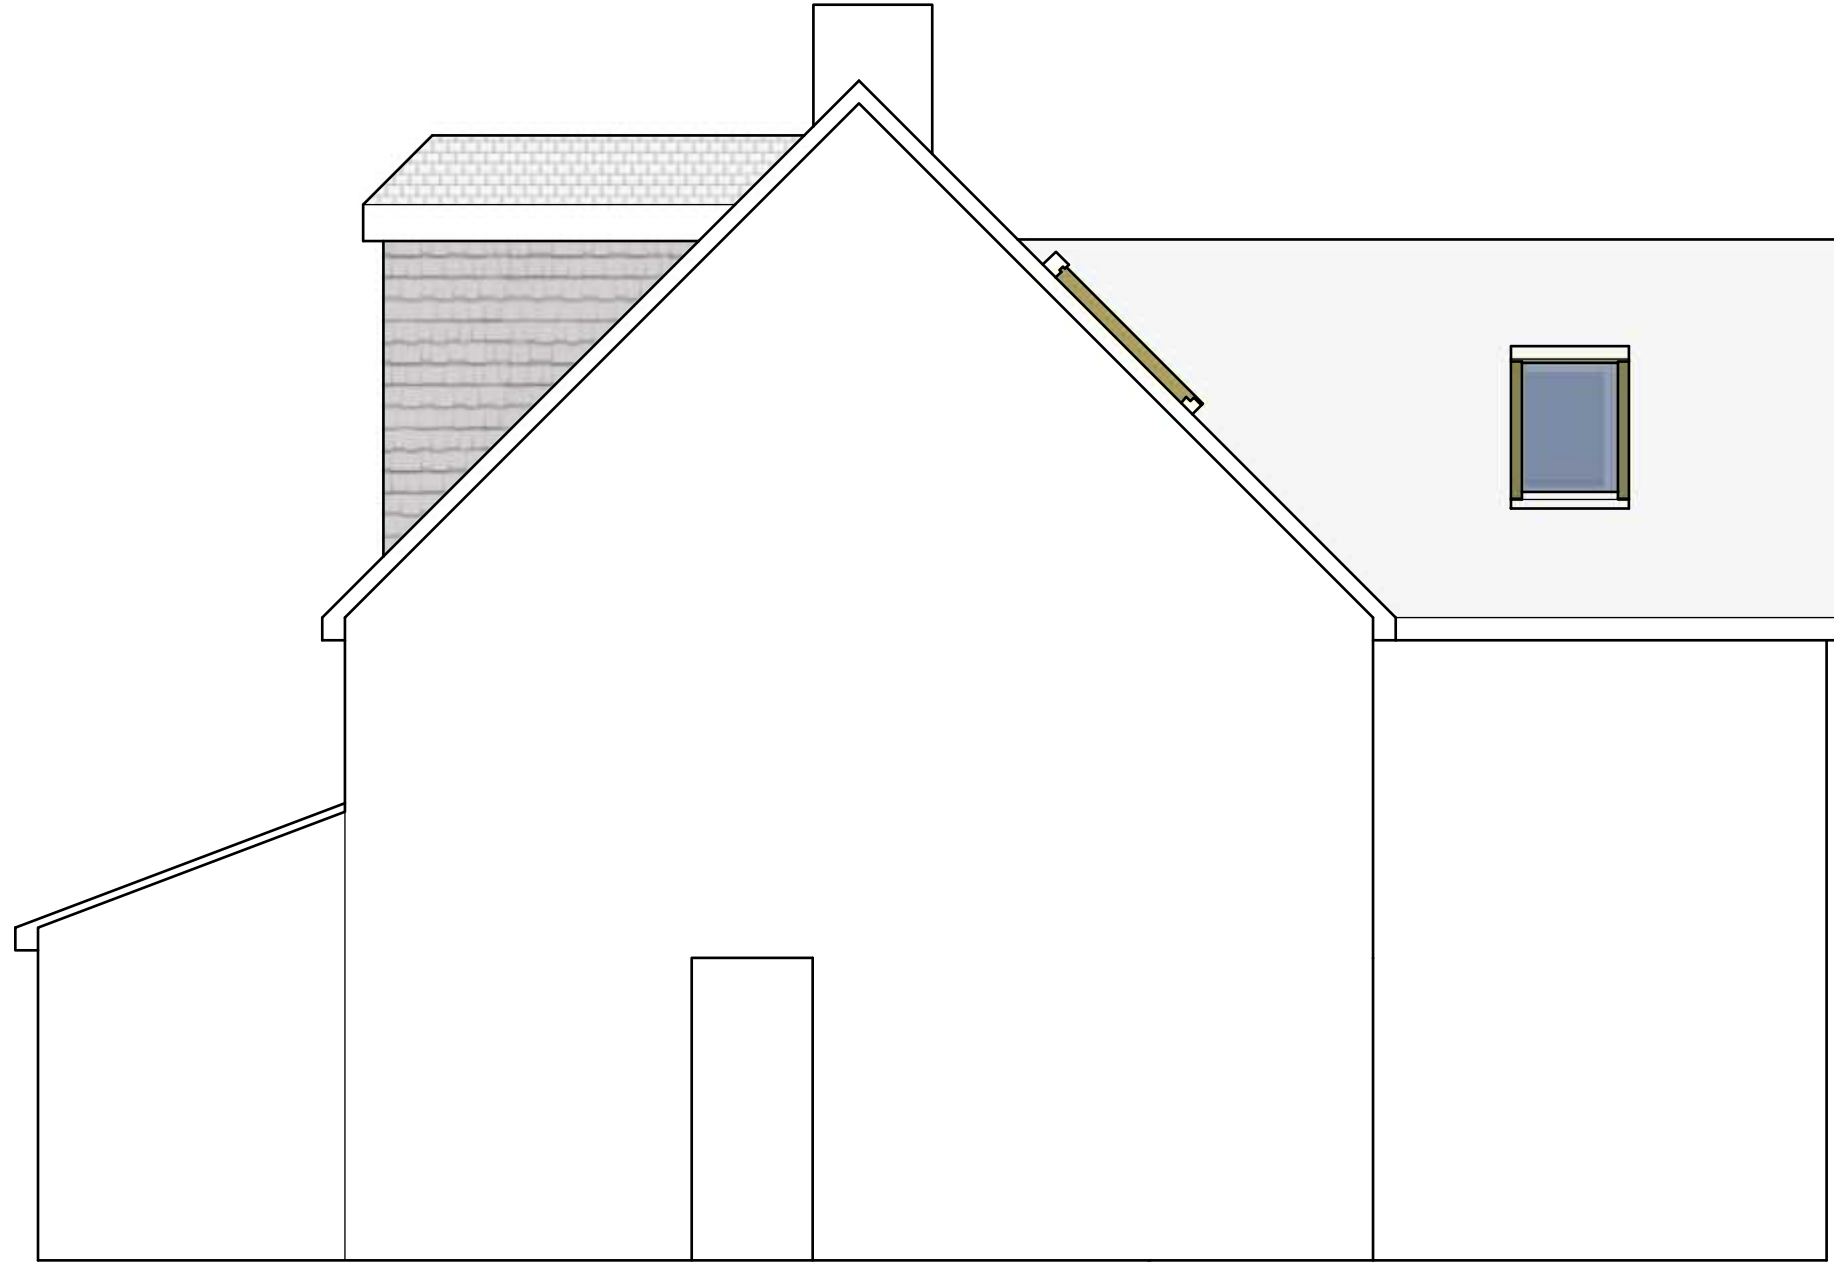

Scale 1:50

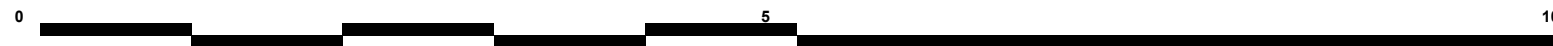

Proposed