



Rev	Description	Date

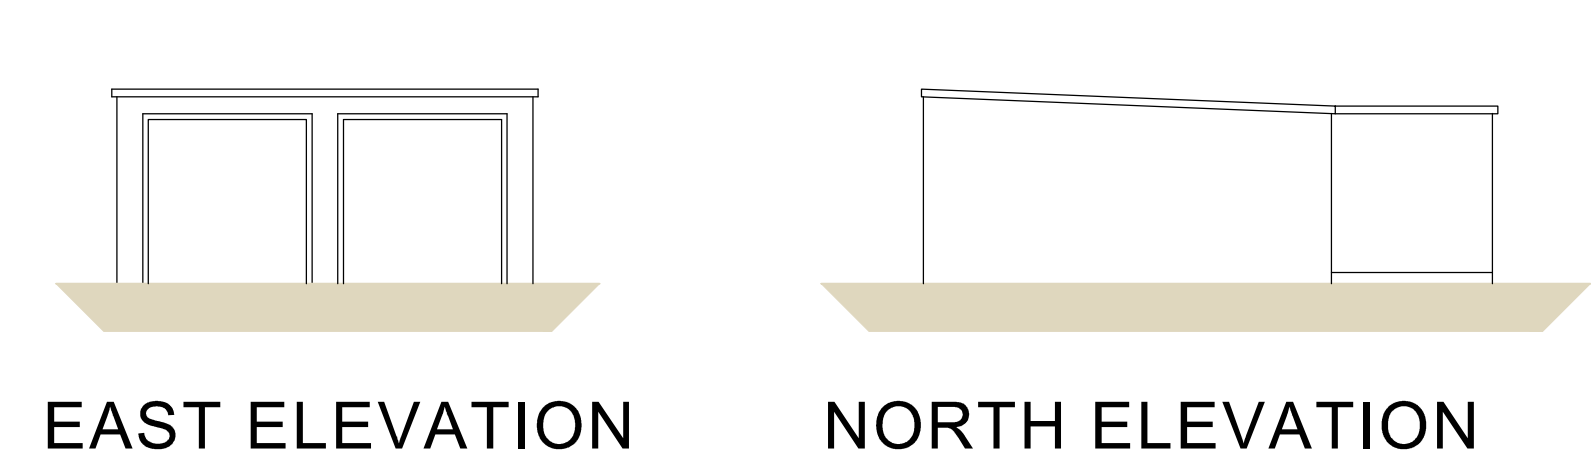


EAST ELEVATION

NORTH ELEVATION

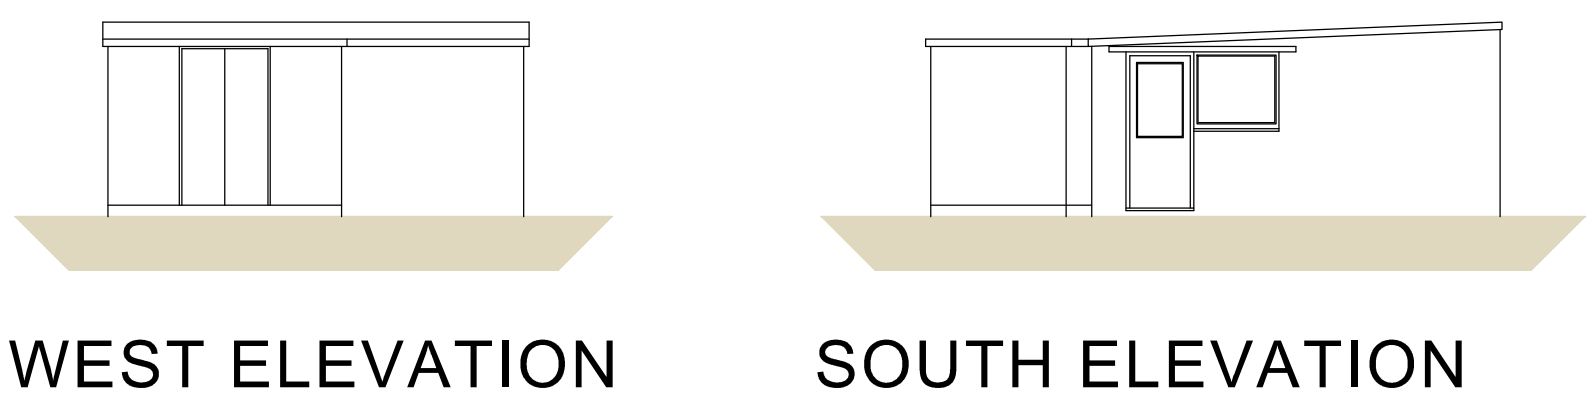


WEST ELEVATION


SOUTH ELEVATION

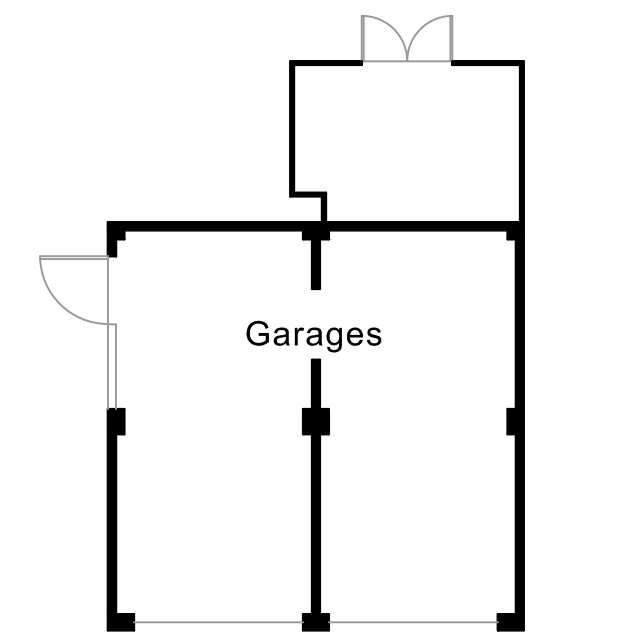

FLOOR PLAN

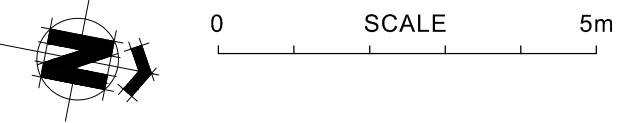


ORIGINAL

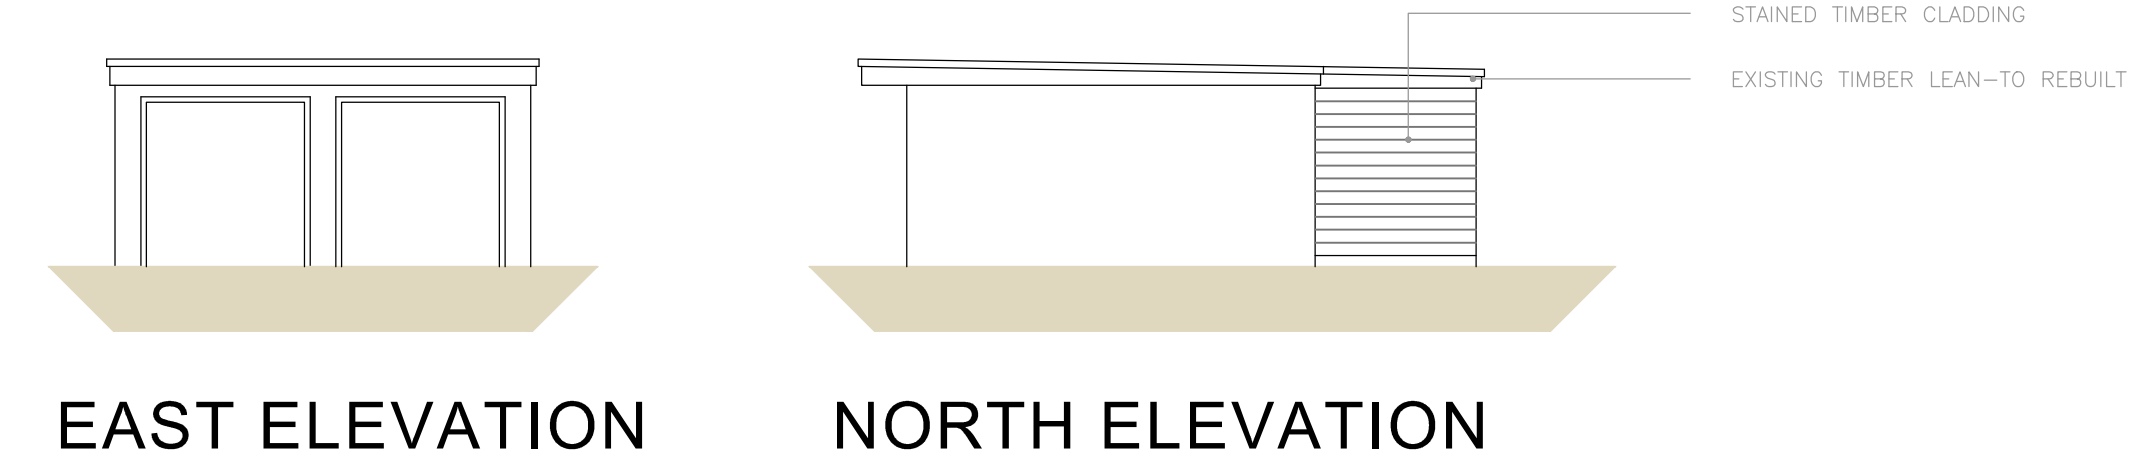


EAST ELEVATION

NORTH ELEVATION

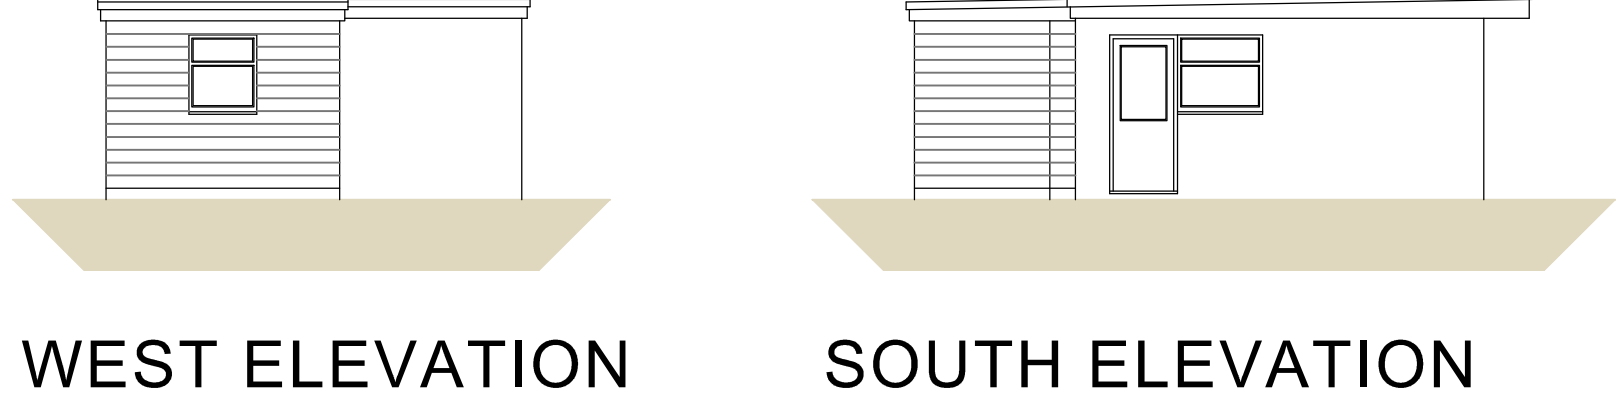

WEST ELEVATION

SOUTH ELEVATION

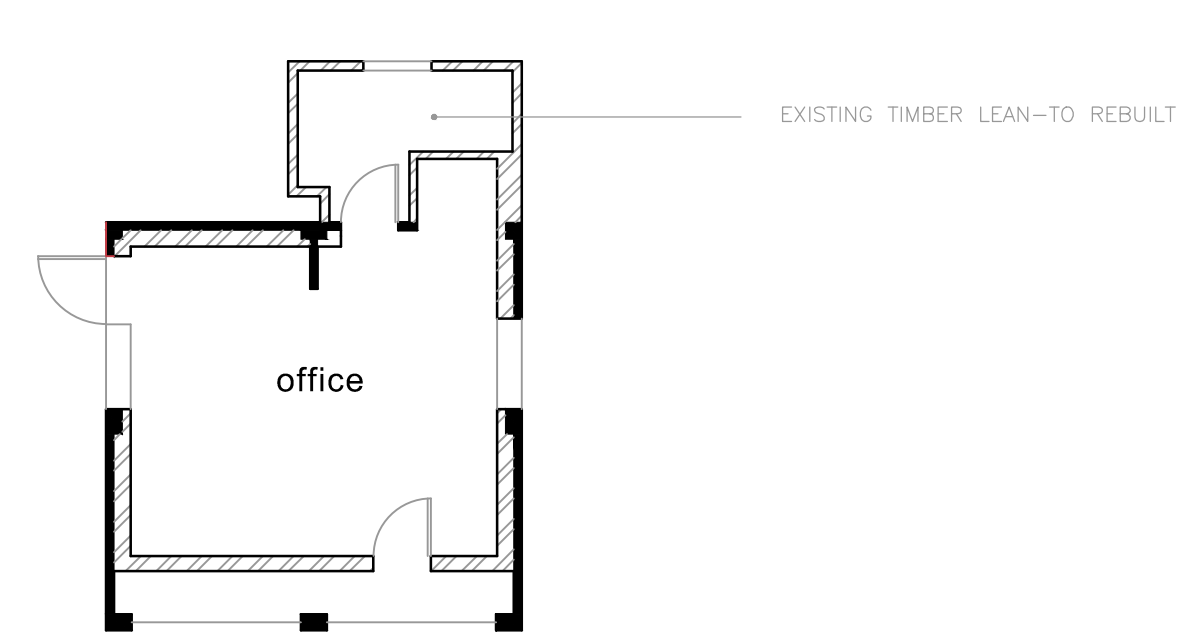

FLOOR PLAN

PROPOSED (existing)

AVES

ARCHITECTURAL

architecture
and planning

CLIENT **Mr & Mrs B Williams**
115 Anstey Road
Alton
Hampshire
GU34 2RN
01420 543706
es162@btinternet.com

JOB **Proposed Alterations & Extensions at
21 Parkway, Crowthorne**

DRG **PROPOSED GARAGE ALTERATIONS**