





All dimensions are to be checked on site before work commences.
Figured dimensions to be taken in preference to scaled dimensions.
If in doubt please ask.
© Copyright reserved.

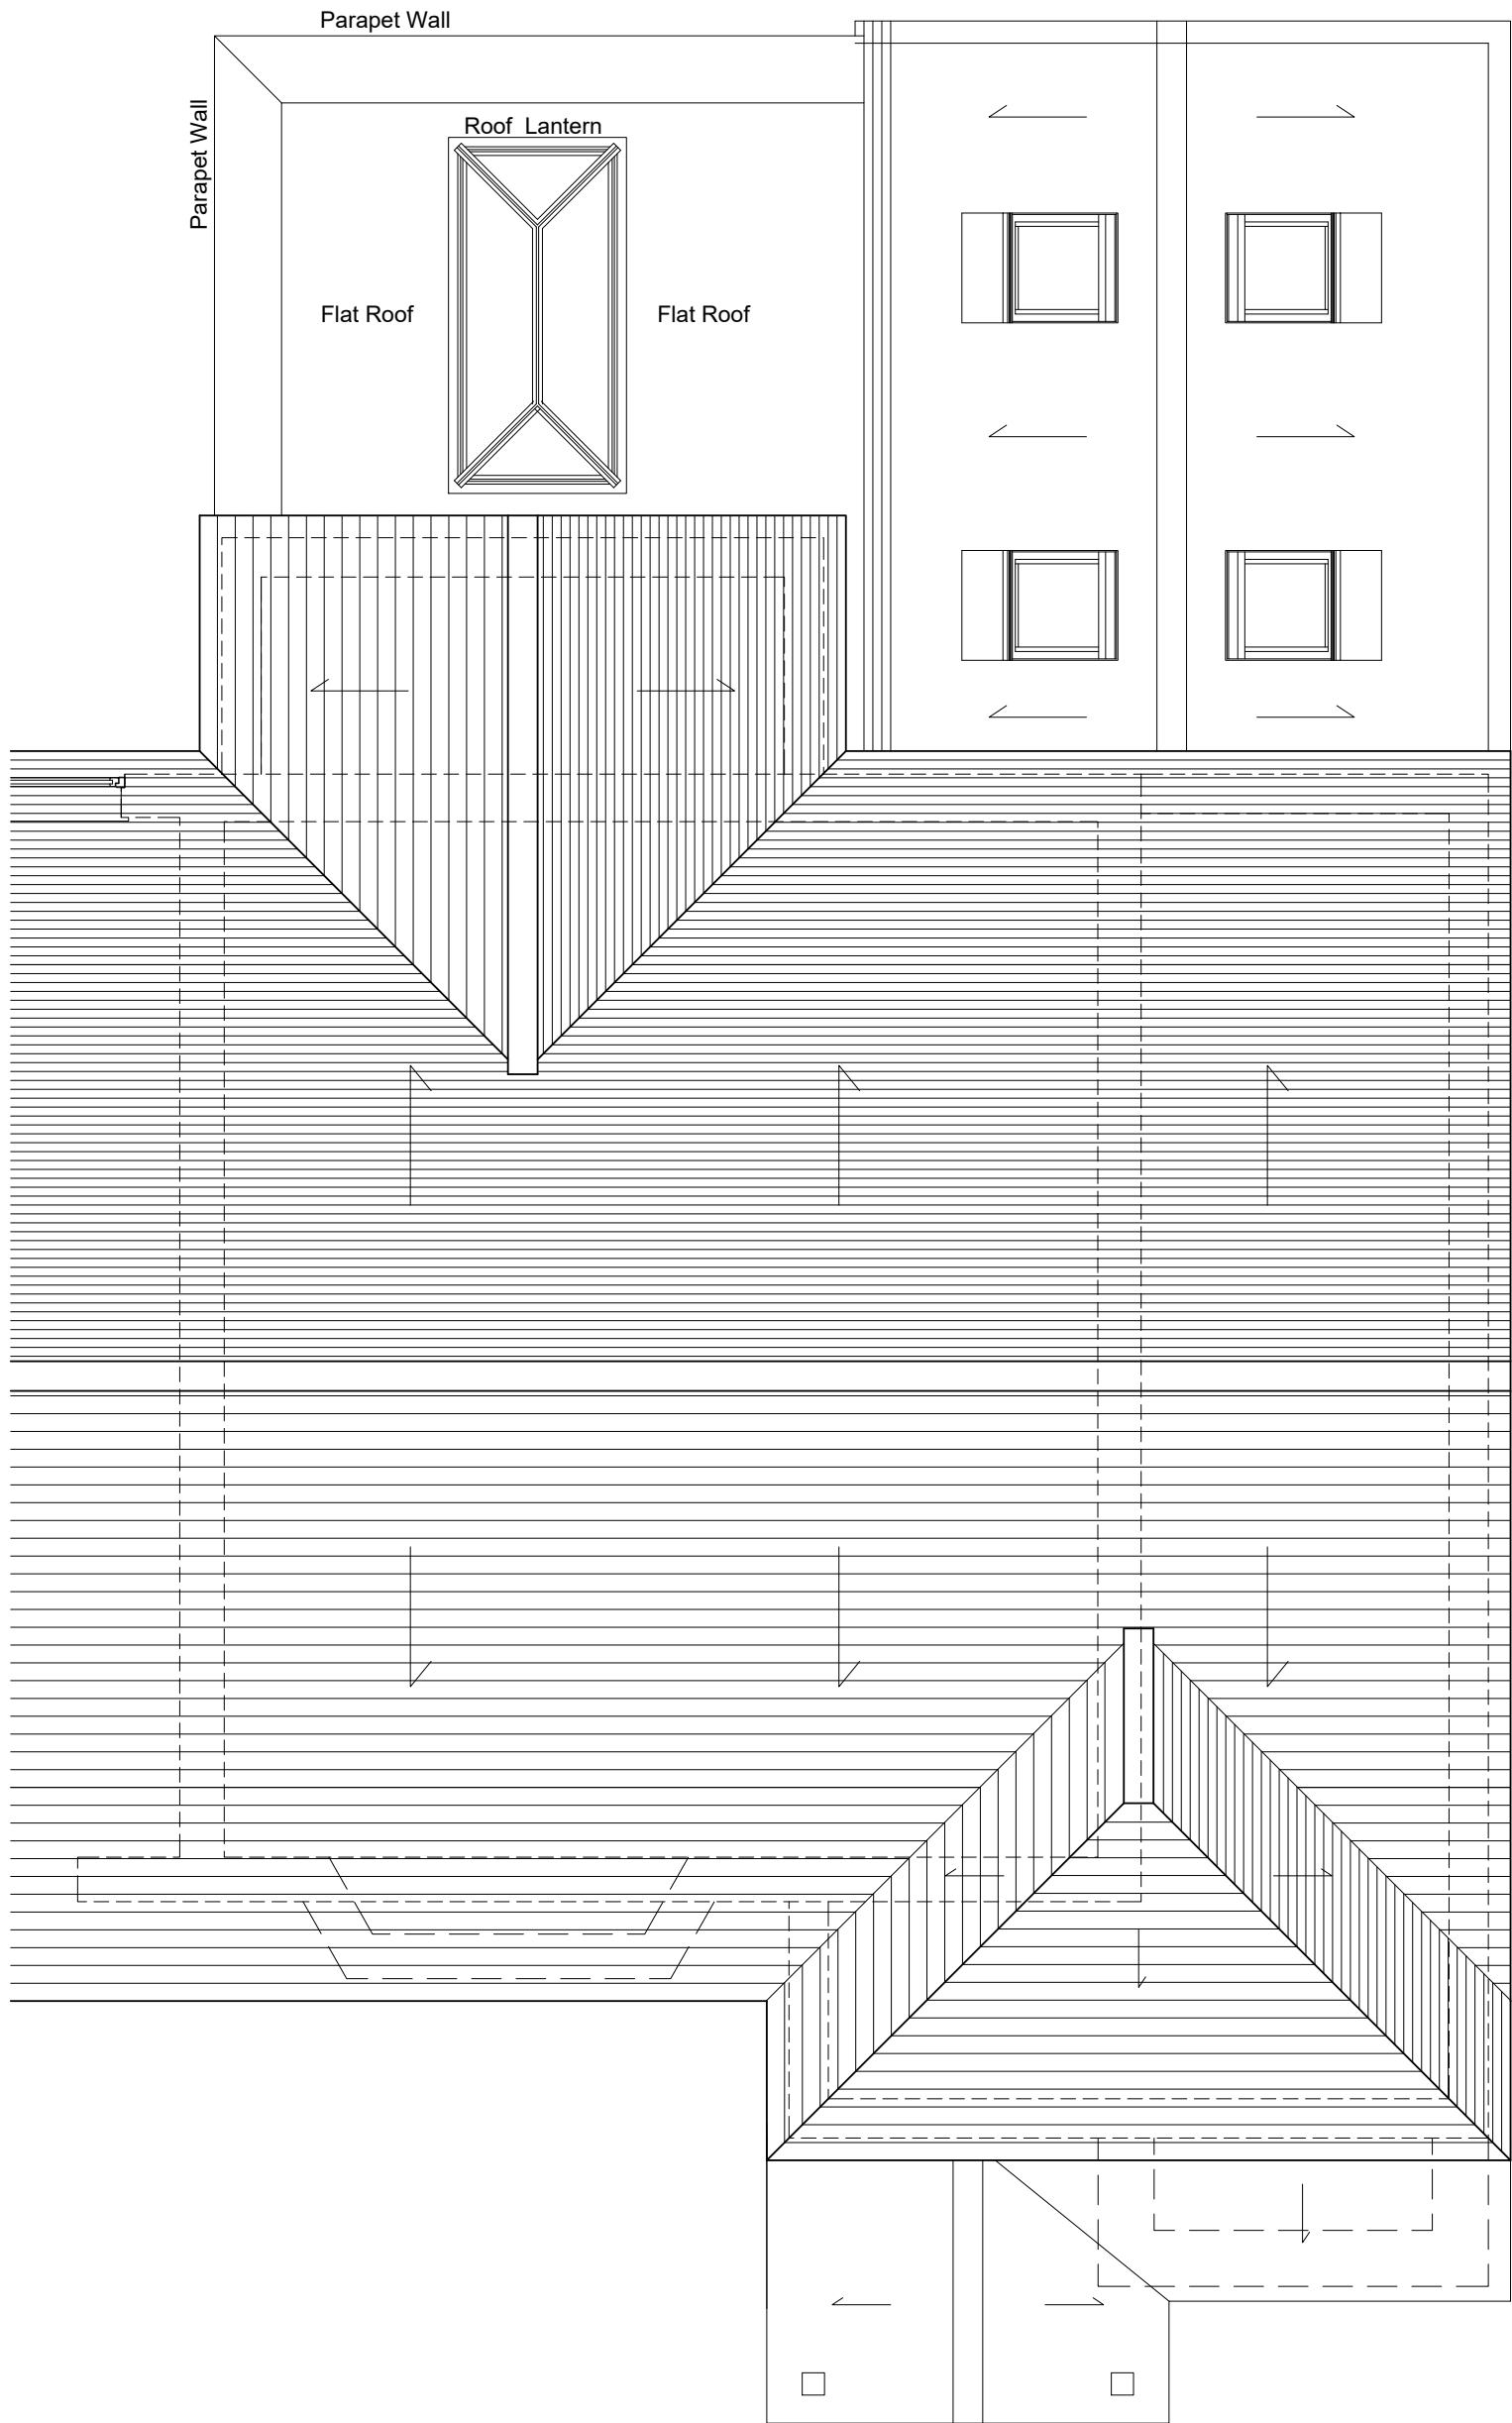

ROOF SCAPE PLAN As Proposed
Scale 1:50

 

ROOF SCAPE PLAN As Existing
Scale 1:50

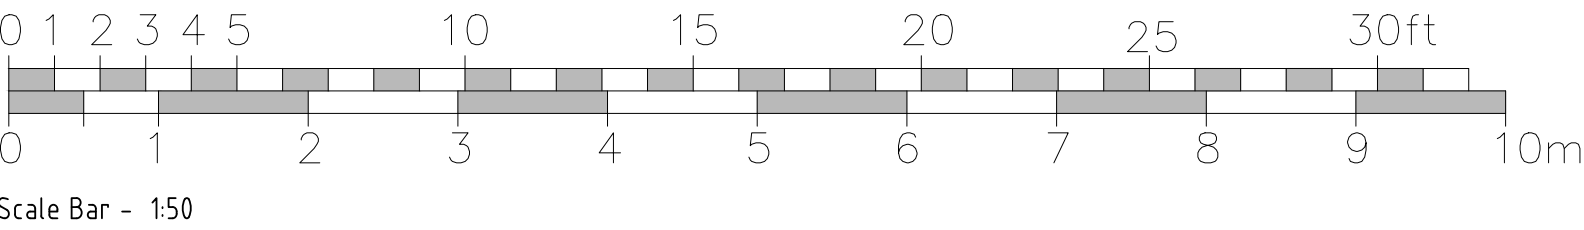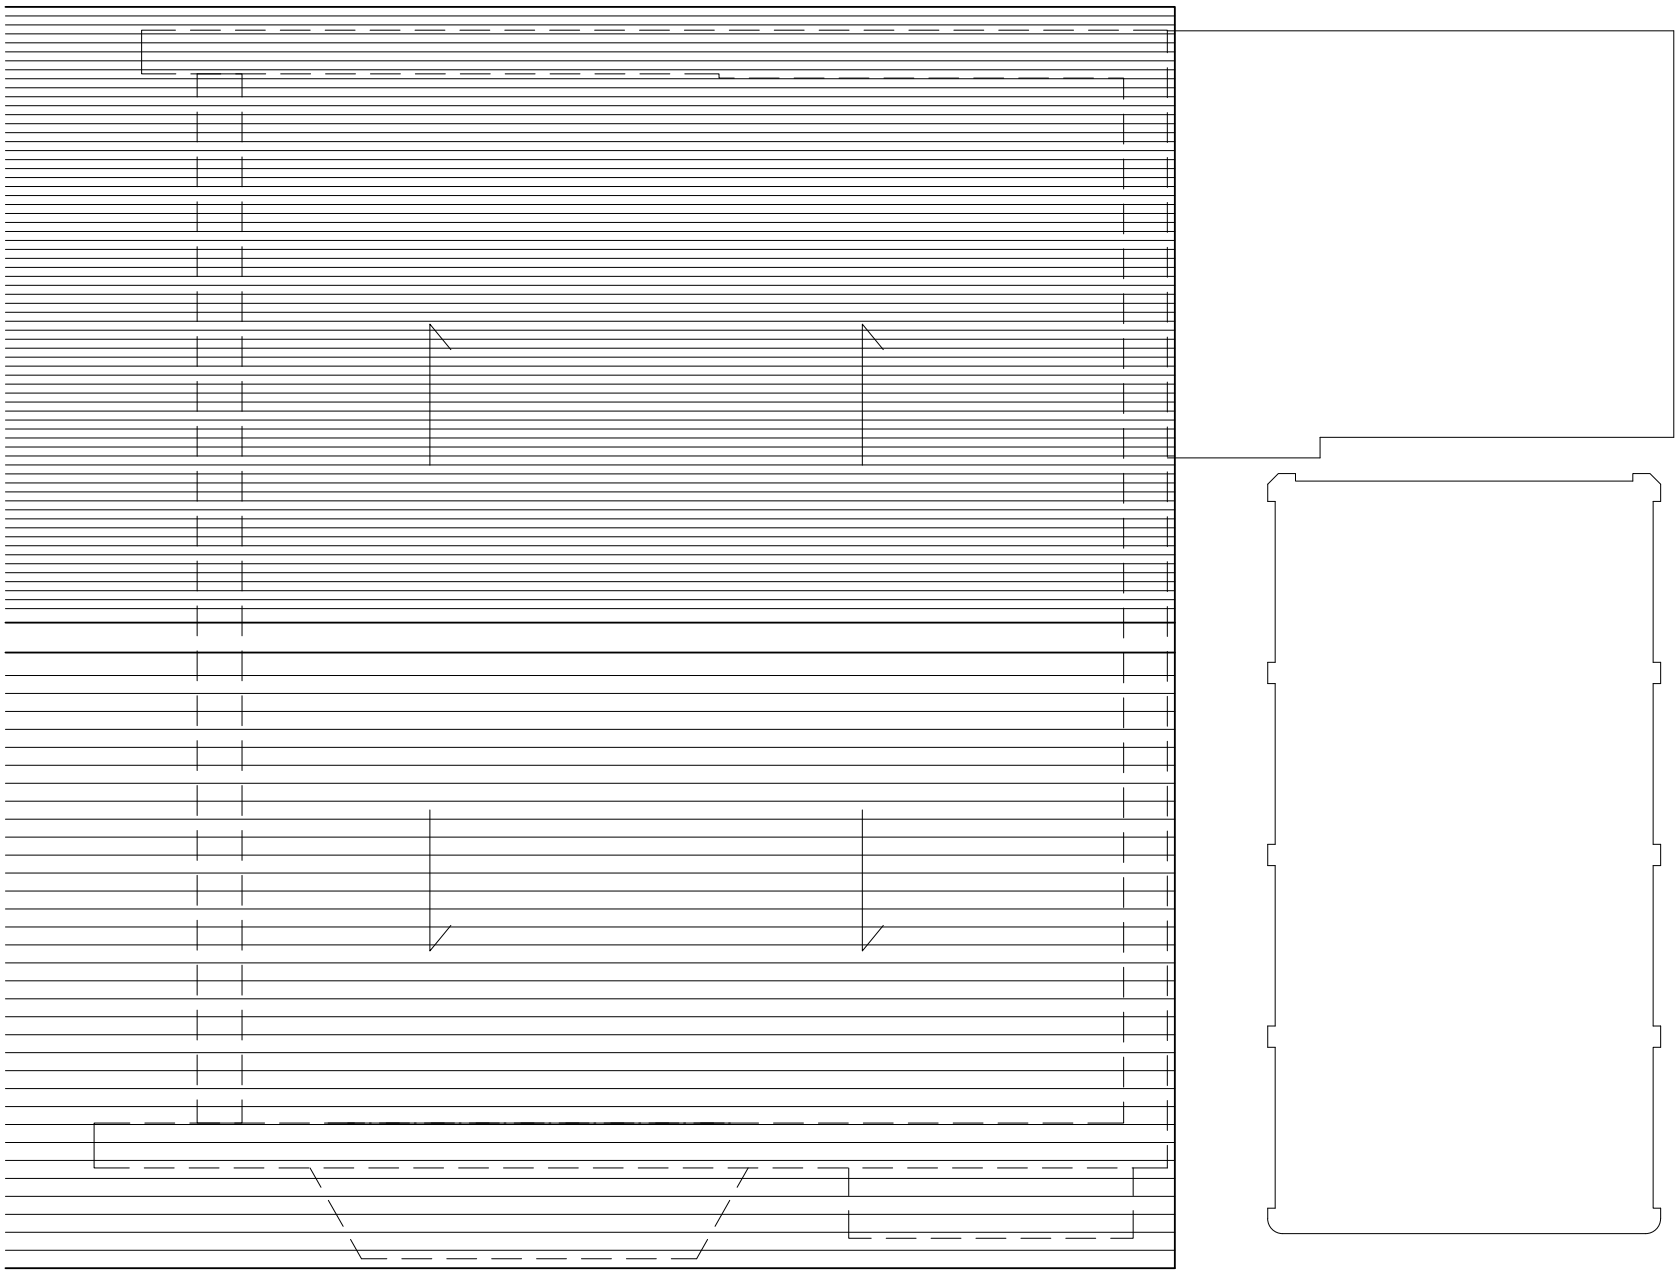

Rev	Description	Date	Initials
FOR PLANNING SUBMISSION			
HOLTHAM+NEWMAN ARCHITECTS 'The Old Dairy' 282a Hyde End Road, Spencer's Wood, Reading, Berkshire, RG7 1DN T: 07971 316499 E: hello@hnarchitects.co.uk			
Project: 13, Evendons Lane Wokingham Reading RG41 4AA			
Client Mr. and Mrs. A. Bassan			
Drawing Title: Roof Scape Plans - - As Existing and Proposed			
Scale: 1:50 @ A1		Dwg. No.: 2529-P106	
-		-	
Drawn by: DH		-	
Date: July 2026		-	