
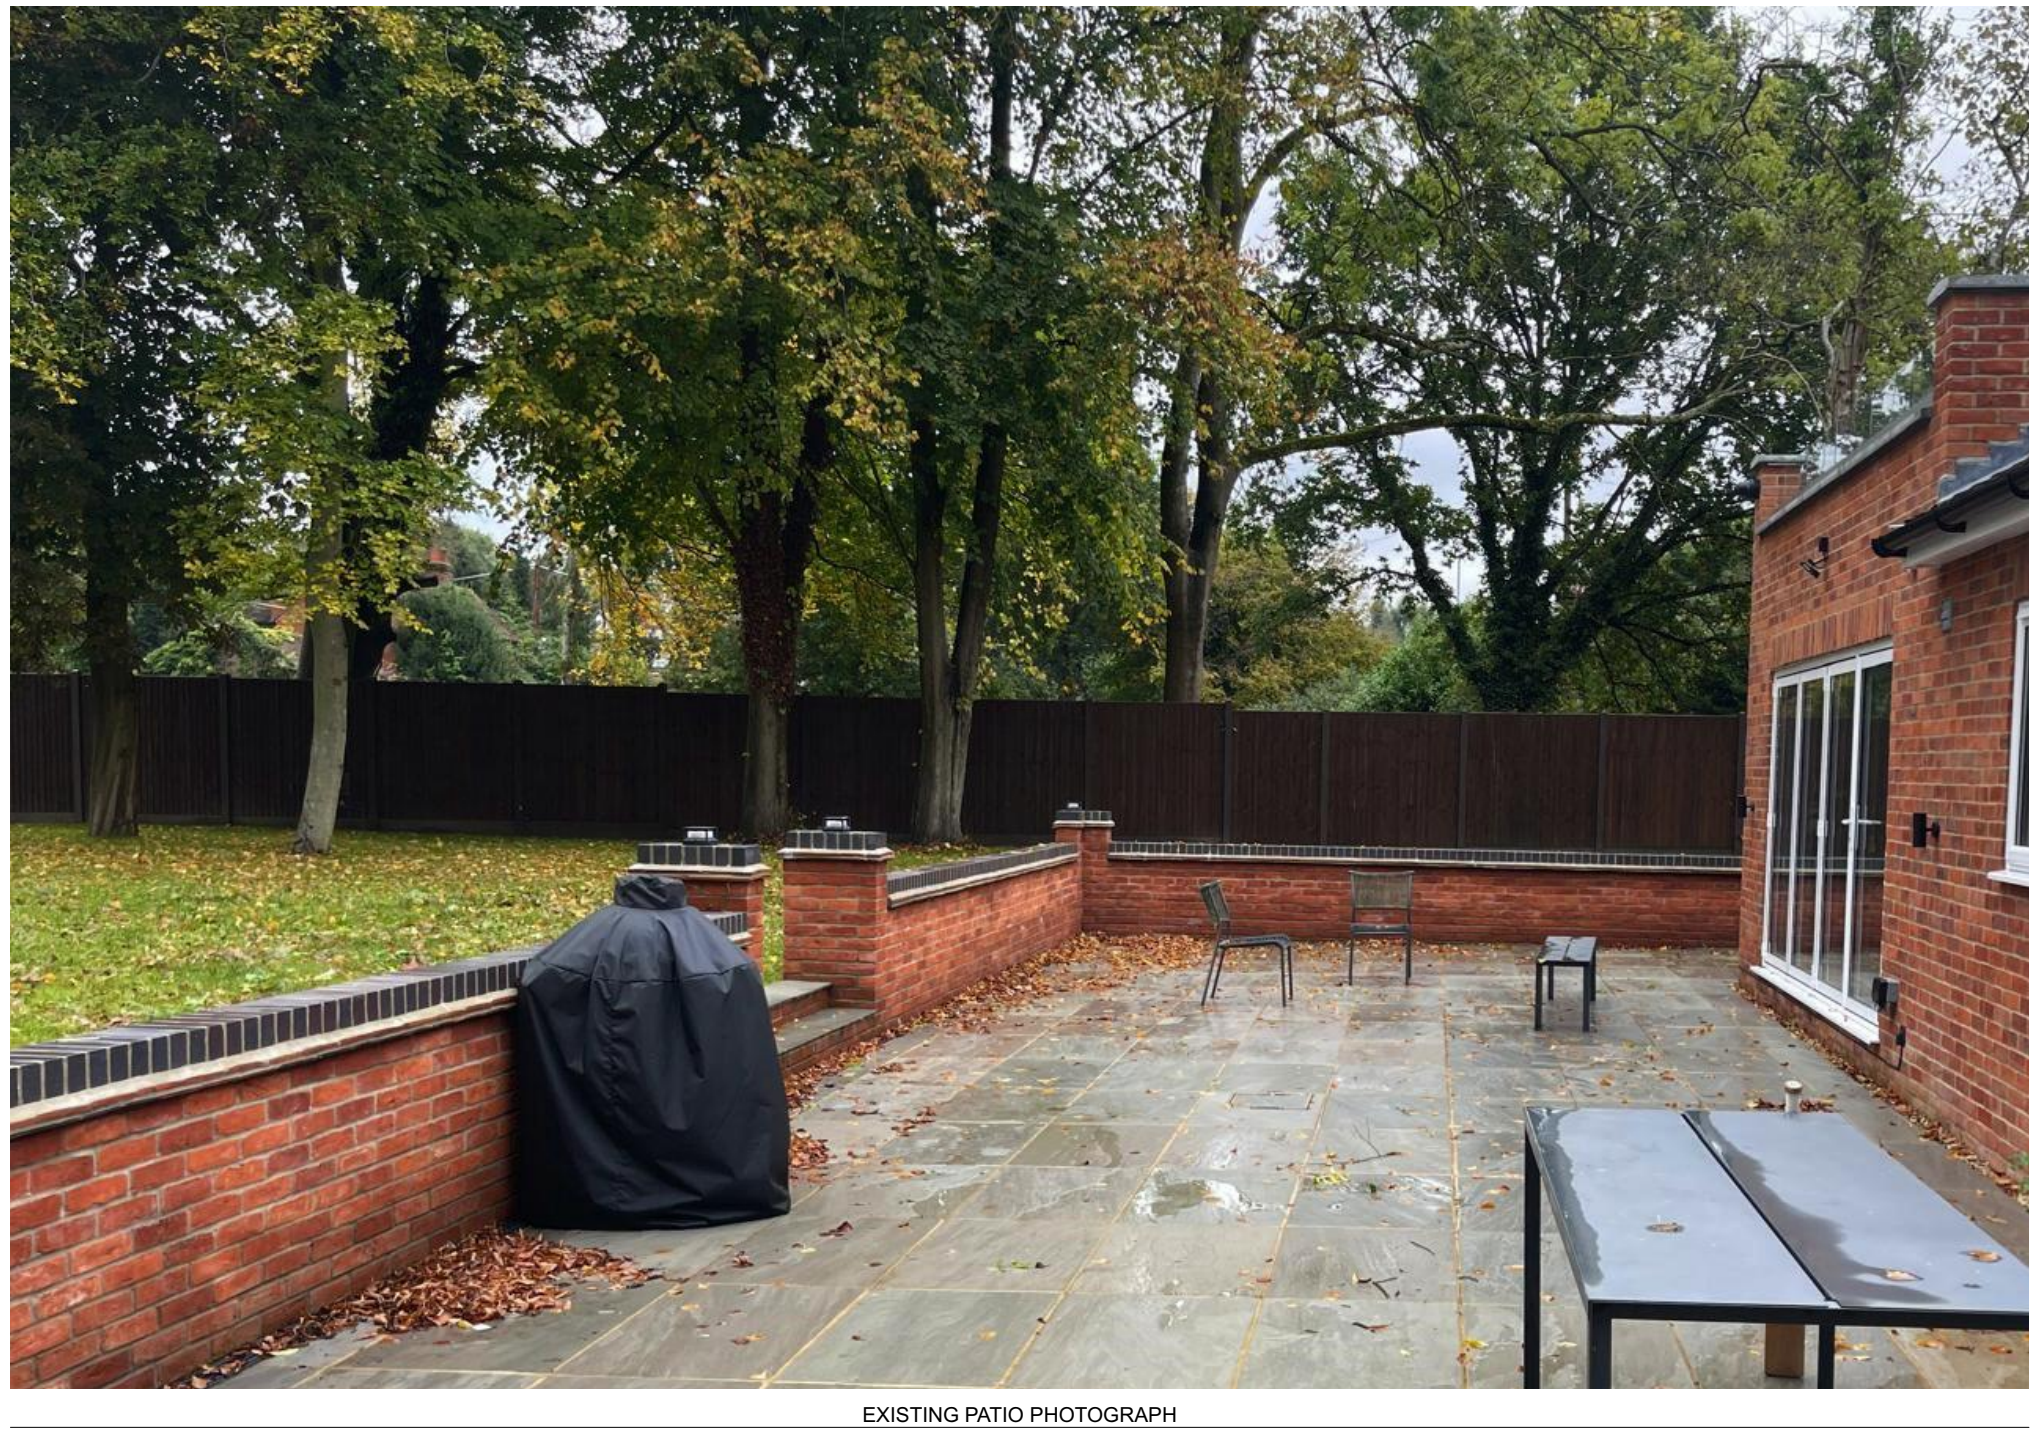
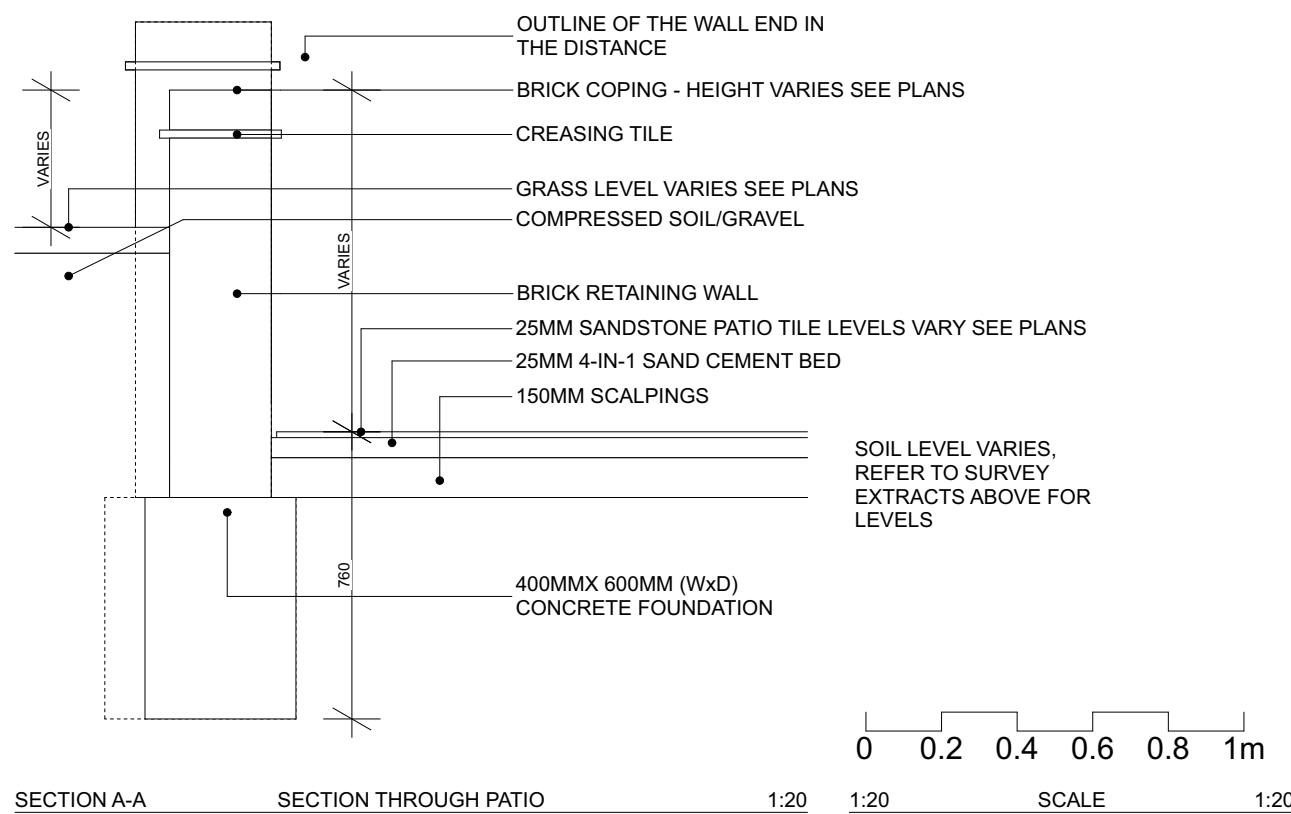
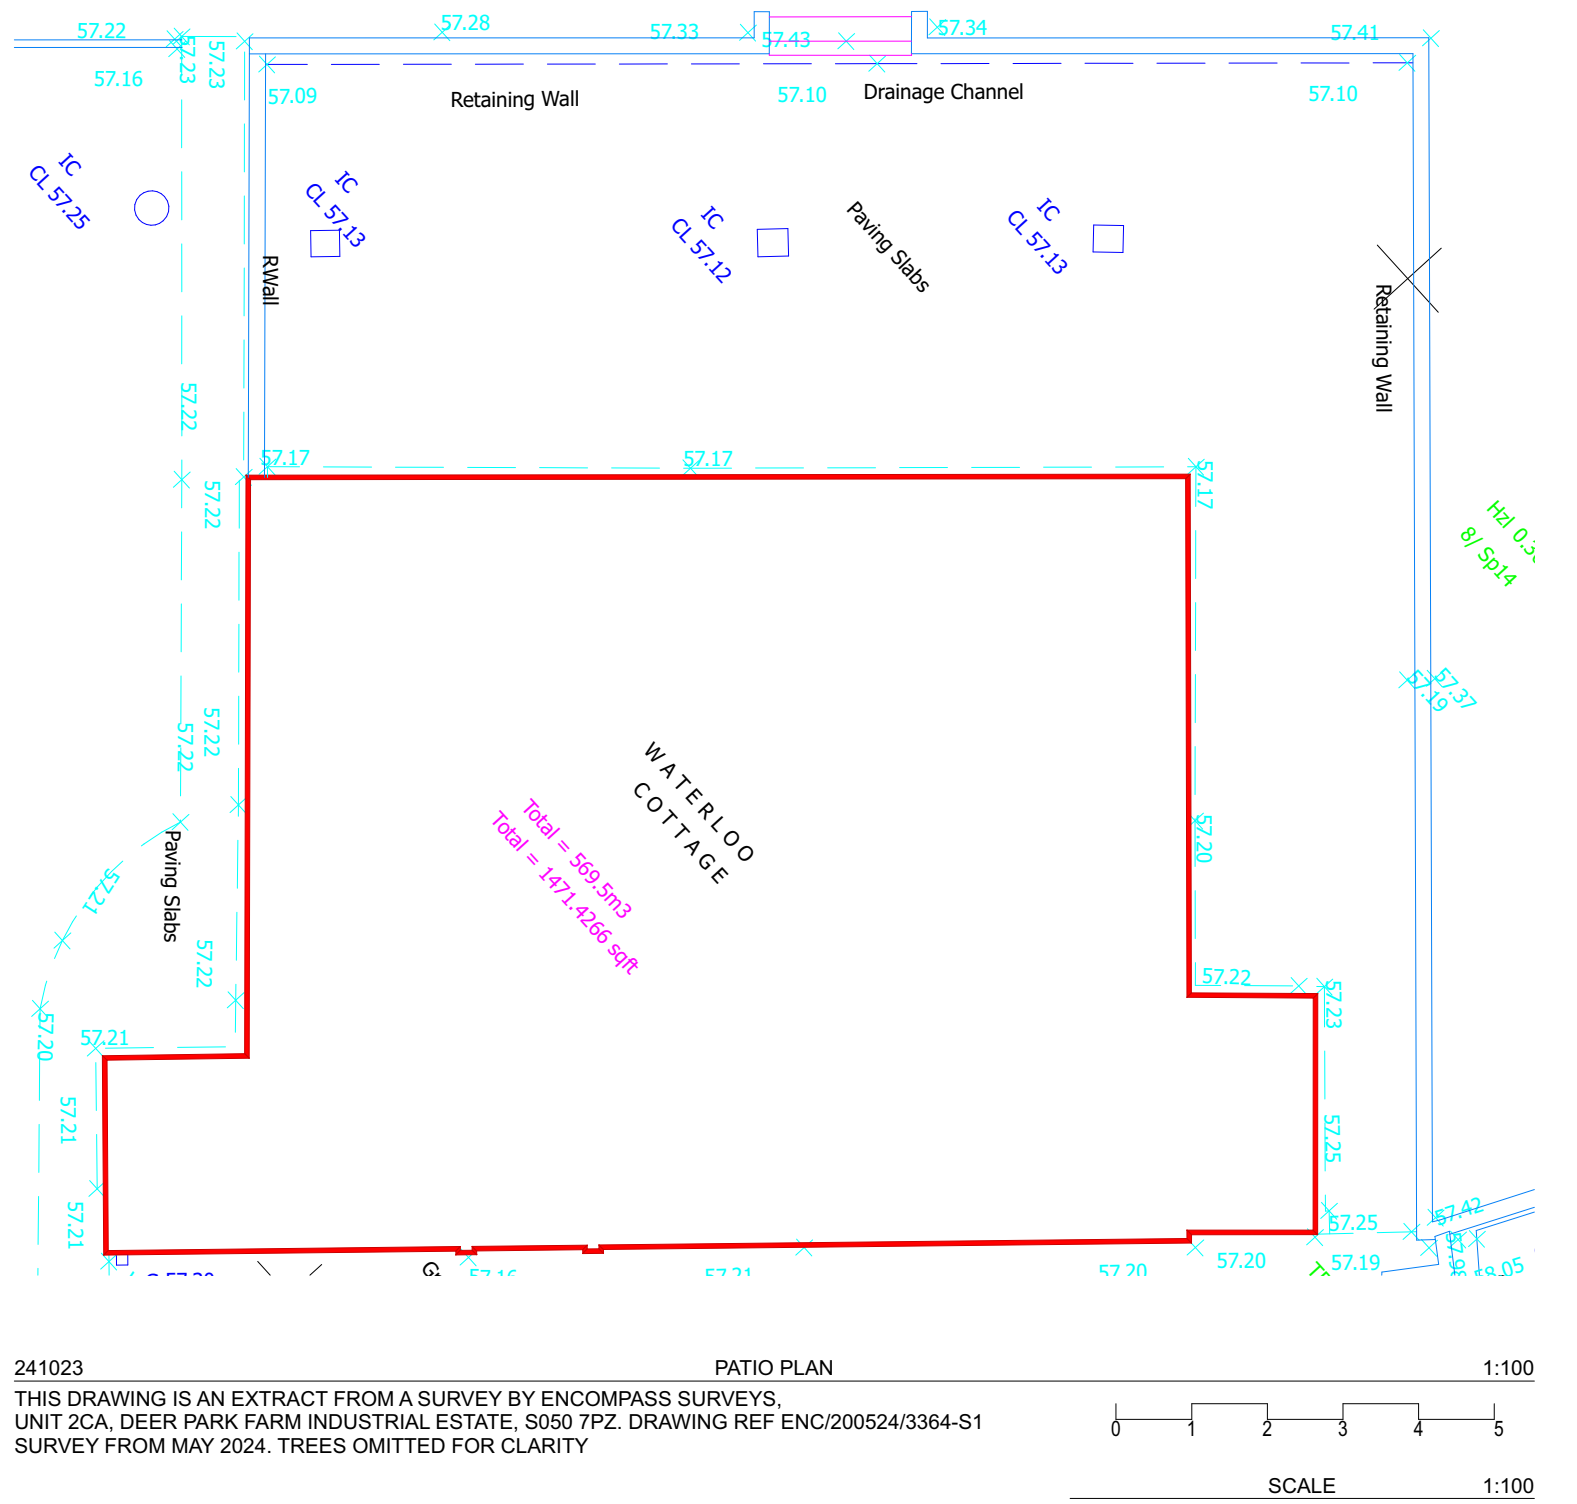
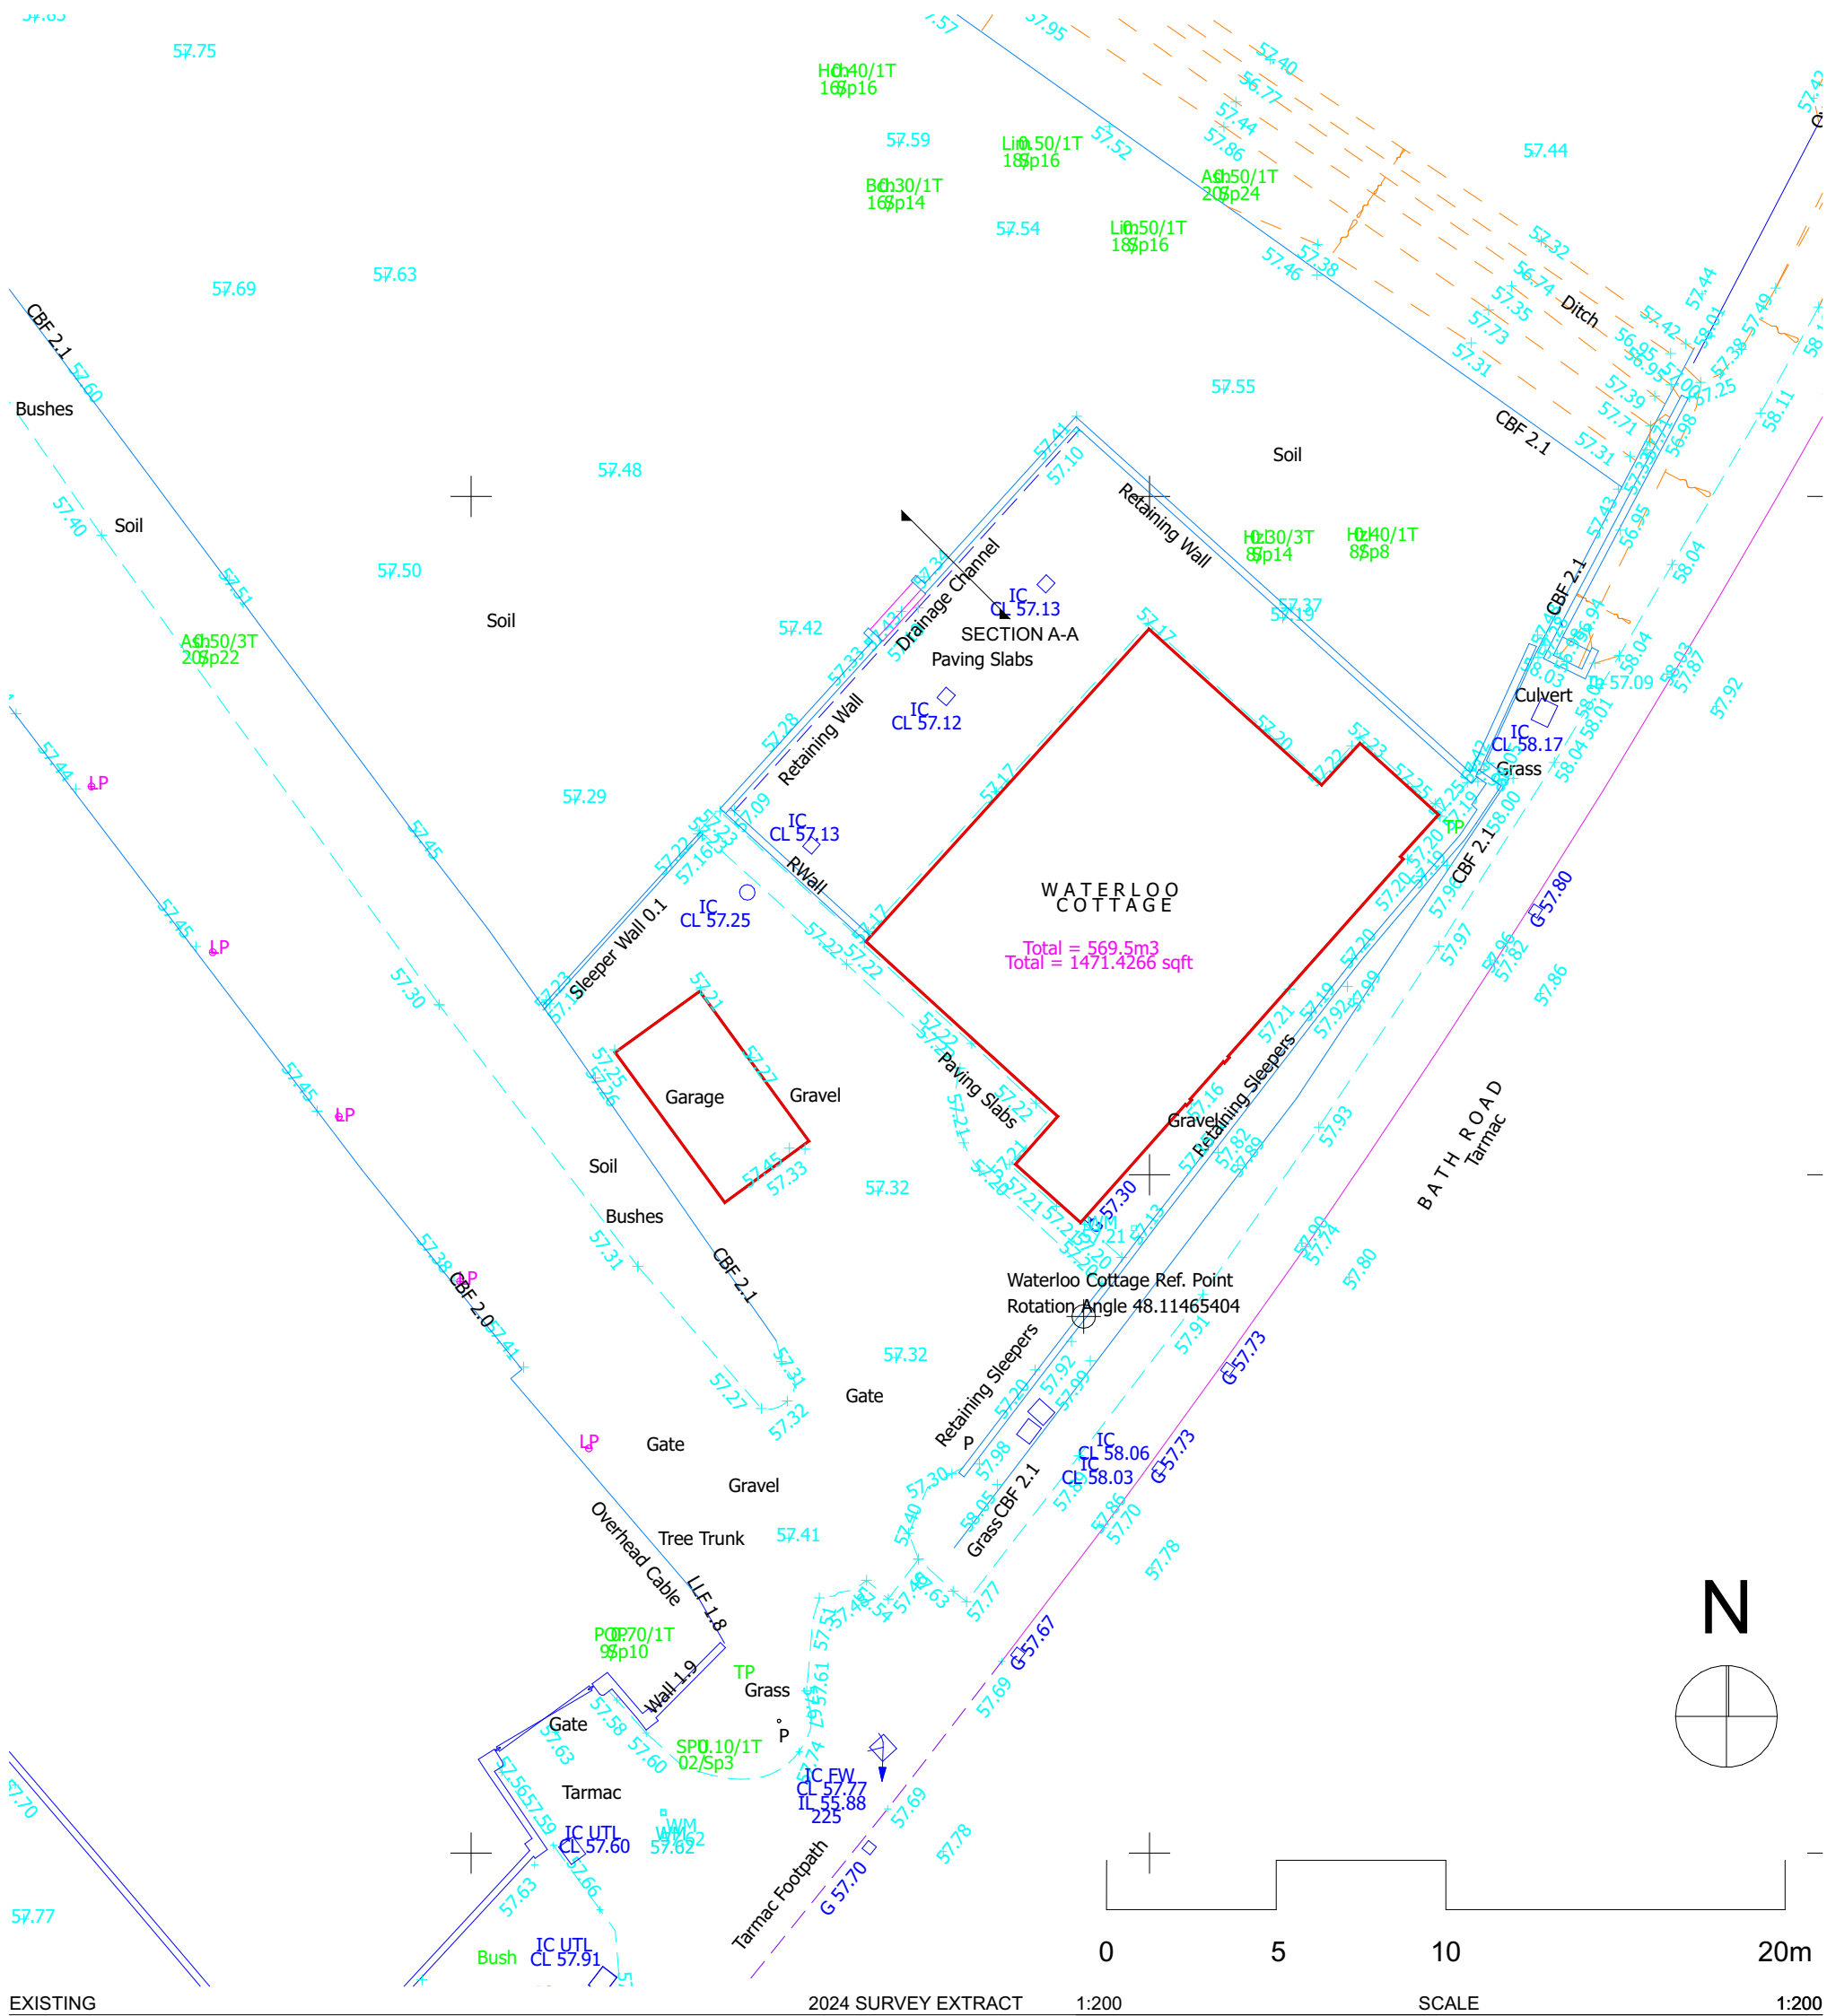


NOT FOR CONSTRUCTION. THIS DRAWING IS FOR PLANNING ONLY. SUBJECT TO DETAILED DESIGN, DESIGN COORDINATION WITH OTHERS AND PLANNING AND BUILDING CONTROL APPROVAL. SURVEY BY ENCOMPASS SURVEYS LTD © COPYRIGHT HIVES ARCHITECTS LLP

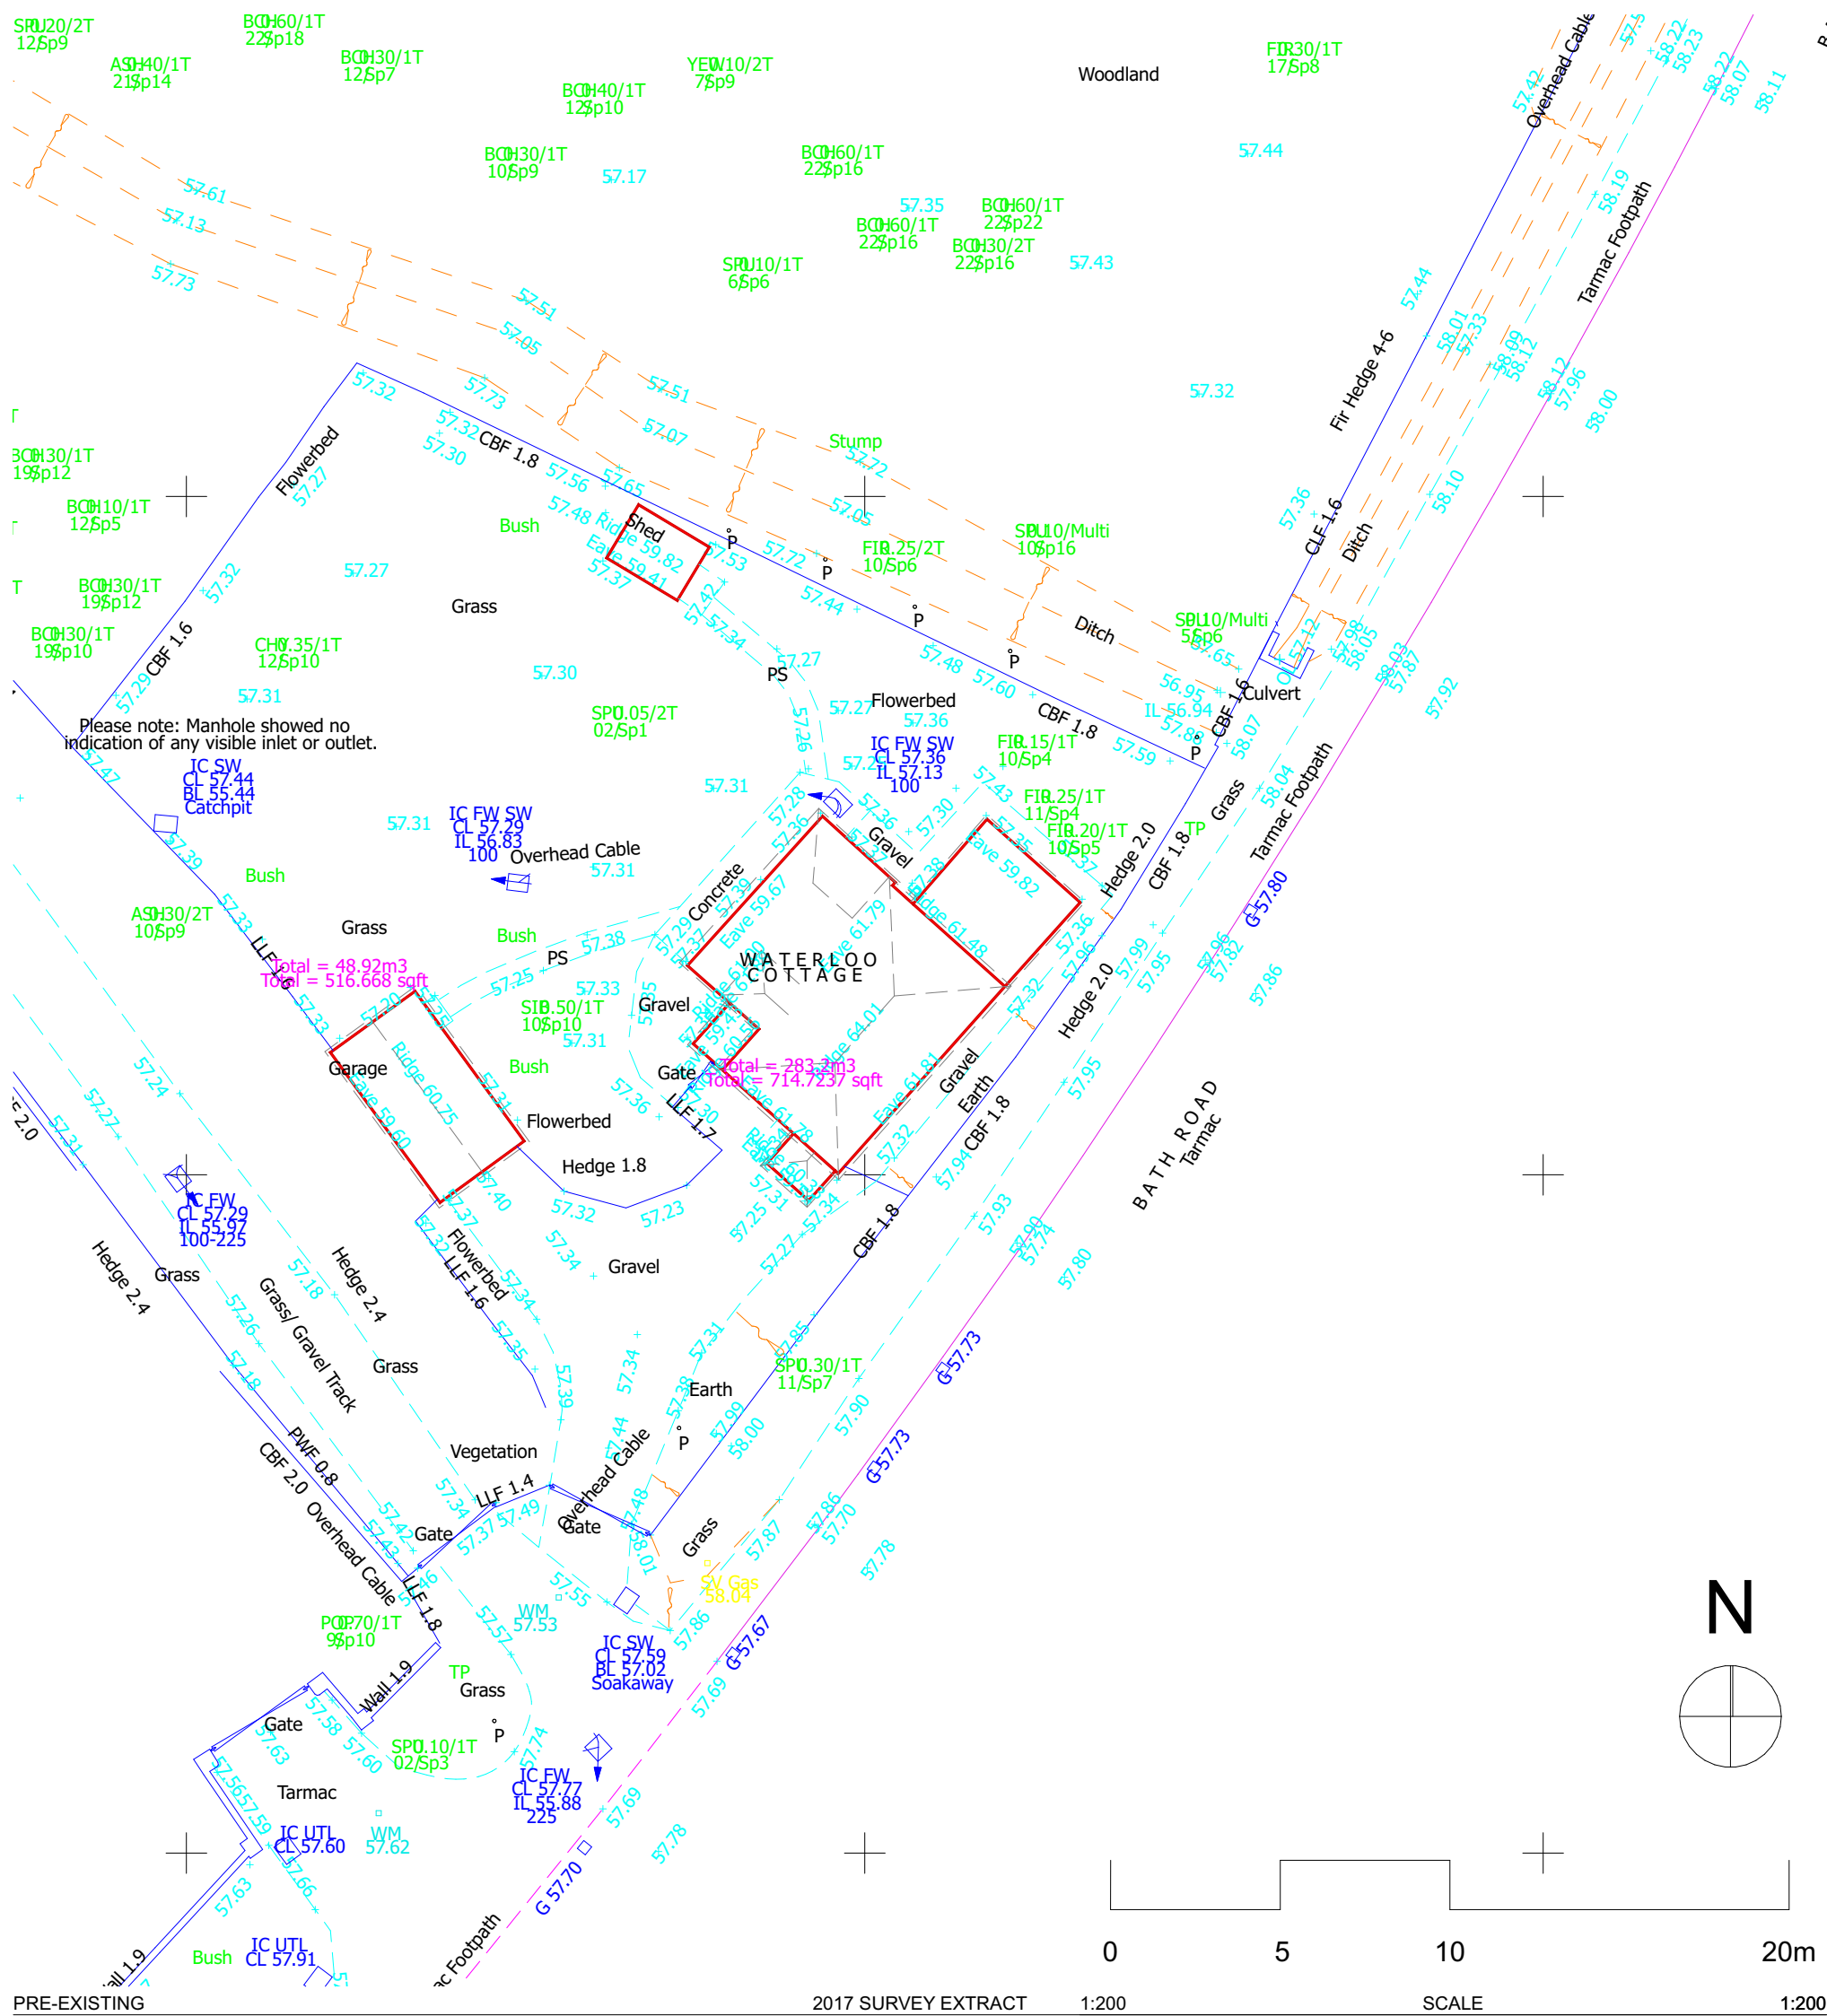

Rev 31/10/2024 PLANNING ISSUE

Client

Sats Ahluwalia

Site

Waterloo Cottage
Kiln Park Farm,
RG10 9UP

Drawing title

PATIO AT WATERLOO COTTAGE

Scale @ Drawing Size Drawn Checked

1:20, 1:200, 1:100 @A1 CH HW

Status

PLANNING

HIVES ARCHITECTS

SINCE 1934

Hives Architects LLP
Quadrant House, Broad Street, Reading, RG1 7QE
0118 958 7331, info@hivesarchitects.co.uk

Project Drawing Revision

2778 WC207P1