



12 Notton Way, RG6 4AJ

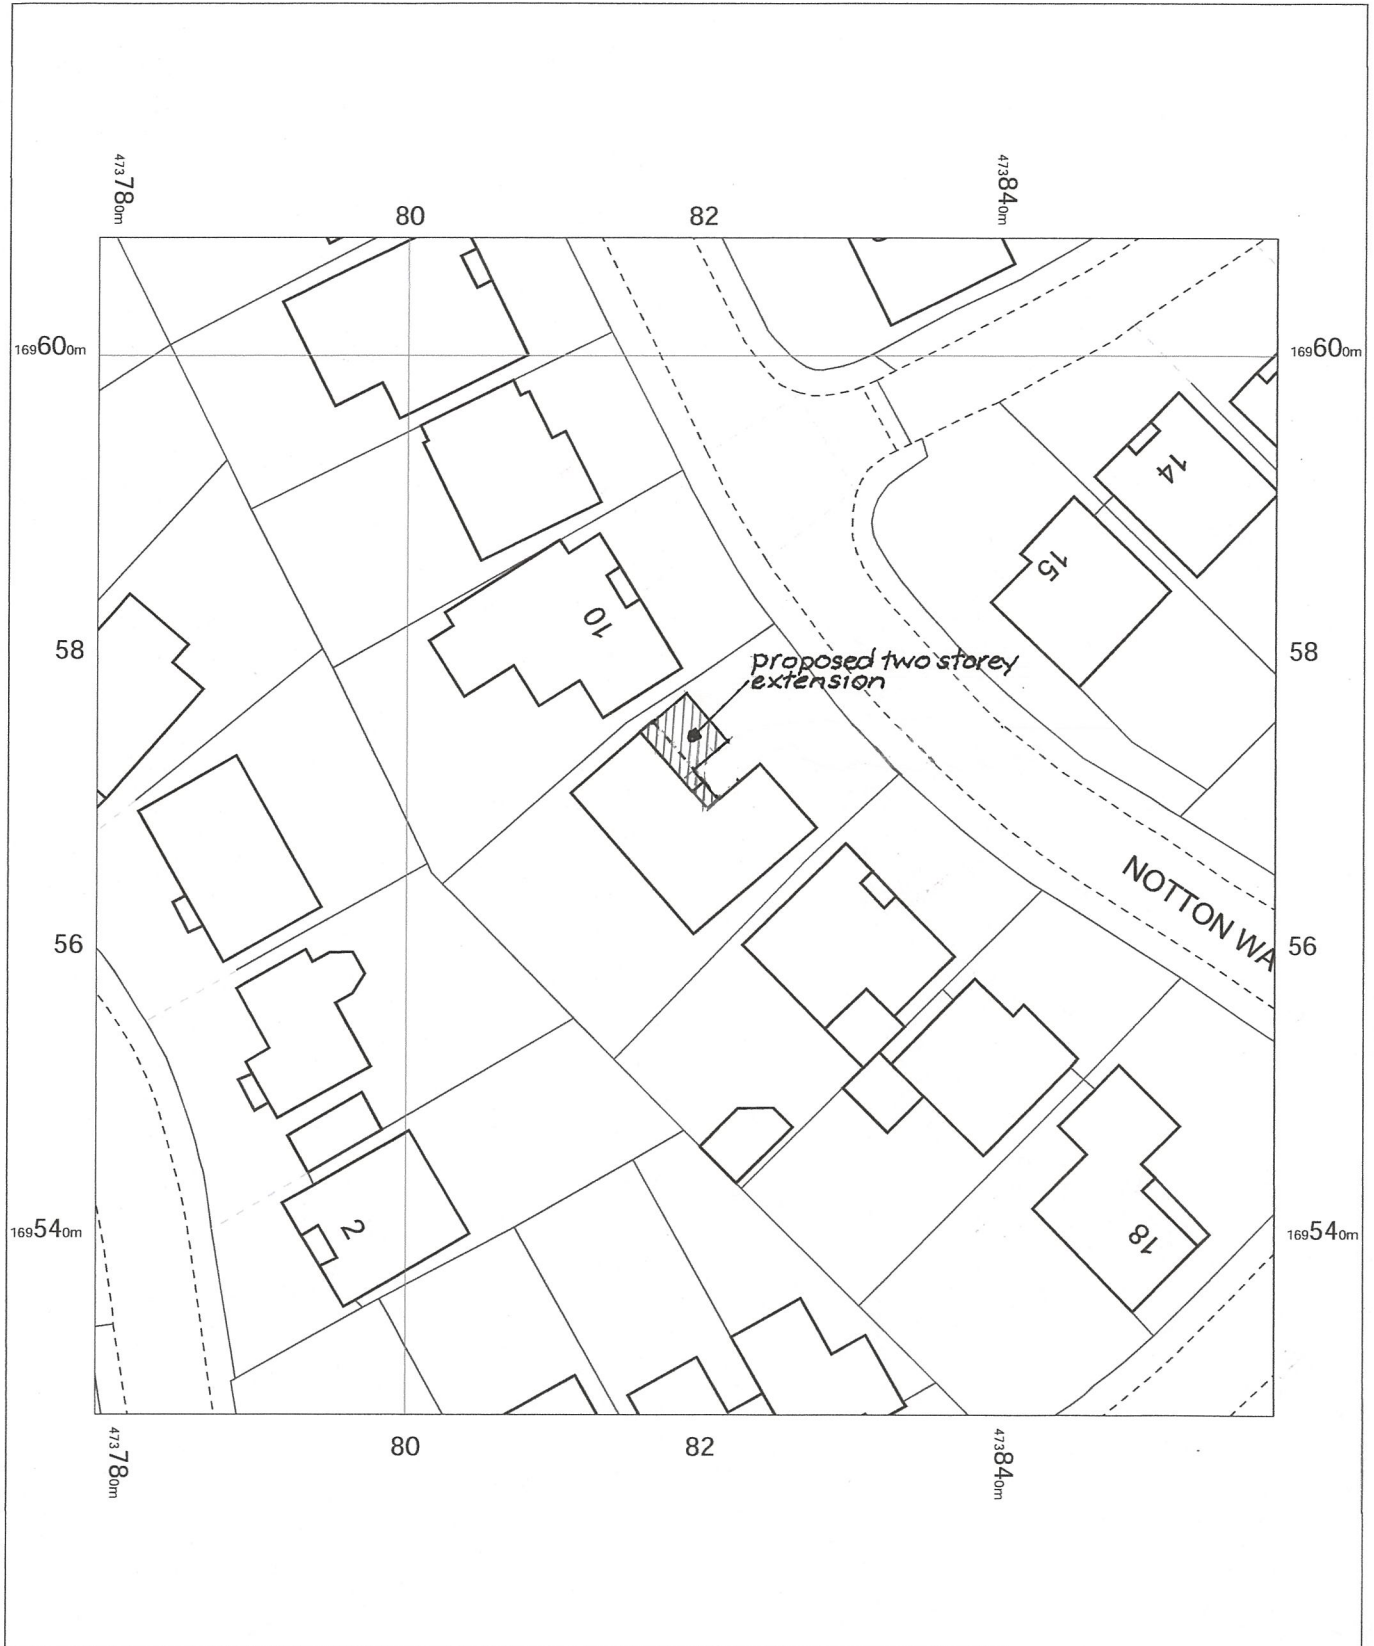

BLOCK PLAN

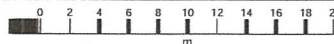

12 Notton Way,
Reading,
Earley,
Wokingham
RG6 4AJ

OS MasterMap 1250/2500/10000 scale
Tuesday, February 24, 2026, ID: LAT-01265214
www.latitudemaps.co.uk

1:500 scale print at A4, Centre: 473819 E, 169568 N

©Crown Copyright Ordnance Survey. Licence no.
AC0000806982



415-03



LATITUDE
MAPPING