


Location Plan

Site Address: Aquatec Marine, Val Wyatt Marina Ltd, Willow Marina, Willow Lane, Wargrave, RG10 8LH

Date Produced: 02-Jun-2025

Scale: 1:1250 @A4

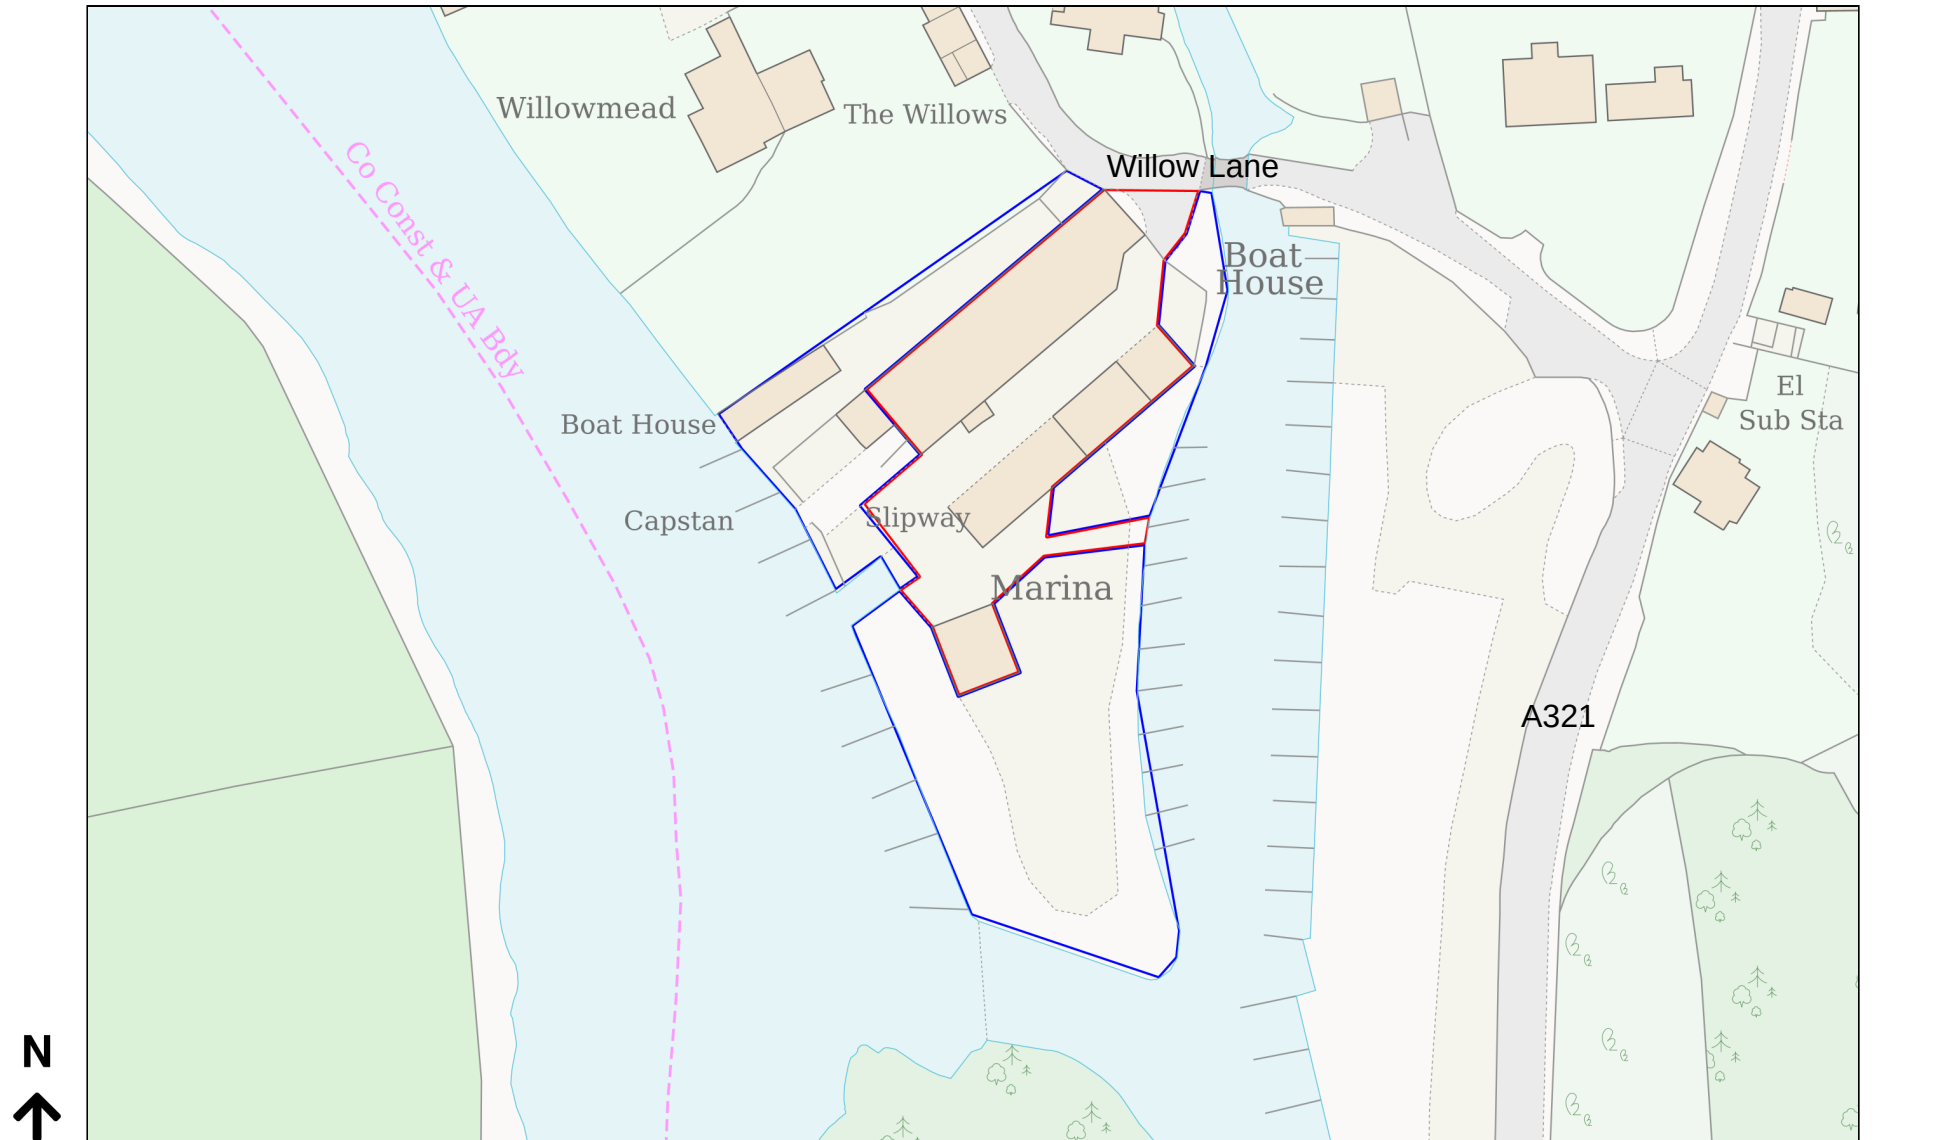

Planning Portal Reference: PP-14066548v1