


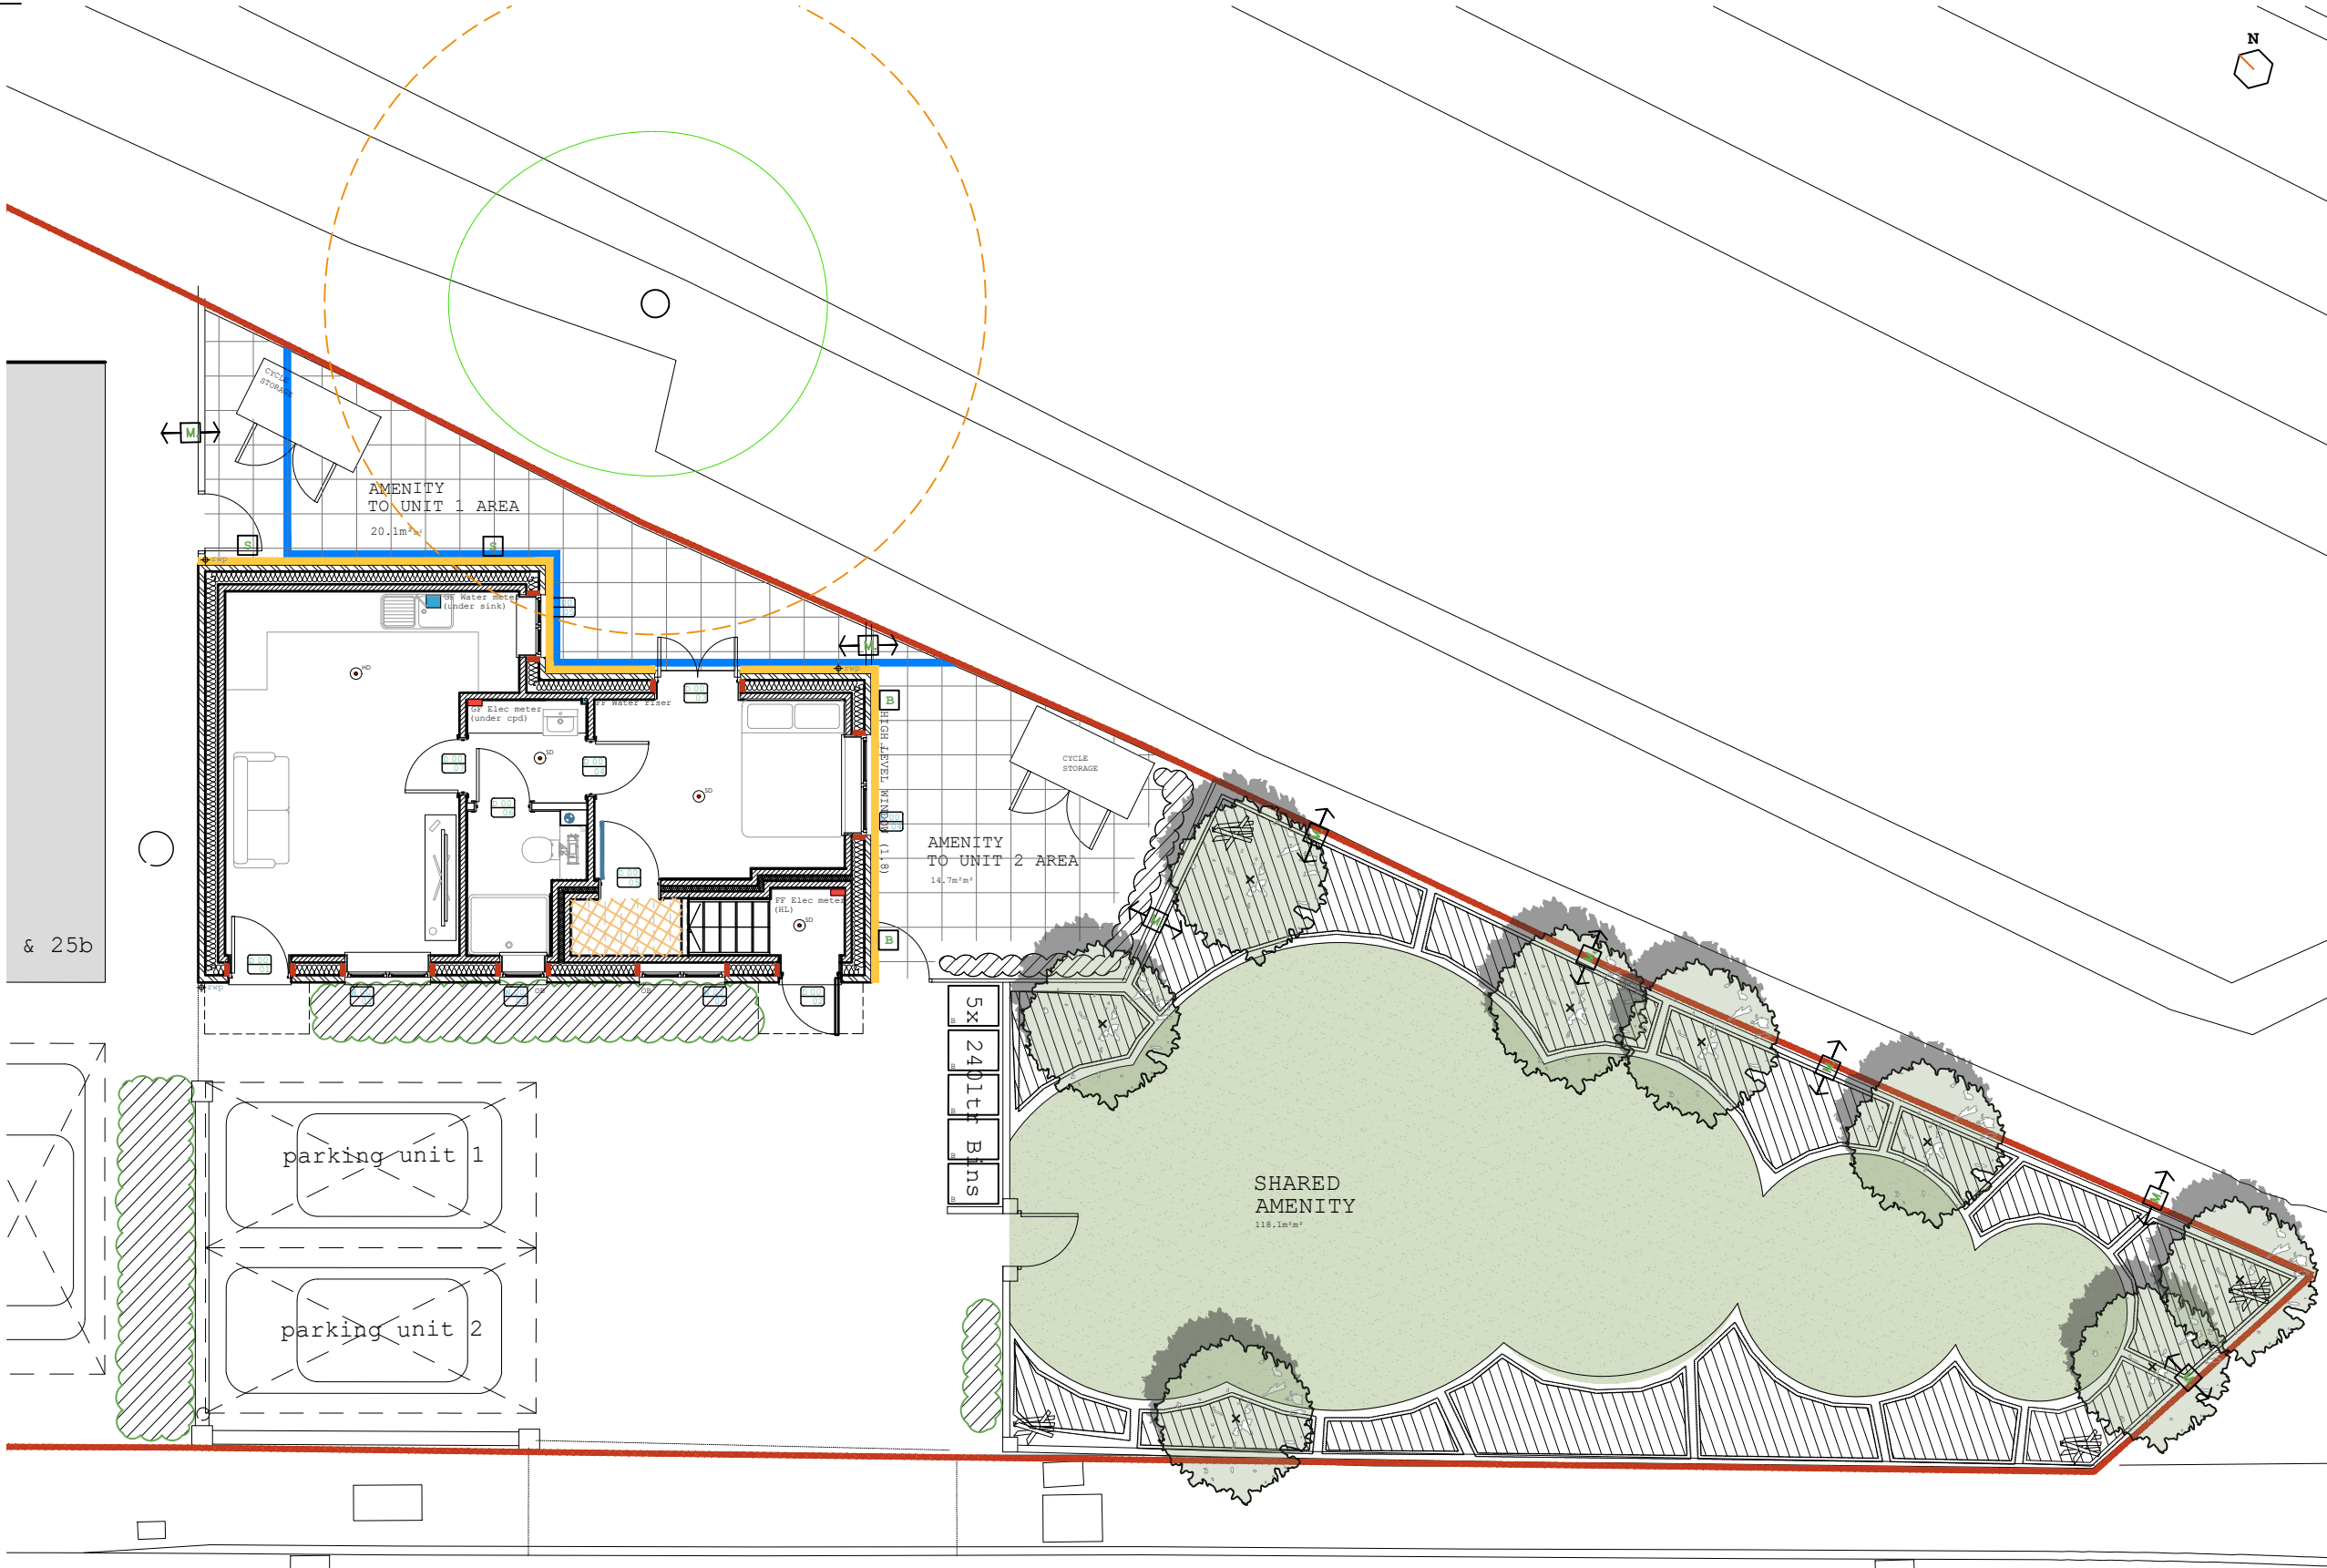

Ecology Key

Existing tree to be retained

Root Protection Zone

New Tree:-

T1. Acer Campestre - Field Maple

T2. Carpinus Betulus 'Fastigata'-Common Hornbeam

Mixed Native Hedging

Shrub planting mixture of:
Set out groups (groups of 3,5 or 7 generally) of plants randomly. Approx. 2 plants per sq.m

1.5m planting strip set out centrally with 2 double staggered rows 650mm apart. 500mm between plants. Hedges maintain to height of approx 1500mm including:

Dogwood 15%

Beech 20%

Hornbeam 15%

Hazel 15%

Hawthorn 20%

Blackthorn 15%

Shrubs: (approximate 70sqm of garden area)

Existing understorey and boundary planting, retained and enhanced with native shrubs

Ceanothus 'Blue mound' (evergreen blue flowers)

Planted Spread 0.5m & Height 0.35m -15% (approx. 21 plants)

Ruscus aculeatus - 15% (approx.Planted Spread 0.5m & Height 0.5m - 15% (approx. 21 plants)

Rosmarinus Officinalis (Rosemary) (approx.Planted Spread 0.5m & Height 0.25m - 10% (approx. 14 plants)

Liriope muscari (approx.Planted Spread 0.3m & Height 0.4m - 15% (approx. 35 plants)

Thymus Leucotrichus (Thyme) (approx.Planted Spread 0.2m & Height 0.2m - 15% (approx. 52 plants)

Rosa pimpinellifolia (approx.Planted Spread 0.8m & Height 0.5m - 15% (approx. 13 plants)

lavandula angustifolia 'hiddcote' (approx.Planted Spread 0.45m & Height 0.45m -15% (approx. 23 plants)

Perennial Flowers - Catmint (Nepeta racemosa), Coneflower (Echinacea purpurea), Coreopsis 'Moonbeam' (Coreopsis verticillata 'Moonbeam'),Geranium 'Rozanne'/ Cranesbill (Geranium 'Gerwat' Rozanne), Ice Plant (Delosperma cooperi),Lavender (Lavandula angustifolia) - equal mix

New lawn

Log piles and standing deadwood

Approximate location for opening in fence at ground level to allow wildlife such as hedgehogs to pass through. Opening size 200x200mm

Bat Box (Vivara Pro UK Build-in WoodStone Bat Box) x2 - Located as high as possible in South easterly orientation

Swift Box (Schwegler N° 17b) Location x2 - Located as high as possible in North Easterly or North Westerly orientation

Tree protection fencing

Pea Shingle 100mm wide

henley wood road

Proposed Biodiversity Plan

all drawings remain the copyright of colony and cannot be reproduced on whole or part without our approval

this drawing is for planning purposes only and not a construction issue

documents & drawings are not to be altered without the consent of colony

dimensional accuracy only applies to the written notation

drawings issued by colony are to be cross-referenced where necessary with other relevant consultants' information

if any contradiction is found in the drawing set, or if you are in any doubt, ask the architect

colony

Collaborating with:
Justin Treverton

Job: 818 Drawing: CON08 Revision: A

Project:
25 Henley Wood Road
Reading, RG6 7EE

Drawing Name:
Proposed Biodiversity Plan

Date: 04.2025 Status: Construction

Drawn By: IP Checked By: EM

RIBA

Chartered Practice

Colony Architects Ltd.

The Wine Store, Brewery Court,
Theale, Reading, RG7 5AJ

+44 (0)118 380 0328
hello@colonyarchitects.com
colonyarchitects.com

NOTES

1:100 | 01 | 02 | 03 | 04 | 05 | 06 | 07 | 08 | 09 | 10 | 11 | 12