


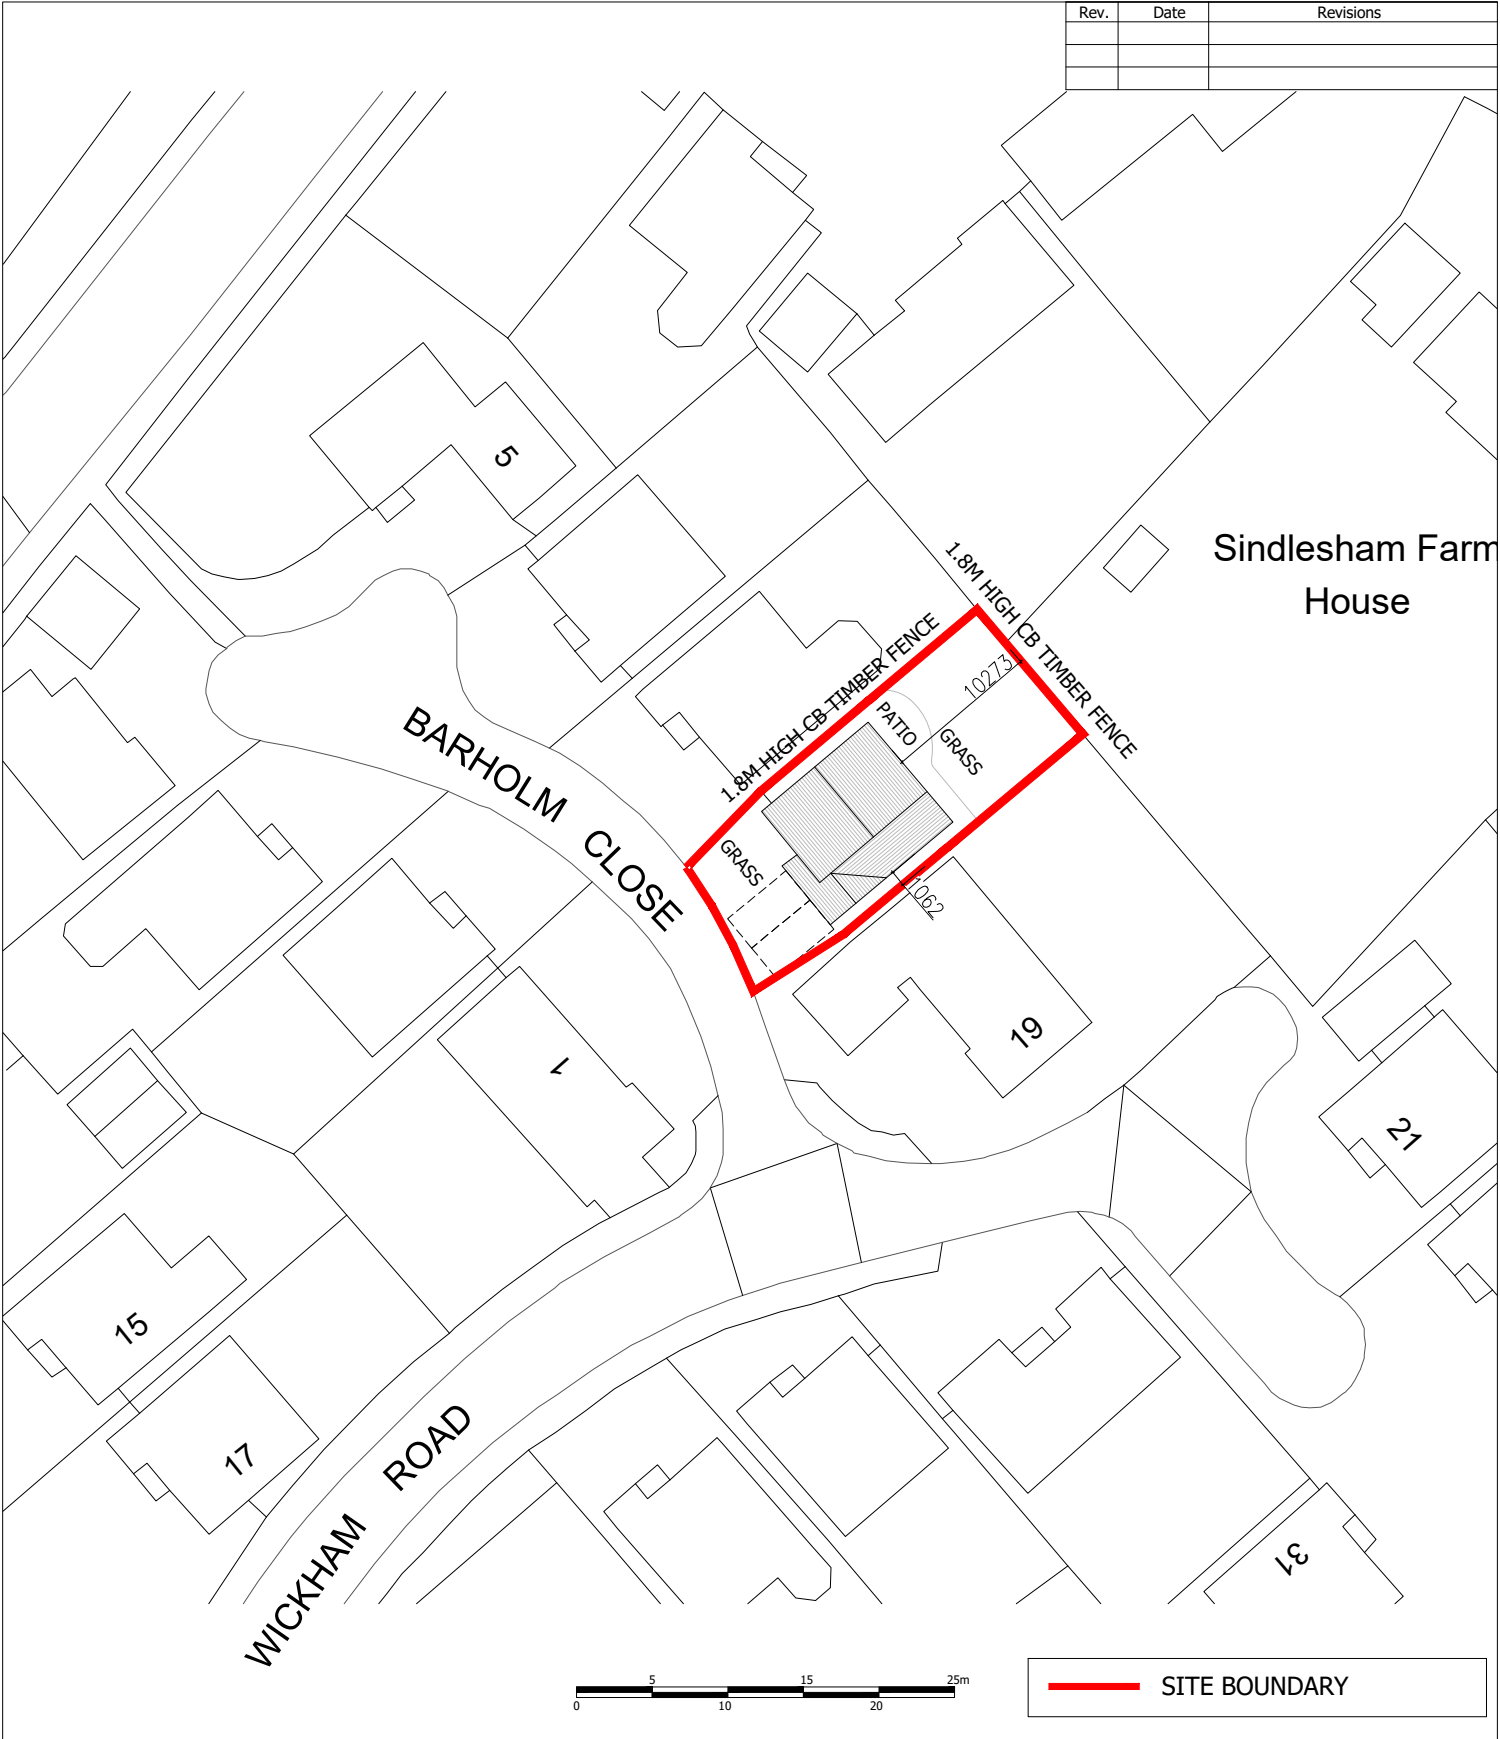

Client MR & MRS FIELDING			Drawing Title EXISTING BLOCK PLAN
-----------------------------	--	--	--