


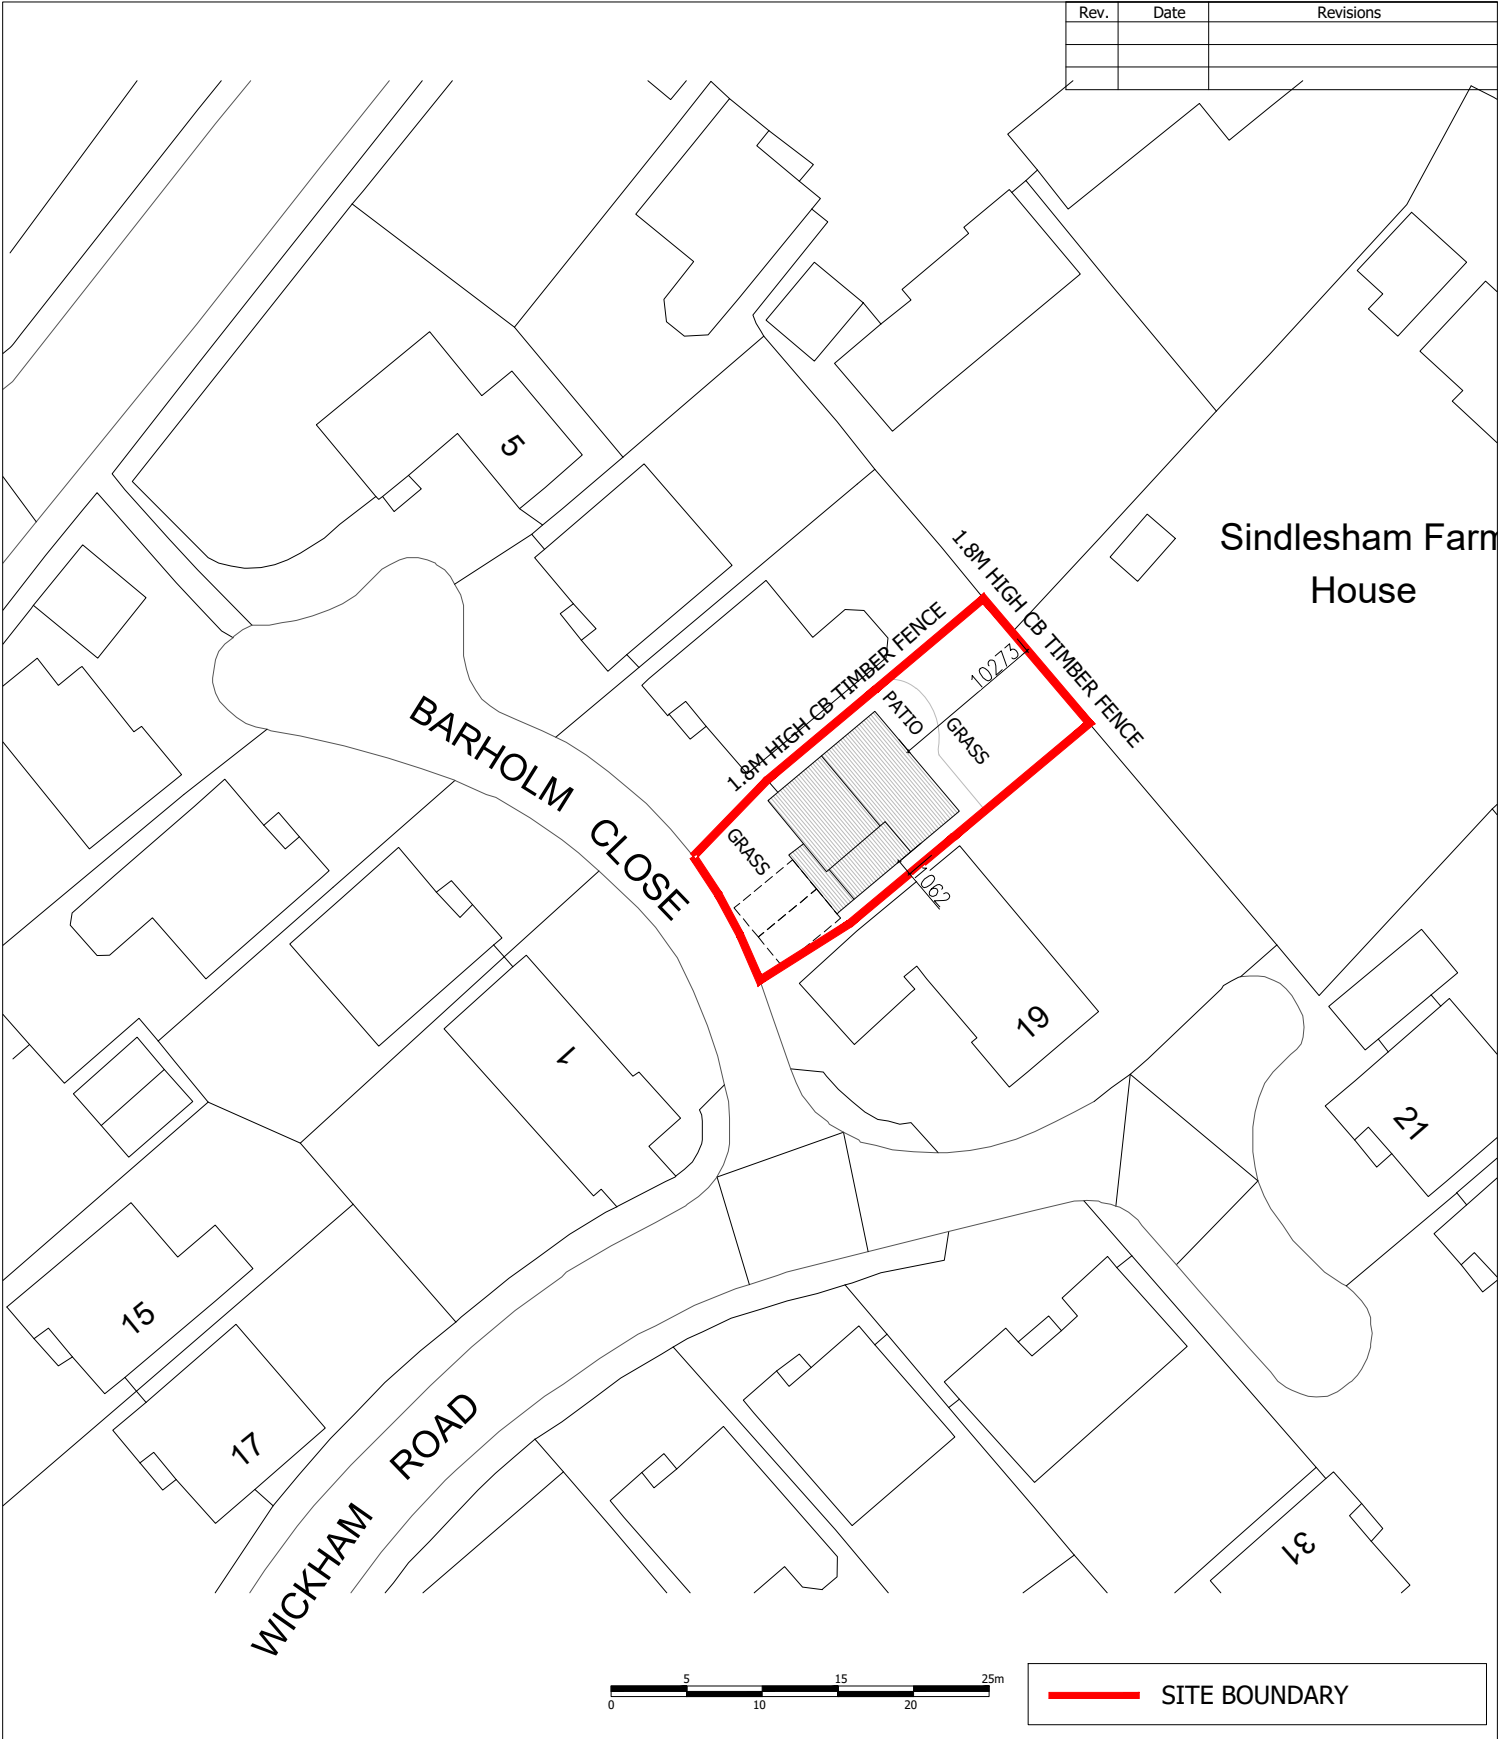

Client MR & MRS FIELDING			Drawing Title PROPOSED BLOCK PLAN <
-----------------------------	--	--	---