




**FORSHAW GAULD
ENGINEERS**
88 Constitution Street
Edinburgh, EH6 6RP


Project: 59 CROCKHAMWELL ROAD, RG5				Project No.: 24-118	No.: SK-01
Design: -	Drawn: AF	Checked: -	Date: 28/10/24	Revision: -	Scale: approx 1:200
Subject: DRAINAGE SUMMARY				Status: INFORMATION	

READ THIS SKETCH IN CONJUNCTION WITH CONTRACT DOCUMENTS

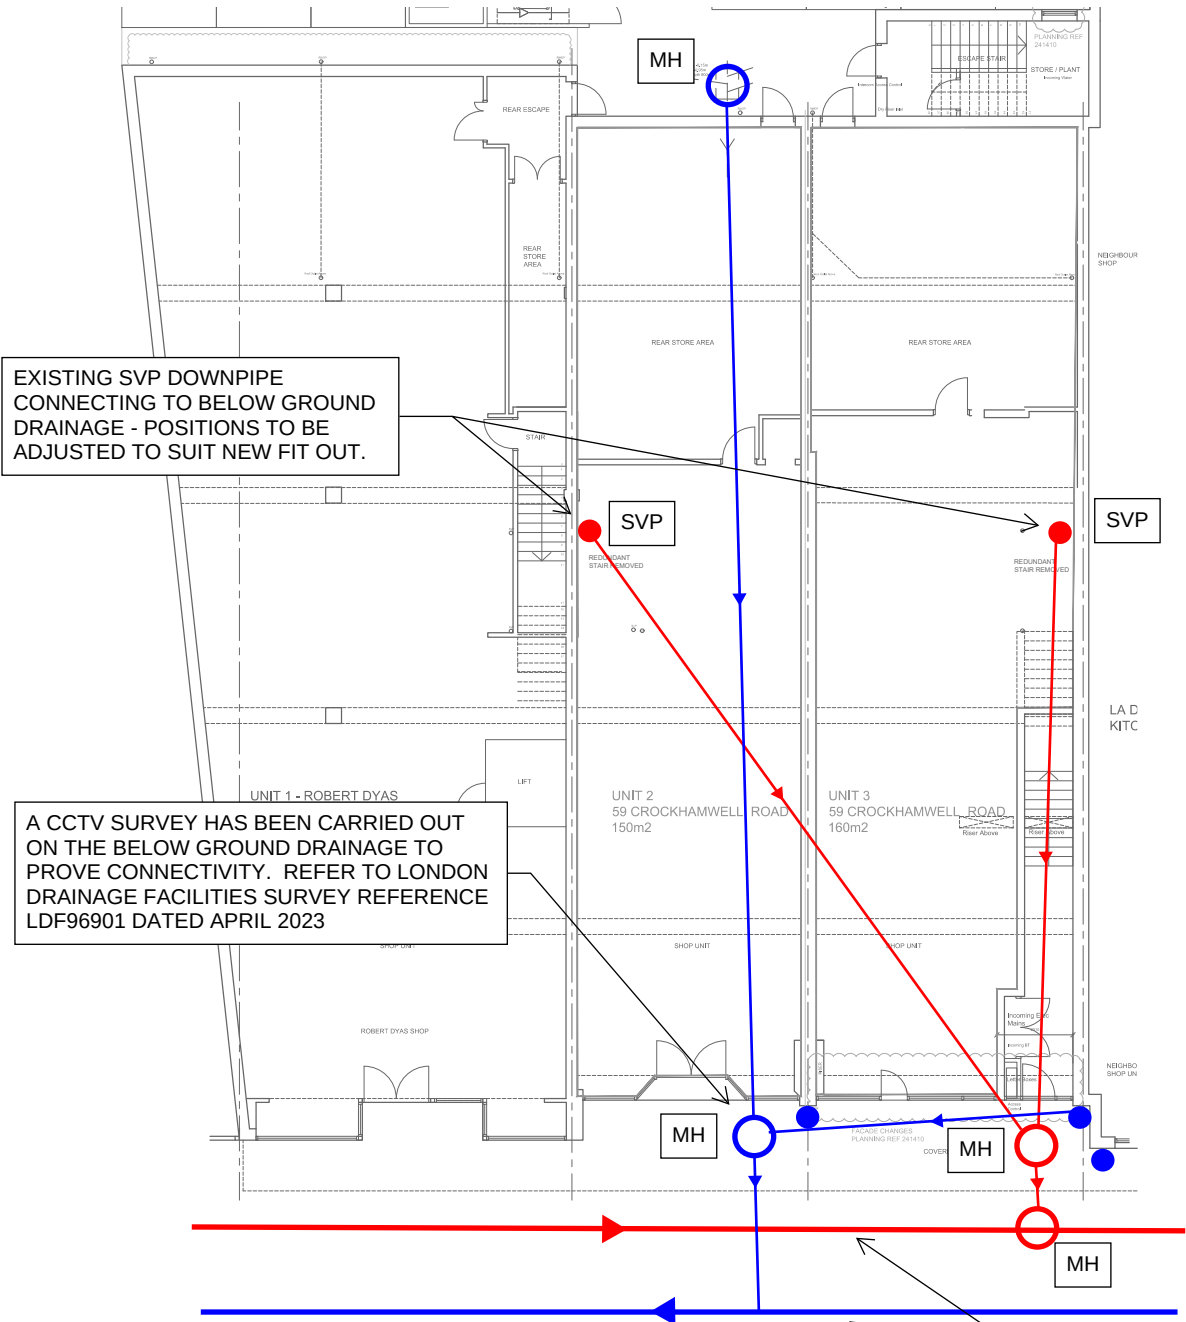

GROUND FLOOR LAYOUT

THAMES WATER FOUL SEWER
THAMES WATER SURFACE
WATER SEWER

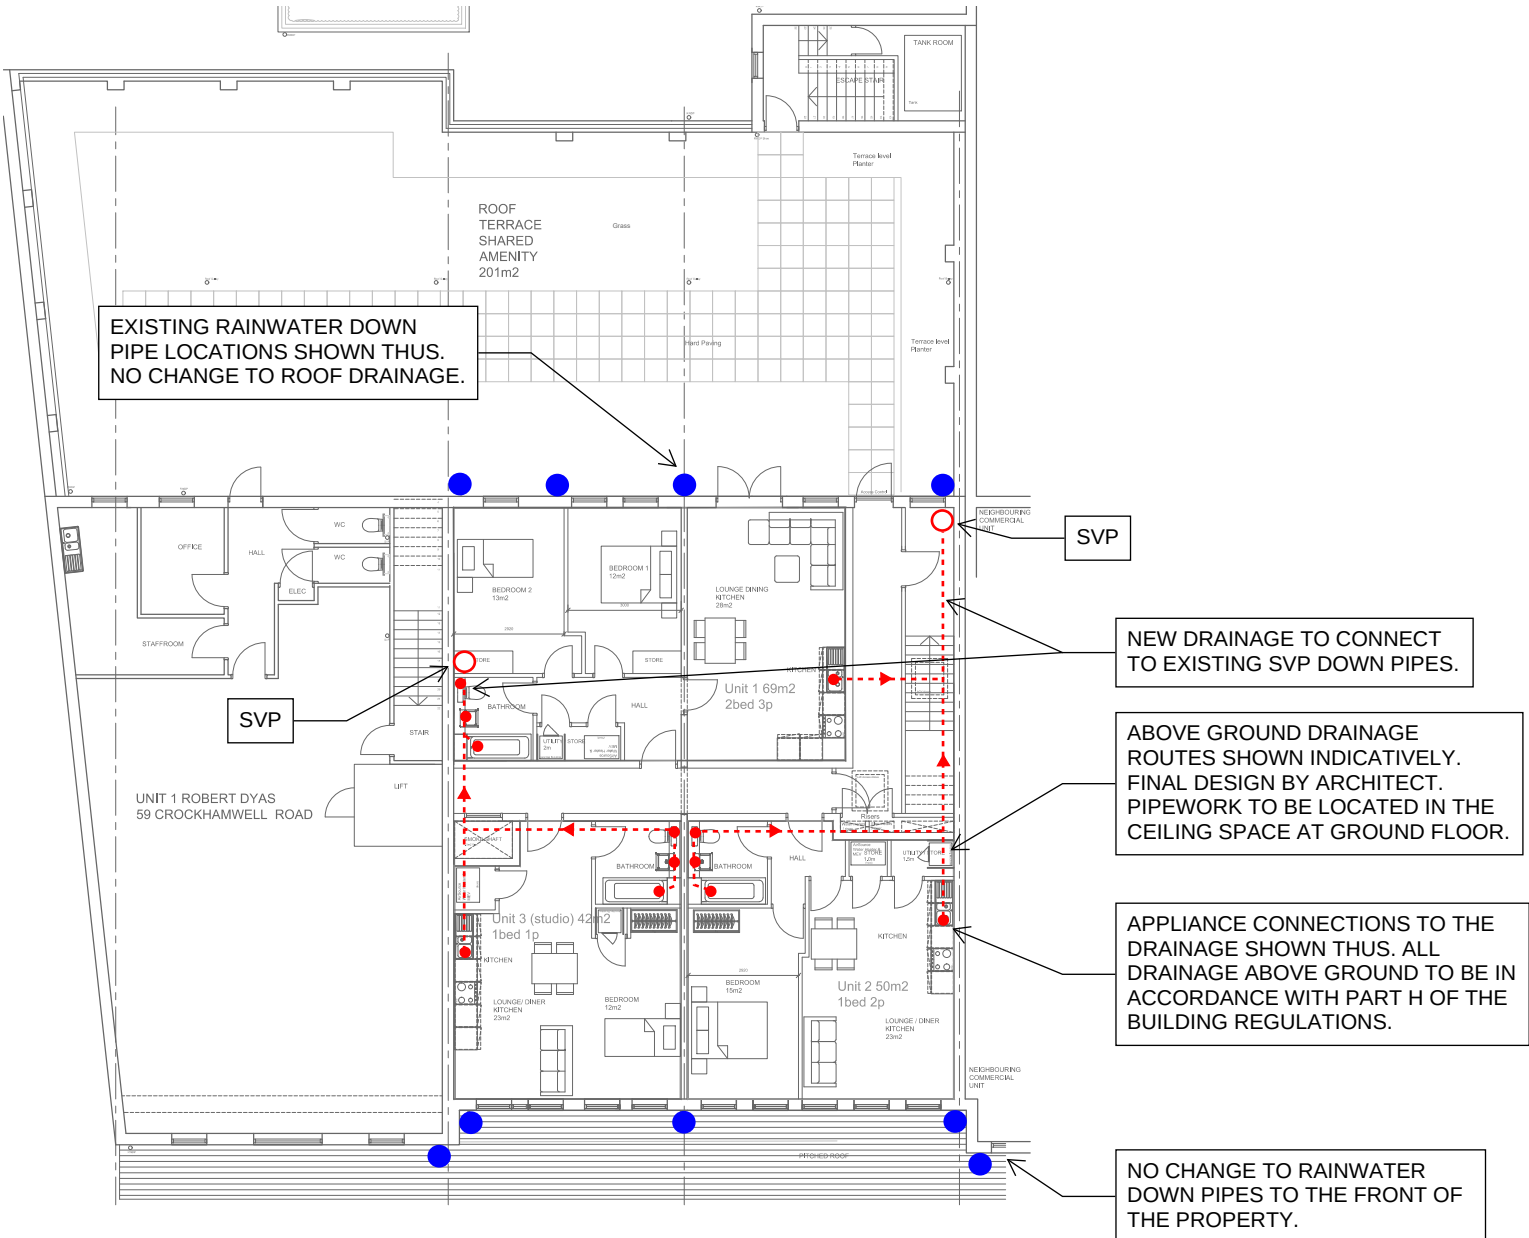

FIRST FLOOR LAYOUT