



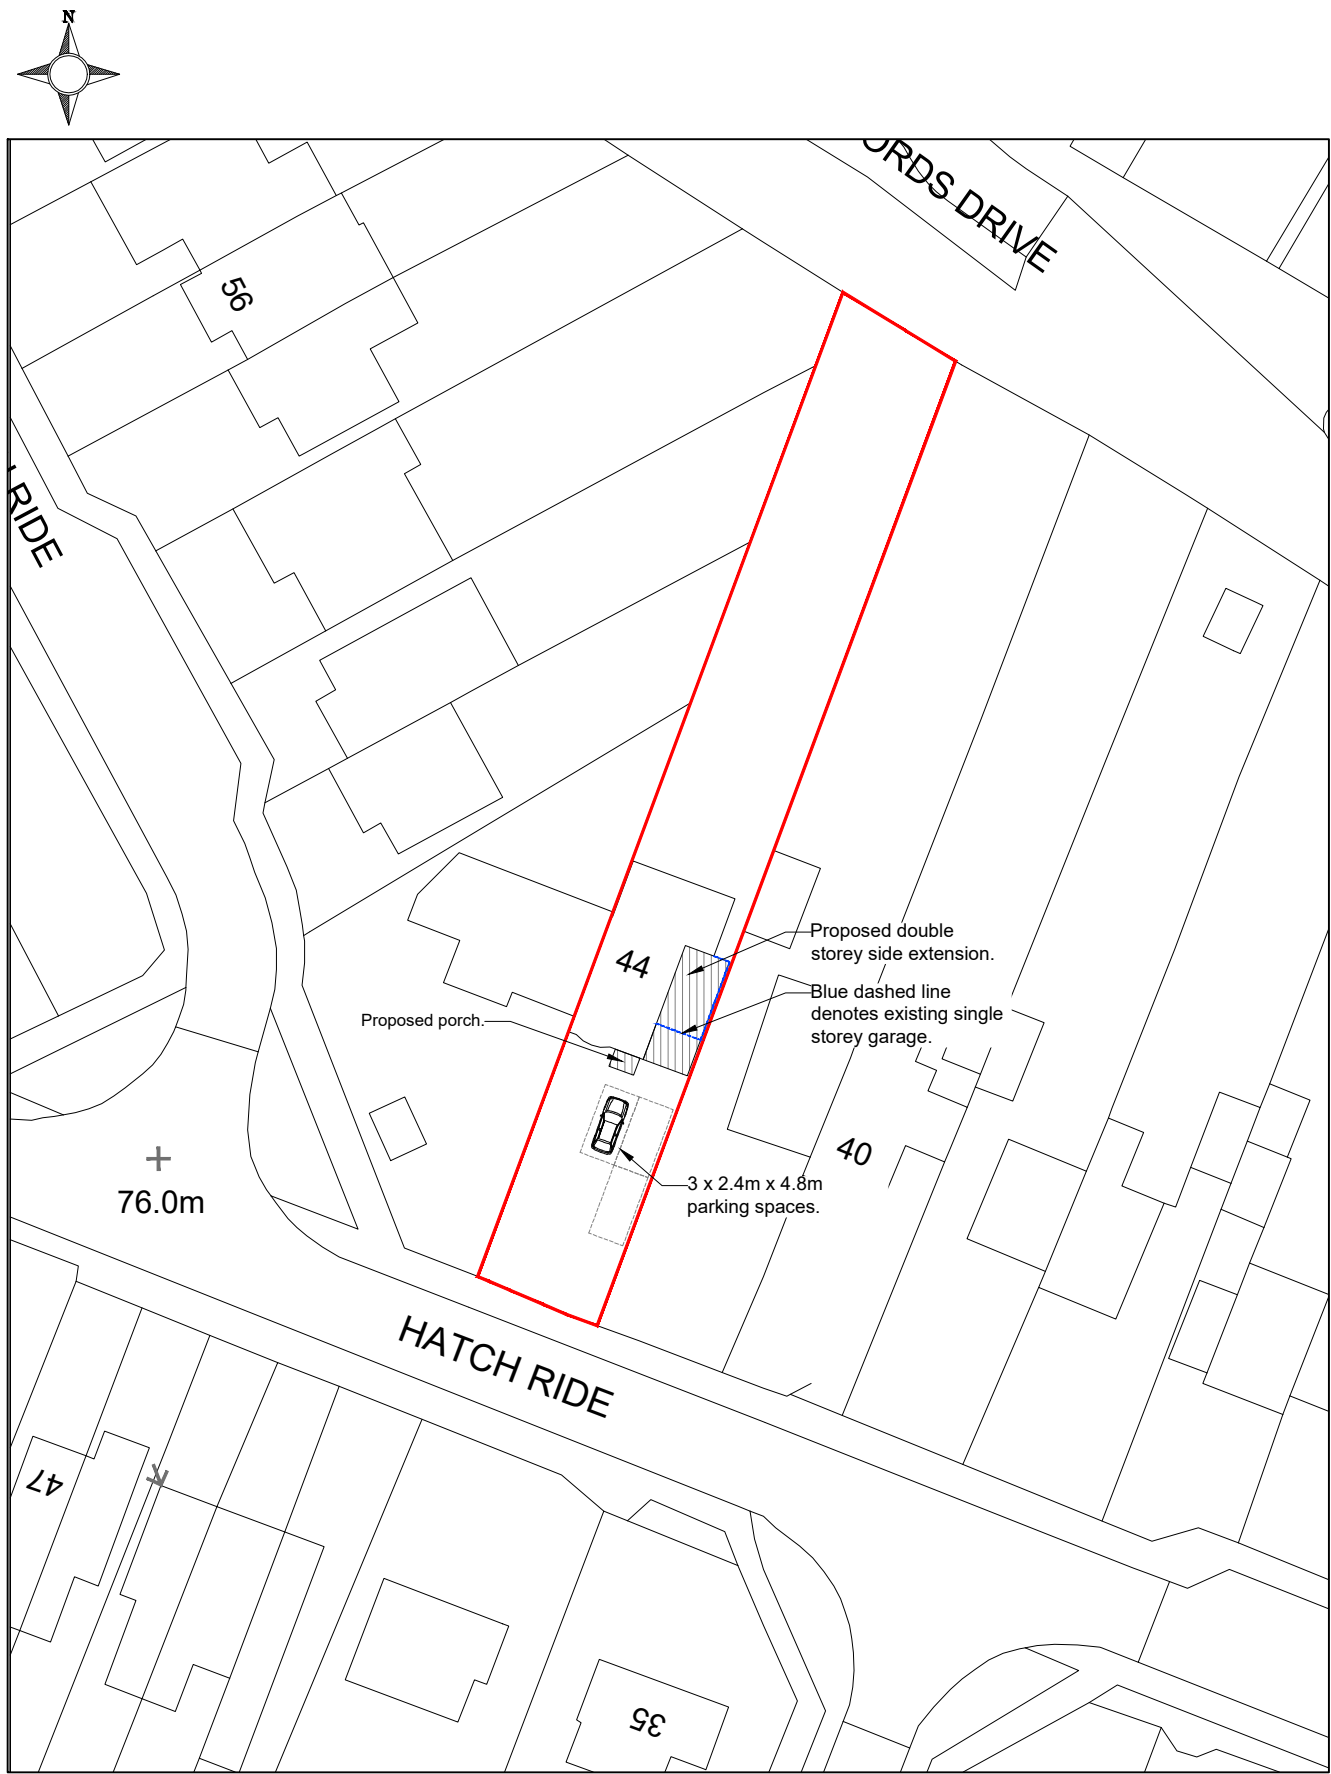

Block Plan 1:200 Scale
0 5 10 15 20 Metres
Scale Bar - 1:500

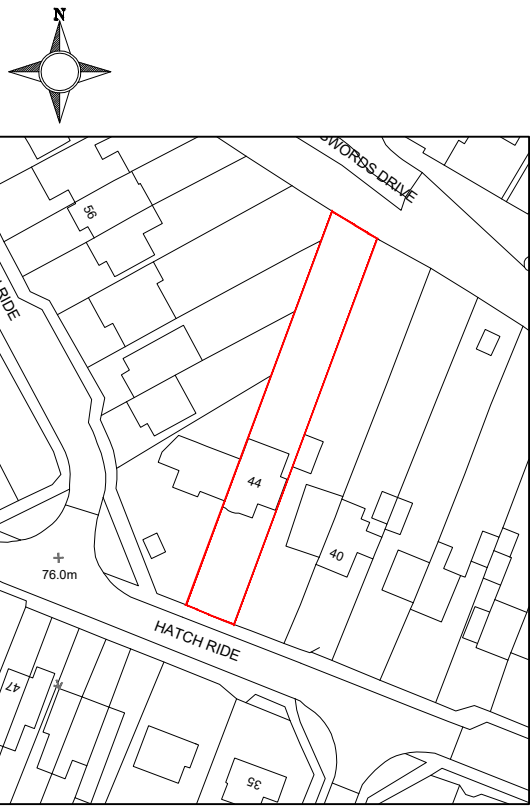

Location Plan 1:1250 Scale
0 10 20 30 40
Scale Bar - 1:1250

A 20/02/2025 Outbuilding removed as per Planners comments.

No. Date Revisions

Project Address

Mr & Mrs Billen
44 Hatch Ride
Crowthorne
Wokingham
RG45 6LB



Drawing Title
Location & Block Plans

Date
15/05/2025

Drawn by
JP

Drawing No.
JP-24-01

Scale
As shown @ A3

Checked by
JP

Stage
PROPOSED

Company Address 135 Owlsmoor Road, Sandhurst, Bracknell Forest, GU47 0ST
M: 07850 765491, E: jayson.e.parsons@gmail.com