


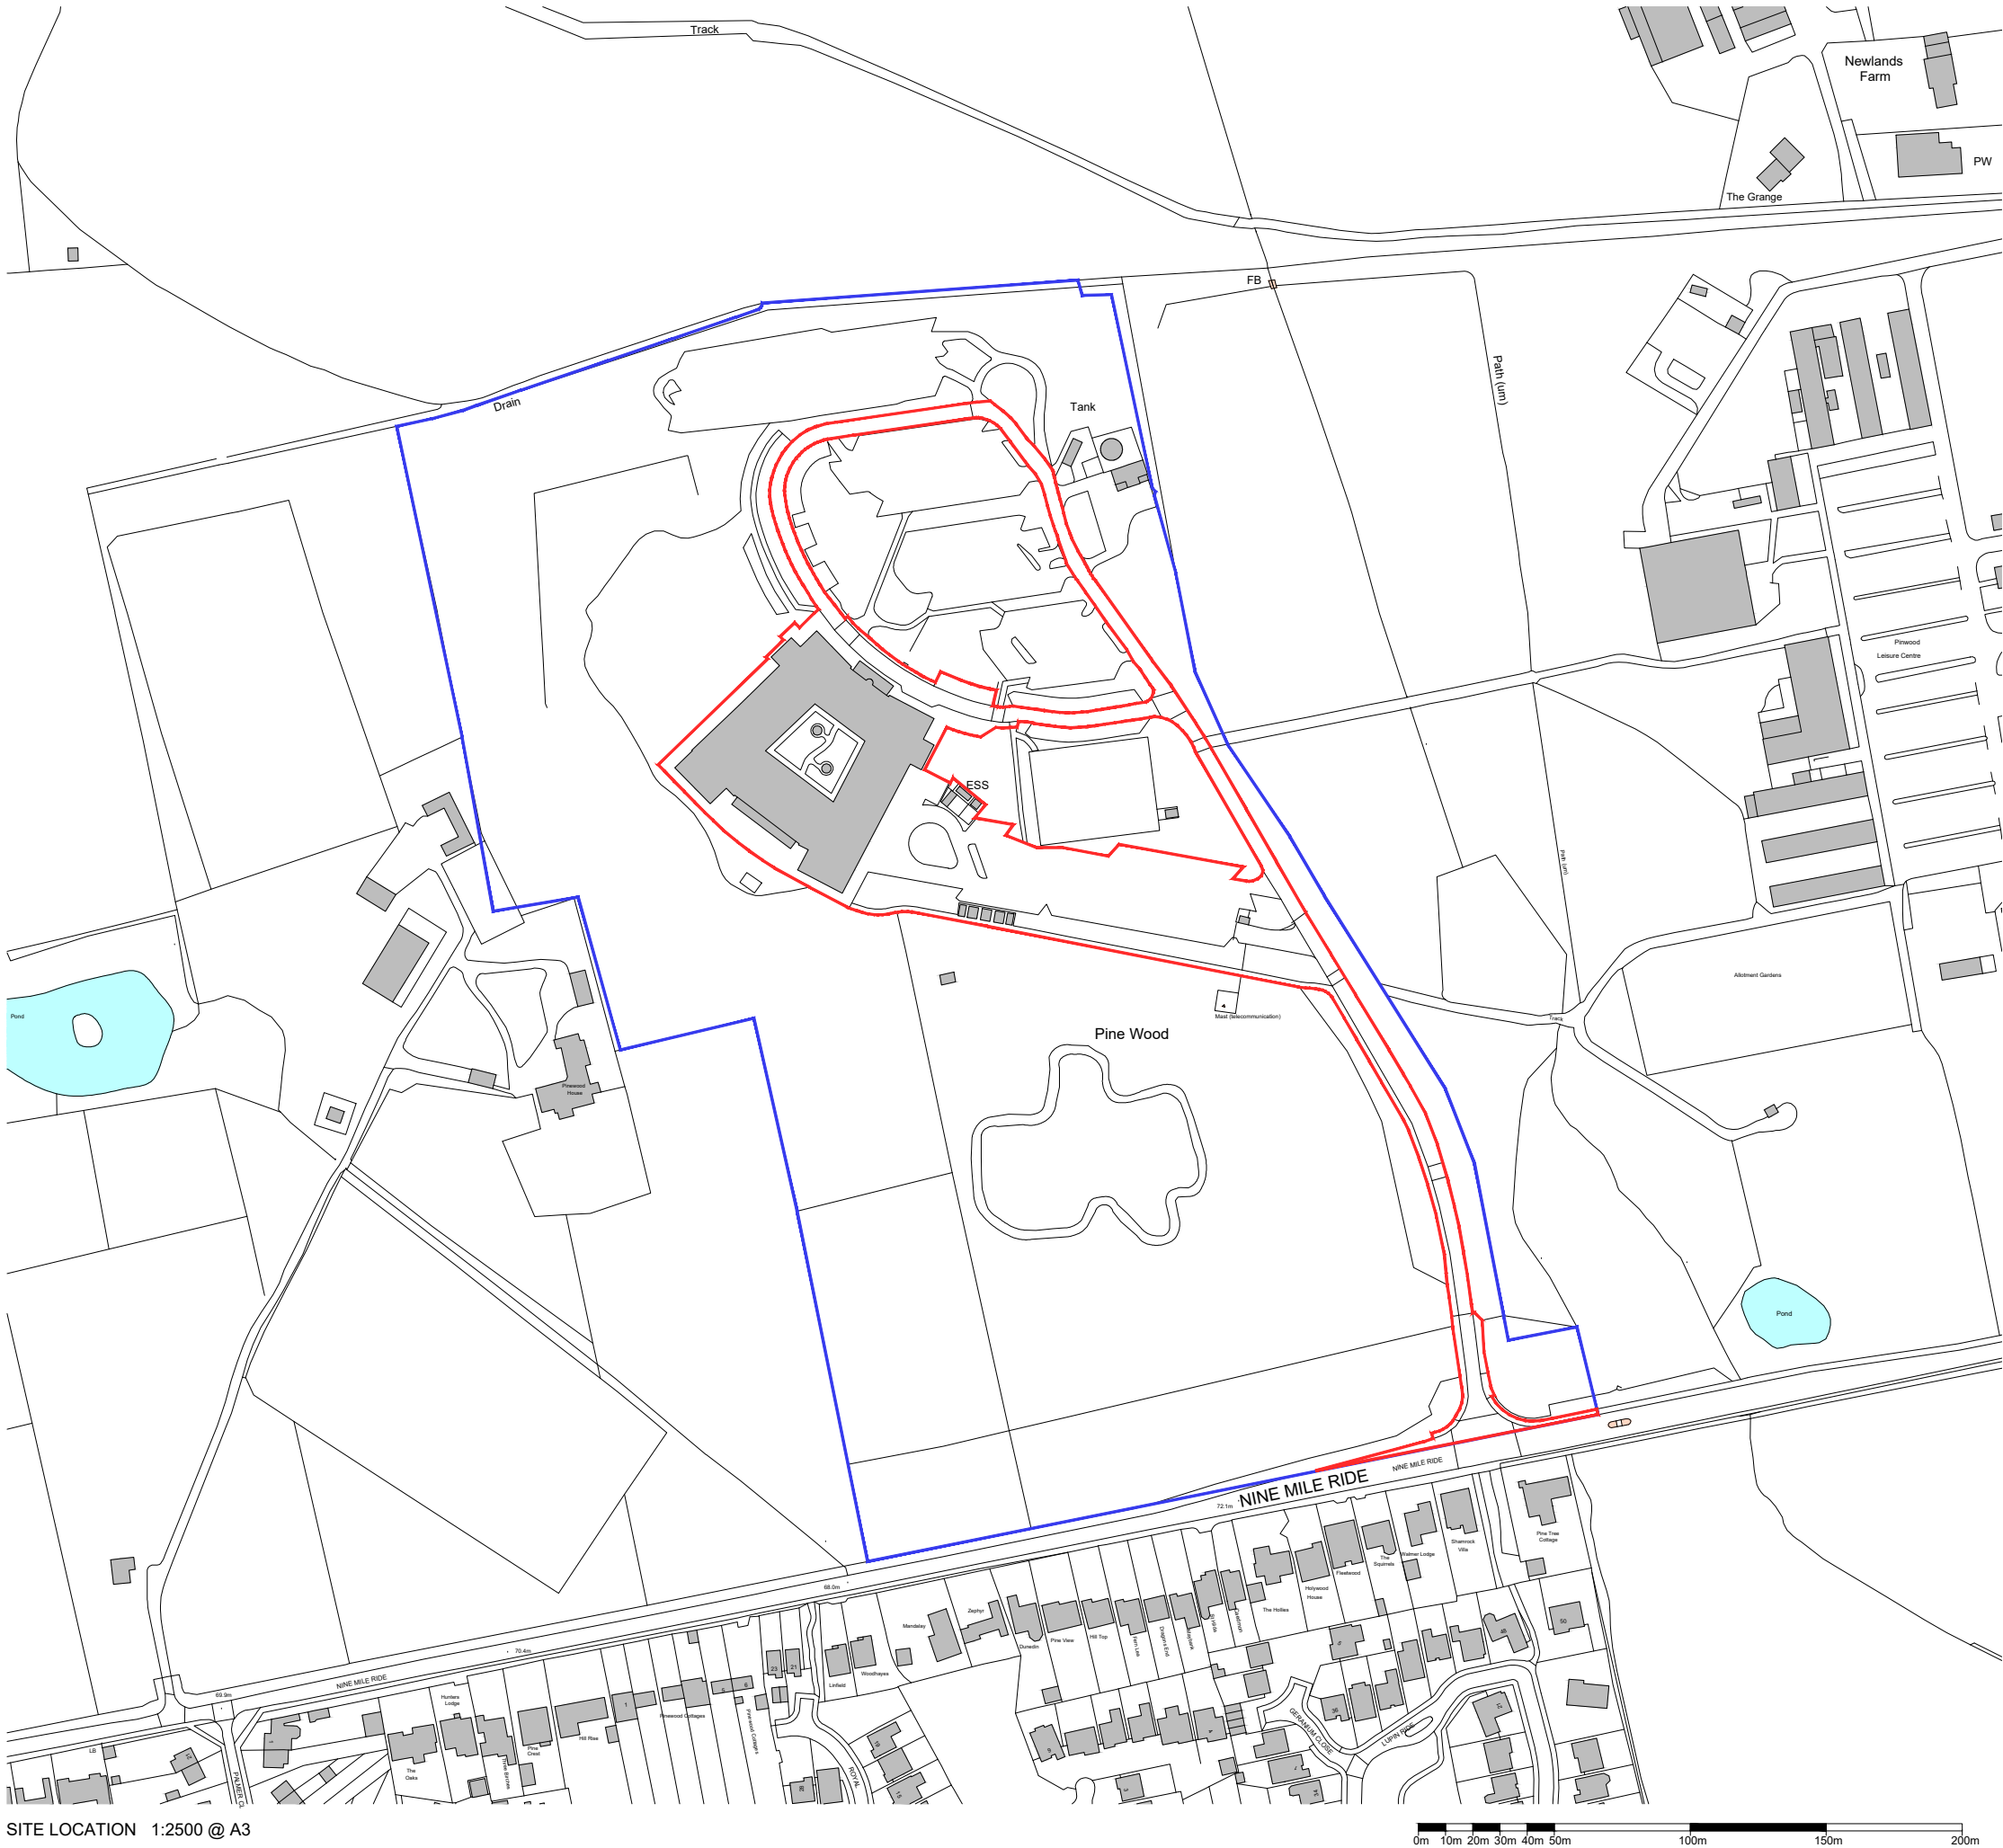

SITE LOCATION 1:2500 @ A3

NOTES:
Copyright Chetwoods (London) Limited. No implied licence exists.
Contractors must verify all dimensions on site before commencing any work or shop drawings. This drawing is not to be scaled. Use figured dimensions only.
Subject to statutory approvals and survey.
Building areas are liable to adjustment over the course of the design process due to the ongoing construction detailing developments.
Please note the information contained within this drawing is solely for the benefit of the employer and should not be relied upon by third parties.
The CDM hazard management procedures for the Chetwoods aspects of the design of this project are to be found on the "Chetwoods - Hazard Analysis and Design Risk Assessment" and/or drawings. The full project design teams comprehensive set of hazard management procedures are available from the Principle Designer appointed for the project.



SITE BOUNDARY

APPLICATION BOUNDARY

D	- correction to road name	20.08.24	dt
C	- gridline and red shading removed	05.08.24	ch
B	- application lines updated	26.7.24	dt
A	- application lines updated	25.7.24	dt

Rev	Revision Description	Date	Author/Reviewer
-----	----------------------	------	-----------------

PLANNING

Ground Floor, Unit B, Dickens Court, 44-46 (0)20 7490 2400
13-16 Britton Street, London, EC1M 6XX
www.chetwoods.com



Project
Pinewood, Wokingham, RG40 3EW
Prior Approval Application

Client
Legal and General Assurance
(Pension Management) Limited

Drawing Title
site location plan

Scale	Size	Drawn	Checked	Date
1:2500	A3	dt	dt	18.7.24

Project	Originator	Zone	Level	Type	Role	Number	Rev.
---------	------------	------	-------	------	------	--------	------

5730 PL-0002 D