


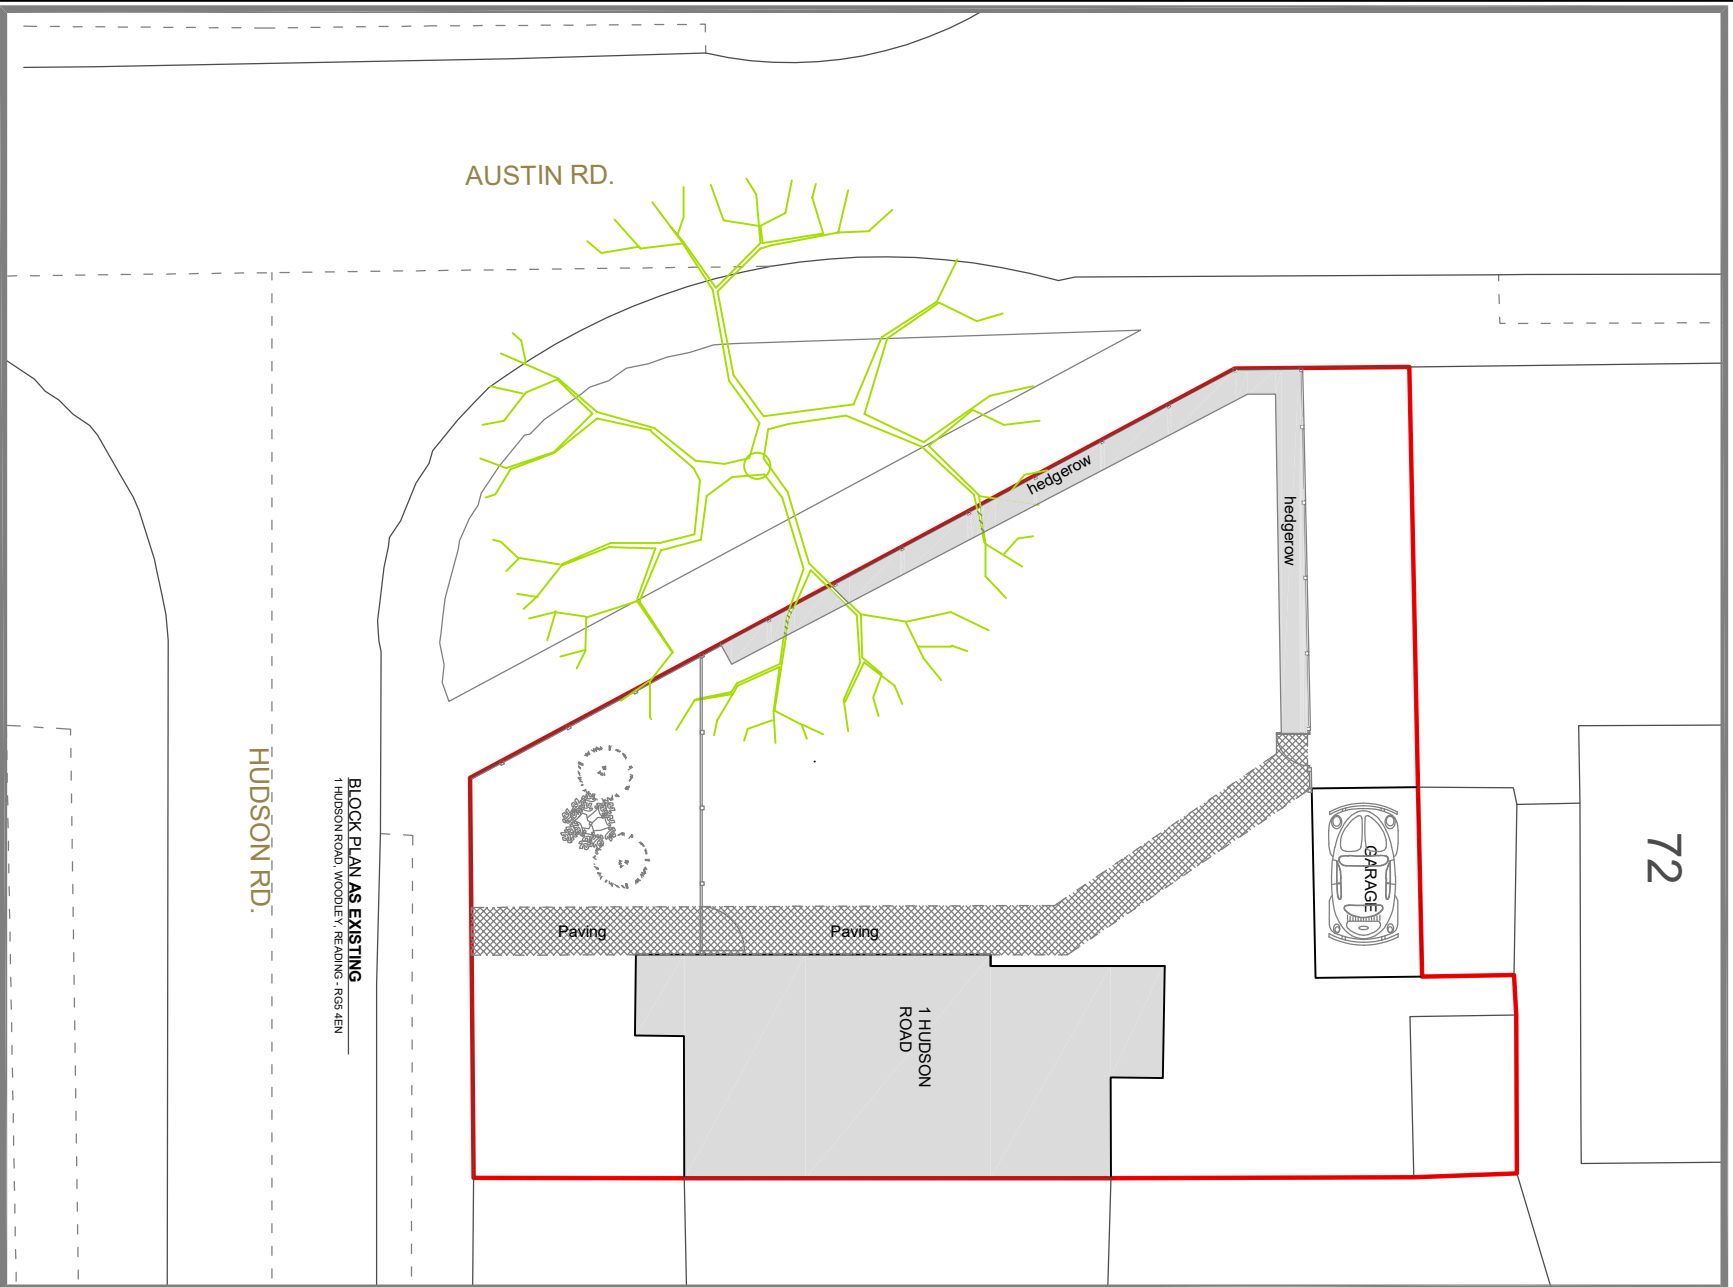


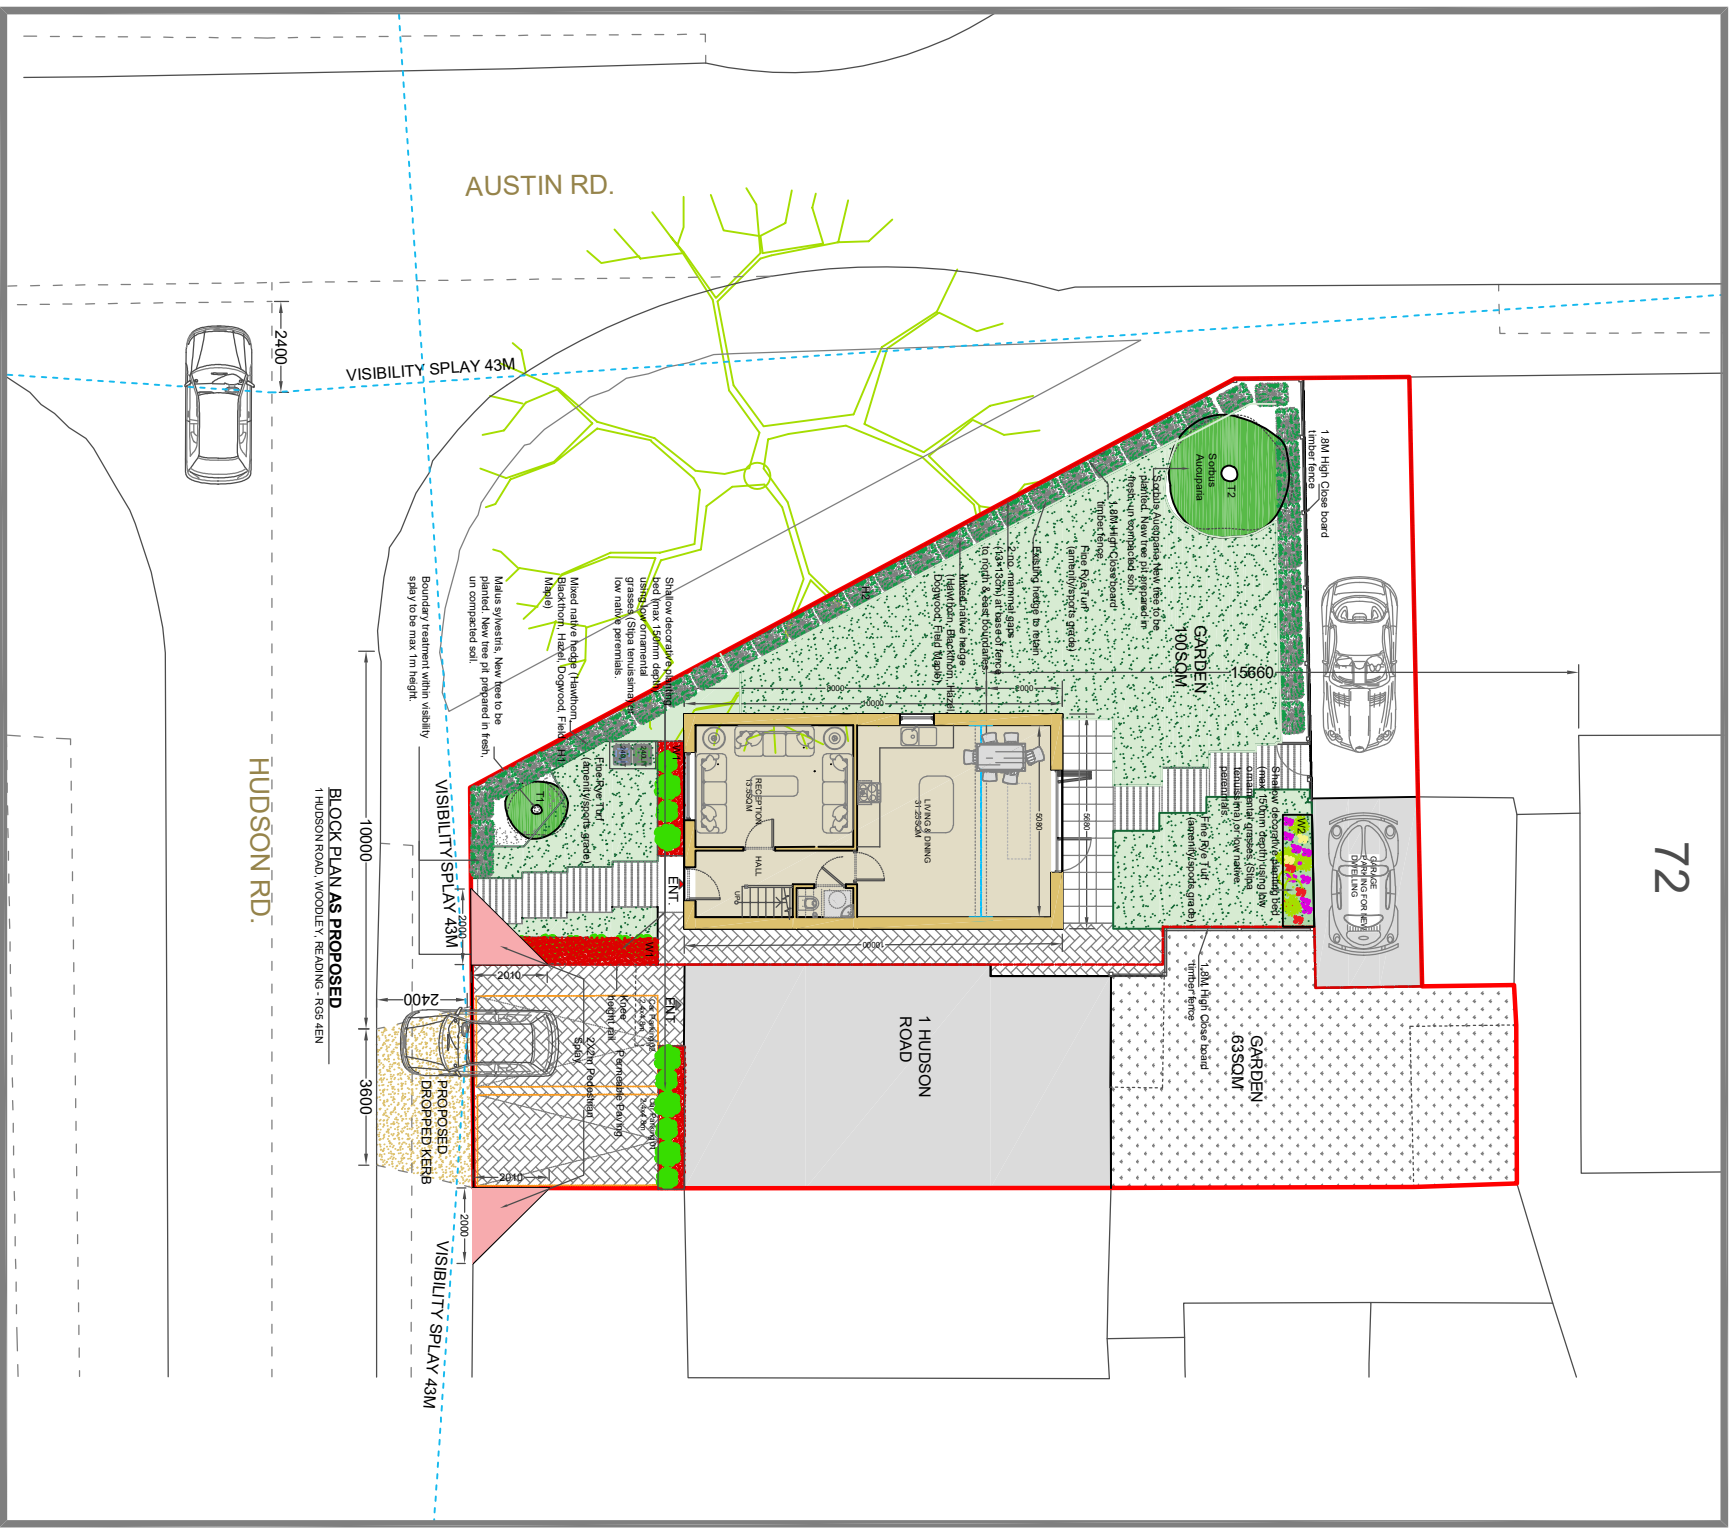

BLOCK PLAN AS EXISTING
SCALE 1:200

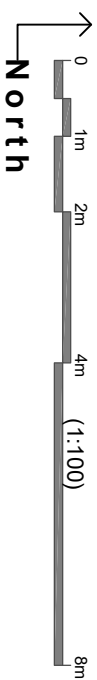

BLOCK PLAN AS PROPOSED
SCALE 1:200

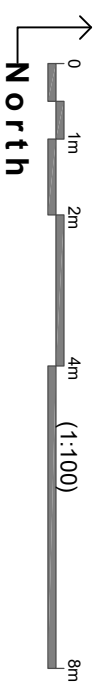

305 Reading Rd, Winnersh, Berkshire. RG41 5LR
Contact : 07912529720
<http://www.arcadia-design.co.uk/test/>

KEY:

 EXISTING	 PROPOSED
--	--

0 1m 2m 4m (1:50)

0 1m 2m 4m (1:100) 8m

1. THIS DRAWING IS COPYRIGHT AND SHOULD NOT BE REPRODUCED WITHOUT NOTES.
2. THE WRITTEN APPROVAL OF ARCADIA DESIGN CONSULTANTS.
3. ALL DIMENSIONS TO BE CHECKED ON SITE AND ANY DISCREPANCIES BROUGHT TO THE ATTENTION OF THE ARCADIA DESIGN CONSULTANTS.
4. NO DIMENSIONS TO BE SCALED.
5. THIS DRAWING IS TO BE READ IN CONJUNCTION WITH ALL OTHER RELEVANT ARCHITECTS, SERVICE ENGINEERS AND STRUCTURAL / CIVIL ENGINEERS DRAWINGS AND SPECIFICATIONS.
6. ALL RIGHTS RESERVED.

P L A N N I N G I S S U E			
A	10/8/26	Amended to pin officer's comments (4/8/26)	
REV. DATE	DESCRIPTION		PROJECT NEW DWELLING HOUSE TO THE SIDE OF 1 HUDSON ROAD, WOODLEY - RGS 4EN
DWG NO.	PL/A/731/05	SCALE	1:200 @ A3
DATE	MAY. 2026	DRAWN BY	MQ
DRAWING TITLE EXISTING & PROPOSED BLOCK PLAN			