
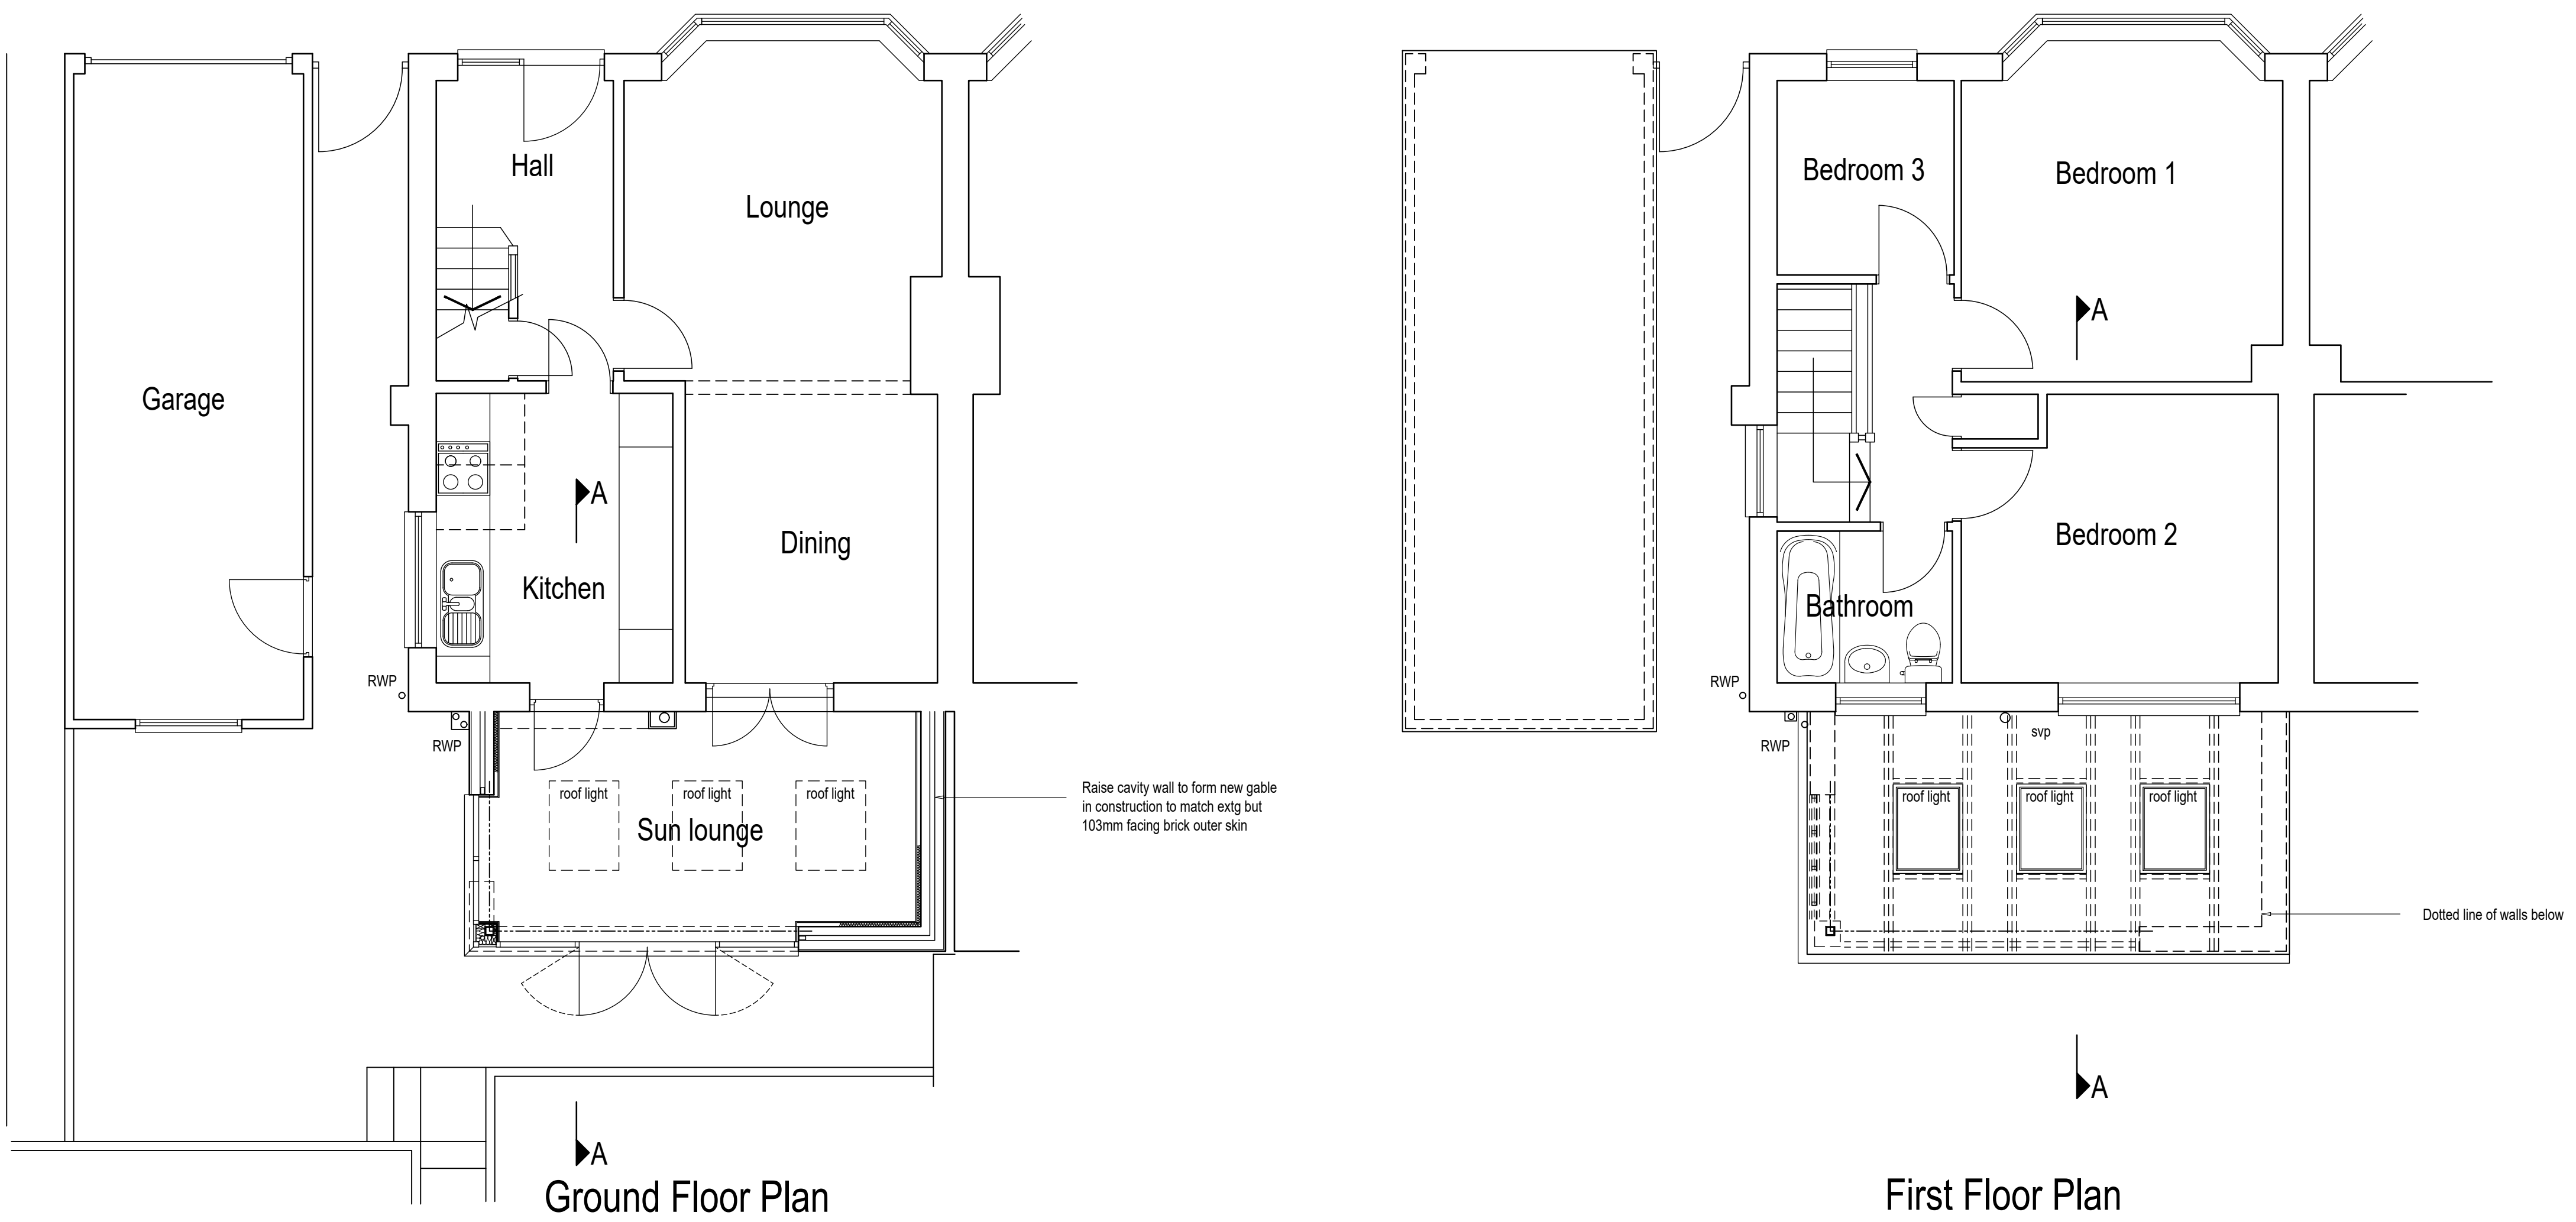
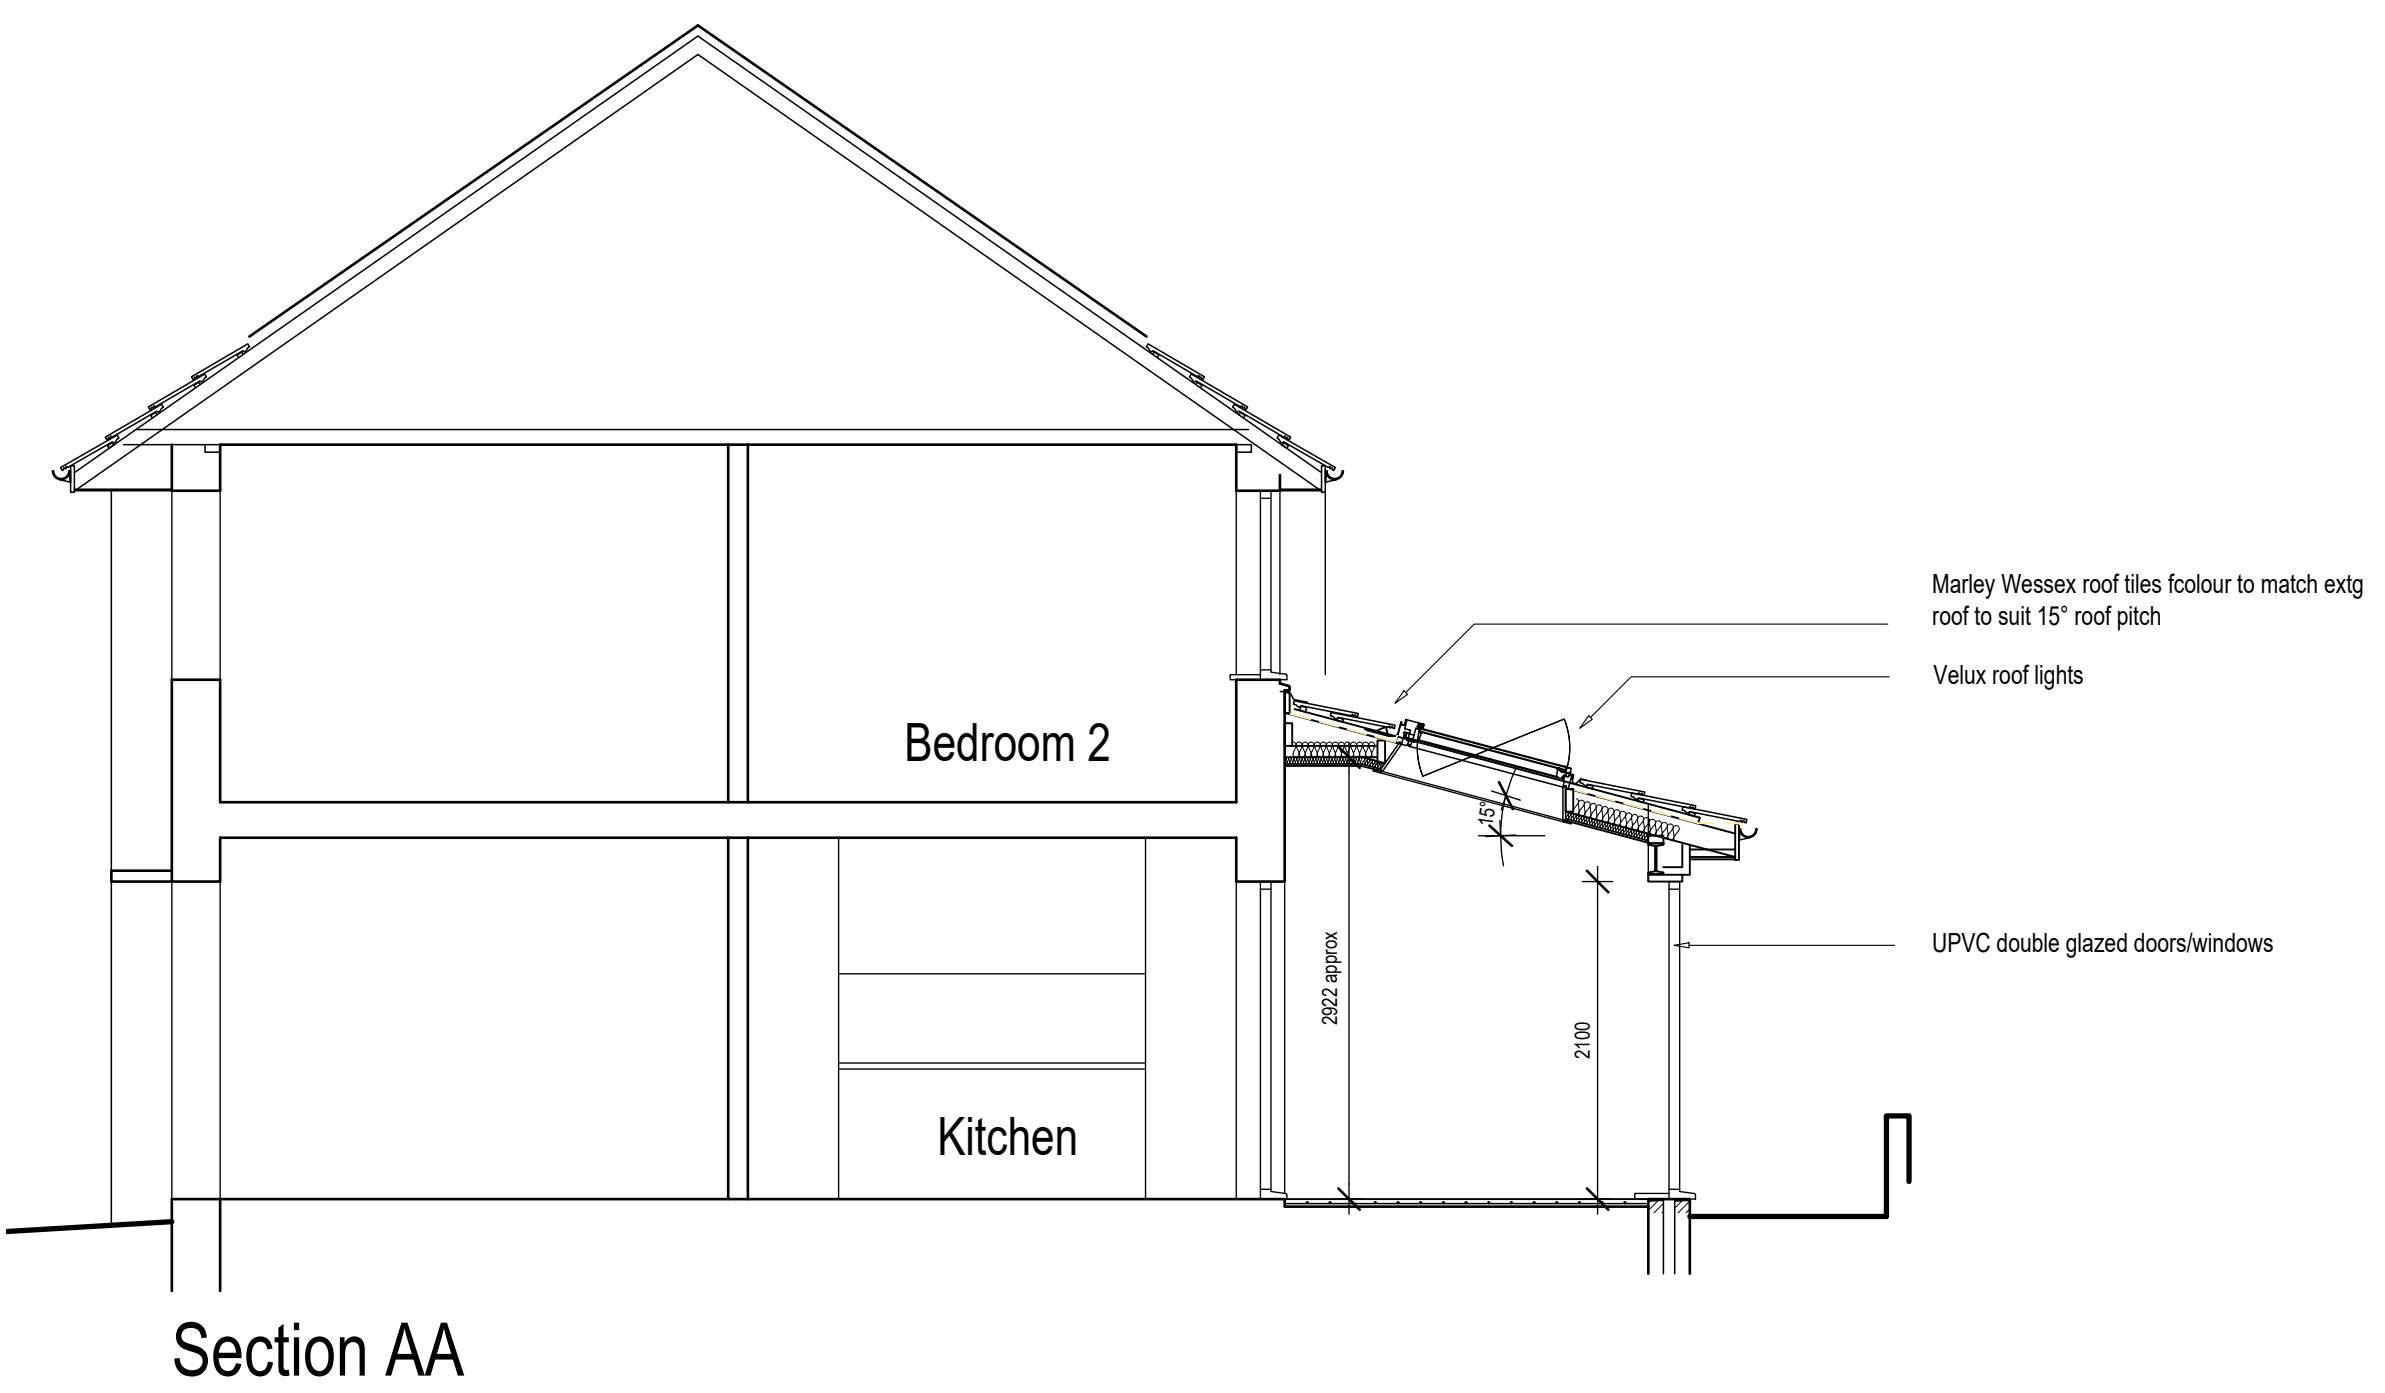
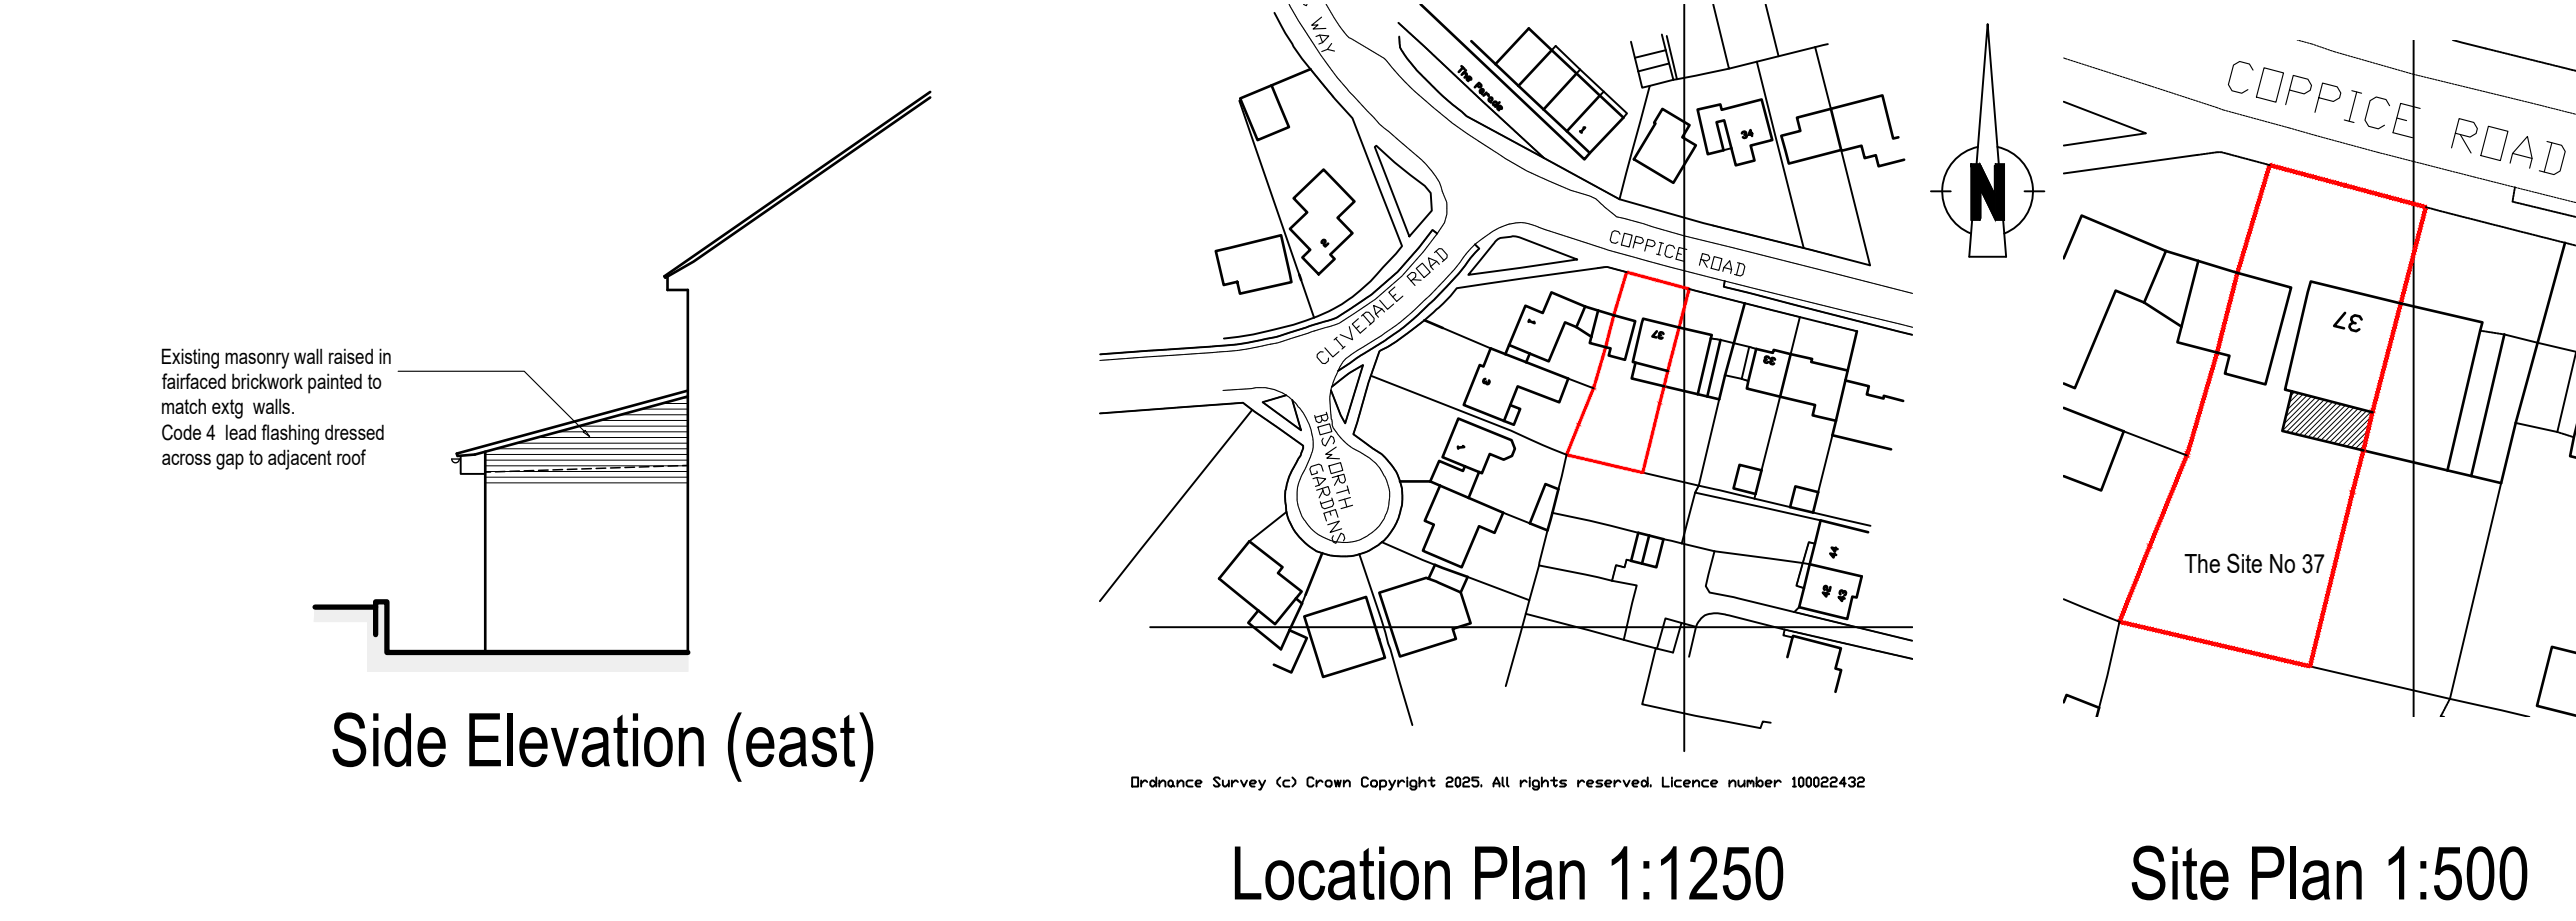


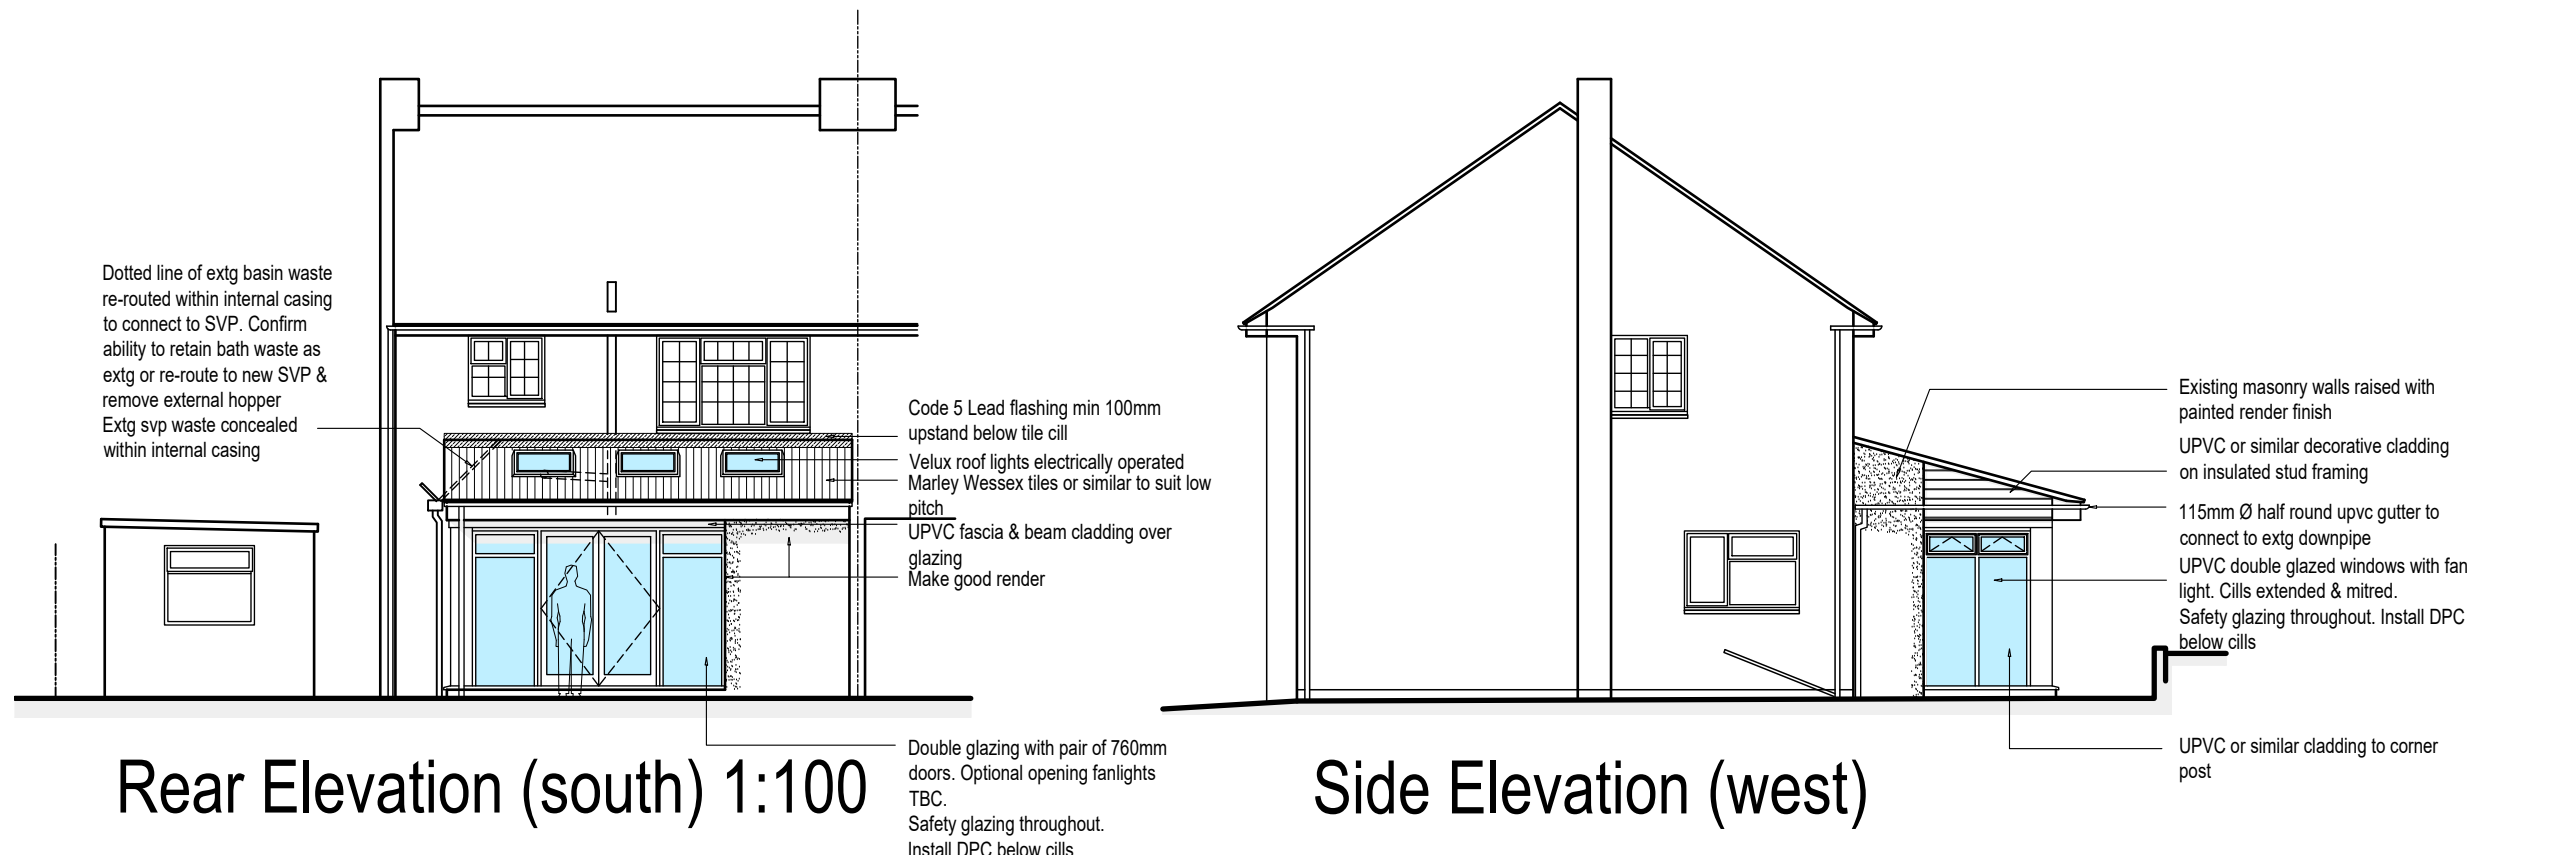

Notes	
Proposed Extension At 37 Coppice Road Woodley RG5 3RA For Mr C Watts & Ms A Hockley	
Scheme Proposals Plans Section Elevations	
Date	Nov 2024
Scale	1:50 at A1 1:100 at A1
Drawing number	1829/PL/01
B W Design 55 Wavell Road Maidenhead Berks SL6 5AB Telephone 01628-670966	