


REV 17.12.24 Additional parking shown.
 REV. 3.11.25 User changed / parking amended.
 REV 16.11.25 Minor adjustments to suit Planners comments

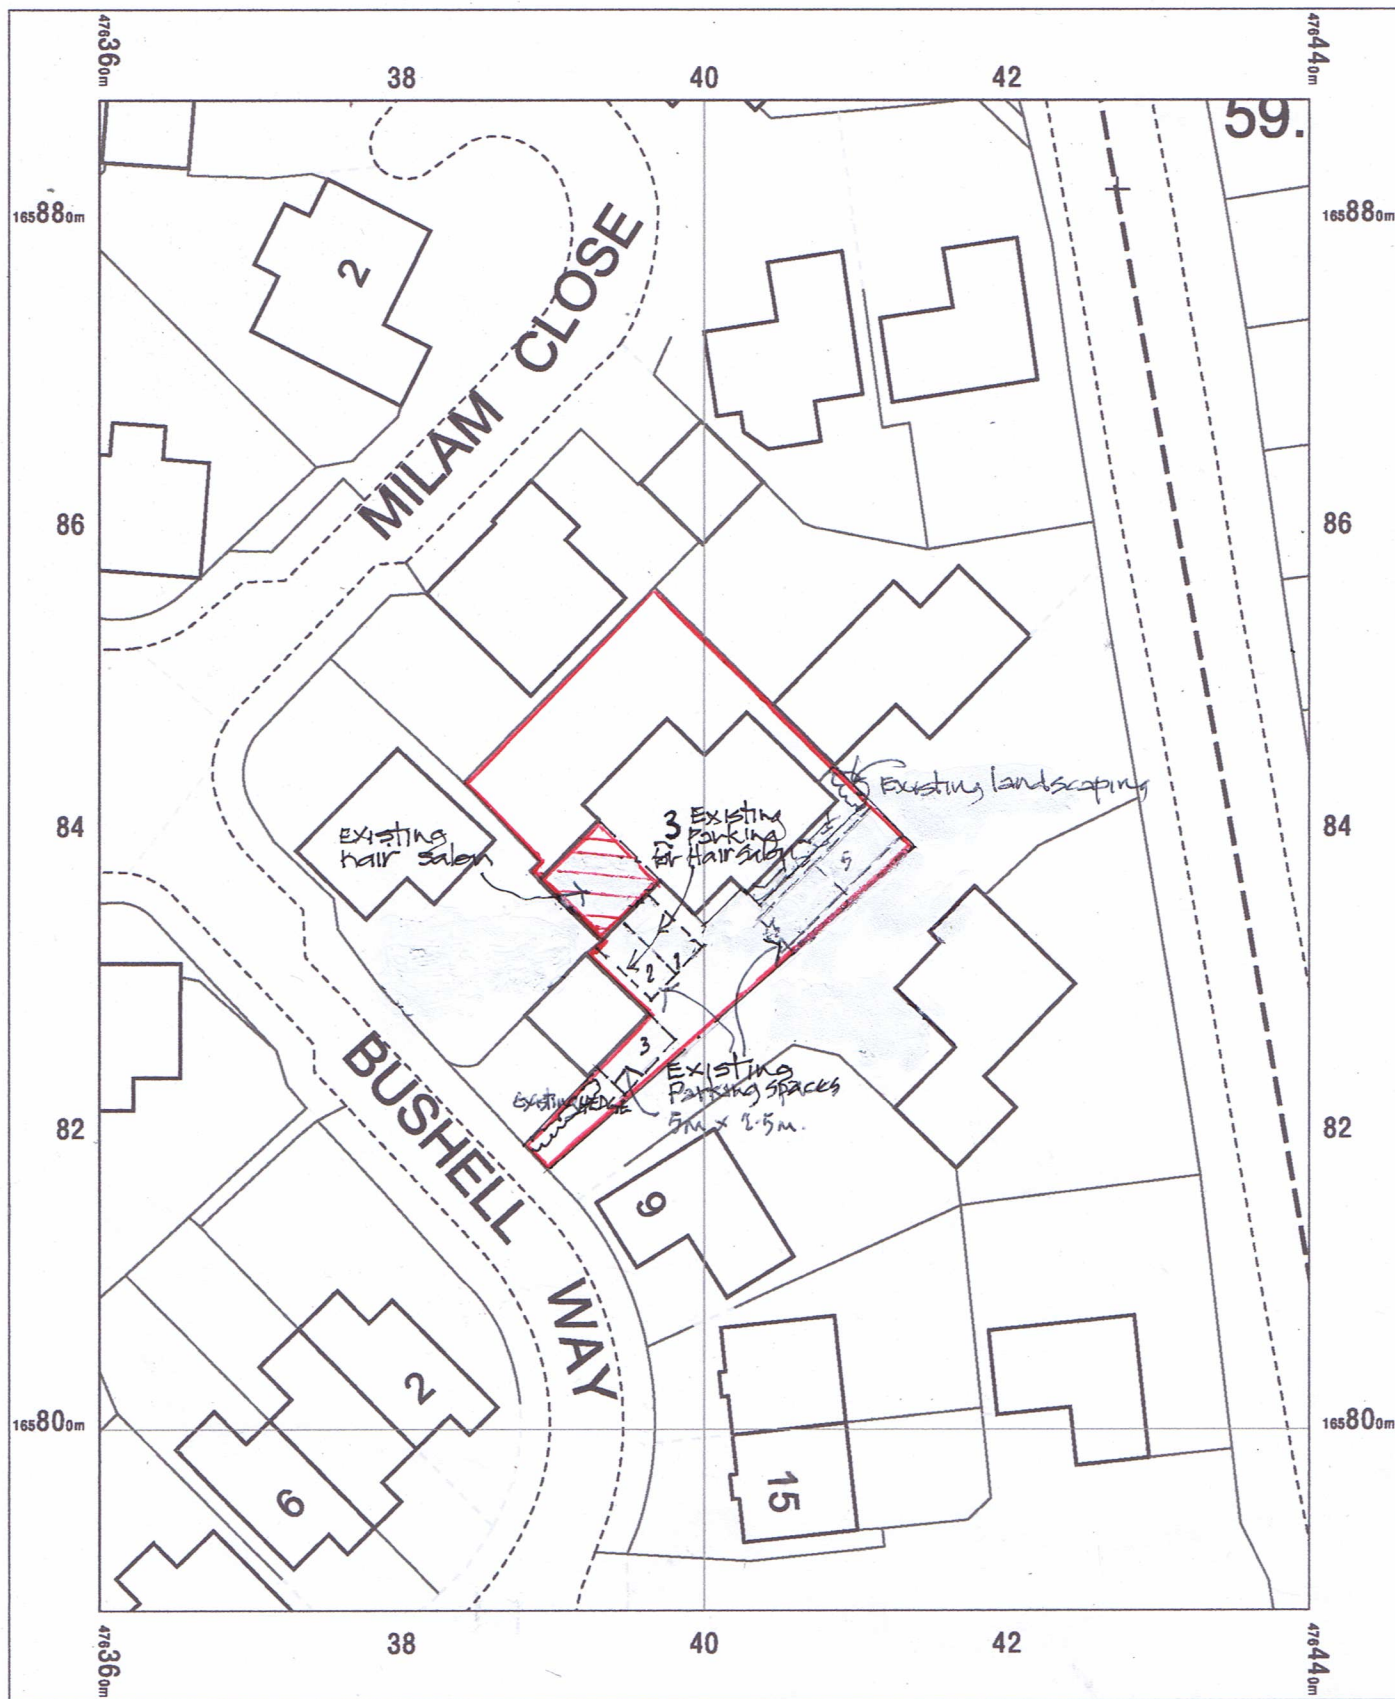

OS MasterMap 1250/2500/10000 scale
 Tuesday, October 22, 2024, ID: BW1-01190807
 maps.blackwell.co.uk
 1:500 scale print at A4, Centre: 476400 E, 165838 N
 ©Crown Copyright Ordnance Survey. Licence no. 100041041



BLACKWELL'S
 MAPPING SERVICES
 PERSONAL & PROFESSIONAL MAPPING
 www.blackwellmapping.co.uk

TEL: 0800 151 2612
 maps@blackwell.co.uk