


Location Plan

Site Address: 1, Cherry Tree Grove, Barkham, RG41 4UZ

Date Produced: 17-Oct-2025

Scale: 1:1250 @A4

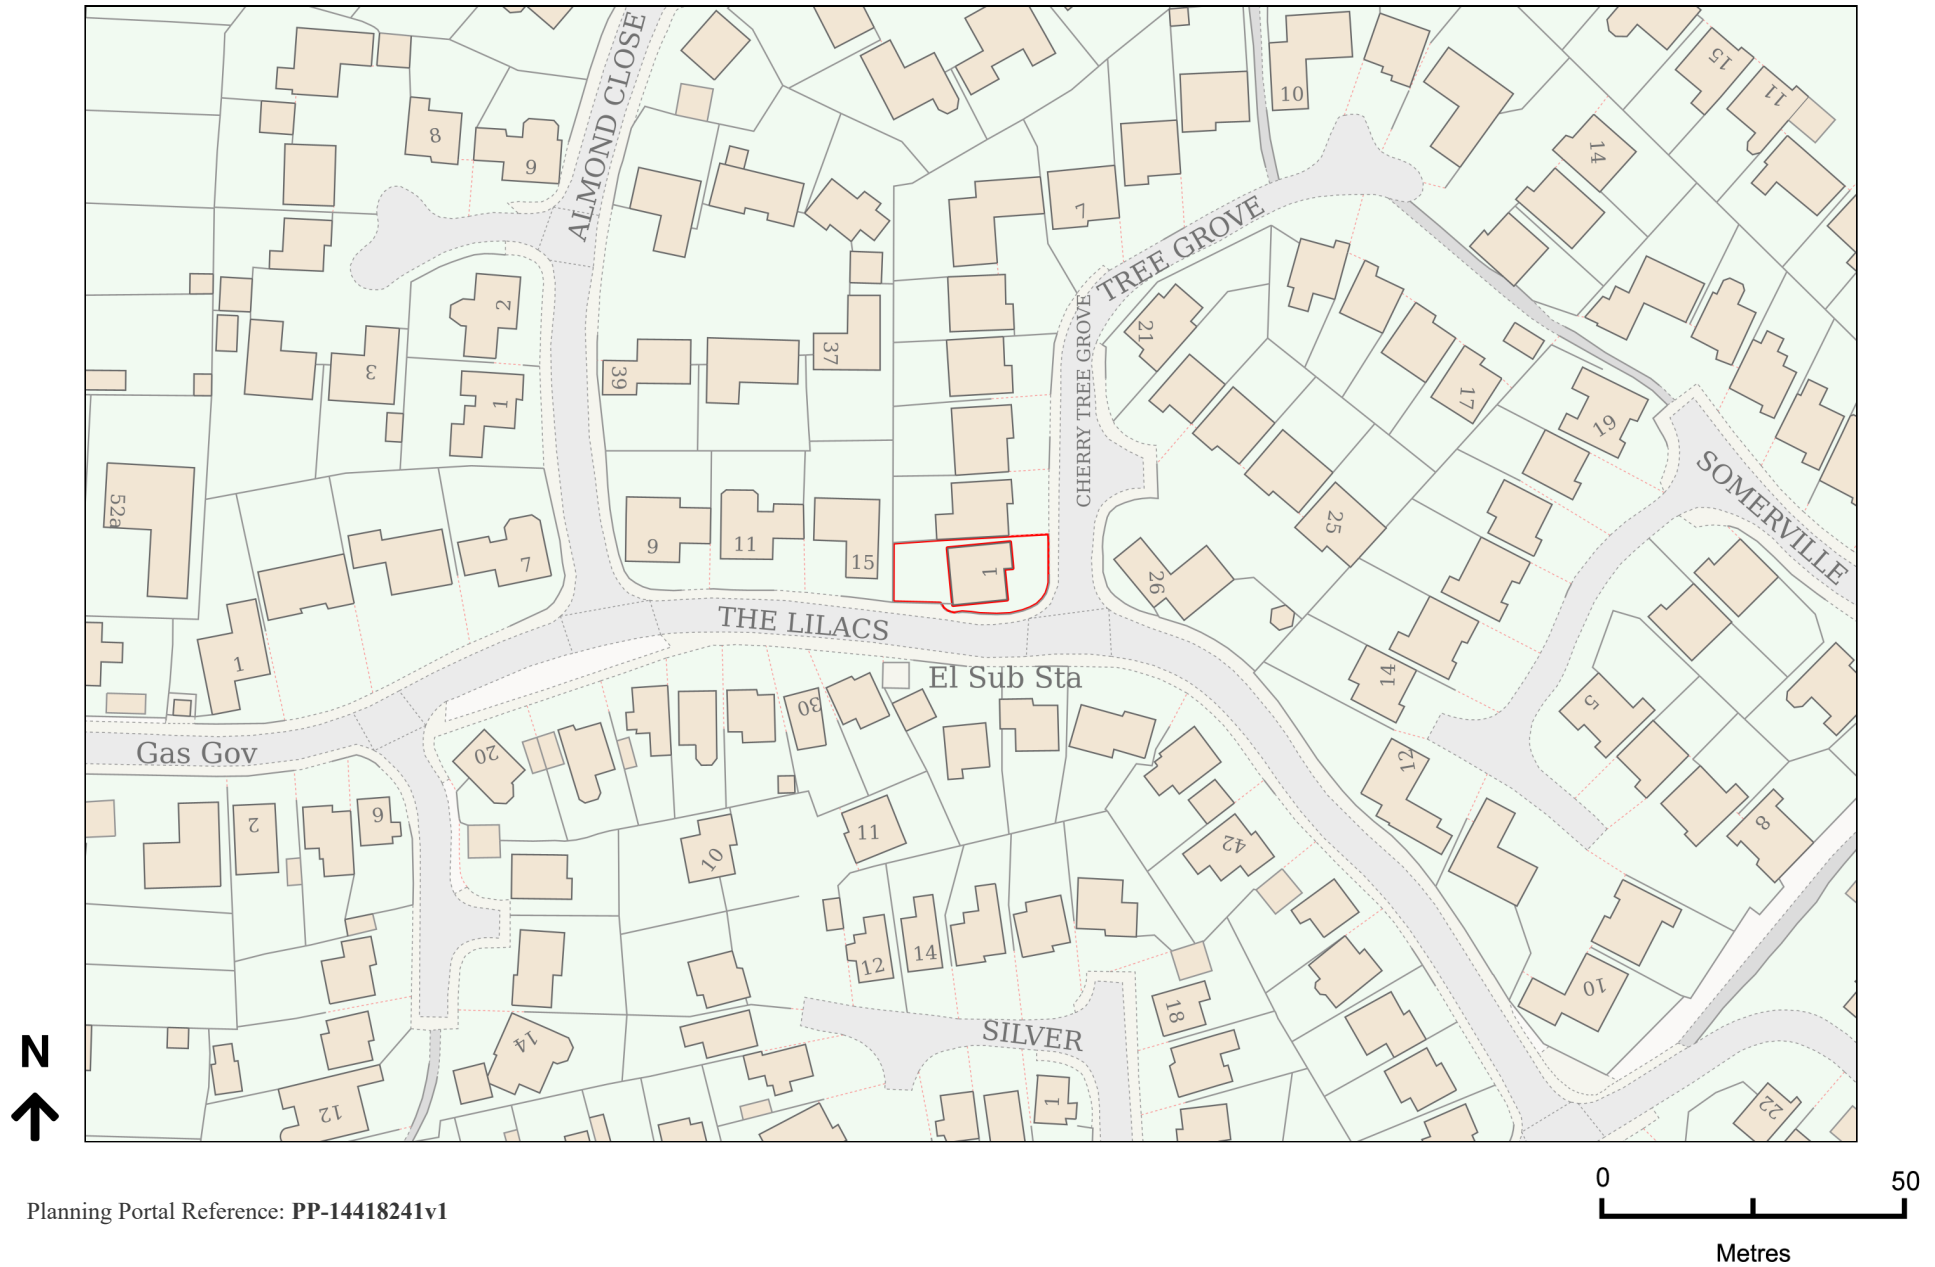

Planning Portal Reference: PP-14418241v1