


Location Plan

Site Address: 45, Appleby Walk, Shinfield, RG7 1UZ

Date Produced: 25-Jun-2025

Scale: 1:1250 @A4

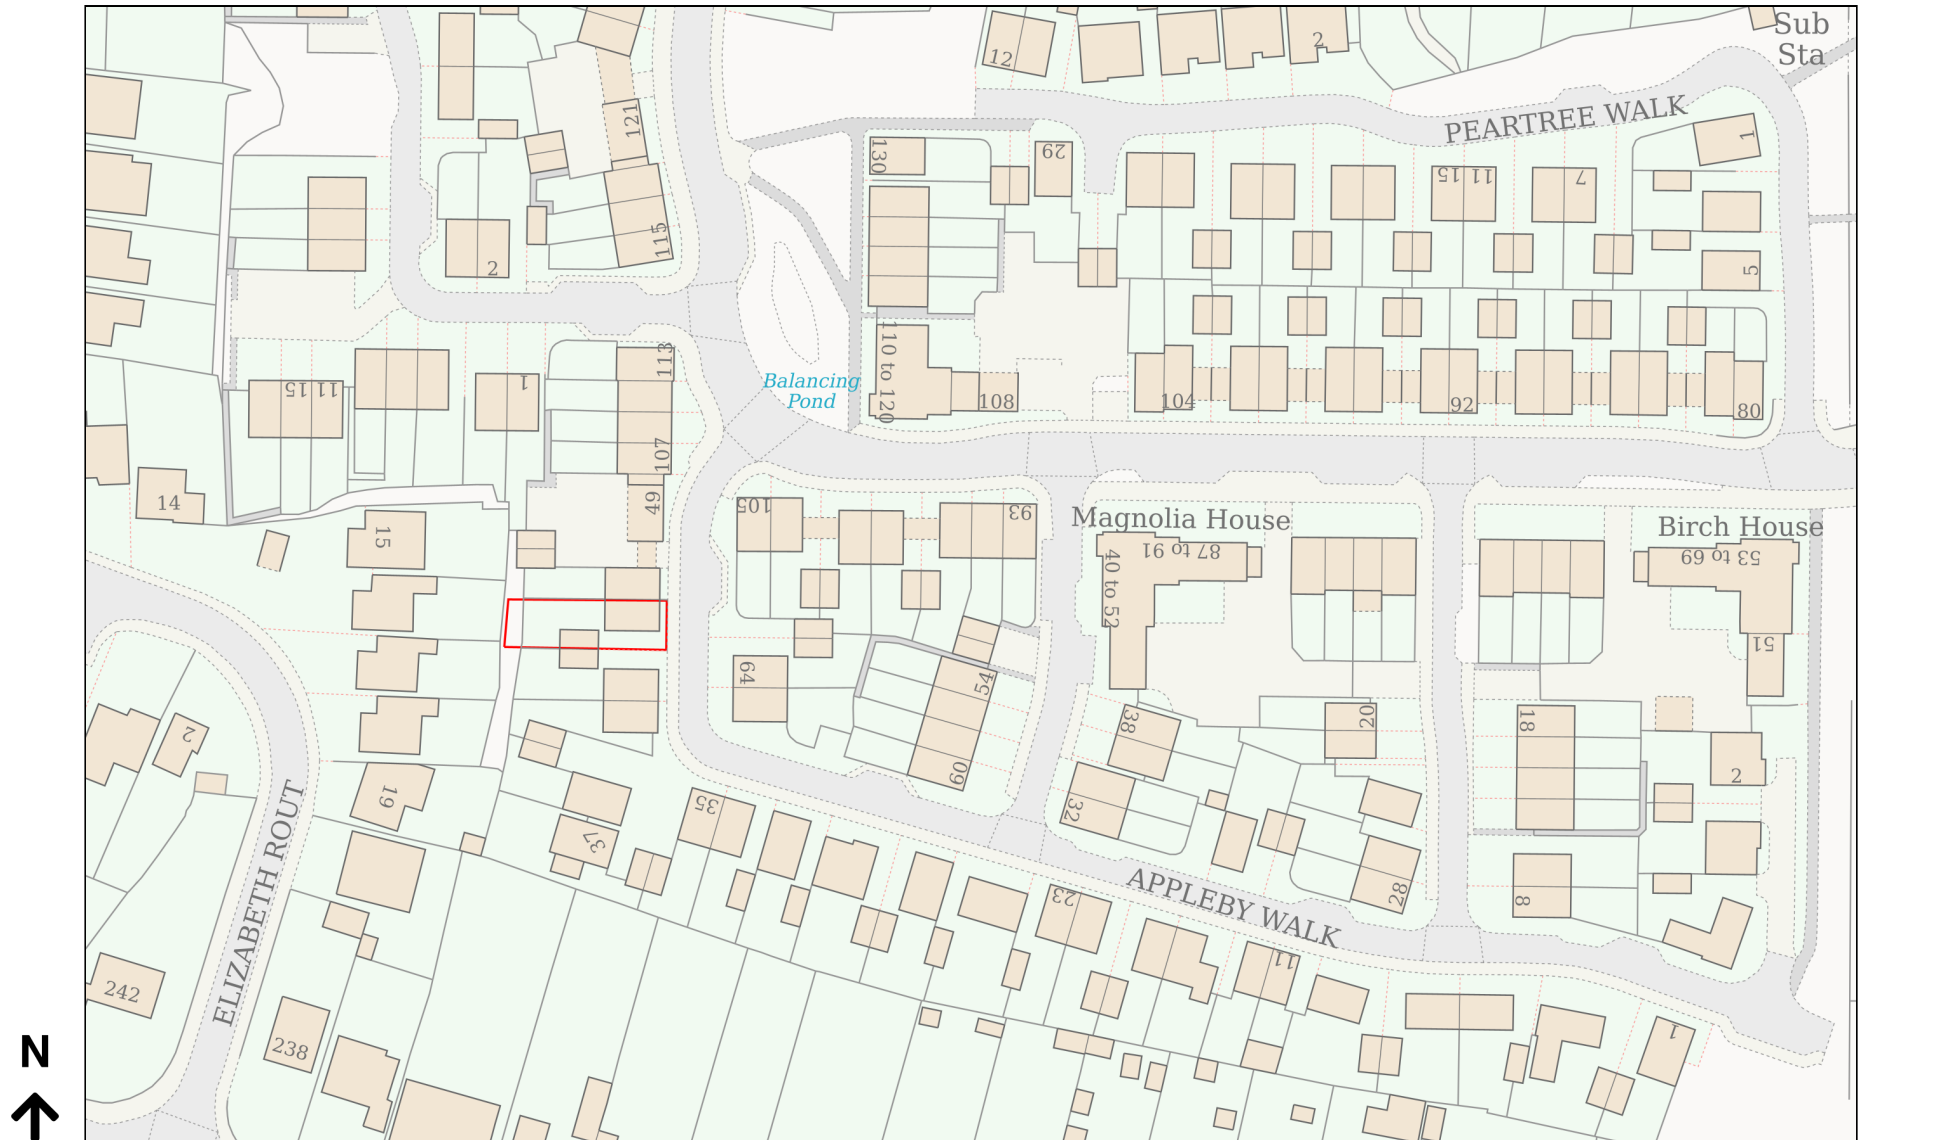

Planning Portal Reference: PP-14027381v2