

NOTES:

SUBJECT TO STATUTORY CONSENTS


SUBJECT TO SURVEY

BASED ON OS MAP REPRODUCED BY PERMISSION OF CONTROLLER OF HM STATIONARY OFFICE (c) CROWN COPYRIGHT

COPYRIGHT RESERVED

DO NOT USE ELECTRONIC VERSIONS OF THIS DRAWING TO DETERMINE DIMENSIONS UNLESS SPECIFICALLY AUTHORISED BY MICHAEL SPARKS ASSOCIATES

IF USING AN ELECTRONIC VERSION OF THIS DRAWING FIGURED DIMENSIONS TAKE PRECEDENCE AND NOTIFY MICHAEL SPARKS ASSOCIATES OF ANY DISCREPANCIES

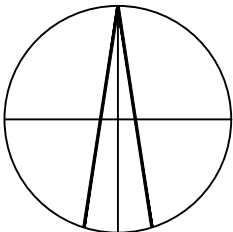

A	24.03.26	Notes amended. Road name added.	sd	hm
REV	DATE	NOTE	DRAW	CHK



Standard Life
Investments

CHARTERED ARCHITECTS

11 PLATO PLACE
ST. DIONIS ROAD
LONDON SW6 4TU


TELEPHONE 020 7736 6162
FAX 020 7736 3896
www.mso-architects.co.uk

TITLE
PLOT 31-33, SUTTONS BUSINESS PARK
DRAWING
LOCATION PLAN

CLIENT
STANDARD LIFE INVESTMENTS

DATE DECEMBER 2022	SCALE 1:1250@A3	DRAWN SD
	STATUS PLANNING	CHECKED MS

DRAWING NUMBER
31819-PL-210A

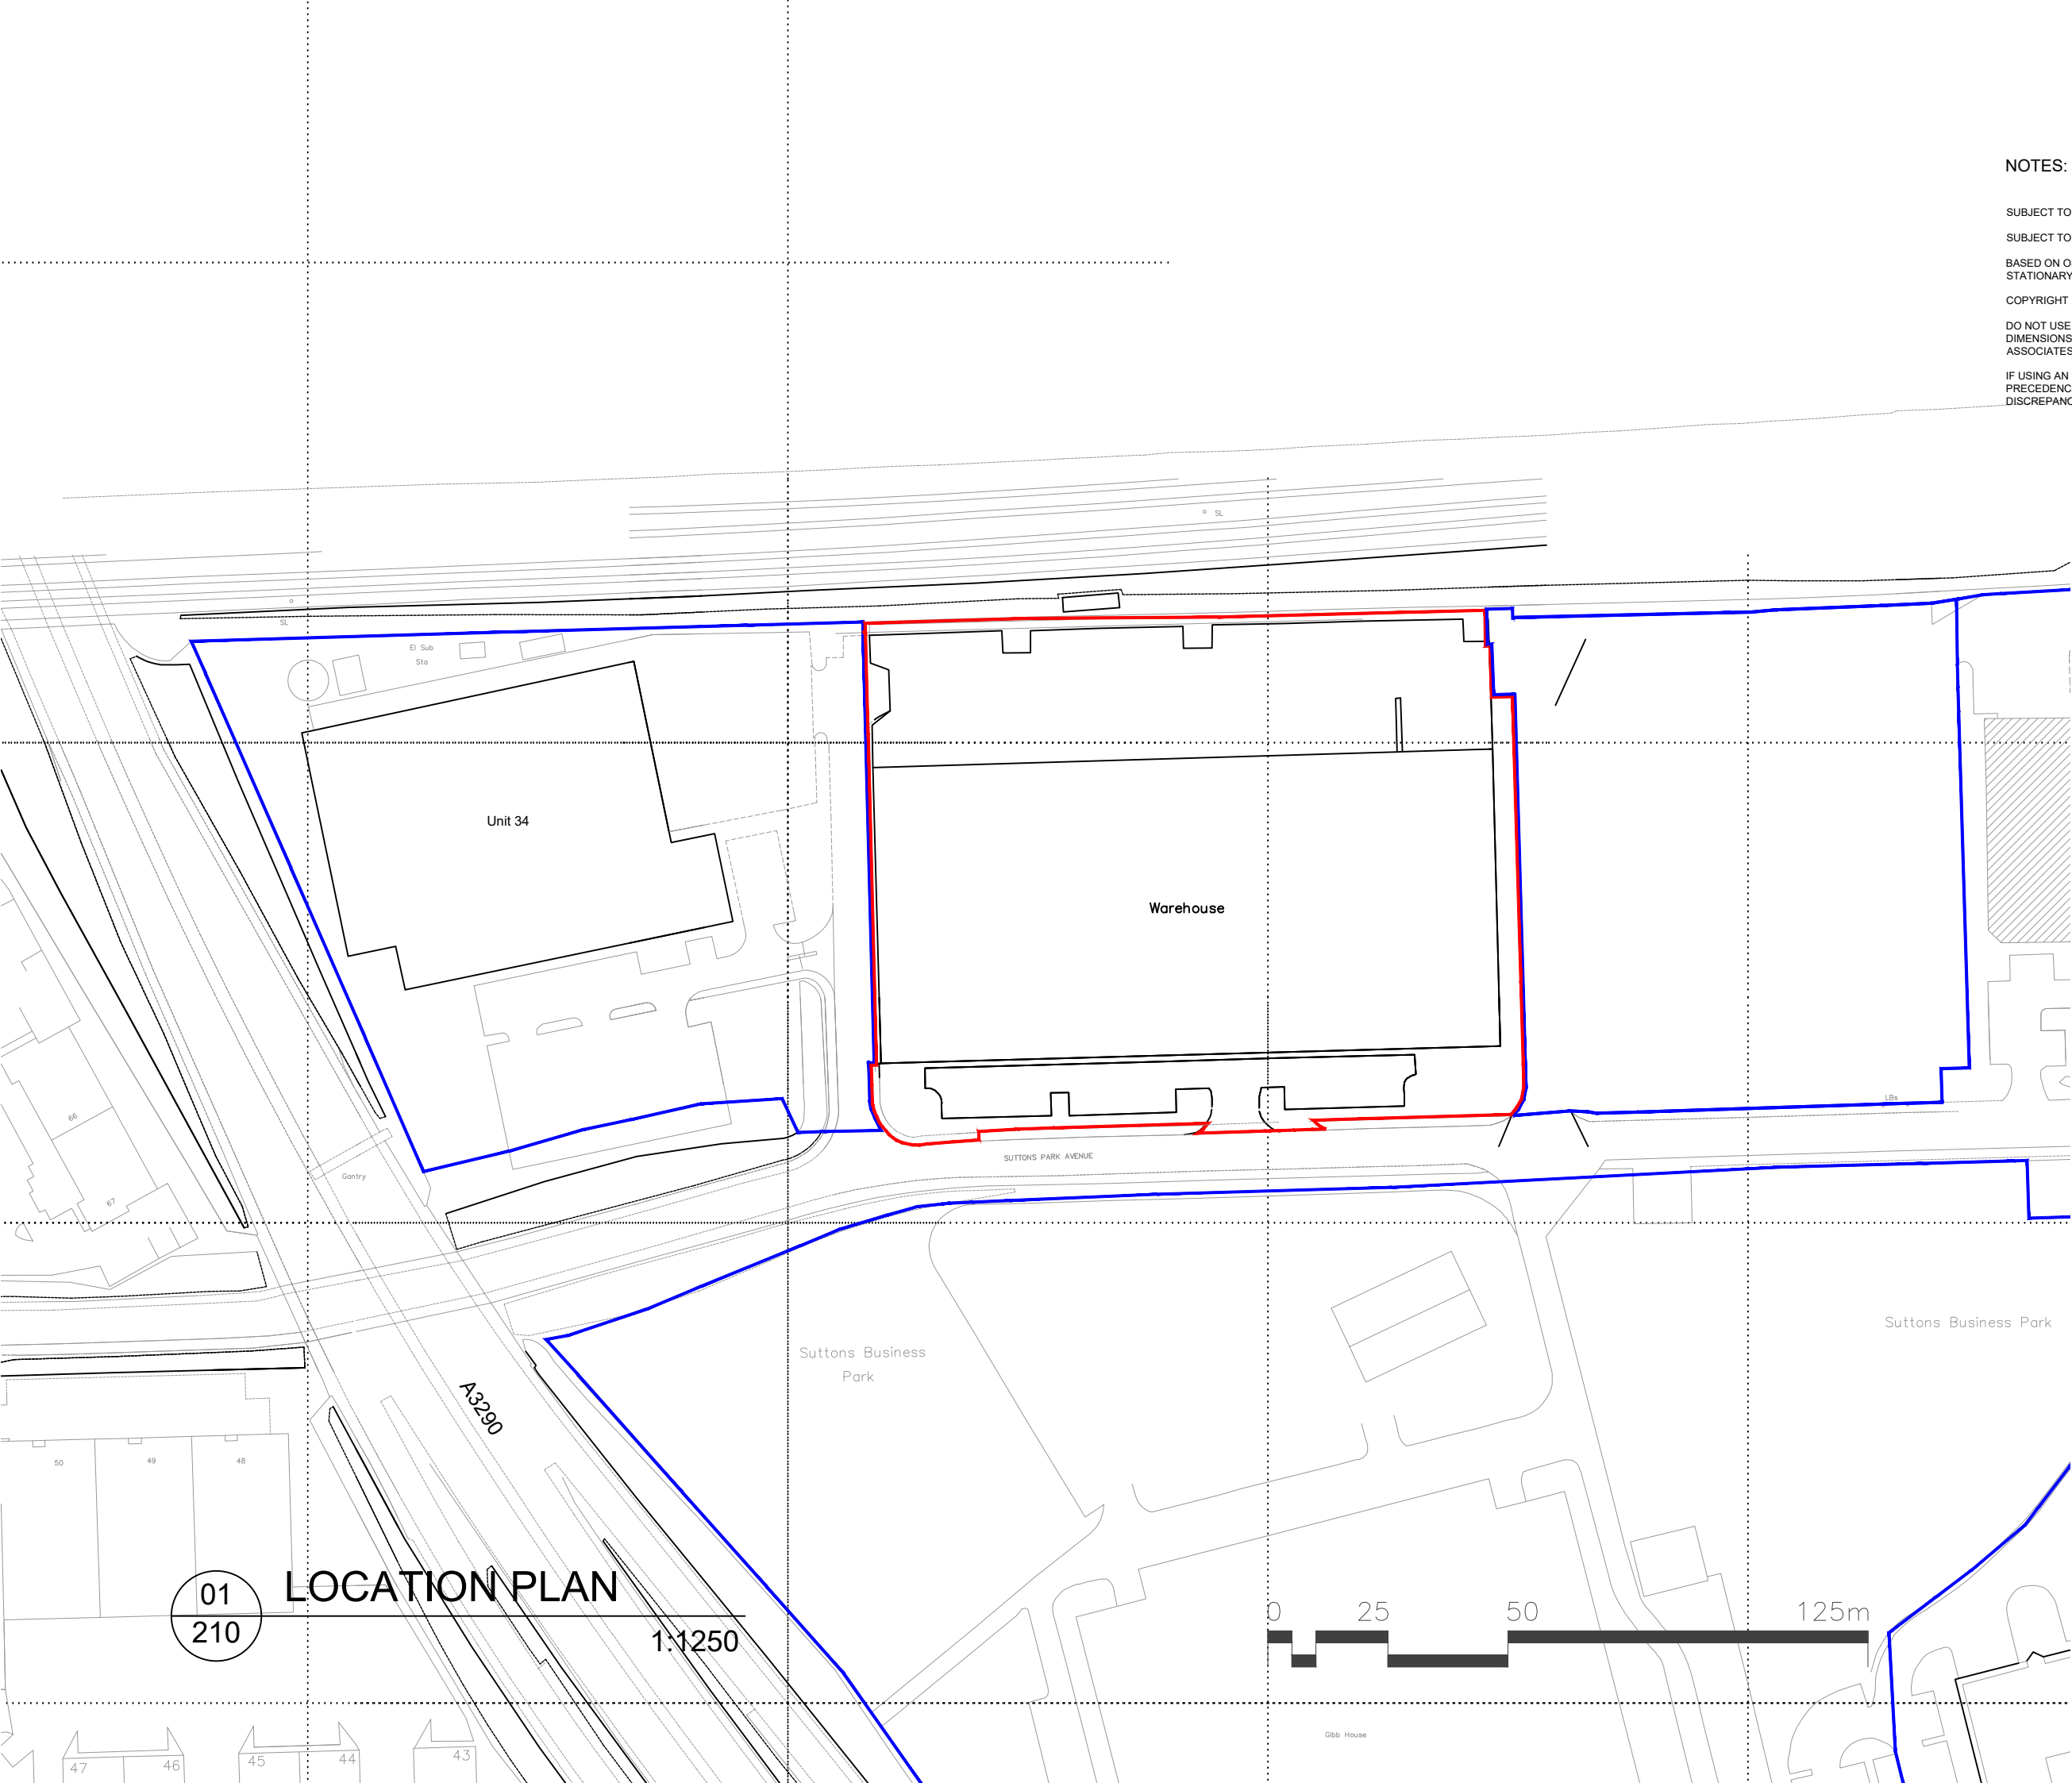

01
210

LOCATION PLAN

1:1250