


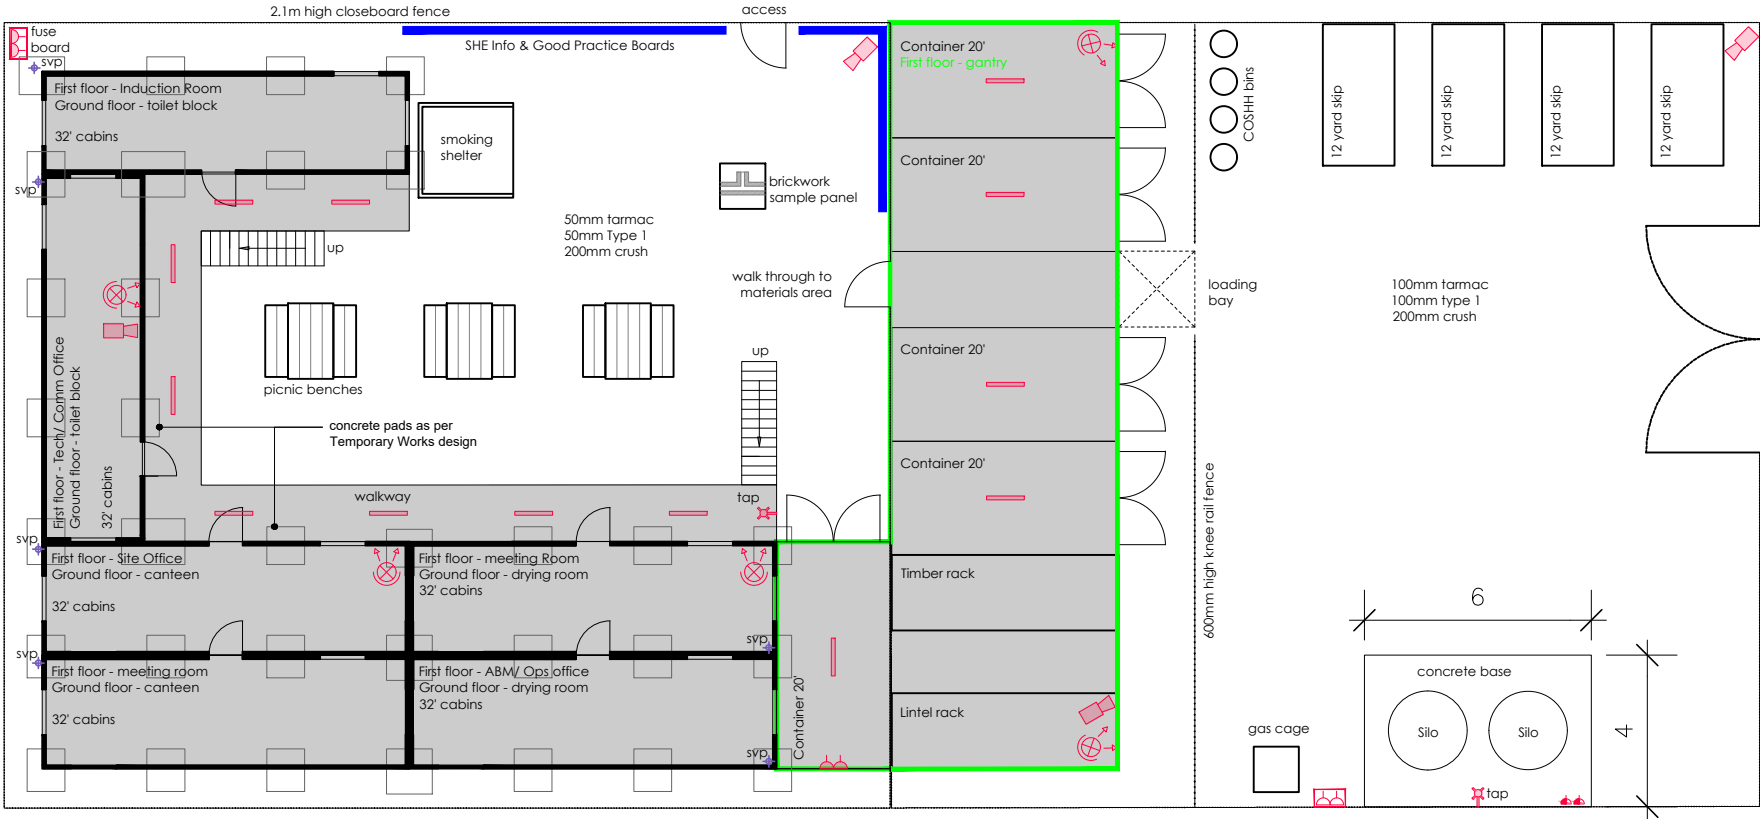

LEGEND

- EXTERNAL DOUBLE SOCKET
- FLOOD LIGHTS (MOUNTED ON TOP OF CONTAINERS)
- CCTV CAMERA (MOUNTING HEIGHT TBC BY SPECILIST)
- IP65 RATED FLOURESCENT LIGHTING
- INTERNAL DOUBLE SOCKET
- POWER POINT FOR SILO
- EXTERNAL TAP

Vistry Group



Vistry Thames Valley
550 Oracle Parkway, Thames Valley Park,
Reading, RG6 1PT

Drawing Title:
CON 43 APPENDIX H
SITE COMPOUND LAYOUT

Date: Feb 2026	Scale: 1:200 @ A3	Drawn/ Checked: HP/
-------------------	----------------------	------------------------

Drawing Number: HFN11-001	Rev: -
------------------------------	-----------

Do not scale from this drawing. All dimensions & measurements to be checked on site.
This drawing is the copyright of Vistry Group Ltd.