


Location Plan (1:1250)

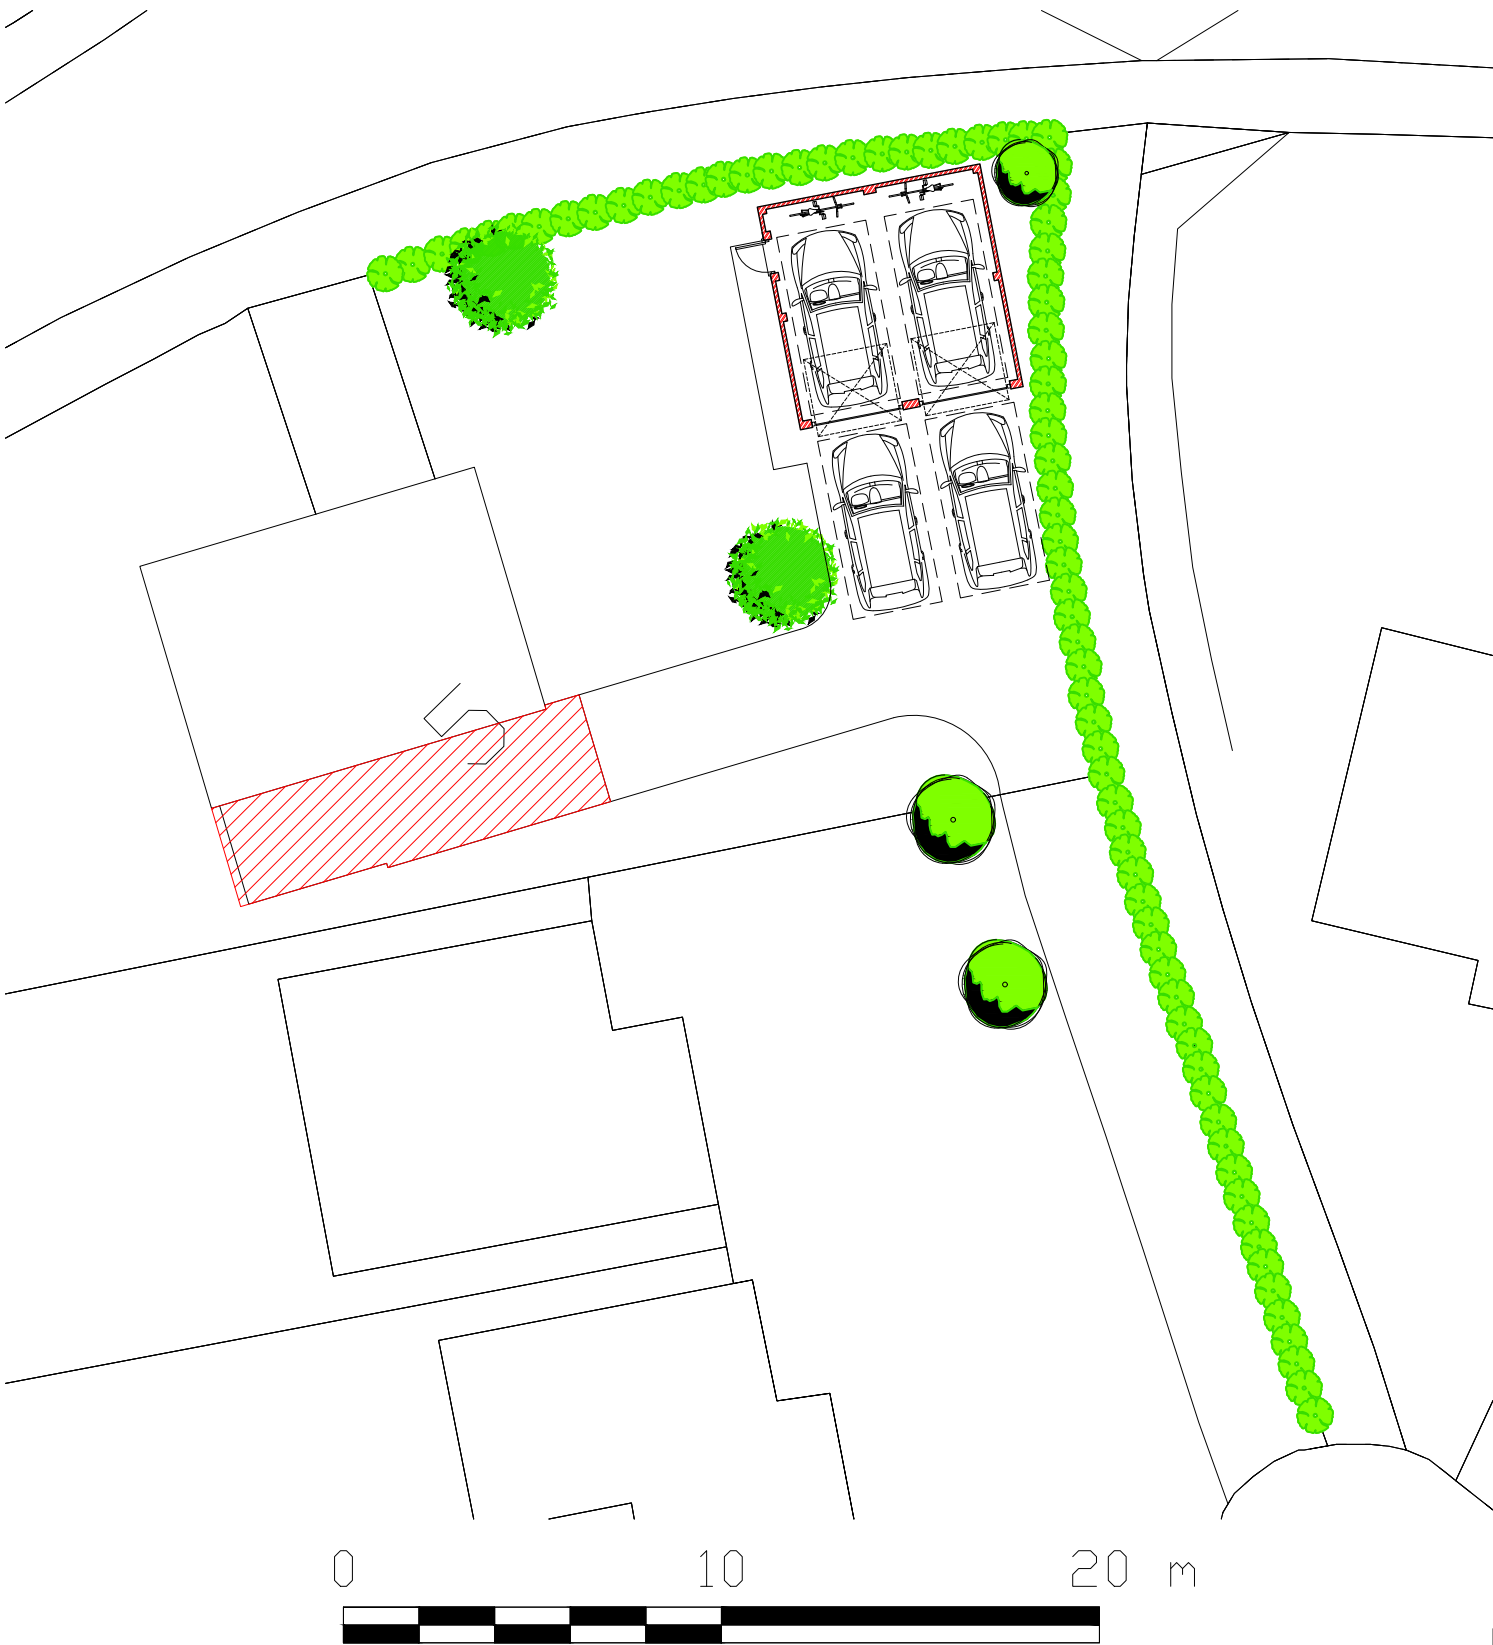

Block Plan (1:200)

5 Somerset Close
Woosehill
Berkshire RG41 3AJ

Site & Block Plans

Mr & Mrs Edmunds

Lee Norris Design Limited
27 Eden Way, Winnersh
Wokingham, Berkshire RG41 5PQ
Tel: 01189 787226
Mob: 07795 058193
E-mail: lee@leenorrisdesign.co.uk
Web: www.leenorrisdesign.co.uk

Planning and building regulations drawings
for residential extensions, new build,
renovation and conversion projects.

ref : LN

date : July'24

scale : As shown@A3

project : 24-604

dwg no. / rev : 006