


For Reviw

Notes

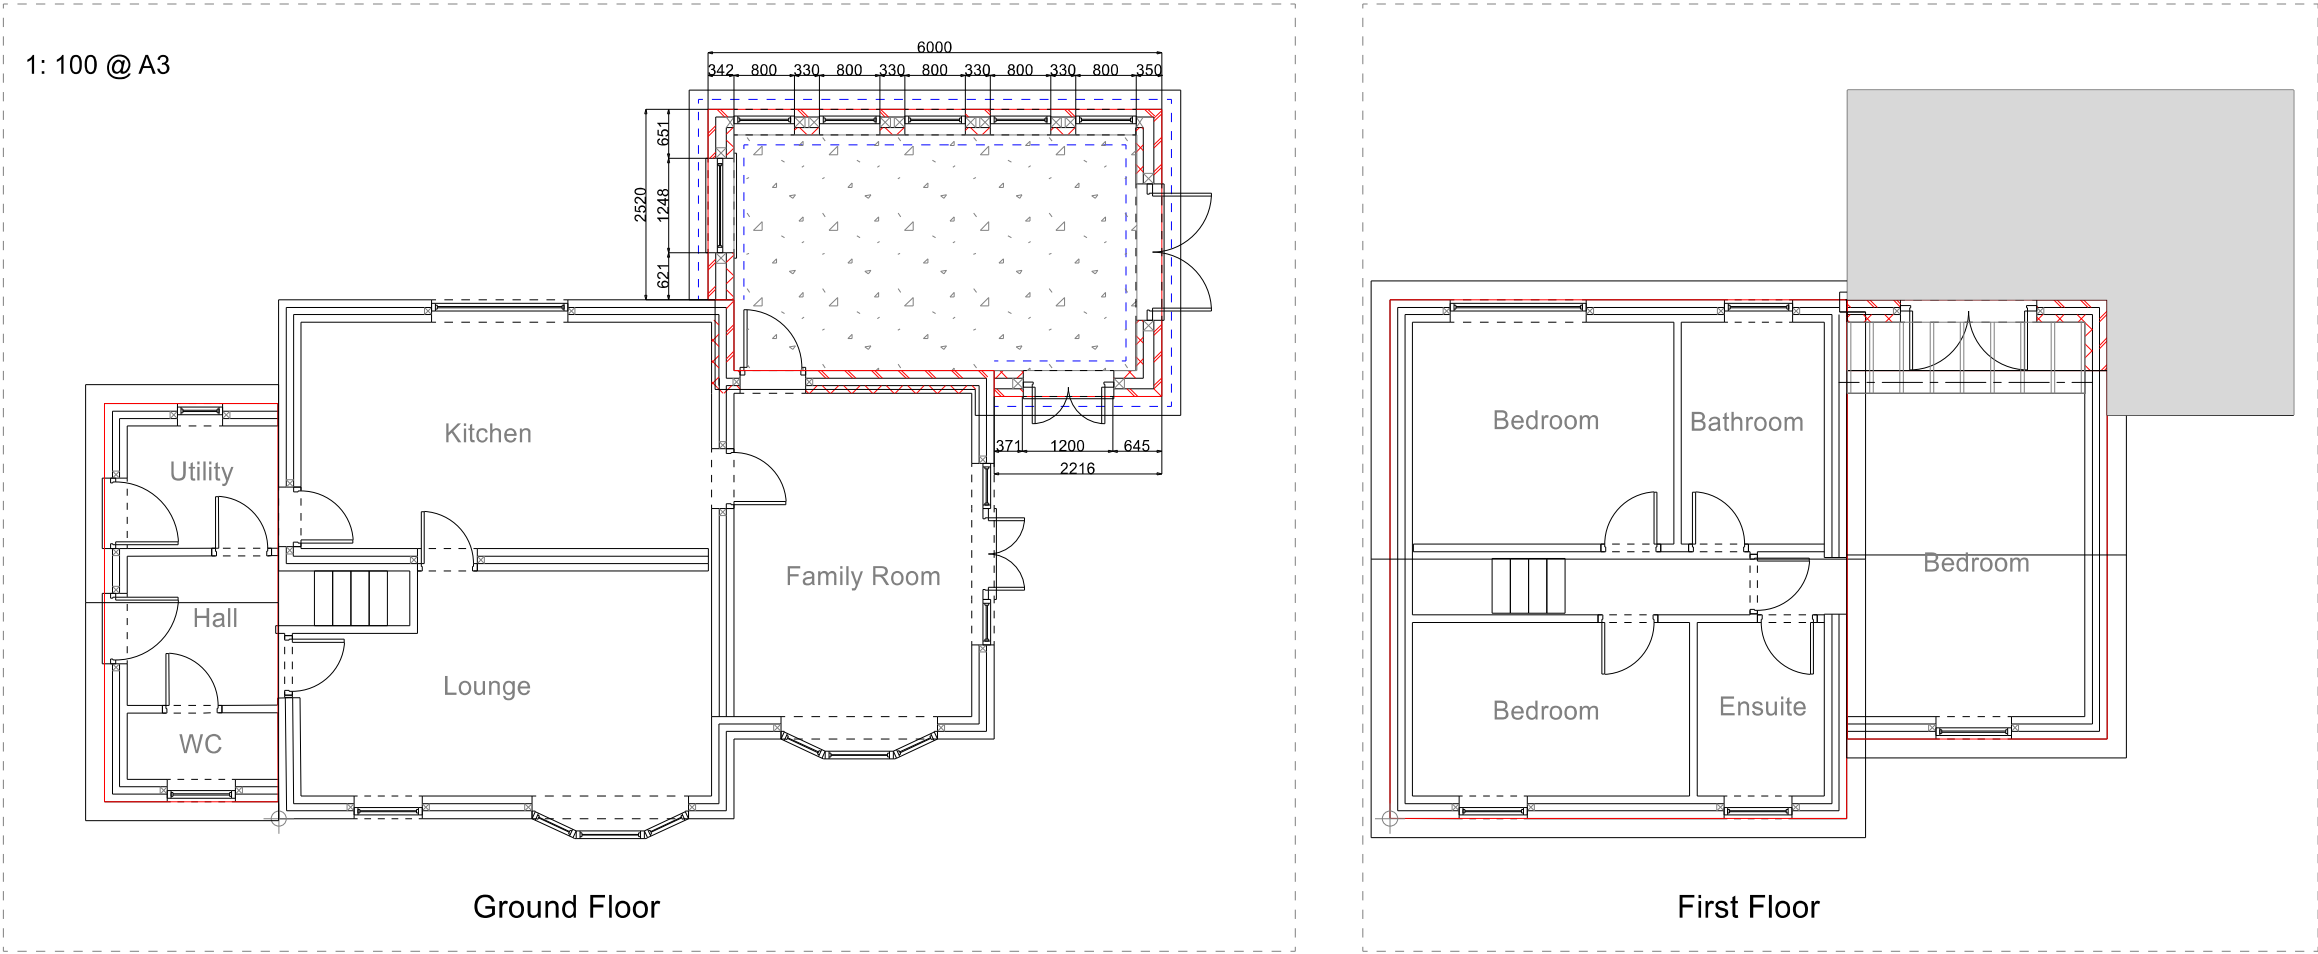

Cantley Design

Cantley Design

Project
House Extension
Apple Tree Cottage
Mere oak Lane
Gazeley
RG7 1JY
Proposed Plan & Elevations
Client
Mr and Mrs R. Brain
Drawing No.
20/6/2025/AD/RDO/nco/D2
Date
June 2025
Drawn by
Bob Owles
Scale
1:50 and 1:100
Checked by
NCO

Page Size - A3
Cantley Drawing Services
20 Cantley Crescent
Wokingham
RG41 1NX
0781 803 2212

Page Size - A3
1: 100 @ A3