


NEW WOKING

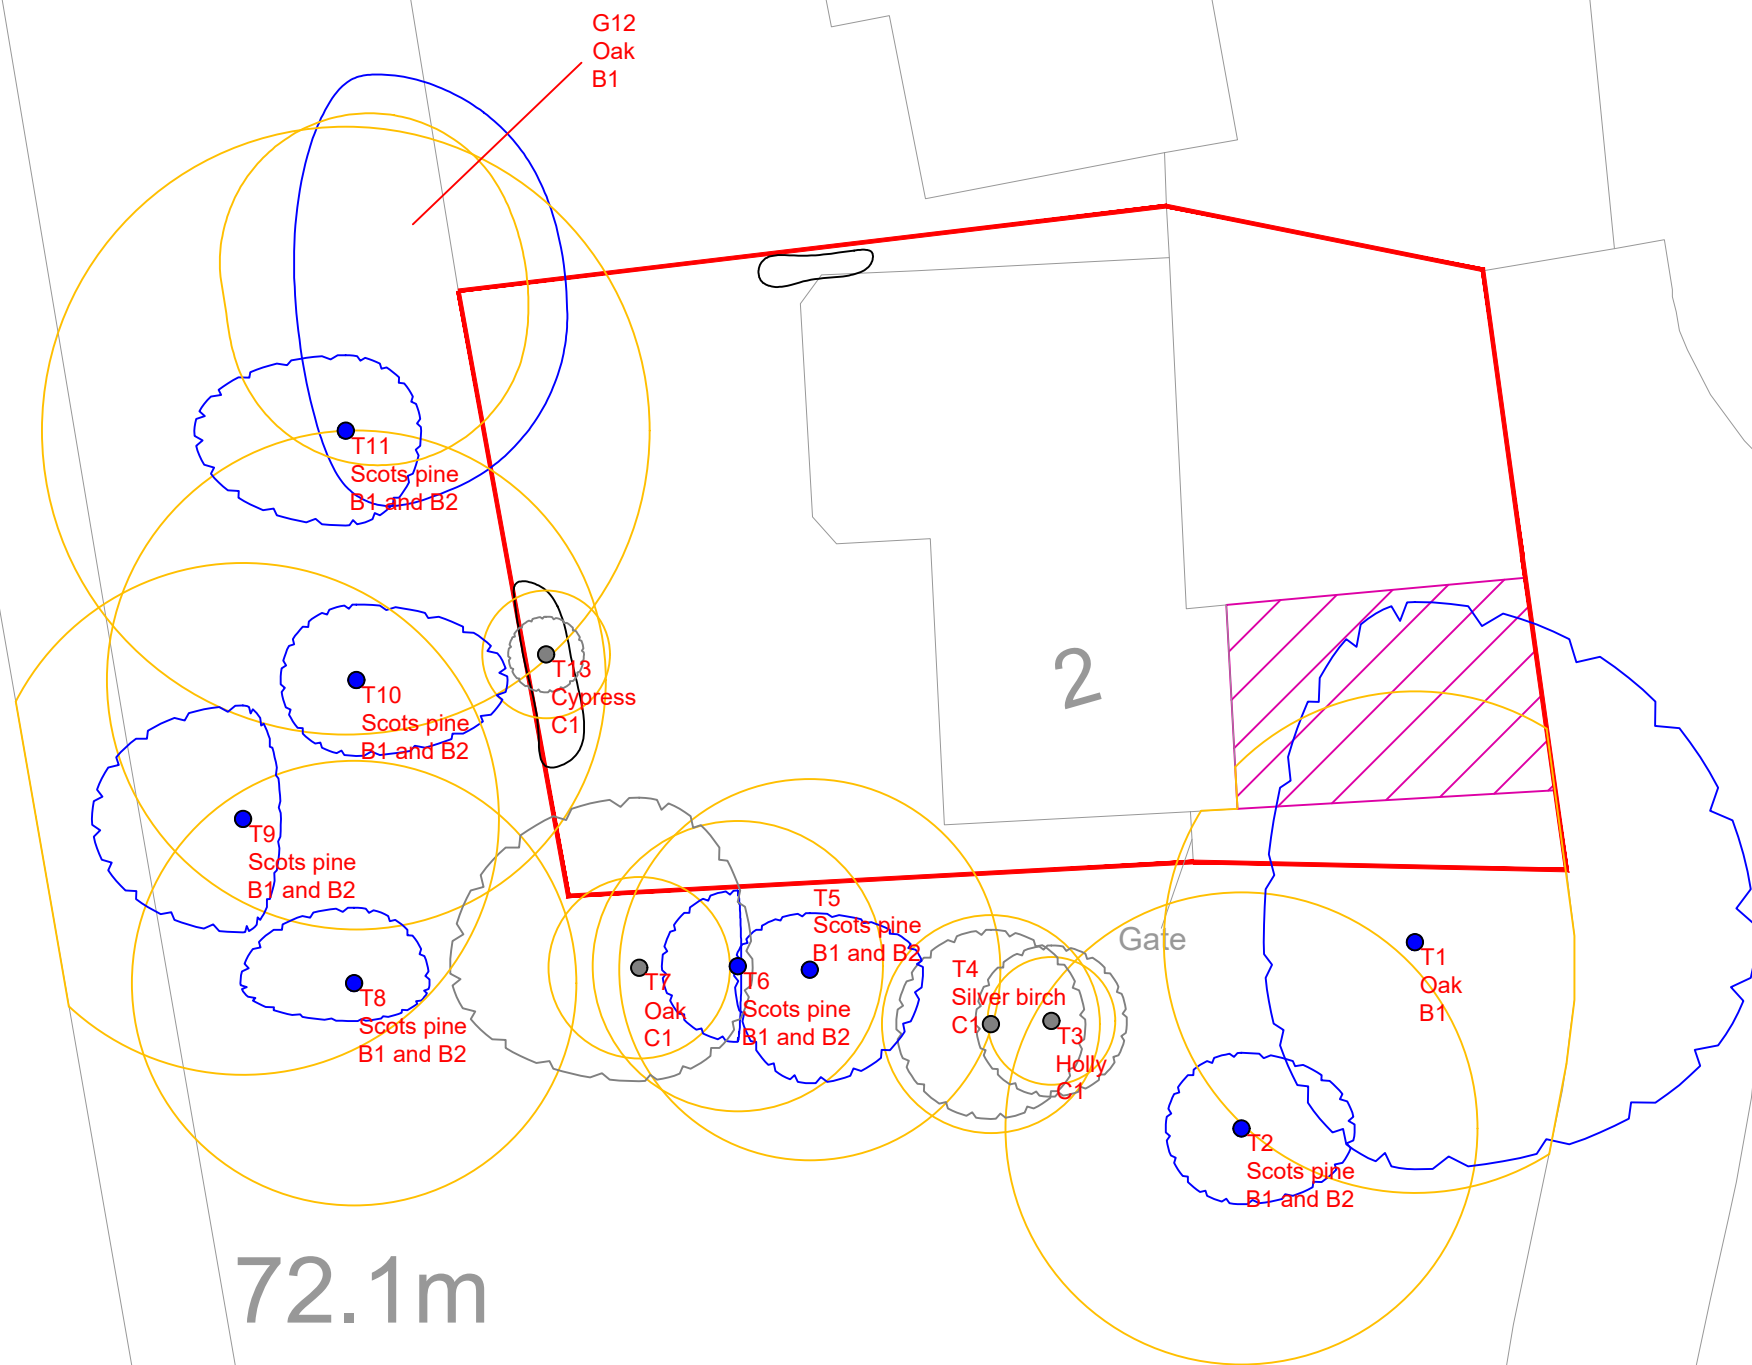

t: 07884 056 025
e: glen@ghatrees.co.uk
www.ghatrees.co.uk

Site: 2 The Conifers, Crowthorne, RG45 6TG	1:200 at A3
Drawing Title: Tree Constraints Plan	April 2025

Key:

● Category A	Category	○ Crown Spread
● Category B		● Tree Number
● Category C		○ Species
● Category U		○ Category
○ Shrubs		○ Root Protection Area
▨ Existing Driveway		

NOTE: All tree/group numbers have approximate locations.