
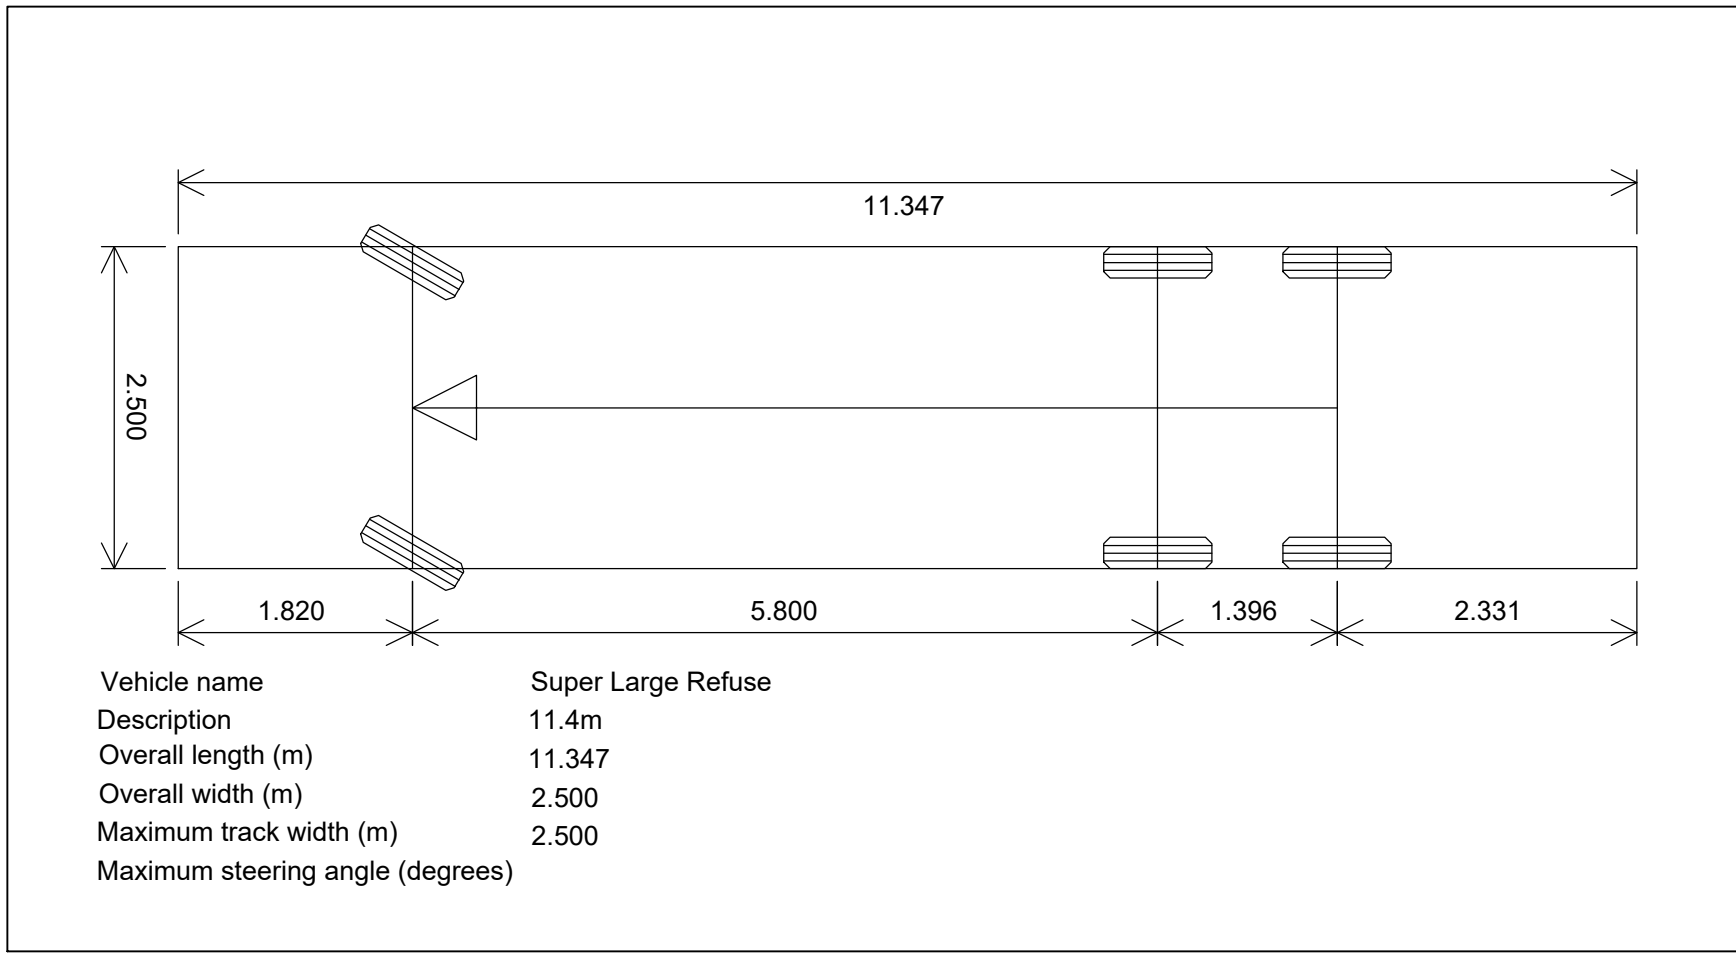
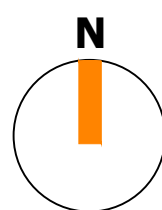


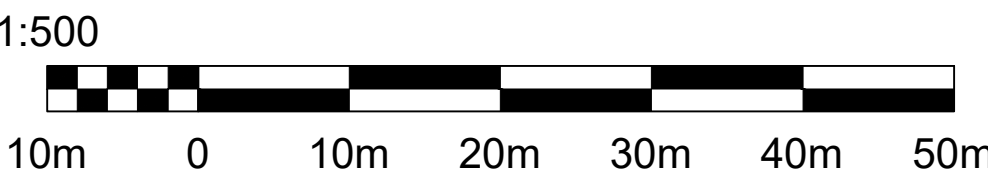

- NOTES**
- DO NOT SCALE THIS DRAWING ON PRINT OR ELECTRONICALLY WORK FROM FIGURED DIMENSIONS ONLY.
 - No deviation from the details shown on this drawing is allowed without the prior permission in writing.
 - Read the drawing with all Architects, Service Engineers and team's relevant details and drawings. NB: Bidding and dimensions as per the Architects drawings and specifications.
 - All work is to be in accordance with the relevant specifications issued by the British Standard Codes of Practice, Statutory requirements and the Contract Documents.
 - DRAWING STATUS
 - PRELIMINARY** - Evolving drawings for approvals, Tenders, Bids, etc.
 - CONSTRUCTION** - Fully developed drawings issued under instruction for construction.
- ONLY STATUS C DRAWINGS TO BE USED FOR CONSTRUCTION**
- SUITABILITY CODE**
- WORK IN PROGRESS**
- SHARED/NON-CONTRACTUAL**
- S1** - For construction, **S2** - For information, **S3** - For internal review and comment, **S4** - For construction approval.
- DOCUMENTATION FOR CONTRACTOR PURPOSES**
- D1** - For construction, **D2** - For tender, **D3** - For contractor design, **D4** - For manufacturer/procurement.
- CONSTRUCTION**
- A** - For construction, **B** - For construction but with comments (i.e. areas in grey), **C** - Comprehensive revisions required.

P2	ISSUED FOR APPROVAL	23.01.26	KW
P1	ISSUED FOR APPROVAL	27.09.24	KW
Rev/No.	Description	Date	By

IESISCIVILS

20 IRONMONGER LANE | LONDON | EC2V 8EP | UK
0207 600 2912
www.iesisgroup.com

Job Title:
LAND AT WINNERSH FARM
Client:
TAYLOR WIMPEY WEST LONDON

LARGE REFUSE TRACKING

Drawn	date	scale @ A0	C1 checked	WMA Project No.
KW	SEPT24	1:500	-	SE2326

Orig No.	Subsity	Rev/No.
IESIS-DR-C-6501	S3	P2