



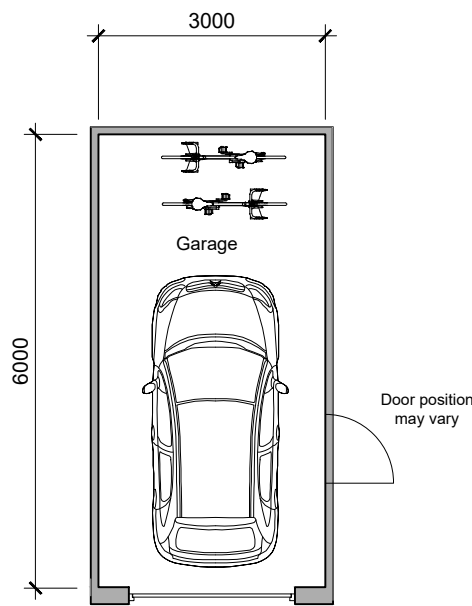



Single Garage

Plots: 112, 114, 115, 118, 120, 122, 124, 125, 127, 128, 132, 133, 136, 140, 210


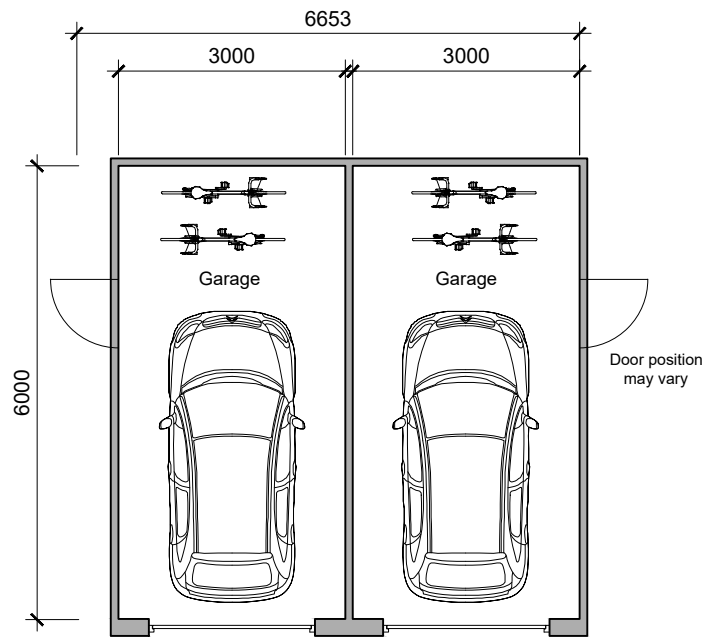


Twin Garage

Plots: 116-117, 138-139, 173-174

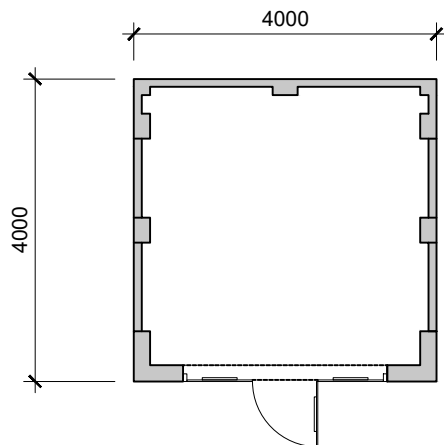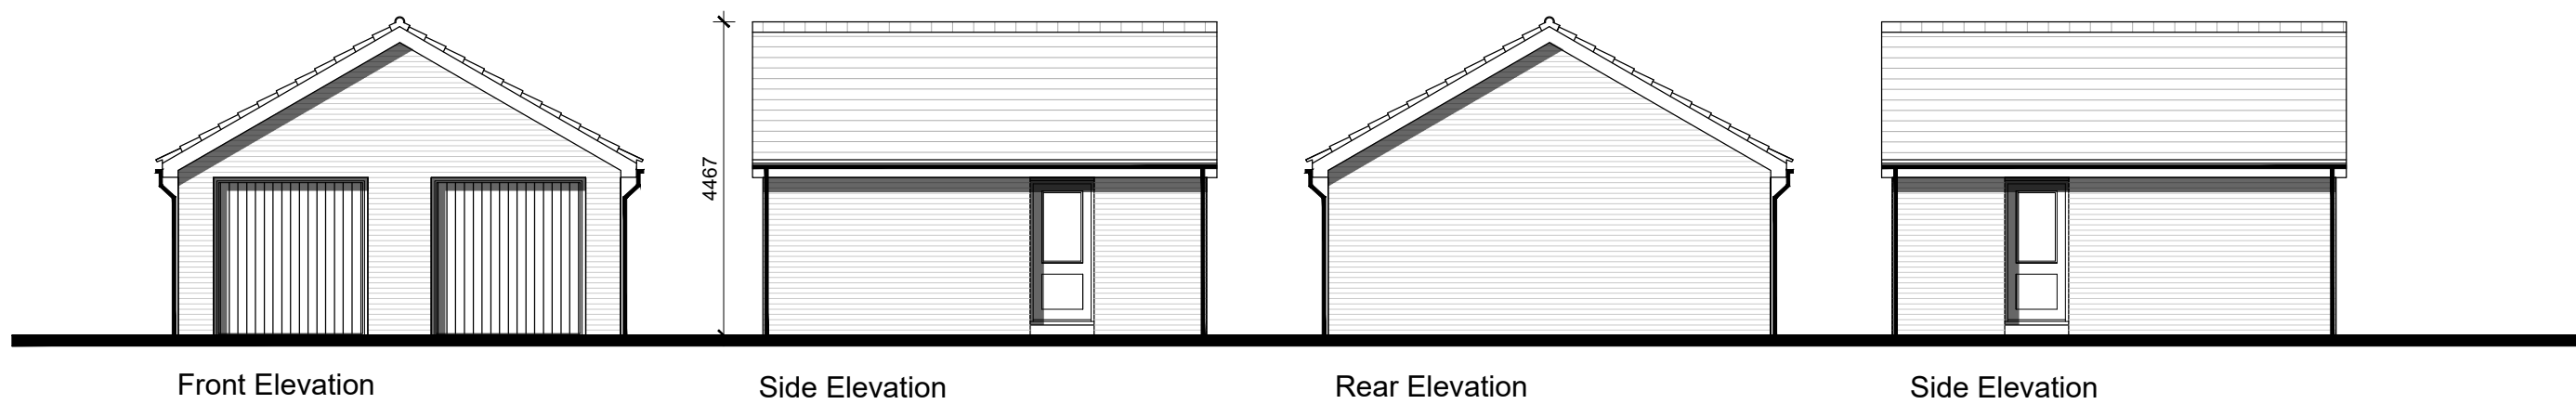

Substation

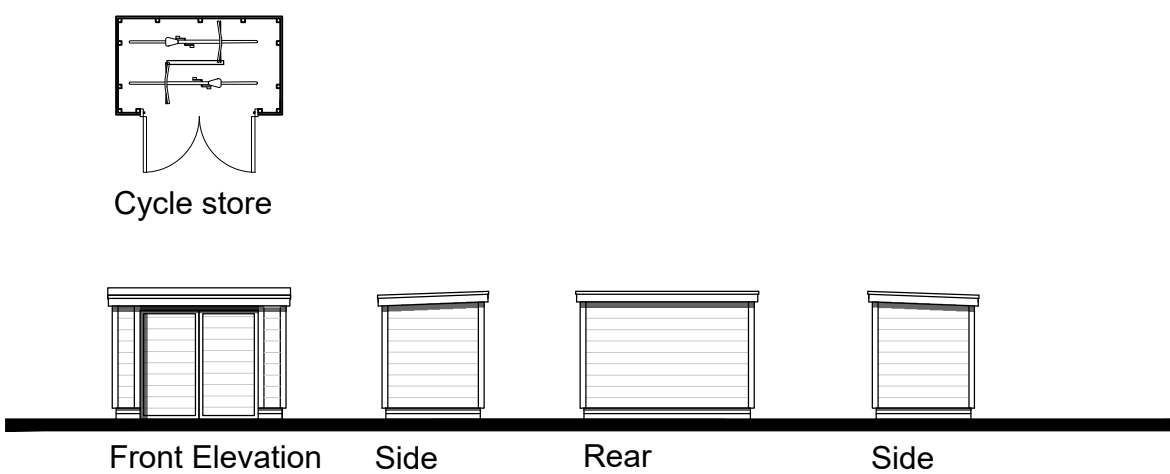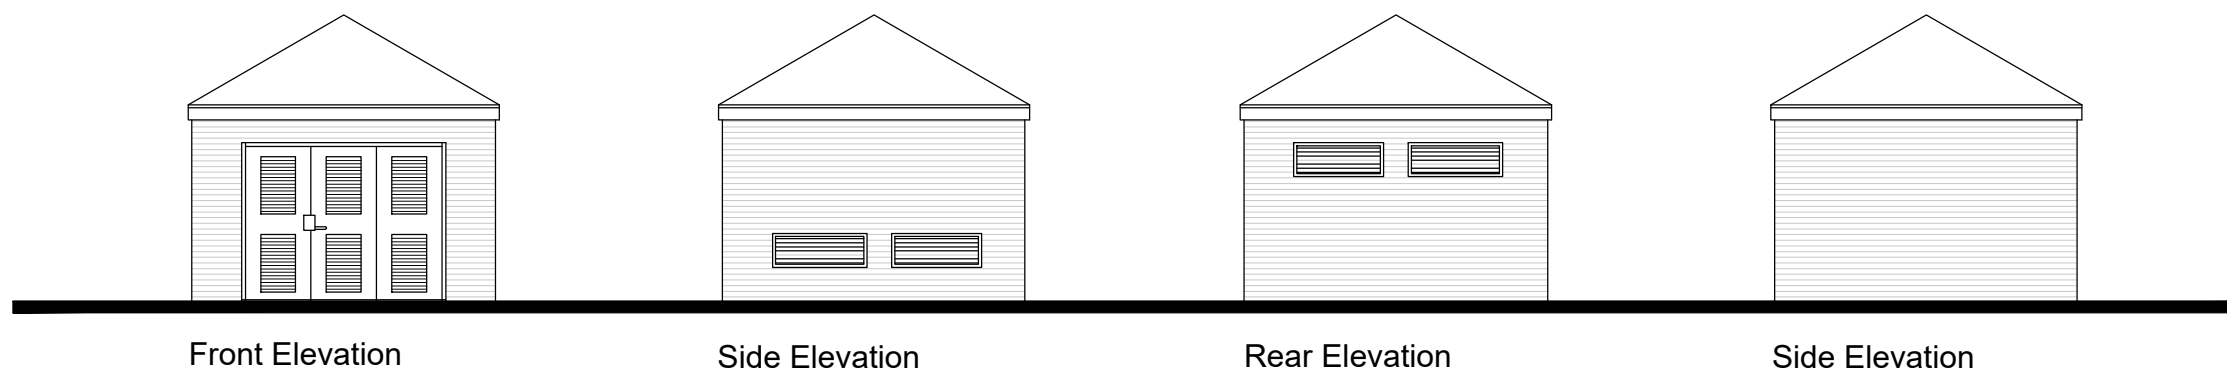

A	07.01.26	Plot Numbers updated	EB	KE
Rev	Date	Revision Details	Dr	Ch



London: 76 Great Suffolk Street
London, SE1 0BL
T 0207 928 2773 E london@ecearchitecture.com

Sussex: 64 - 68 Brighton Road, Worthing
West Sussex, BN11 2EN
T 01903 248777 E sussex@ecearchitecture.com

Bristol: Westworks, Beacon Tower
Colston Street, Bristol, BS1 4XE
T 0117 214 1101 E bristol@ecewestworks.com

ECE Architecture
www.ecearchitecture.com

Client's Name
Taylor Wimpey West London

Job Title
Land off Watmore Lane, Winnersh

Drawing Title
Phase 2 Plans and Elevations
Garages, Sub Station, Cycle Stores

Scale
1:100 @ A1 / 1:200 @ A3

metres

2

4

6

8

10

Drawn	Checked	Date
EB	KE	20.03.25

Job No	Drawing No	Rev
7135A	PL-250	A

Status
APPROVAL