



Section FF - 1



Section FF - 2



Section GG




Section HH



Section II



Section JJ

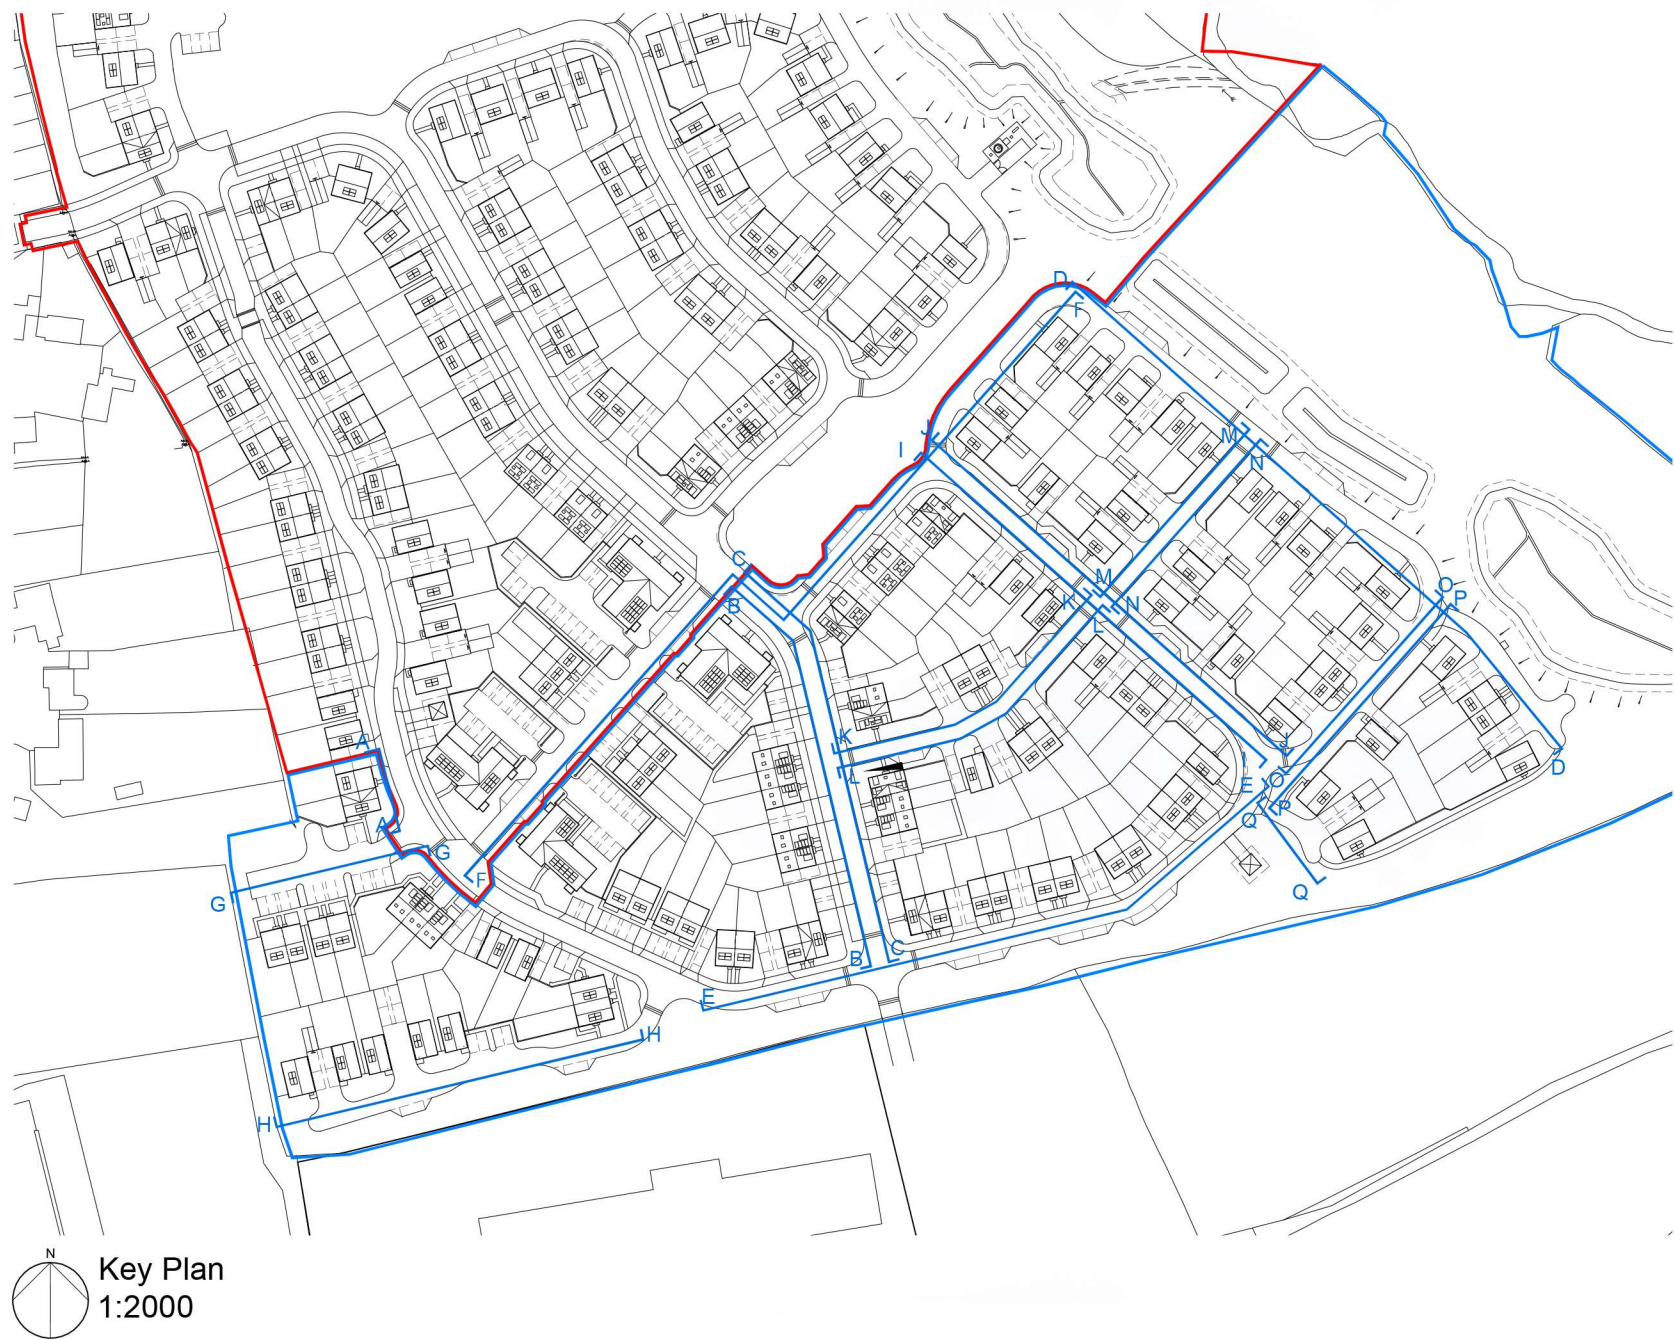

C	05.06.25	Presentation amendments	EB	KE
B	23.05.25	Landscape Amendments	EB	KE
A	07.05.25	Site Layout Updates	EB	KE

Rev	Date	Revision Details	Dr	Ch
-----	------	------------------	----	----



ECE Architecture
www.ecearchitecture.com

London: 76 Great Suffolk Street, London, SE1 0BL
T 0207 928 2773 E london@ecearchitecture.com
Sussex: 64 - 68 Brighton Road, Worthing, West Sussex, BN11 2EN
T 01903 248777 E sussex@ecearchitecture.com
Bristol: Westworks, Beacon Tower, Colston Street, Bristol, BS1 4XE
T 0117 214 1101 E bristol@ecewestworks.com

Client's Name
Taylor Wimpey West London

Job Title
Land off Watmore Lane, Winnersh

Drawing Title
**Phase 2
Street Scenes - Sheet 2**

Scale
1:250 @ A1 / 1:500 @ A3

Drawn	Checked	Date
JY	KE	24.03.25

Job No	Drawing No	Rev
7135A	PL-261	C

Status
APPROVAL