

CDM 2015 Health & Safety Information

This information relates only to 'Significant Hazards' identified on this drawing and is to be read in conjunction with the Designer's Hazard Register.



Section KK



Section LL



Section MM



Section NN




Section PP



Section OO



Section QQ

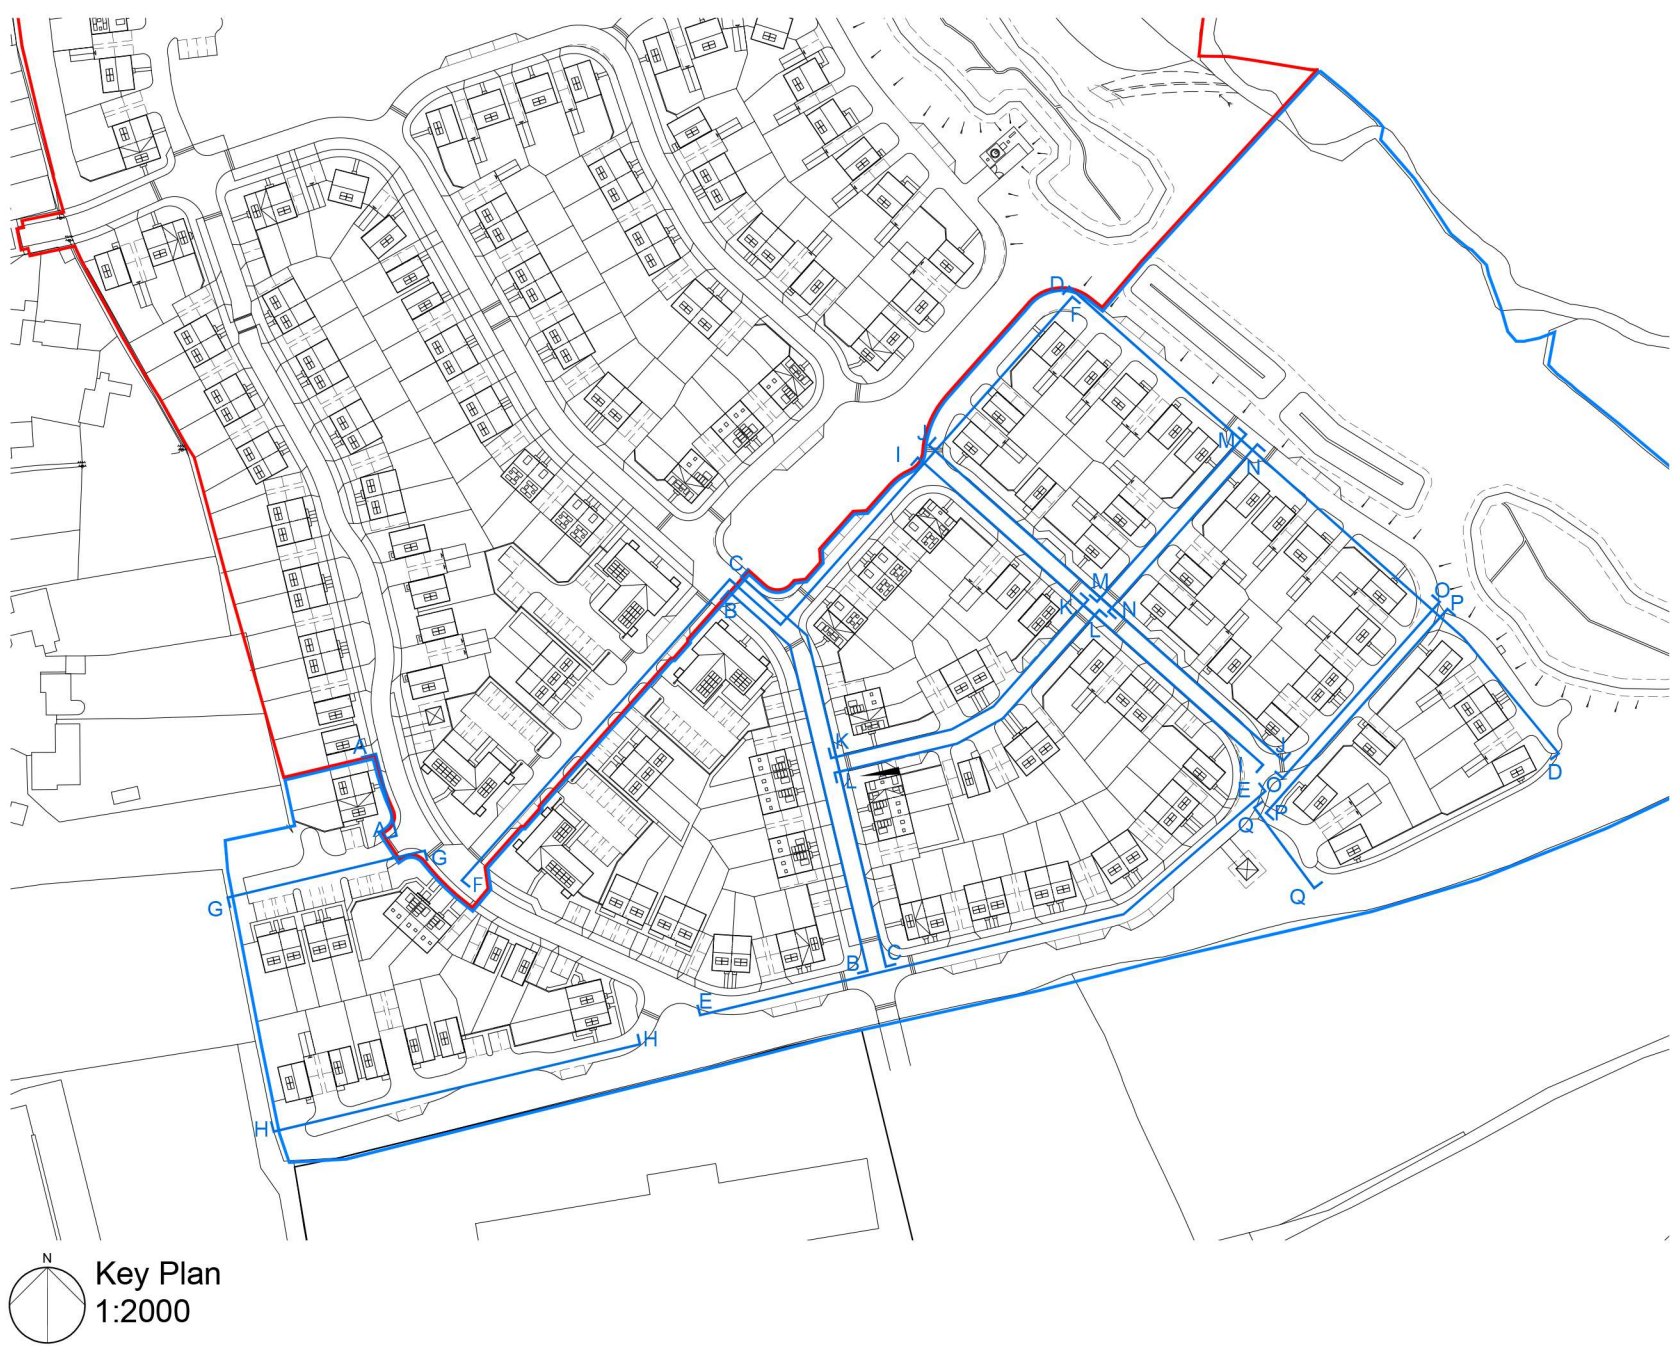

B	23.05.25	Landscape Amendments	EB	KE
A	07.05.25	Site Layout Updates	EB	KE
Rev	Date	Revision Details	Dr	Ch



London: 76 Great Suffolk Street
London, SE1 0BL
T 0207 928 2773 E london@ecearchitecture.com
Sussex: 64 - 68 Brighton Road, Worthing
West Sussex, BN11 2EN
T 01903 248777 E sussex@ecearchitecture.com
Bristol: Westworks, Beacon Tower
Colston Street, Bristol, BS1 4XE
T 0117 214 1101 E bristol@ecewestworks.com

ECE Architecture
www.ecearchitecture.com

Client's Name
Taylor Wimpey West London

Job Title
**Land off Watmore Lane,
Winnersh**

Drawing Title
**Phase 2
Street Scenes - Sheet 3**

Scale
1:250 @ A1 / 1:500 @ A3

Drawn
JY

Checked
KE

Date
24.03.25

Job No
7135A

Drawing No
PL-262

Rev
B

Status
APPROVAL