




DEMOLITION
The existing conservatory is to be demolished
to allow for the construction of the new
extension 3.54 x 2.72 = 9.63m2

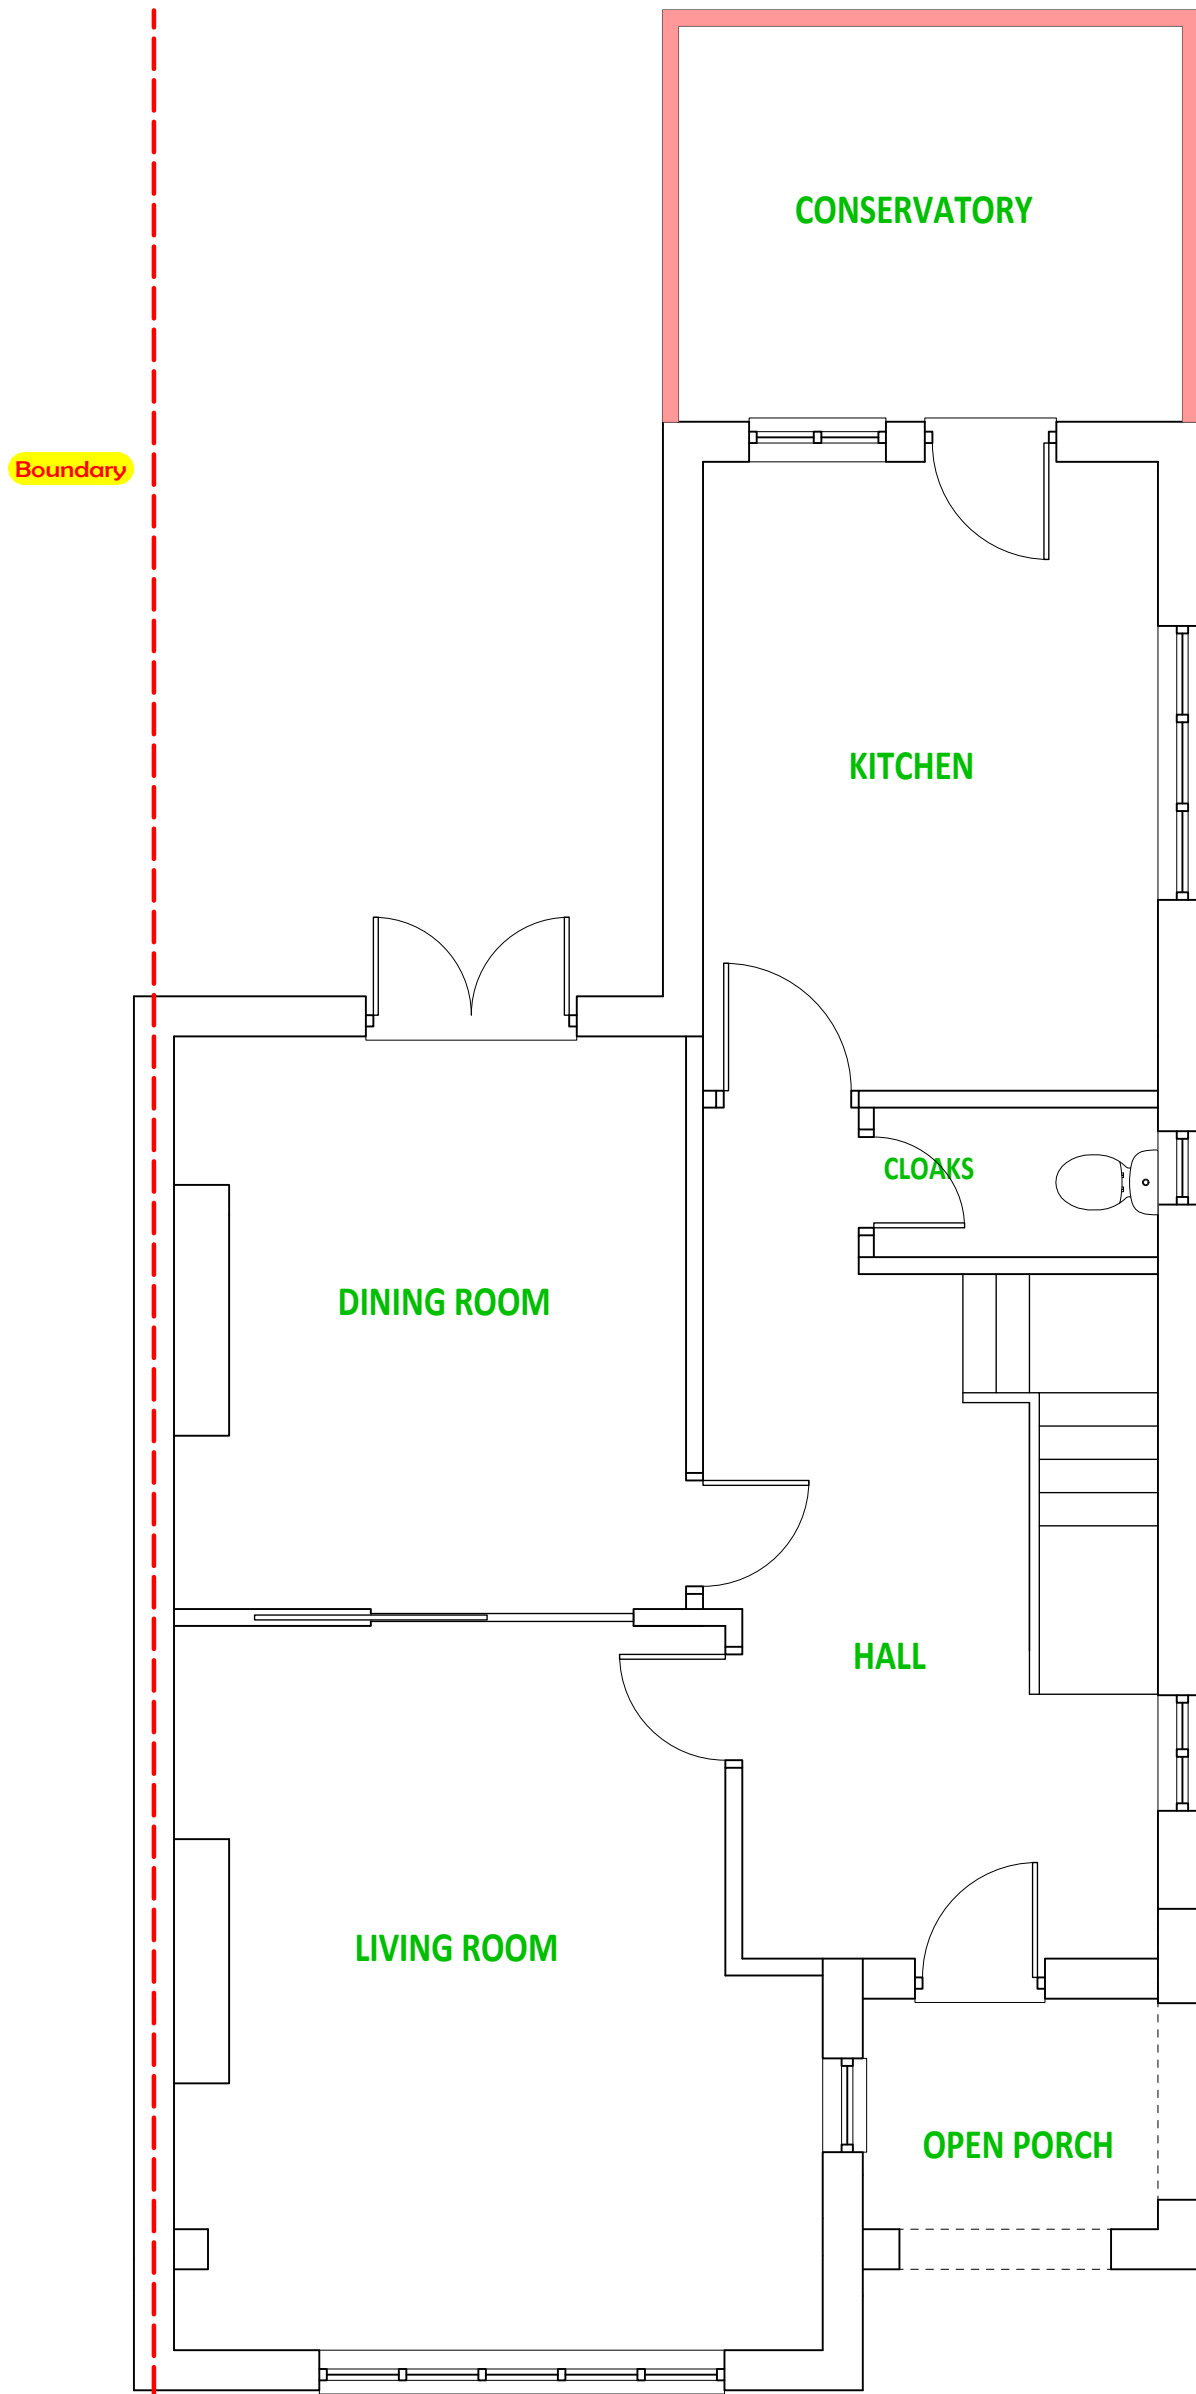

EXISTING GROUND FLOOR LAYOUT

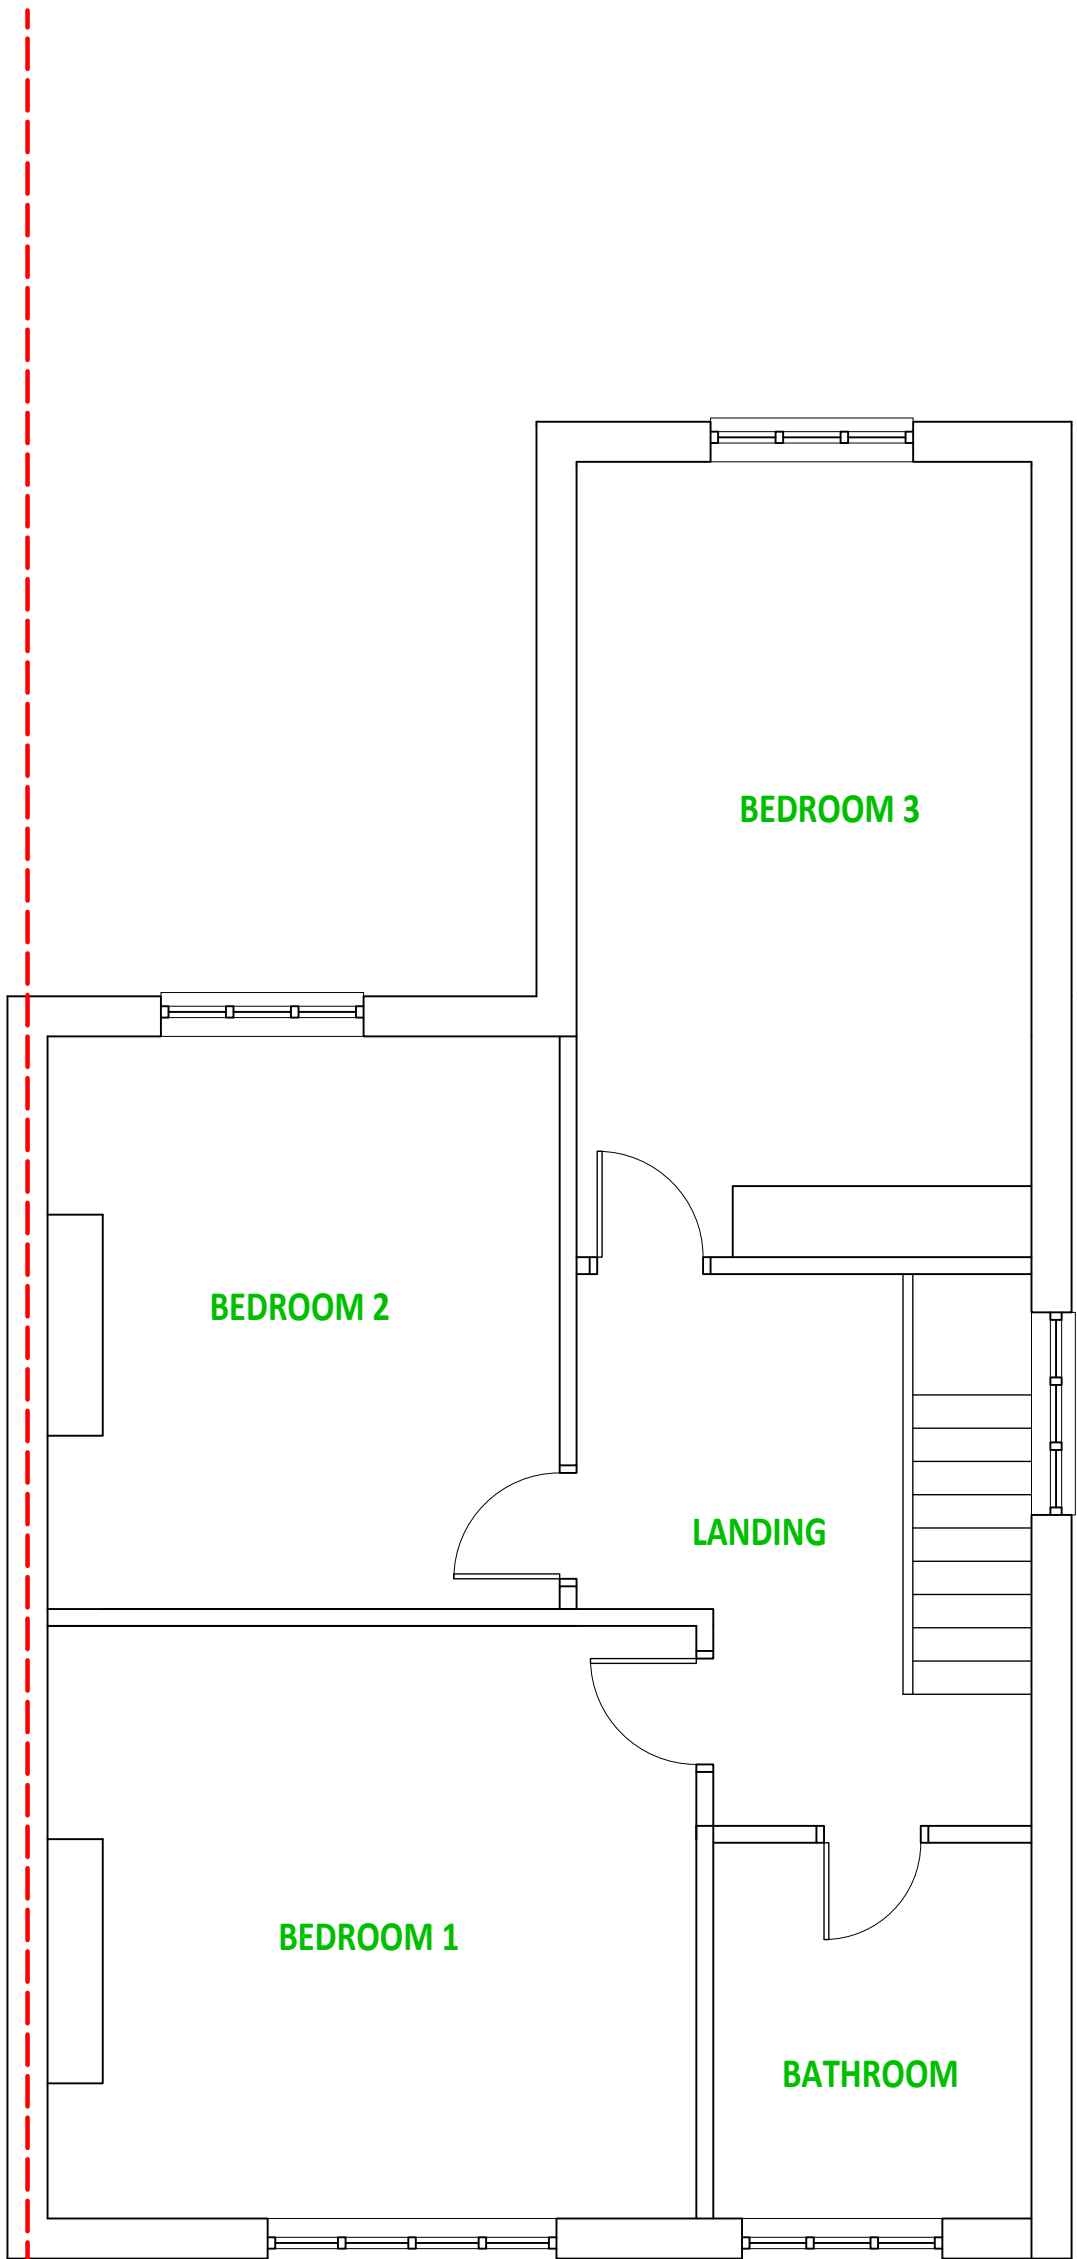

EXISTING FIRST FLOOR LAYOUT

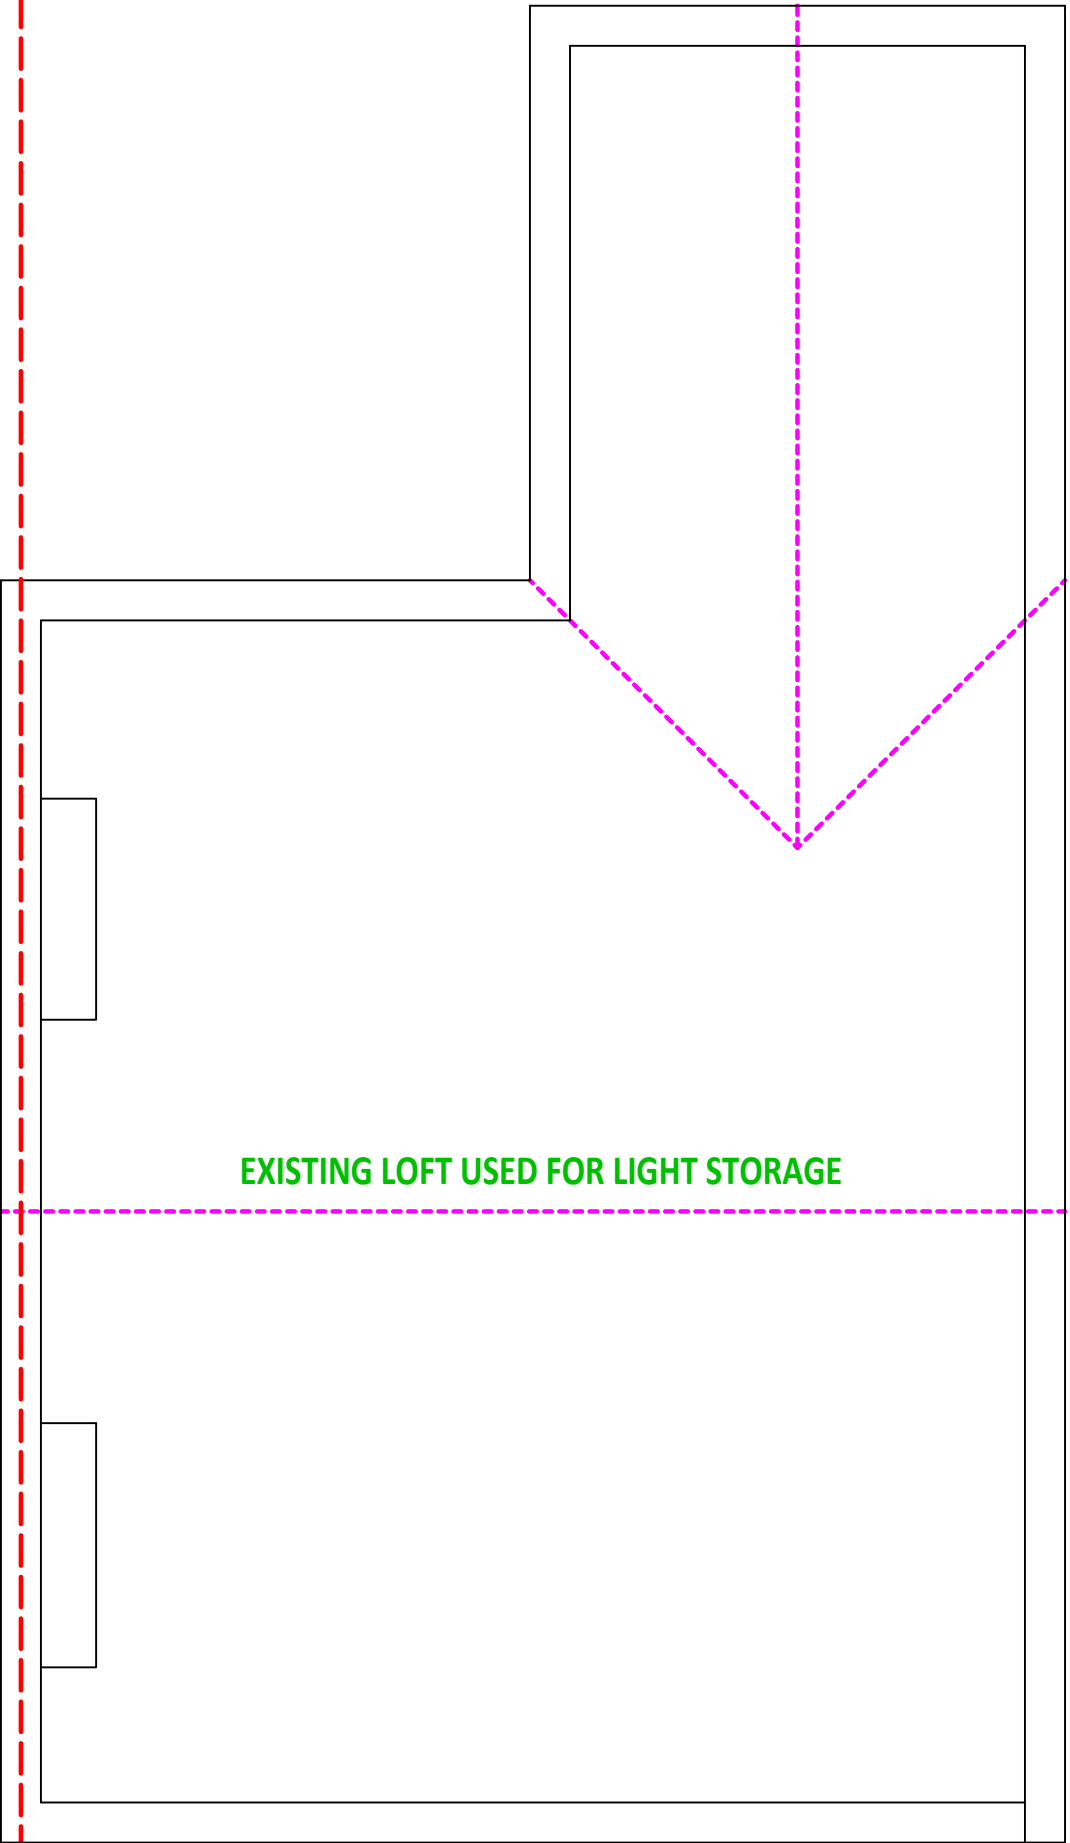

EXISTING ROOFSPACE LAYOUT

DME DESIGNS

6 Tilstone Close,
Elton Wick,
Windsor,
Berkshire,
SL4 6NG
Tel: 01753 859 650
Mobile: 07725 026 244
E Mail: steve.geldetzer@hotmail.com

CLIENT	MR & MRS AIRA 40 STURGES ROAD WOKINGHAM BERKSHIRE RG40 2HE		
PROJECT	SINGLE STOREY SIDE AND REAR EXTENSION LOFT CONVERSION INCLUDING REAR DORMER.		
DRAWING	EXISTING FLOOR LAYOUTS		
DRG. No	DMED 3-24(1)		REVISION
SCALE	1:50 @ A1	DATE	4 APRIL 2024