



Parapet wall detail adjacent the boundary

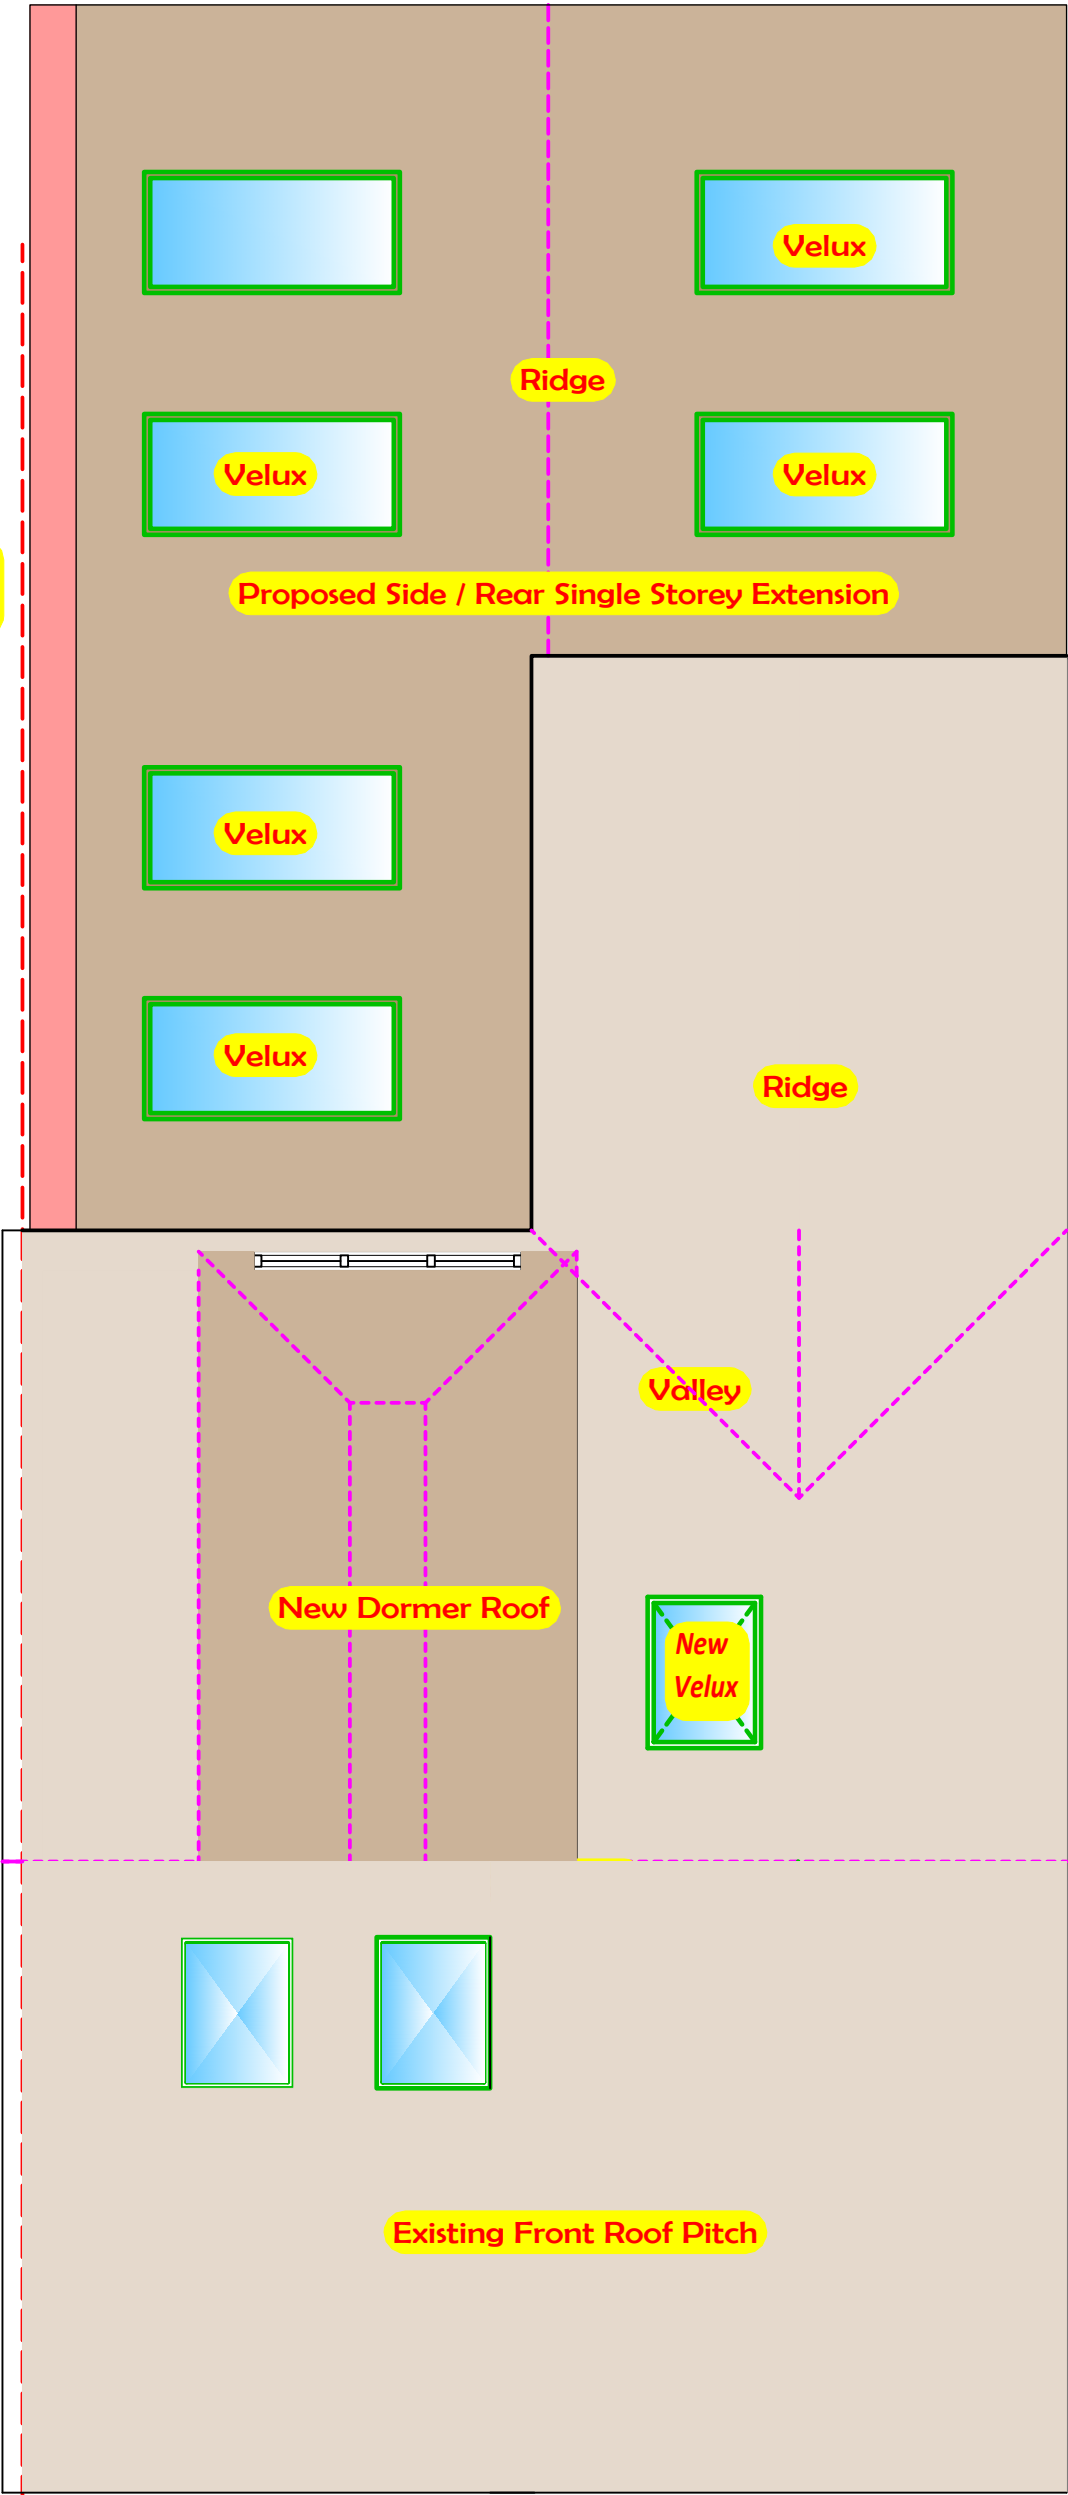

PROPOSED ROOF LAYOUT

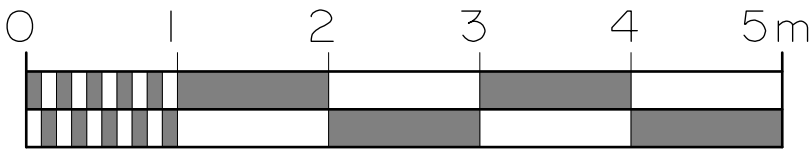

6 Tilstone Close,
Eton Wick,
Windsor,
Berkshire,
SL4 6NG

Tel: 01753 859 650
Mobile: 07725 026 244
E Mail: steve.geldetzer@hotmail.com

CLIENT	MR & MRS AIRA 40 STURGES ROAD WOKINGHAM BERKSHIRE RG40 2HE		
PROJECT	SINGLE STOREY SIDE AND REAR EXTENSION LOFT CONVERSION INCLUDING REAR DORMER.		
DRAWING	ROOF LAYOUT		
DRG. No	DMED 4-25(6)		REVISION
SCALE	1:50 @ A2	DATE	24 March 2025