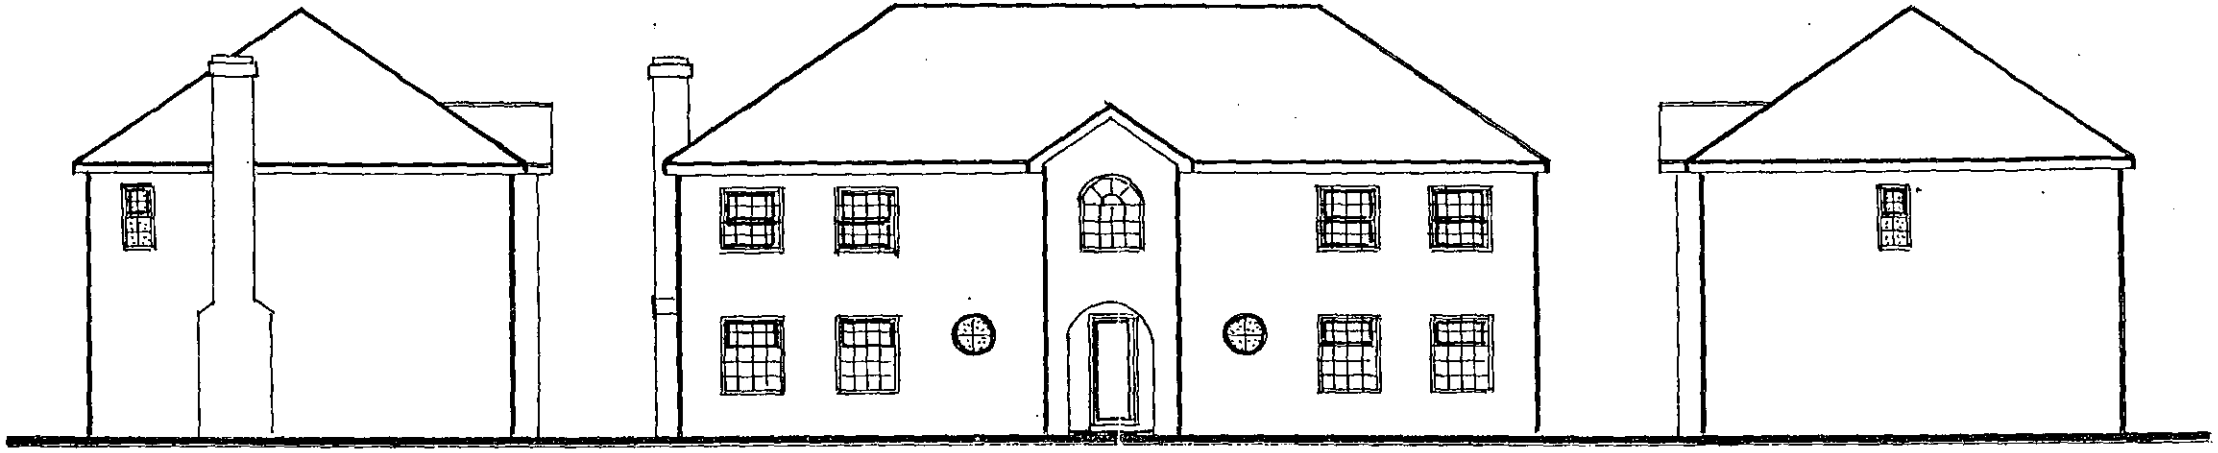

SIDE ELEVATION

FRONT ELEVATION

SIDE ELEVATION

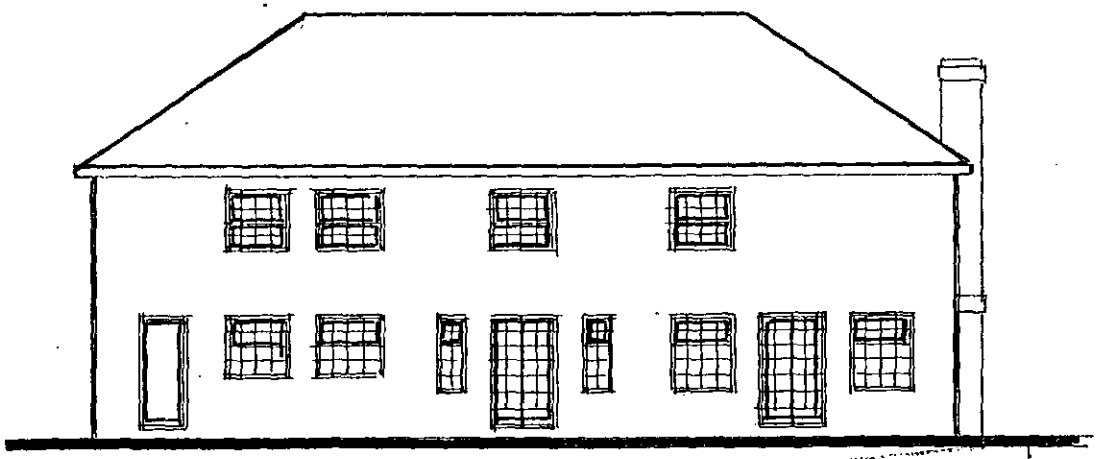

REAR ELEVATION

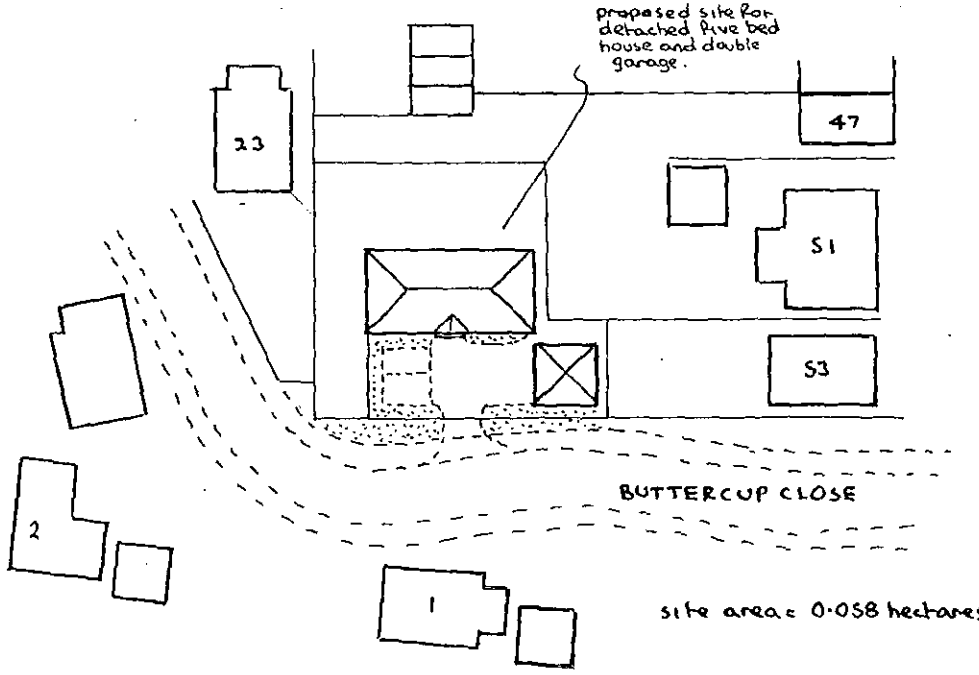

site area: 0·058 hectares.

BLOCK PLAN 1:500

PRELIMINARY ELEVATIONS - PROPOSED HOUSE
REAR OF 51 & 53 PLOUGH LANE, WOKINGHAM
Scale 1:100 Date JULY 2001
Drawn ANDESIGN Client MR. M. SMITH

PLANNING SERVICES
POL
DC
APP
DOS
14 AUG 2001
REFER TO:
ACK:
FILE:

* Internal area = 2500 ft²

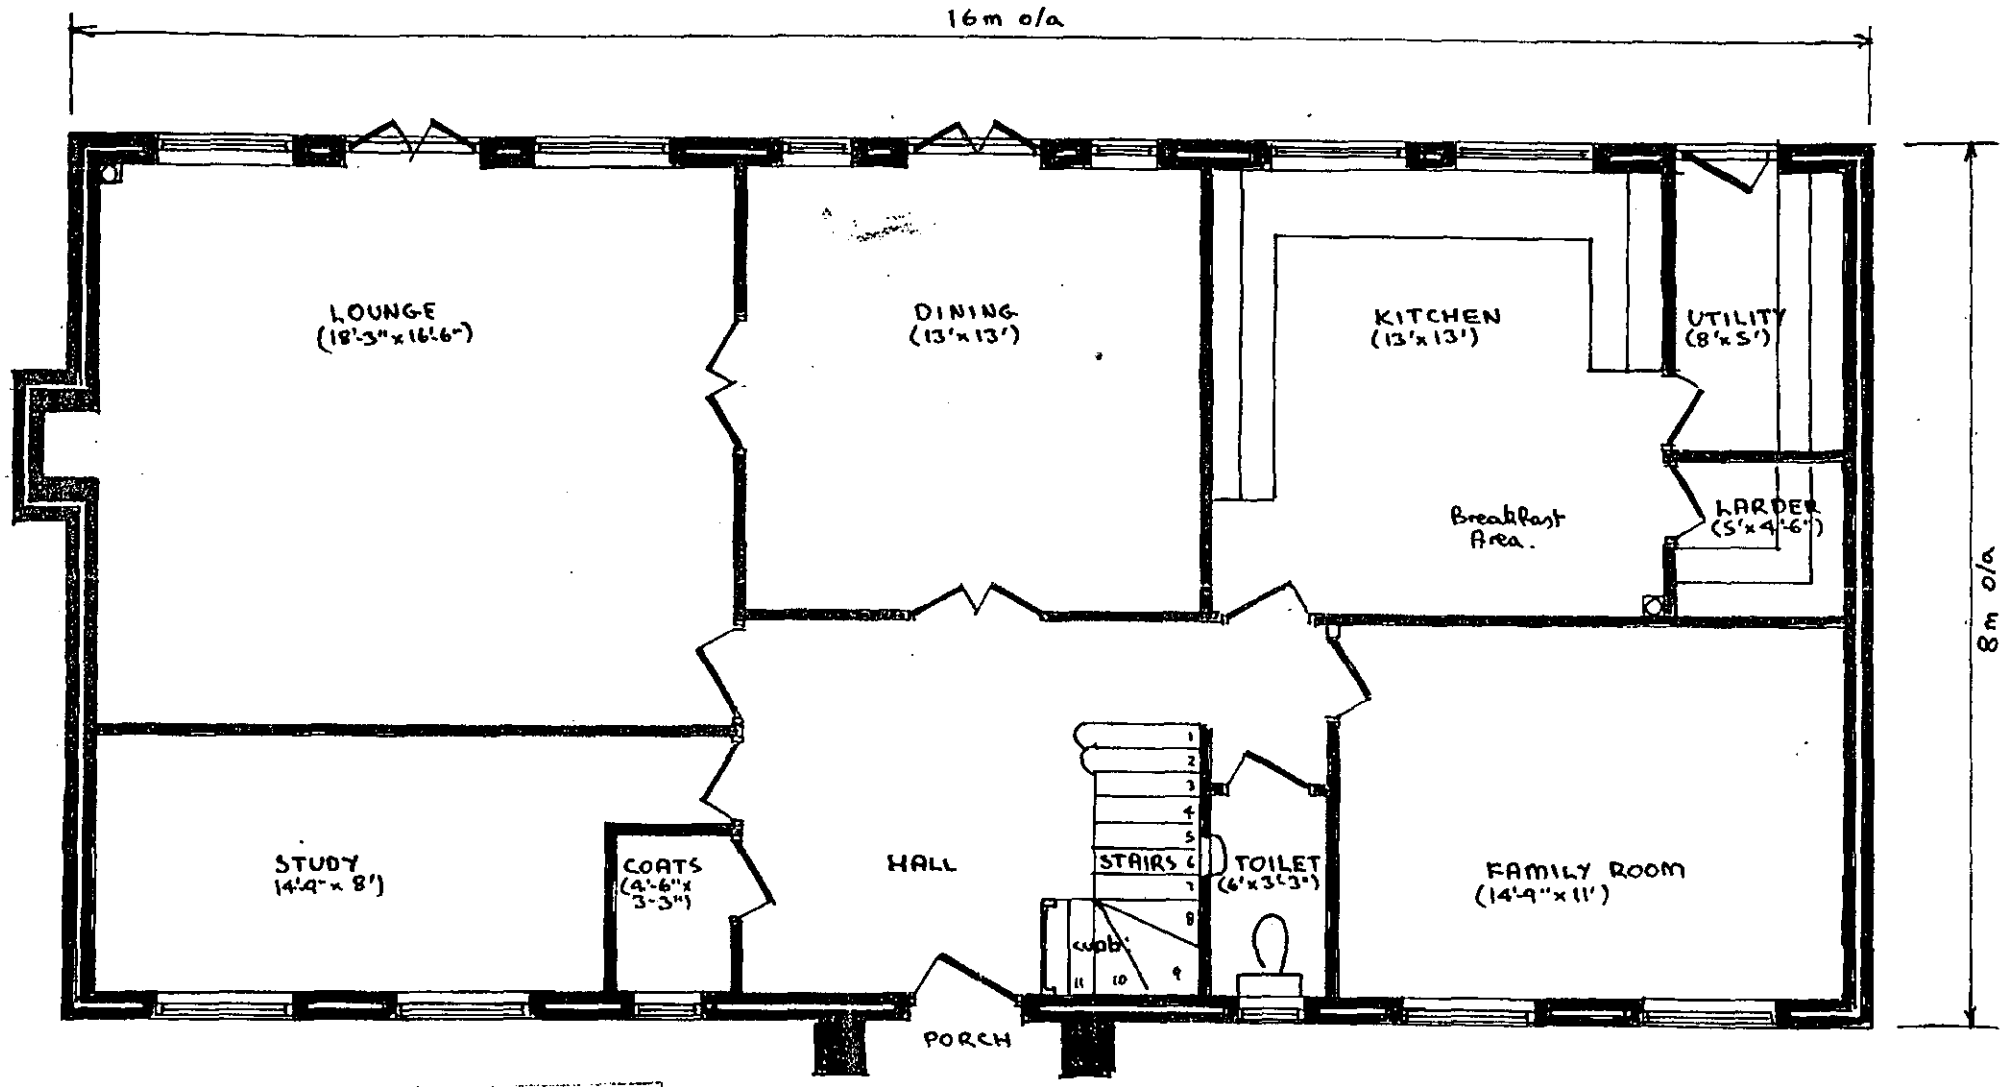

PRELIMINARY GROUND FLOOR PLAN - PROPOSED HOUSE - REAR OF 51 & 53 PLOUGH LANE, WOKINGHAM

Scale 1:50 Date JULY 2001 Drawn ANDESIGN Client MR. M. SMITH

14 AUG 2001

COPIES TO: ACK: FILE:

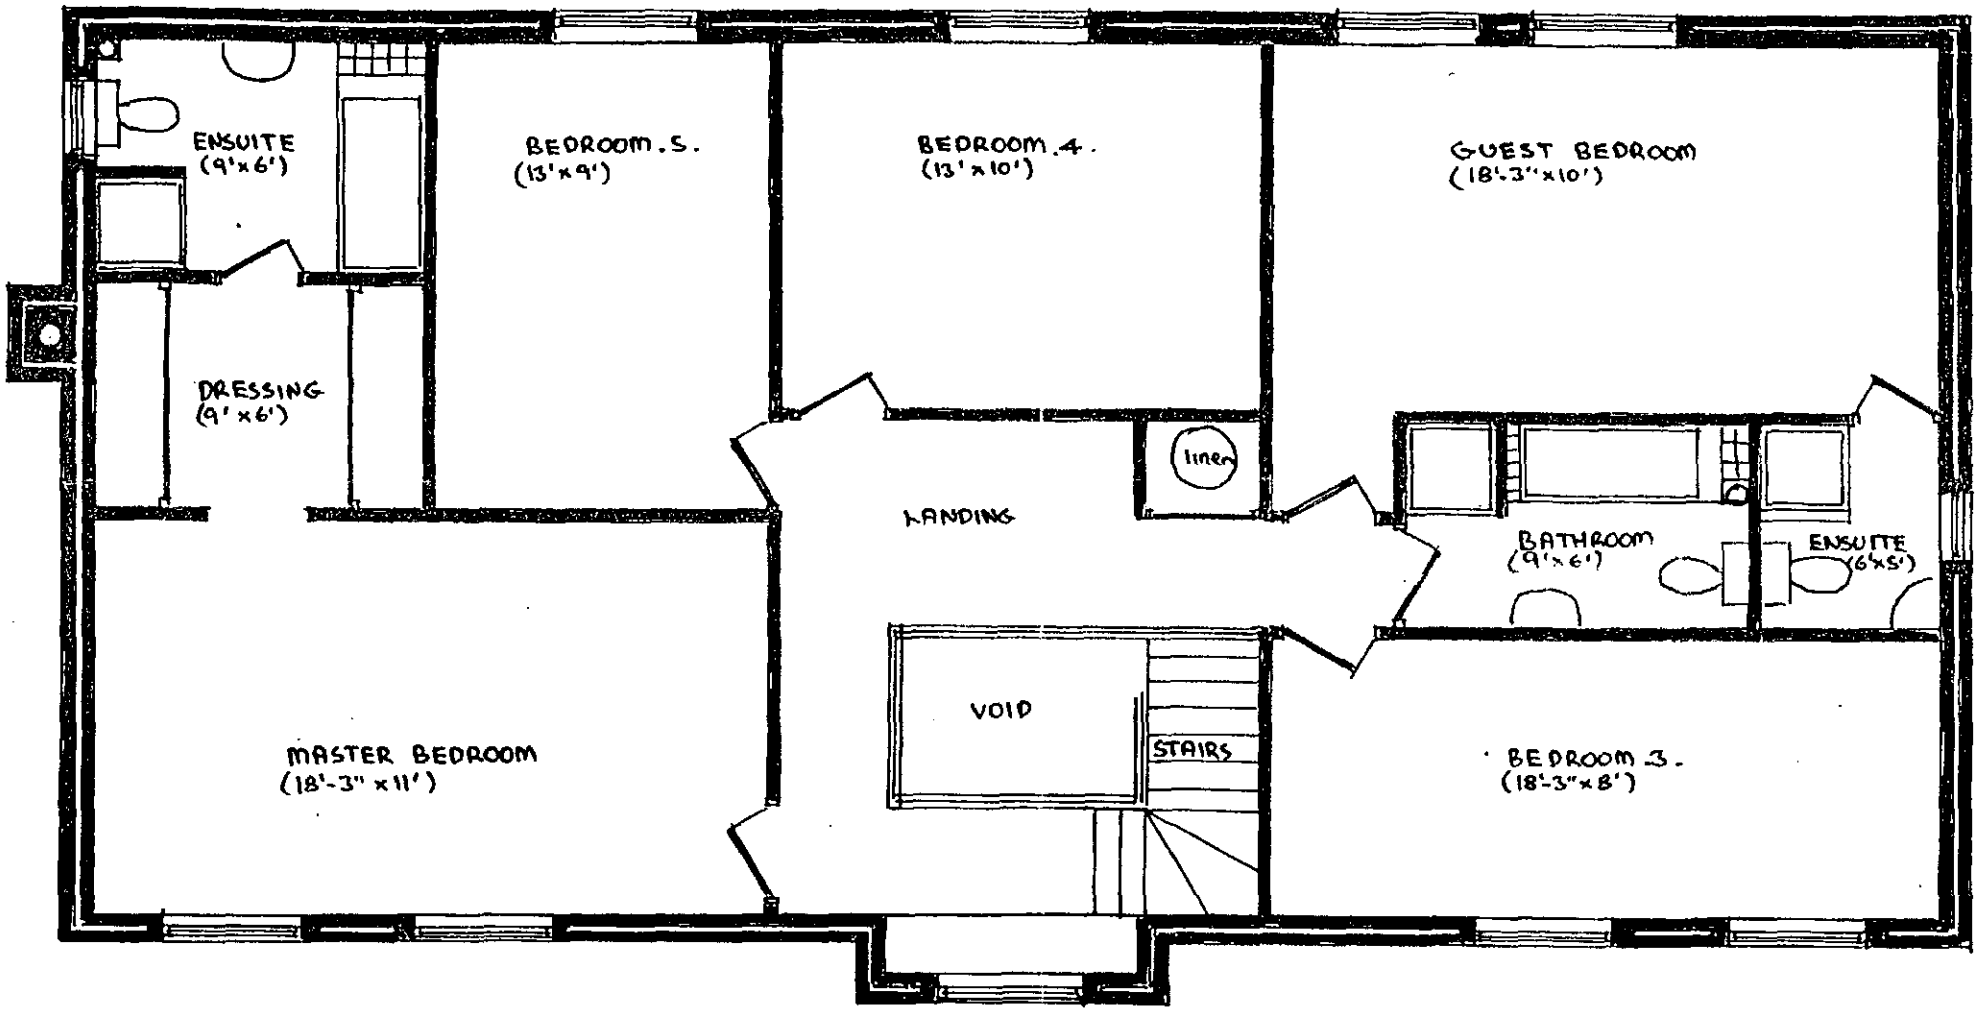

PRELIMINARY FIRST FLOOR PLAN - PROPOSED HOUSE - REAR OF 51 & 53 PLOUGH LANE, WOKINGHAM

Scale 1:50 Date JULY 2001 Drawn PNDESIGN Client MR.M.SMITH

14 AUG 2001

COPIES TO: ACK: FILE: