All dimensions to be checked on site before commencement of work.
Any discrepancies to be notified to the Architect immediately.

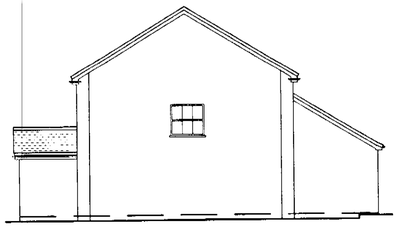

EXISTING SIDE ELEVATION
SCALE 1/100

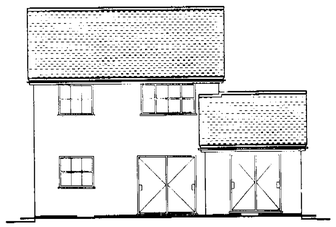

EXISTING REAR ELEVATION
SCALE 1/100

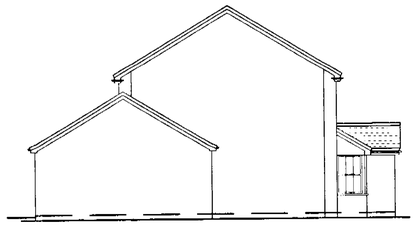

EXISTING SIDE ELEVATION
SCALE 1/100

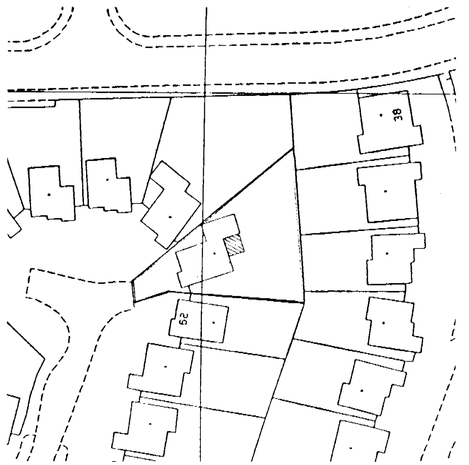

SITE PLAN
SCALE 1:500



LOCATION PLAN
SCALE 1:1250

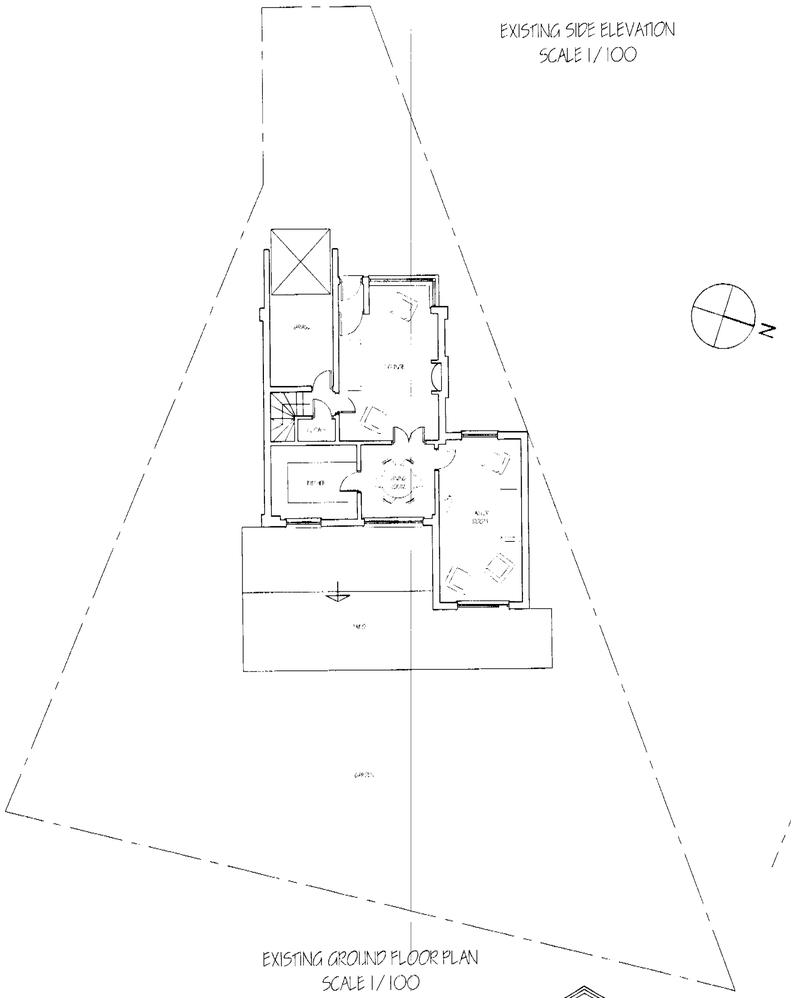

EXISTING GROUND FLOOR PLAN
SCALE 1/100

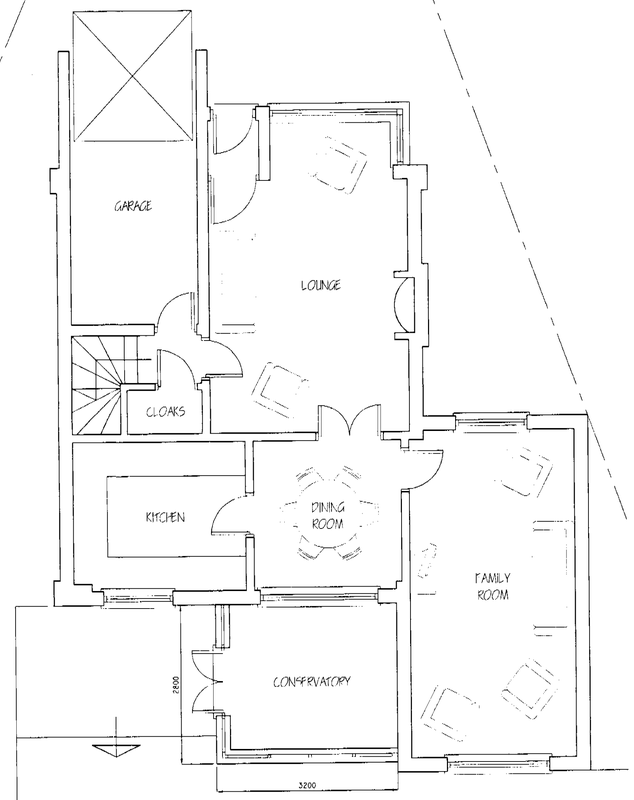

PROPOSED GROUND FLOOR PLAN
SCALE 1/50

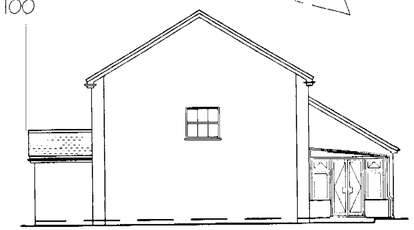

PROPOSED SIDE ELEVATION
SCALE 1/100



PROPOSED REAR ELEVATION
SCALE 1/100

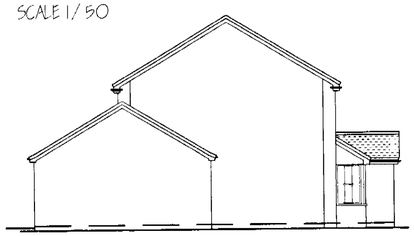

PROPOSED SIDE ELEVATION
SCALE 1/100

21.MAR2002• 6197

MATERIALS AND CONSTRUCTION

Dwarf walls - brick to match existing	610mm
Window frames	WHITE UPVC
Roof	LEAN TO - STAINED GLASS
Plate	200mm
Max Ridge	OK
Cills	WHITE UPVC

APPROVED

PROJECT
MR & MRS JONES
27 MITCHELL WAY, WOODLEY, READING, BERKSHIRE. RG5 4NQ

DRAWING TITLE
PROPOSED CONSERVATORY PLANS & ELEVATIONS

DRAWN BY	DATE	CHECKED BY	DATE CHECKED
MLW	MARCH 2002		

SCALE	DWG NO.	REV
1:50, 1:100, 1:500, 1:1250	H'QUIN 02/03/02/01	

dwa
CHARTERED ARCHITECTS
243A FLEET ROAD
FLEET, HANTS GU51 3BN
TELEPHONE 01252 810310
FACSIMILE 01252 810 311